


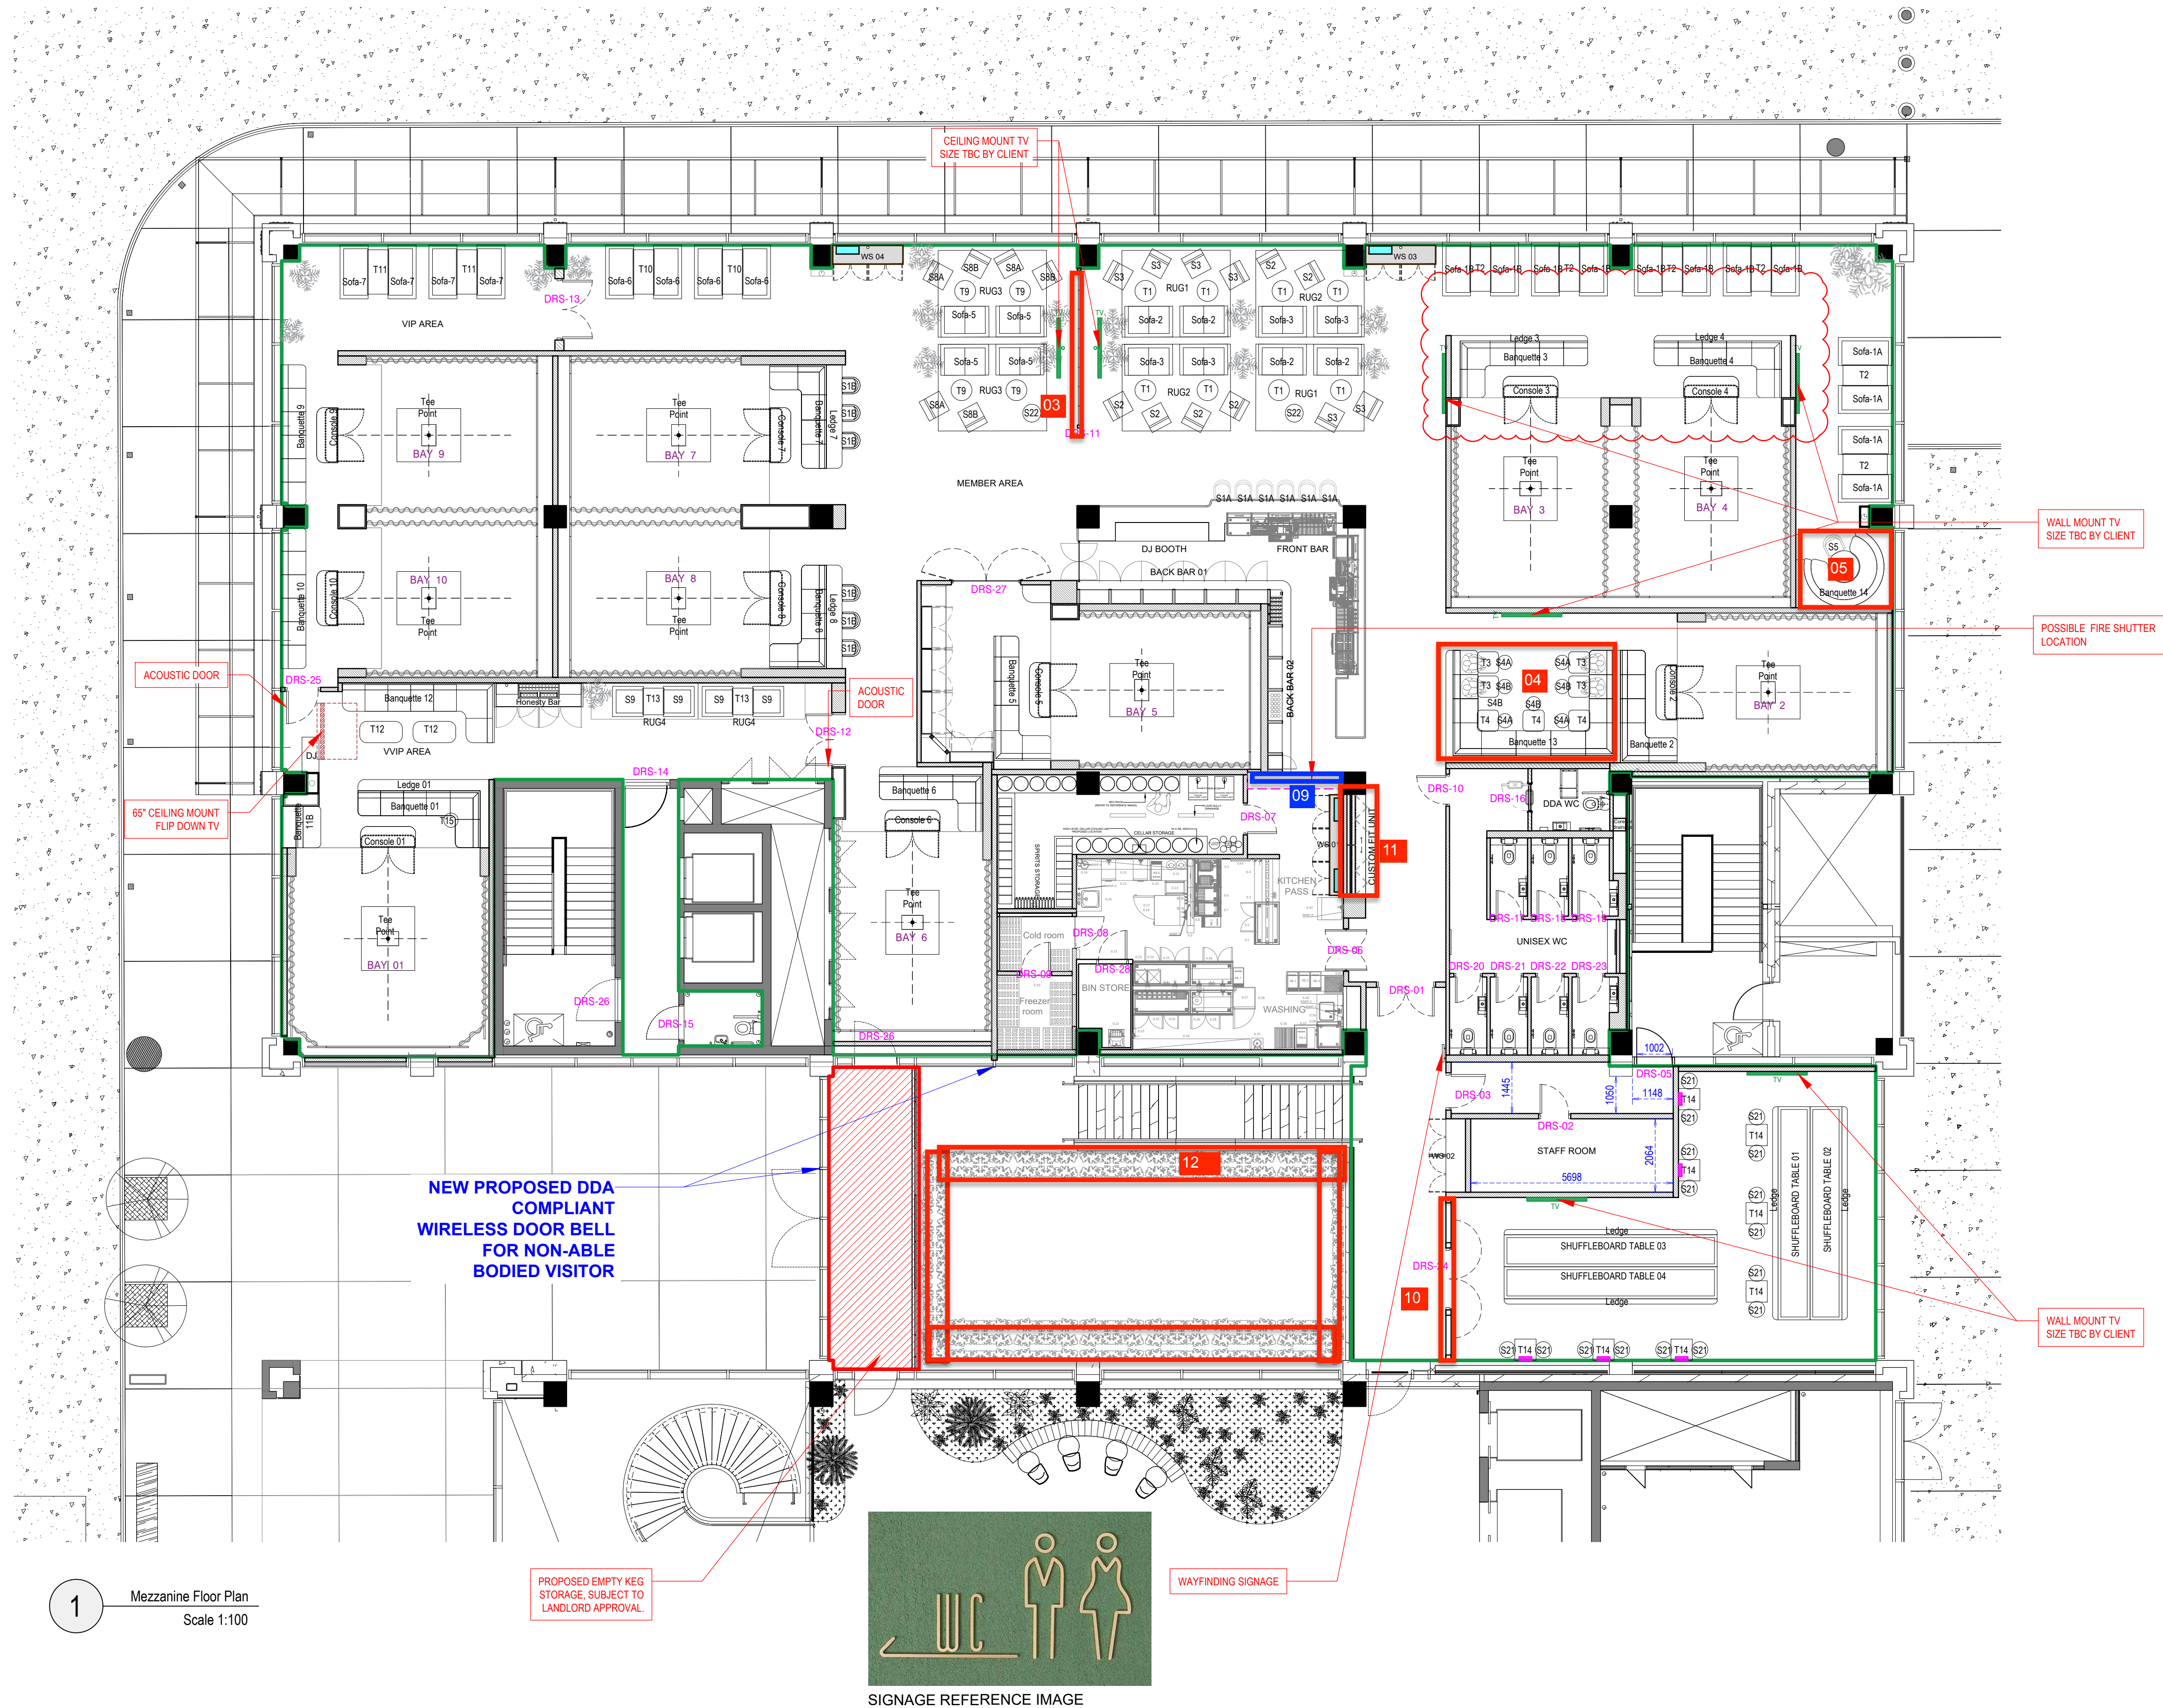

SEATING AREA COVER: 29
DINING AREA COVER: 44
BAR COVER: 6
GOLF BAY COVER: 17
MEMBER SEATING AREA COVER: 15
MEMBER DINING AREA COVER: 8
MEMBER GOLF BAY COVER: 27
VIP DINING AREA COVER: 12
VIP BAY COVER: 8
VVIP SEATING AREA COVER: 7
VVIP DINING AREA COVER: 4
VVIP BAY COVER: 6
SHUFFLEBOARD COVER: 16
TOTAL COVER: 199

- Notes:
1. All dimensions are in millimeters unless noted otherwise
 2. All dimensions to be site verified before proceeding with work
 3. Atelier Wren should be notified of any discrepancies in writing.



					H	25/09/24	Tender Issue	AC	JR	Project	Pitch Manchester		
					G	23/09/24	Tender Issue	AC	JR	Title			
					F	29/08/24	Tender Issue	AC	JR	Mezzanine Floor General Arrangement Plan			
N	15/01/25	Tender Issue		AC	JR	E	27/08/24	Tender Issue	AC	JR			
M	08/11/24	Tender Issue		AC	JR	D	31/07/24	Tender Issue	AC	JR	Scale	Status	Drawn
L	18/10/24	Tender Issue		AC	JR	C	24/07/24	FOR INFO	AC	JR	1:100@A1	Tender Issue	AC
K	14/10/24	Tender Issue		AC	JR	B	09/07/24	FOR INFO	JR	JR	Project no.	Drawing number	Revision
J	27/09/24	Tender Issue		AC	JR	A	06/06/24	FOR INFO	JR	JR	355	PL-02	N
I	26/09/24	Tender Issue		AC	JR	/	03/06/24	FOR INFO	JR	JR			
REV	DATE	DESCRIPTION	BY	CHK	REV	DATE	DESCRIPTION	BY	CHK				