Rear
1 : 50

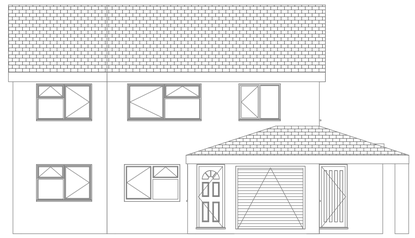

Front
1 : 100

Right
1 : 100

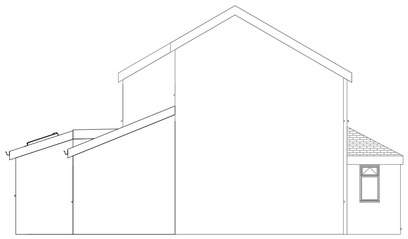

Left
1 : 100

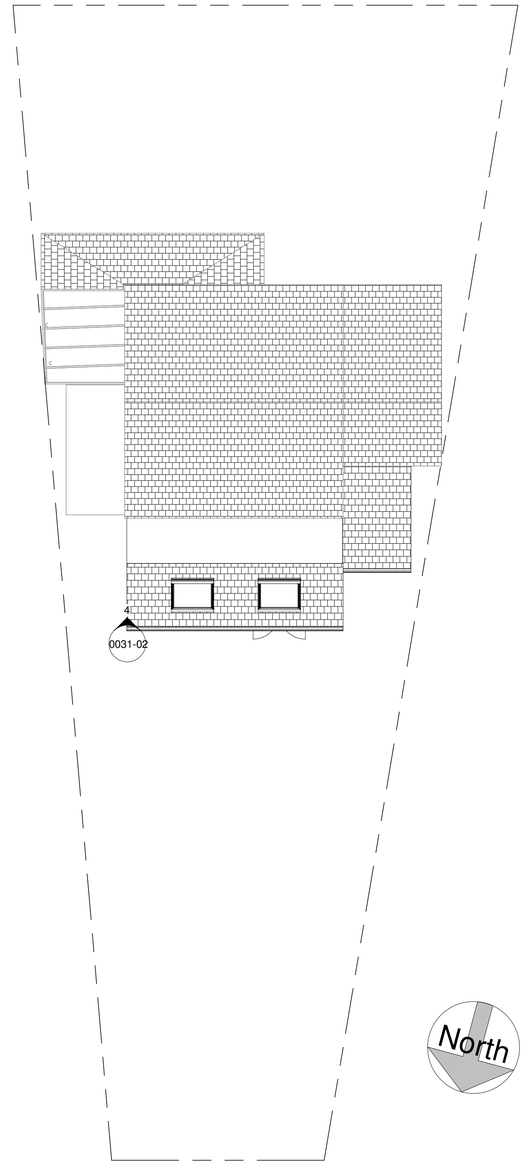

Site
1 : 100

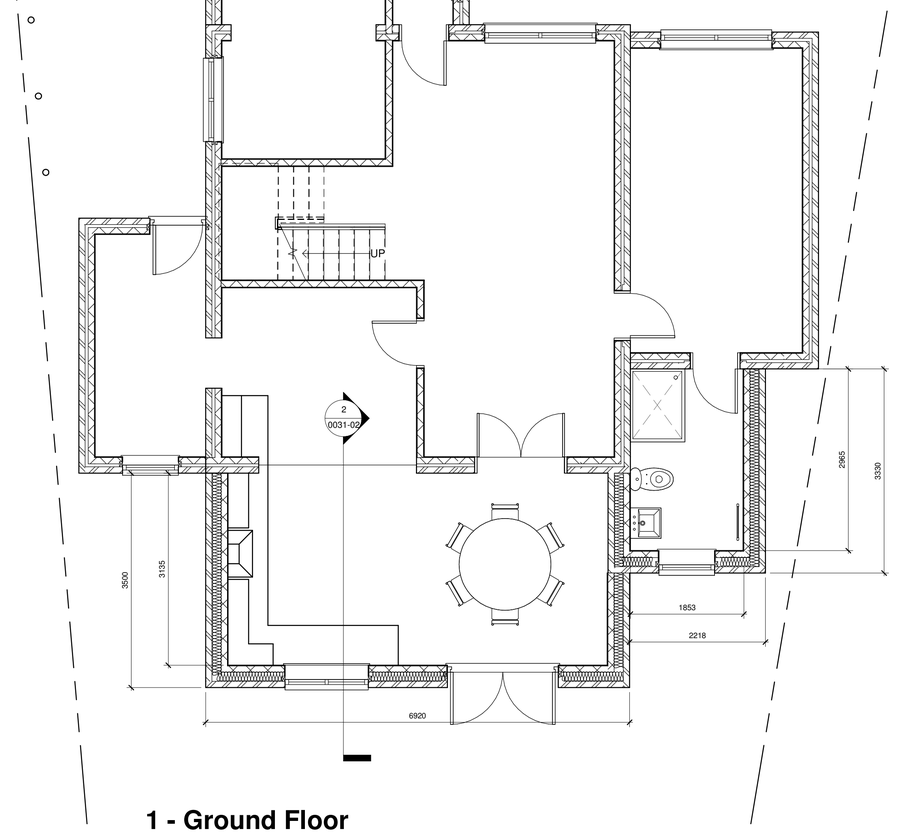

1 - Ground Floor
1 : 50

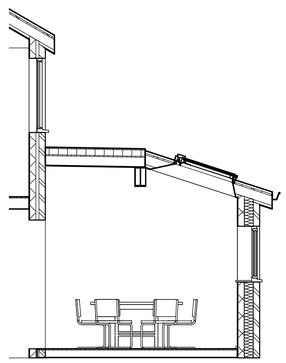

Section 1
1 : 50

0 0.6 m 1.3 m 2.5 m
SCALE: 1:50

0 1.3 m 2.5 m 5.0 m
SCALE: 1:100

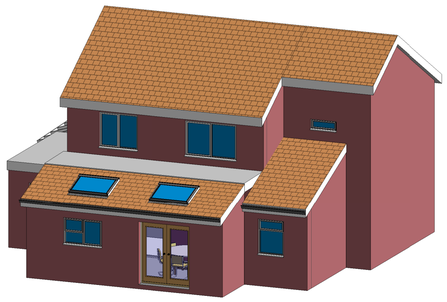

{3D}

RNT Developments & Construction Ltd

33 Widgeon Road
Broadheath
Altrincham
WA14 5NP

Notes

Drawing indicates intent only.

All measurements to be checked on site by contractor.

Report any discrepancies to the client/RNT.

All construction should be agreed with the client prior to commencement of any works.

PROJECT
1 Nan Nook Rd

TITLE
Proposed

CLIENT
Mr Sunil Thomas

SCALE (@ A1)	DATE
As indicated	05/09/25

DRAWING NUMBER	REV
0031-02	