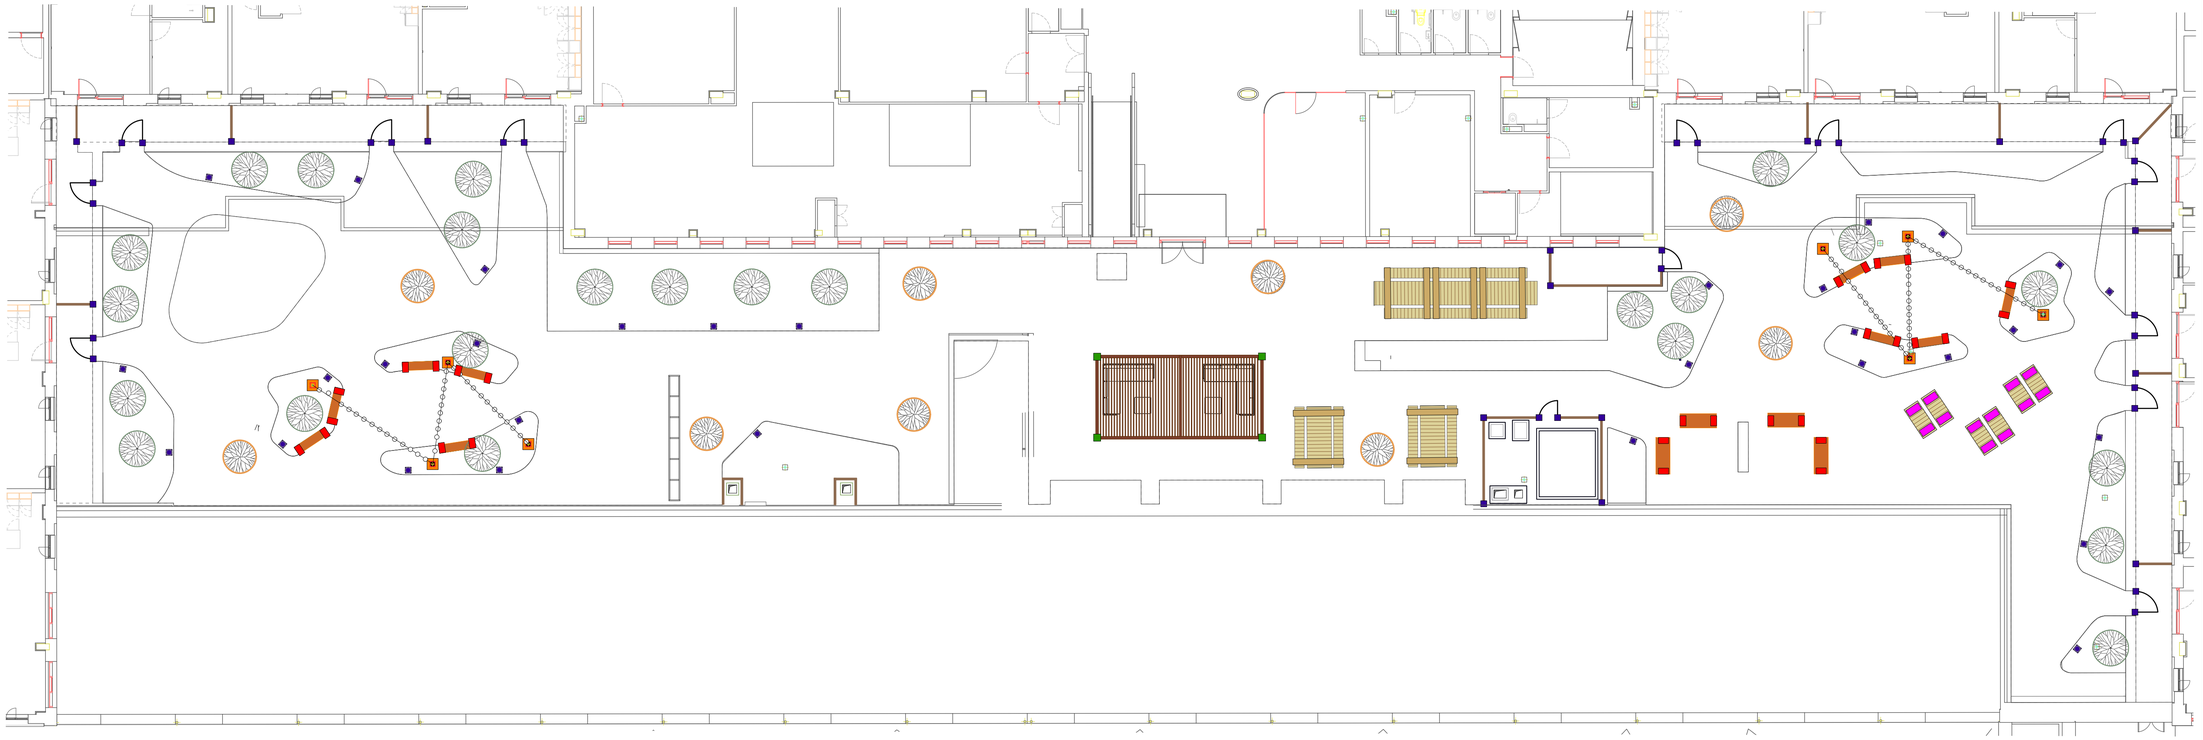


No dimensions are to be scaled from this drawing. All dimensions are to be checked on site.
Area measurements for indicative purposes only.

This drawing is the property of Wright Landscapes Limited. No part of the drawing may be reproduced in any manner without permission from Wright Landscapes Limited.

All Wright Landscapes drawings to read in conjuction with architectual / engineers plans & details.

F O U N D A T I O N

CONCRETE PAD - LIGHTING BOLLAR FENCE POST / GATE POST
- Size: 300 x 300 x 375 mm H

CONCRETE PAD - FESTOON POLES
- Size: 550 x 550 x 200mm H

CONCRETE PAD - BENCH
- Size: 300 W x 500 D x 375mm H

CONCRETE PAD - PICNIC BENCH
- Size: 300 W x 2500 D x 375mm H

CONCRETE PAD - PERGOLA
- Size: 350 x 350 x 375mm H

CONCRETE PAD - SUN LOUNGER
- Size: 700 x 350 x 375mm H

Revision	Date	Description	Drawn	Approved
S5-C01	01-04-25	Construction	NW	CB

WRIGHT LANDSCAPES LIMITED

E: info@wrightlandscapes.co.uk

W: www.wrightlandscapes.co.uk

T: 01244 541959

HEAD OFFICE
Pickmere Lane, Pickmere, Knutsford,
WA16 0JL

CLIENT DOMIS CONSTRUCTION

PROJECT WATERHOUSE GARDENS

DRAWING TITLE Podium - Concrete pad setting out

DATE	SCALE
06/02/2024	1:150
DRAWN	**SIZE**
NW	A1
APPROVED	**WORKSTAGE**
CB	Stage 5

DRAWING NUMBER	SUITABILITY	REVISION
1174-WRI-XX-XX-DR-L-0009	S5	C01

© Wright Landscapes Limited