



Fenceline depicted by Green lines

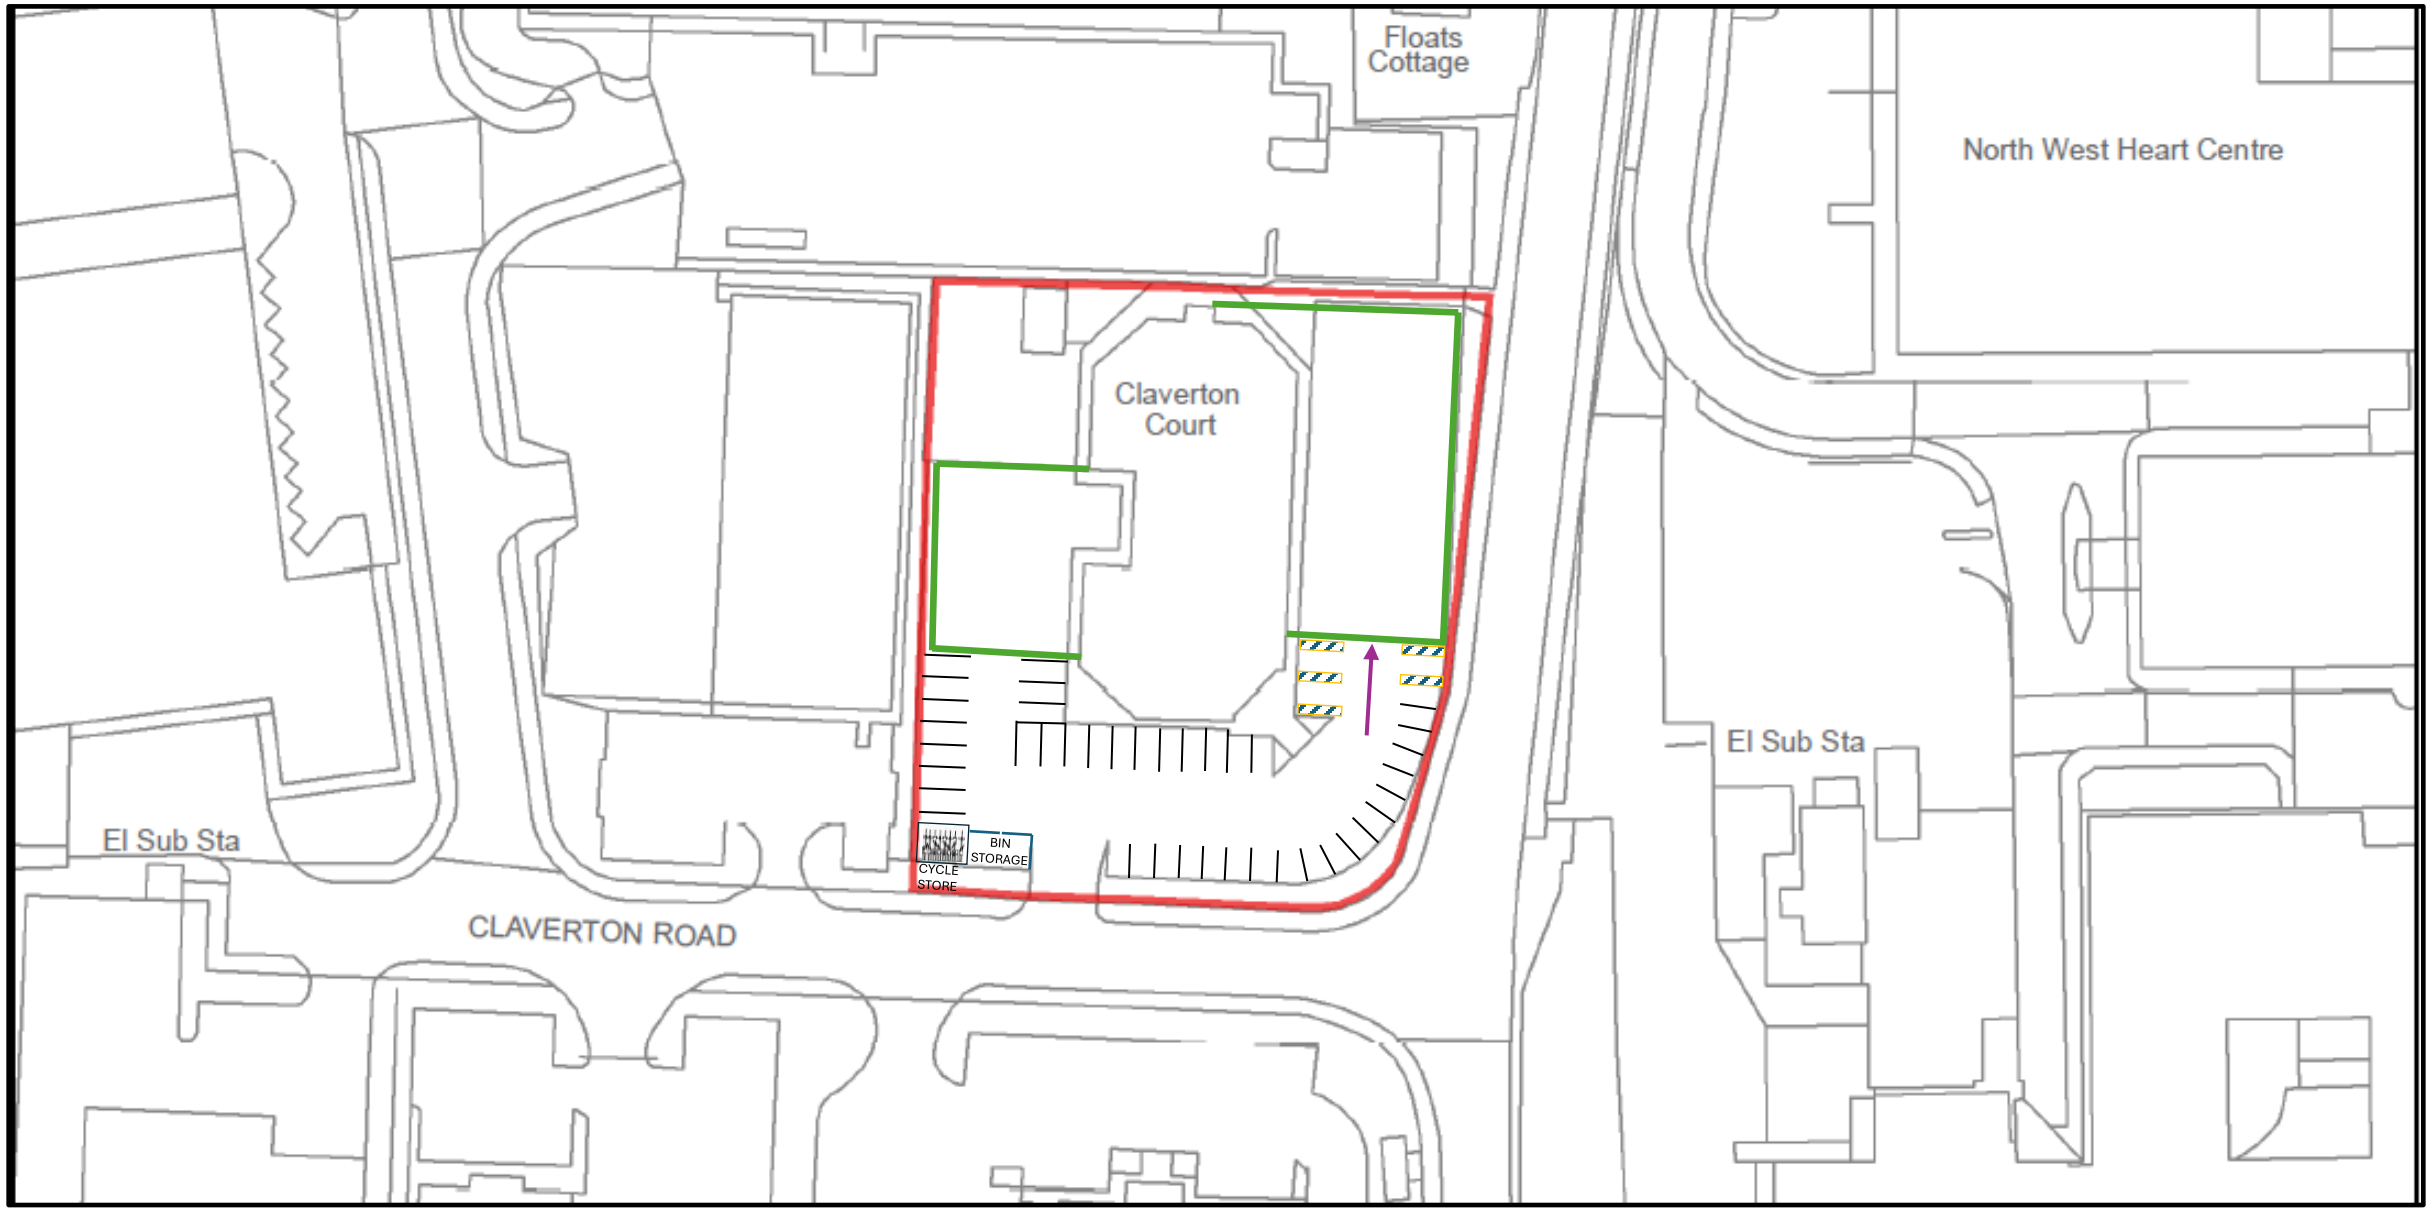

South side of building Fence Installation

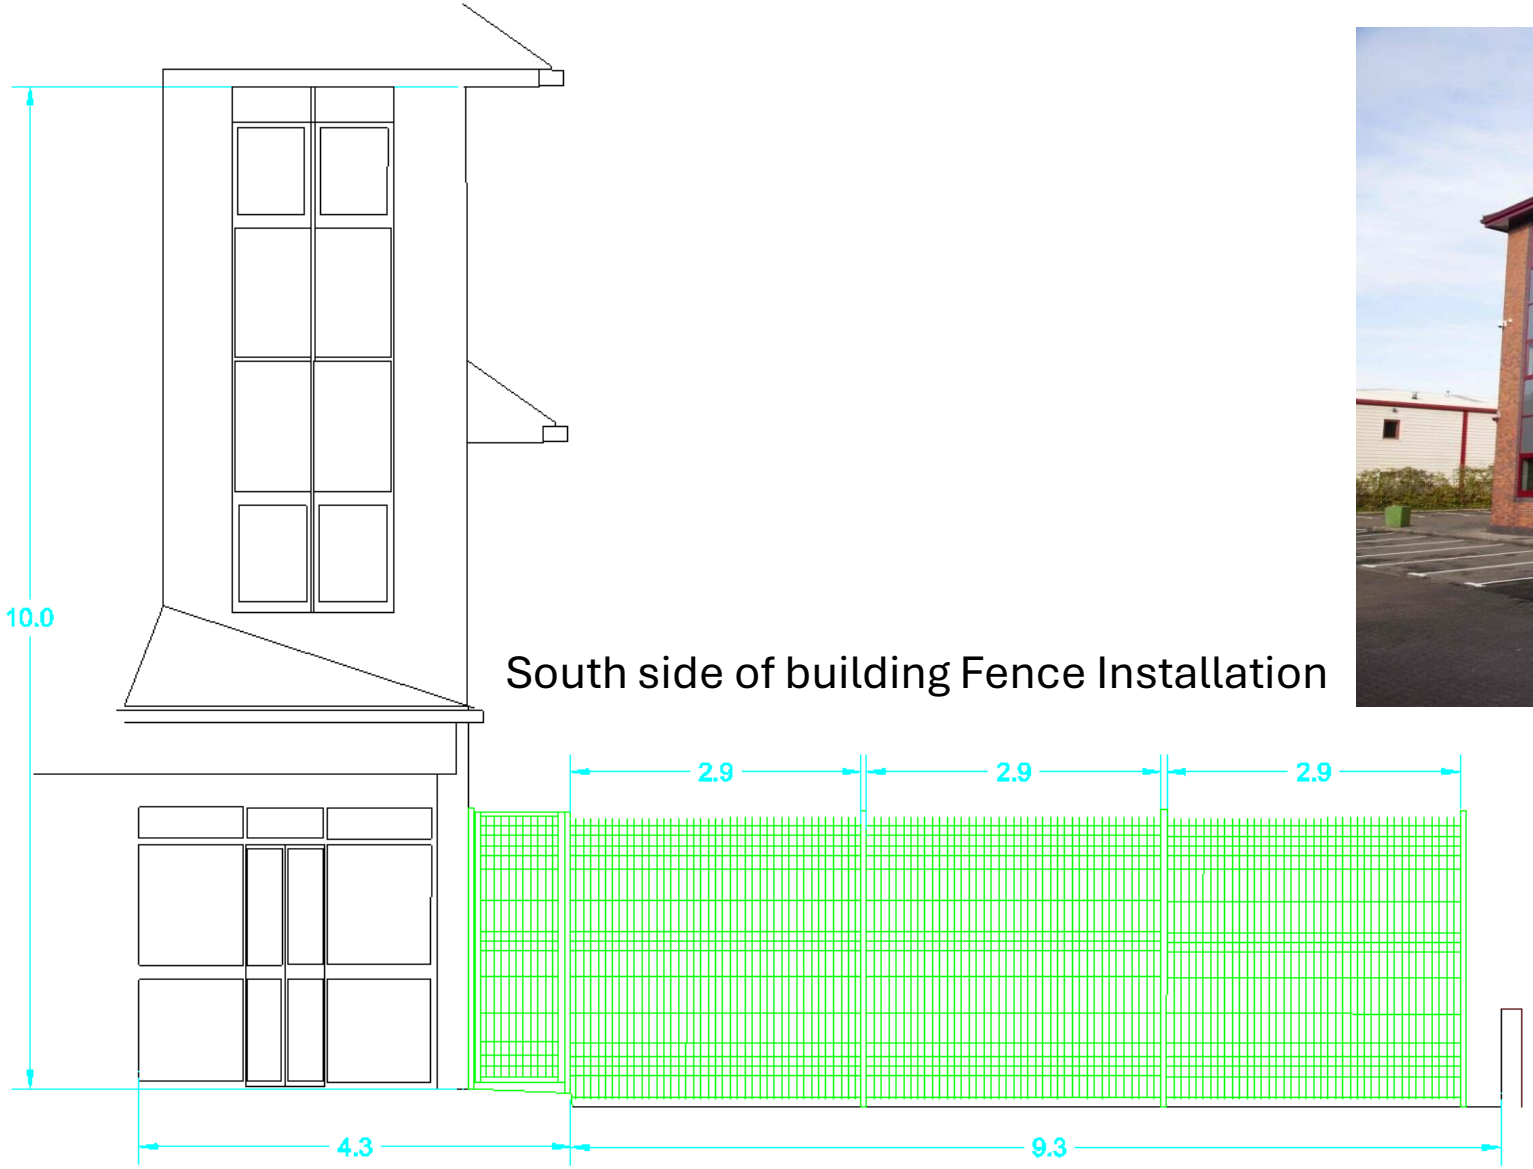

Panel Height	Panel Width	Wire Dia.	Profiles	Mesh Size	Post Height	Post size
630mm	2500mm	5mm	2	200x50mm	1100mm	60x40x2mm
1030mm	2500mm	5mm	2	200x50mm	1600mm	60x40x2mm
1530mm	2500mm	5mm	3	200x50mm	2100mm	60x40x2mm
1730mm	2500mm	5mm	3	200x50mm	2400mm	60x40x2mm
2030mm	2500mm	5mm	4	200x50mm	2600mm	60x40x2mm
2430mm	2500mm	5mm	4	200x50mm	3100mm	60x40x2mm

