
Root Protection Fencing

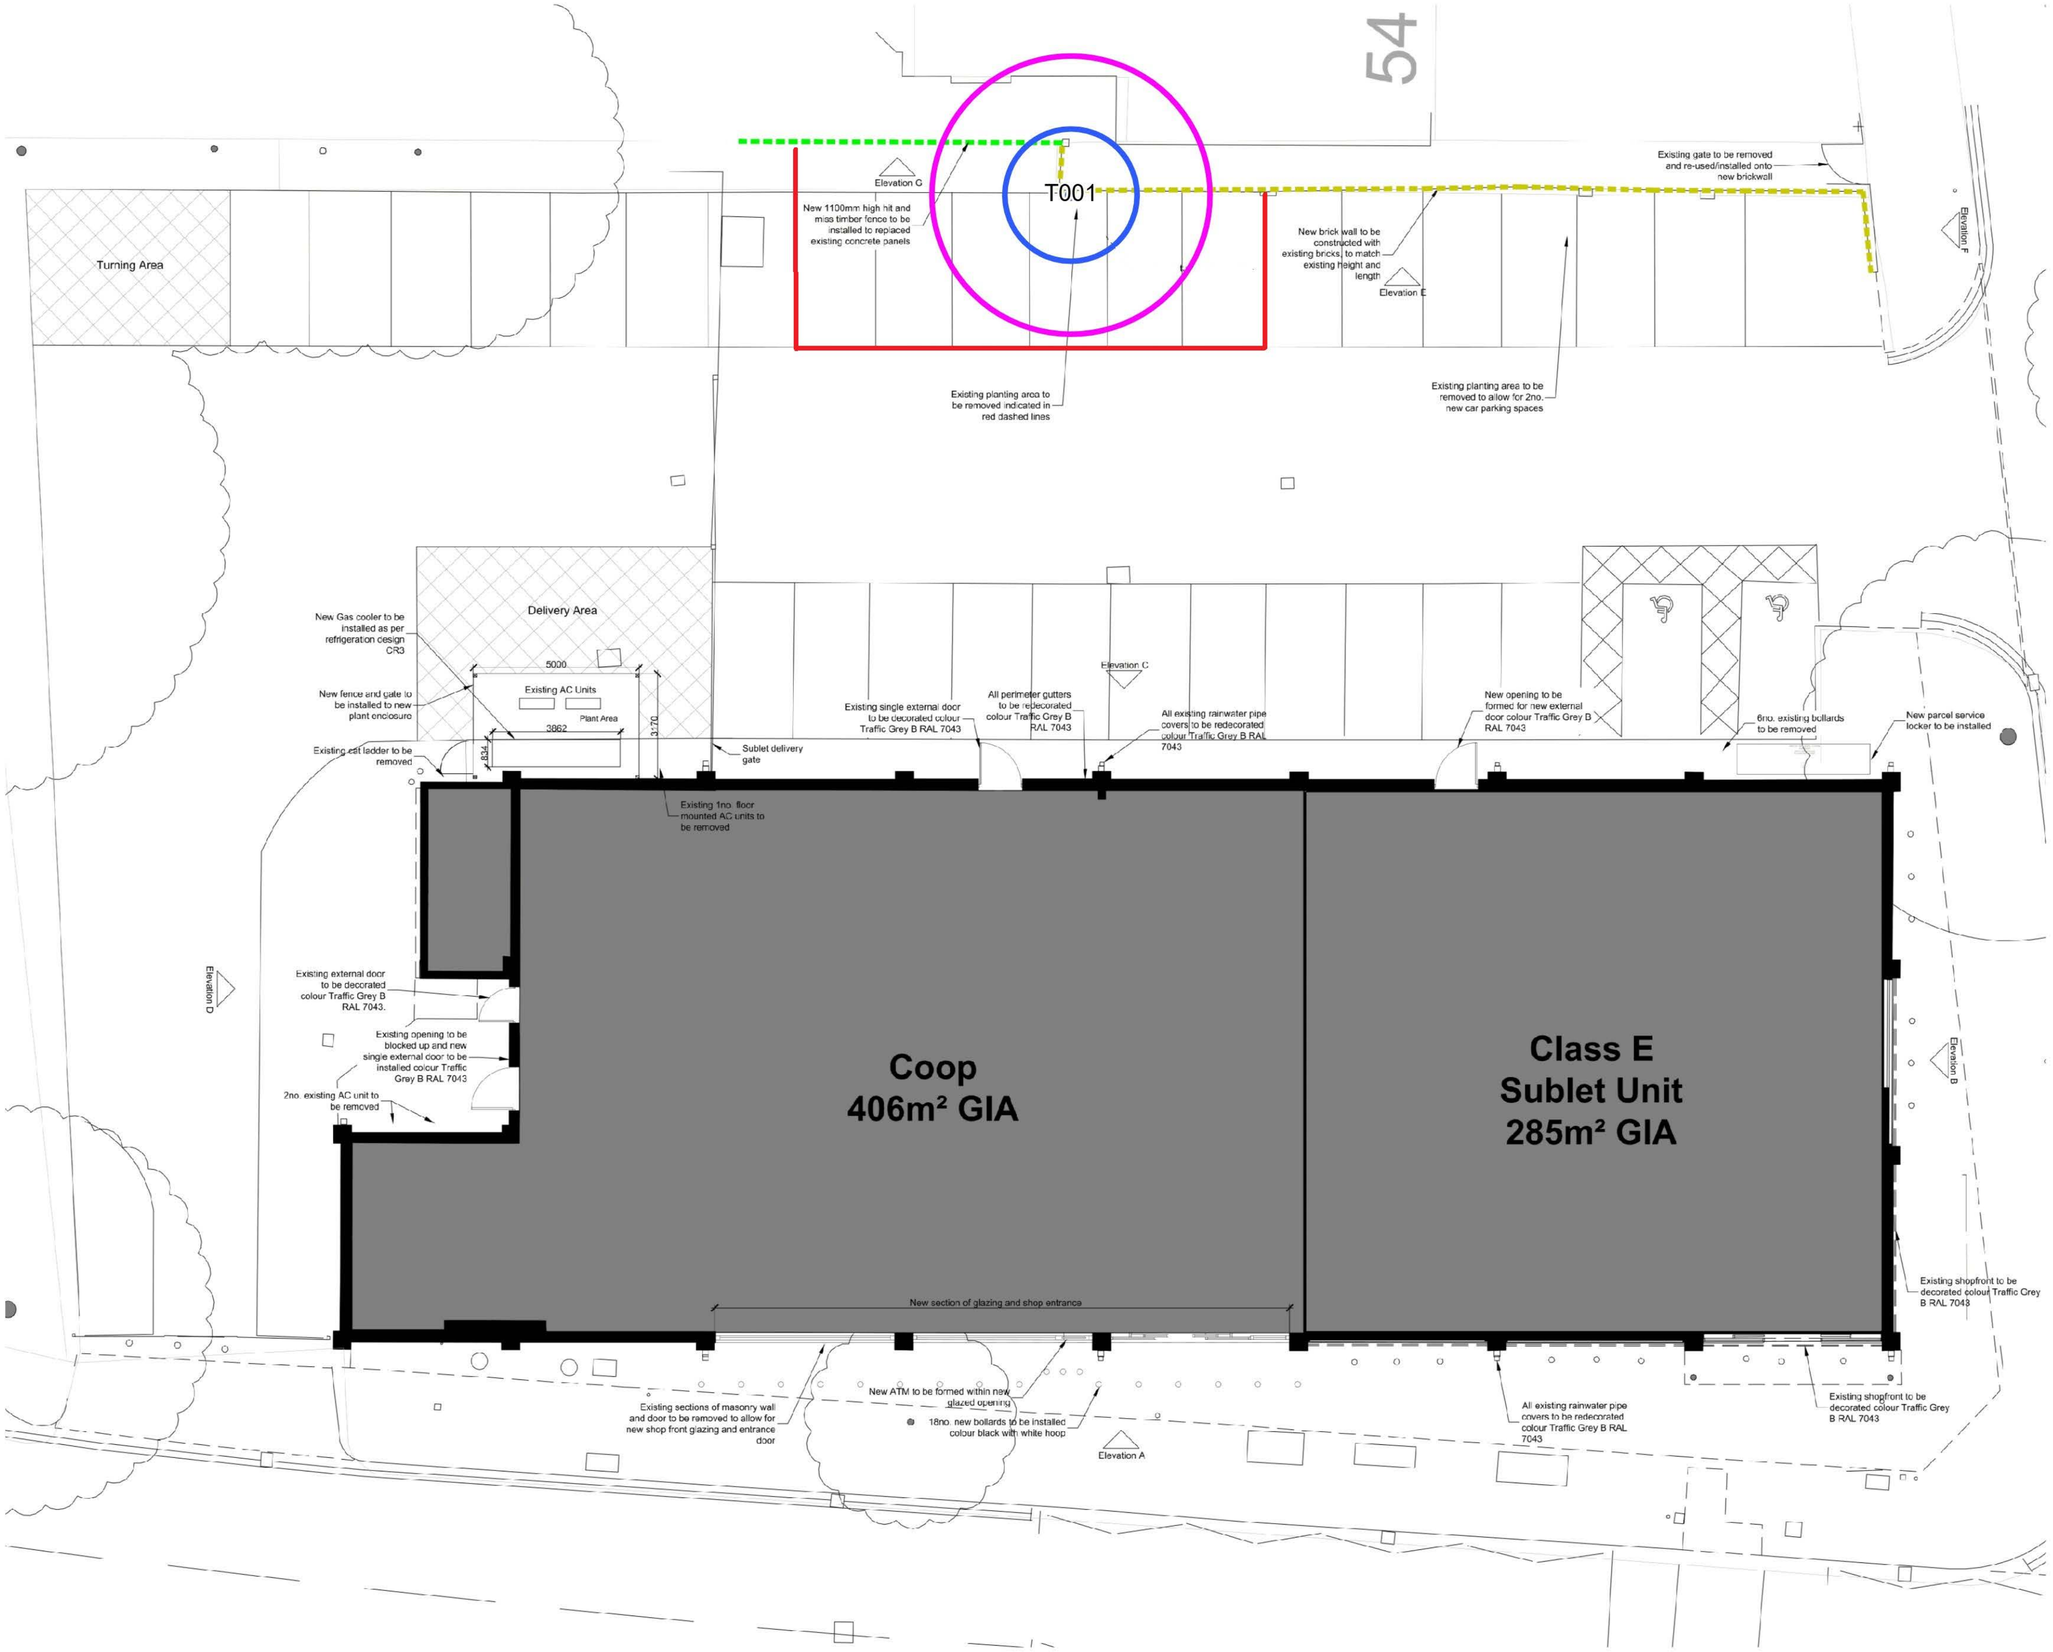

N

Co-op Whalley Range
Withington Road
ME16 8EE

Page size: A4

1 : 281

0 5 m 10 m