




E Store St Elevation as Approved

1:100 @ A1

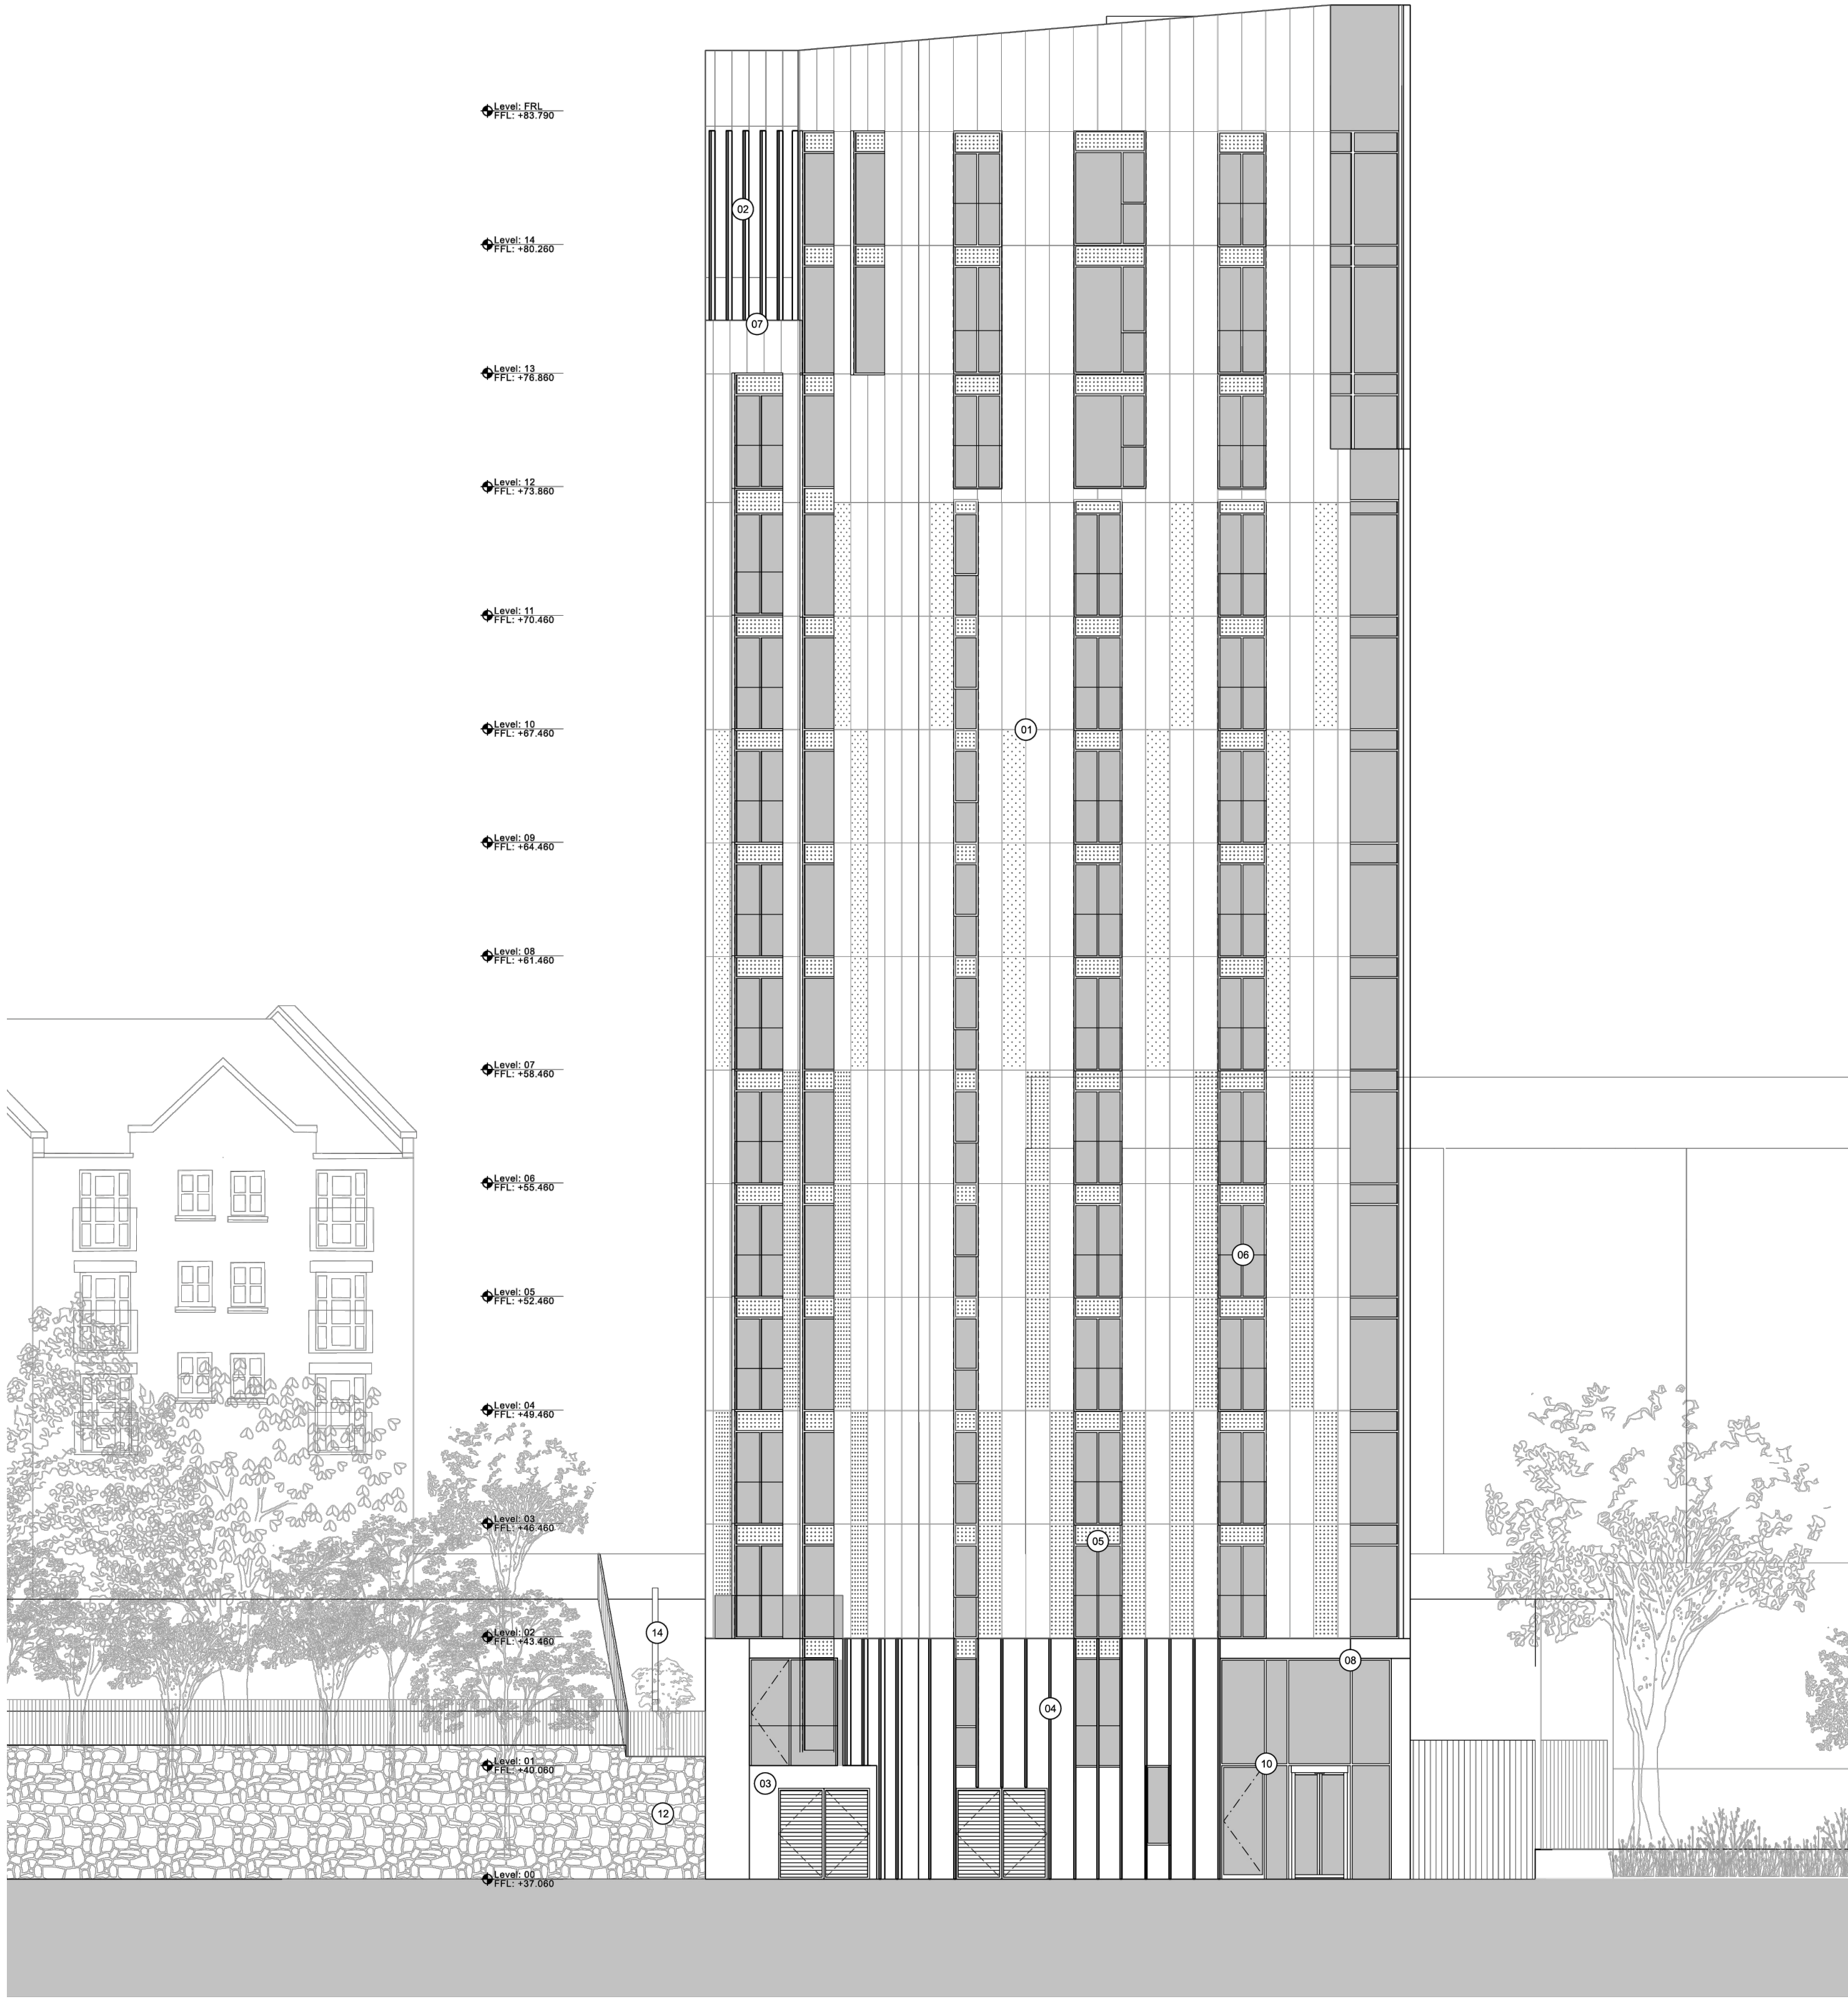

P Store St Elevation as Proposed

1:125 @ A1