



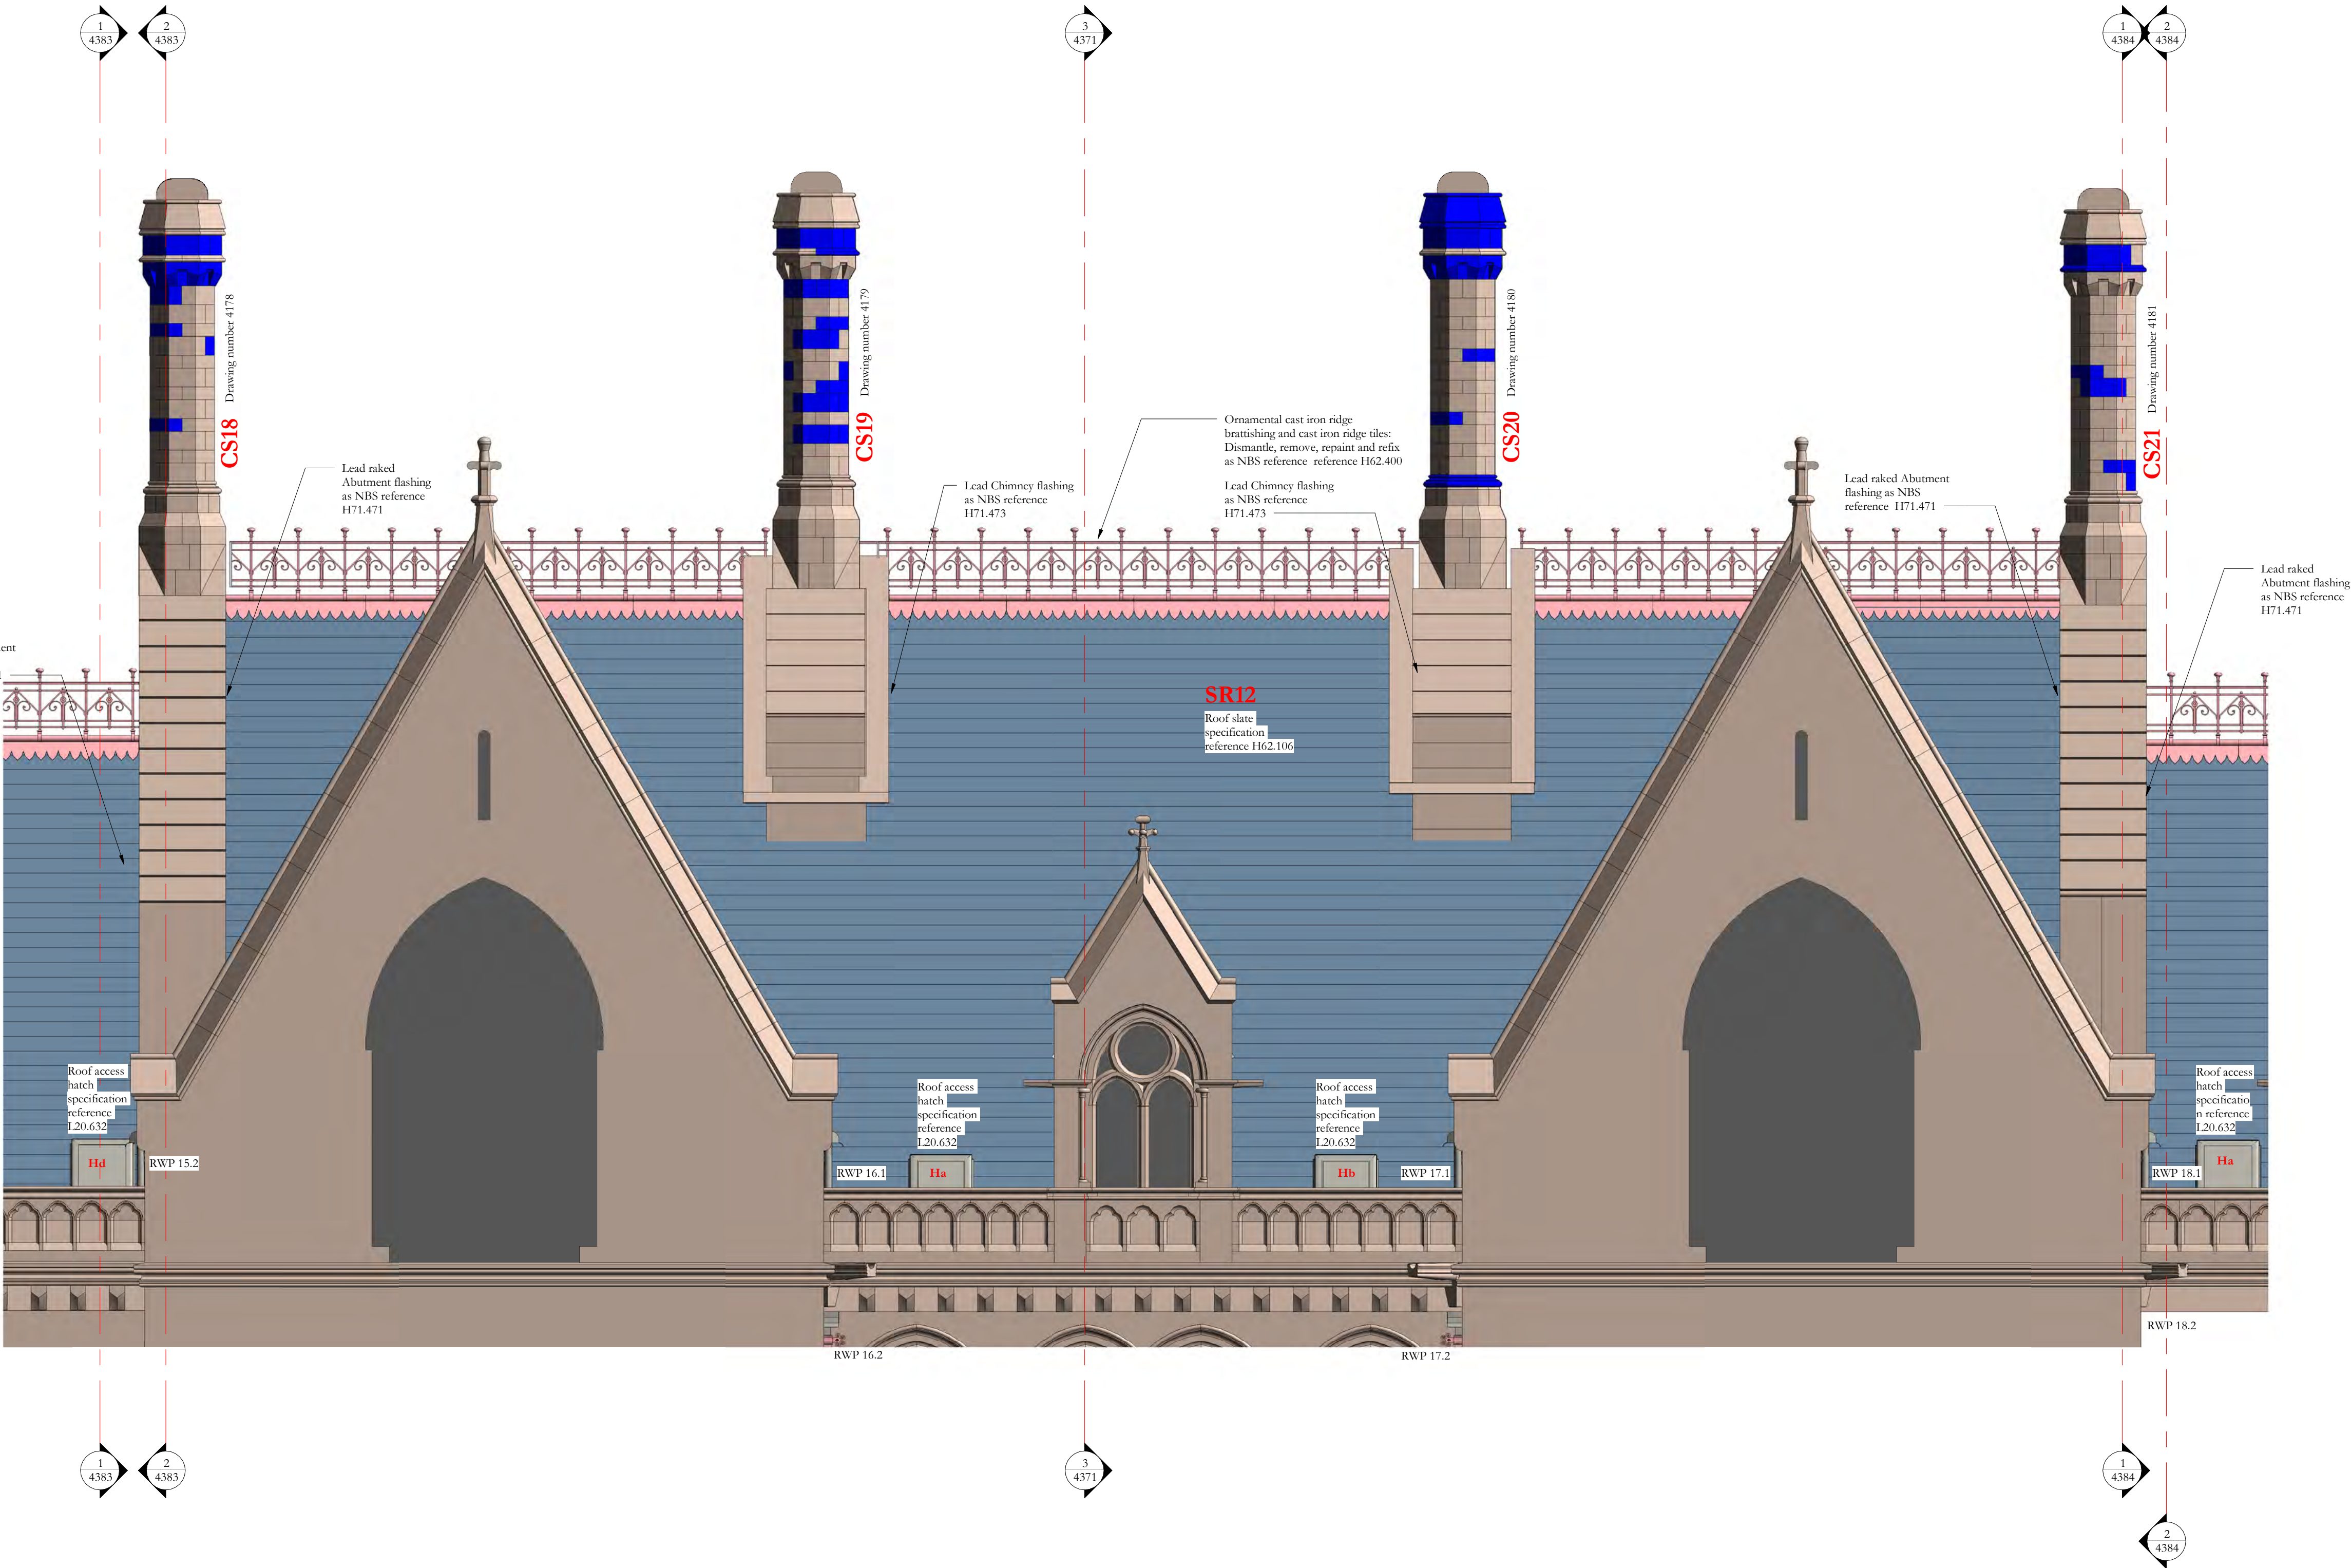

Scale Bars to be used as guidance only - refer to sheet size below									
1:100	mm	1000	2000	3000	4000	5000	6000	7000	8000
1:200	mm	15	30	45	60	75	90	105	120
1:500	m	15	30	45	60	75	90	105	120
1:1250	m	10	20	30	40	50	60	70	80

Notes:
Drawings are based on survey data and may not accurately represent what is physically present.
Do not scale from this drawing. All dimensions are to be verified on site before proceeding with the work.
All dimensions are in millimeters unless noted otherwise.
Purcell shall be notified in writing of any discrepancies.

Key Plan

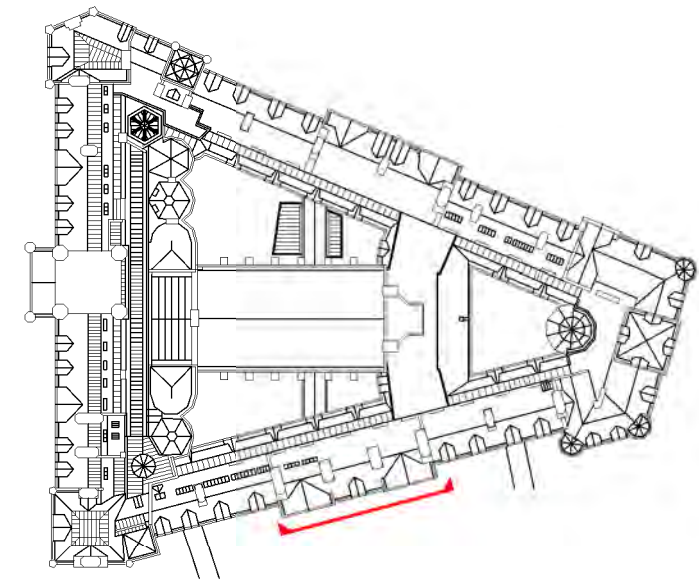

Revision 02: Re-issued for construction no change

02	07/05/2020	GR	TK	Re-issued for construction, see note in cloud
01	20/09/2019	DH	TK	Issued for LBC/Planning following LL comment

ISSUE	DATE	APPROVED	DRAWN	DESCRIPTION
-------	------	----------	-------	-------------



Project Office, Town Hall, MANCHESTER M60 2L1
+44 (0) 7970 097 432
www.purcelluk.com

PROJECT STATUS	Riba Stage 4
CLIENT	Manchester City Council
PROJECT	Our Town Hall
DRAWING TITLE	Lloyd Street roof elevation 3
SIZE & SCALE	A1:As indicated
DRAWING STATUS	S4 - Construction

JOB NUMBER **236959**

DRAWING NO. **OTH-PUR-TH-RF-DWG-A-4338 02** REV