

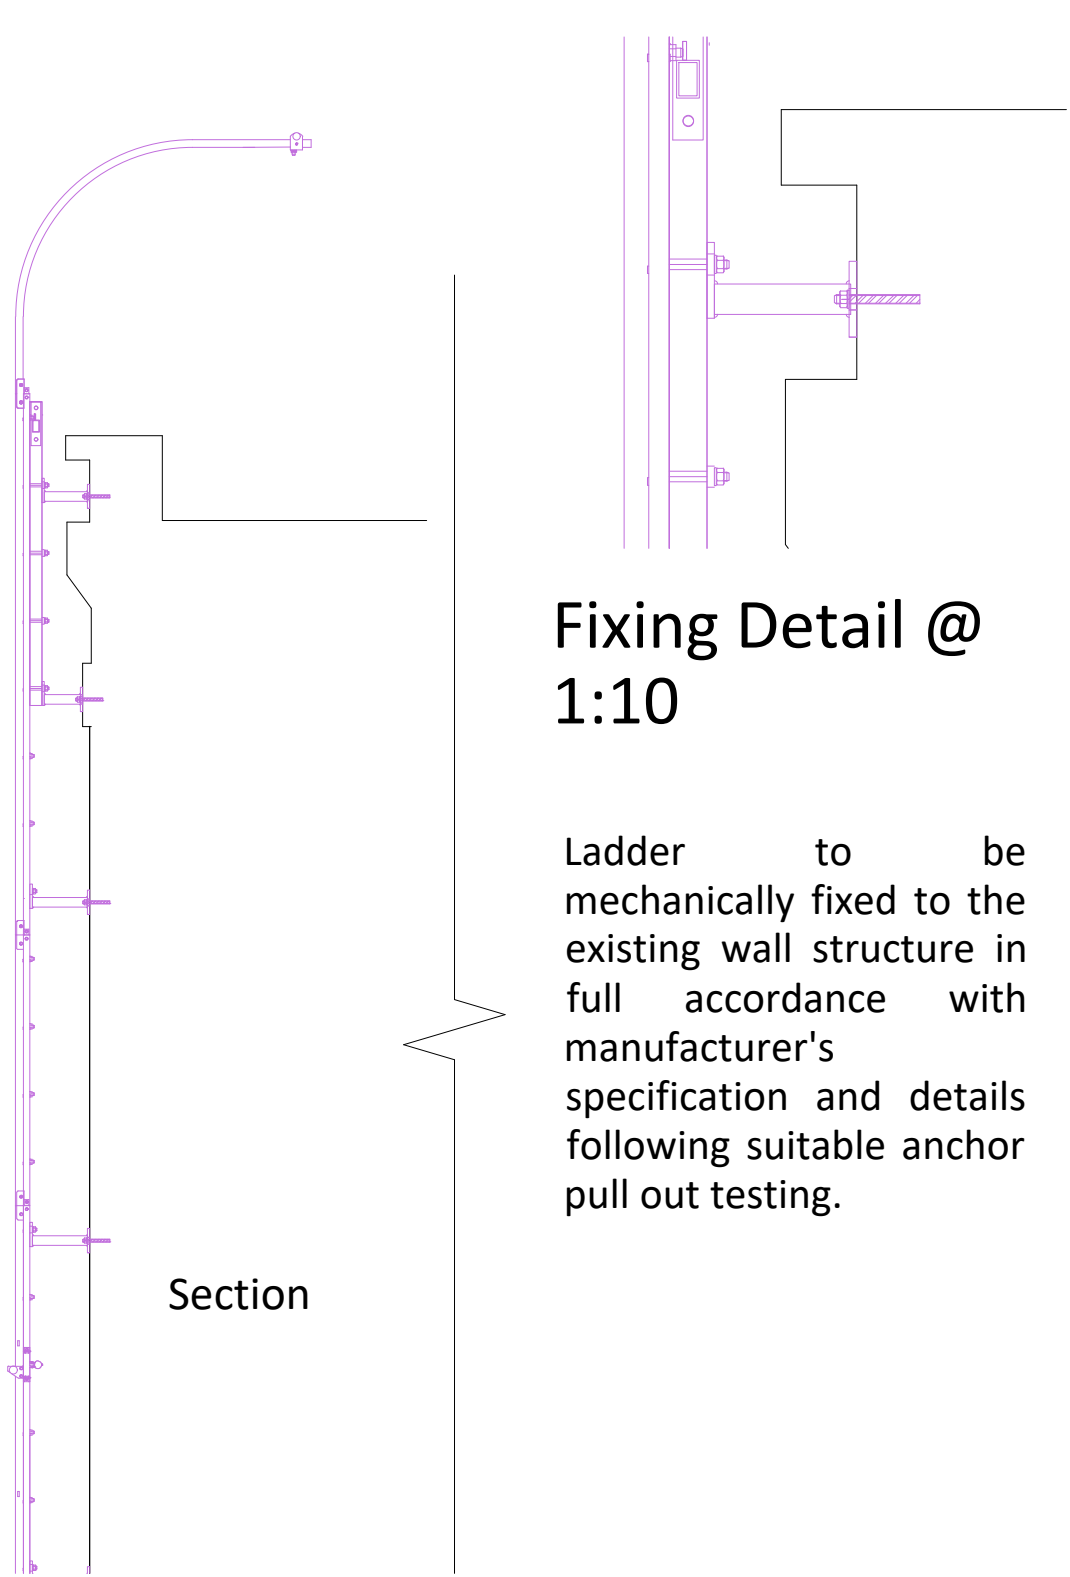


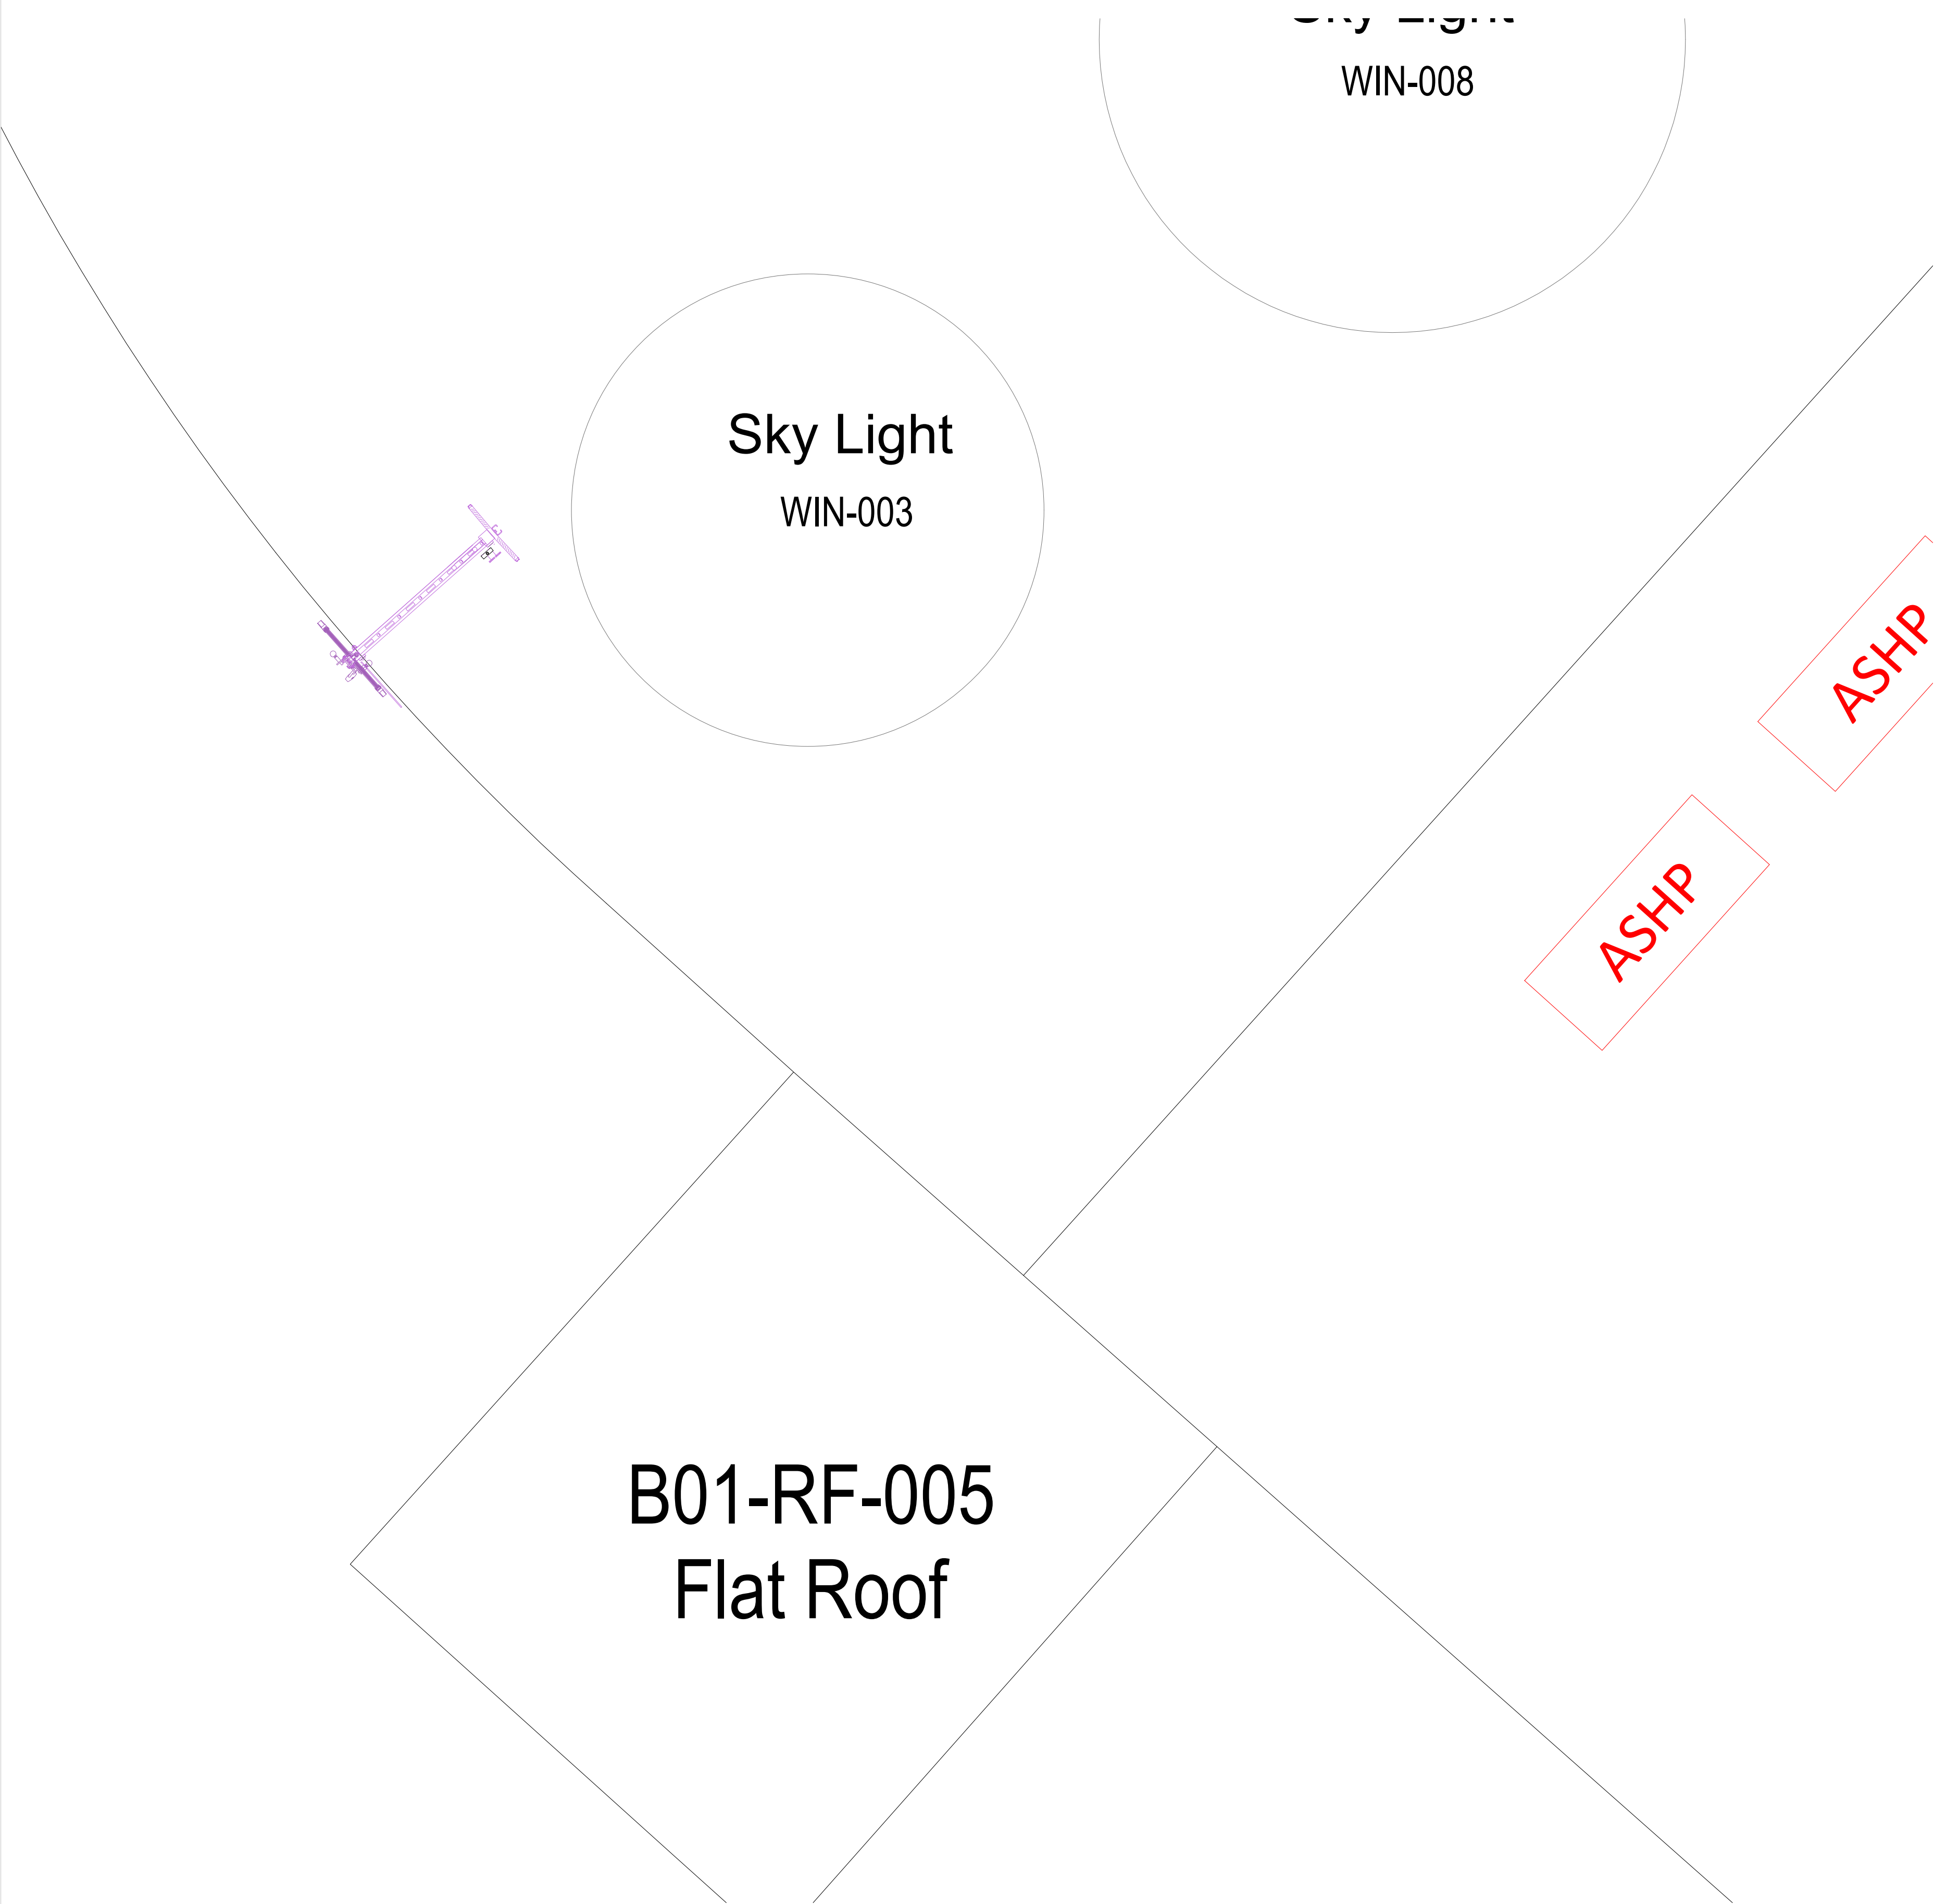

Section

LADDER A

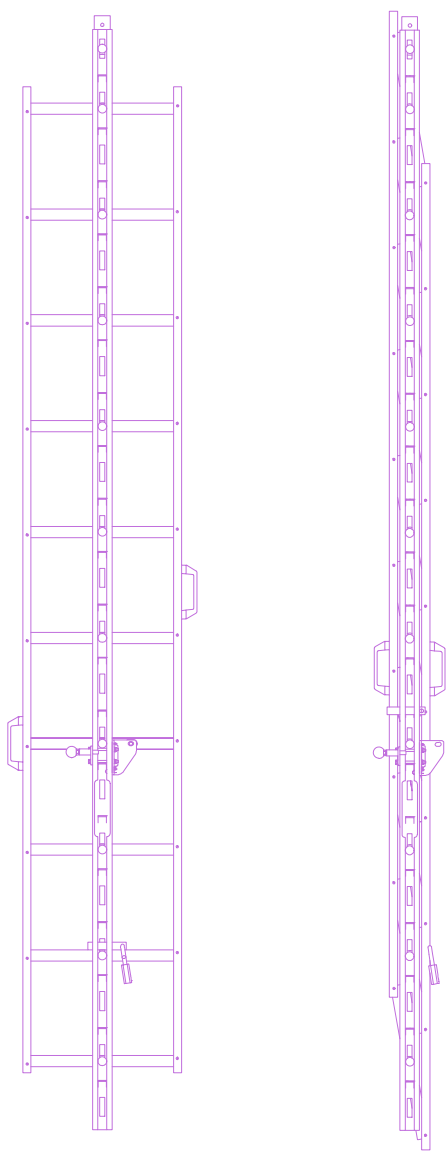

Ladder in use 50mm wide

Ladder folded away 185mm wide

TYPICAL LADDER Details
1:20 Scale

Notes:

The ladders can be opened or folded closed. When the ladder is closed, it has a slim and unobtrusive profile. When open, the result is a high-quality ladder with Miller® fall protection.

The foldable ladder system prevents unauthorised use of the system in the same way as the cover plate. '

Sö II PivotLoc: Open Width 500 mm. Width when closed 195 mm

Rung distance 280mm

It must be locked open or shut with the padlock

The brackets must be fixed on the pivot points of the rungs

The foldable ladder can be used combined with all type of ladders

The ladder is complete with arresting device, end-stop, recess, connector and side handles

The system also includes a stainless steel clamp that is used to insert a padlock

Connection to aluminium ladders Material: Anodised aluminium Weight: 1 .0 kg/each Part no. 23193 Connection to steel ladders Material: Anodised aluminium Weight: 1 .0 kg/each Part no 23281 (not shown)

Safety At Height Limited,
Unit 1 Pennine View,
Marple,
Stockport,
Greater Manchester, SK6 7JW
Phone: 0161 449 5615
Mobile: 07810 885323
Email: craig@safety-height.co.uk
Website: www.safety-height.co.uk

Copyright: All rights reserved. This drawing must not be reproduced without permission from Drees & Sommer UK Ltd. Do not scale off this drawing. All dimensions are to be checked on site by contractor / sub contractor. Any discrepancies to be reported to Drees & Sommer UK Ltd.

DREES & SOMMER

1.06 South Harrington Building
182 Sefton Street
Liverpool
L3 4BQ
Tel: 0151 430 2340

Office Locations
Ashford, Birmingham, Leeds, Liverpool, London, Manchester & Oxford.
www.dreso.uk

PLANNING

Rev	Date	Revision notes	By	Check	
Client		Drawing Title			
MCC Equans PSDS		Withington Library Access Ladder Detail			
Project Title		Drawn	Date		
Decarbonisation Scheme		AH	12/24		
Withington Library		Checked	Date		
		GM	12/24		
DWG No.	24615.108	Scale	1:100	Revision	A

