

© Copyright in this drawing is the property of Mechanical Electrical Public Health LTD TMS MEP DESIGN. It must not be reproduced, amended, used in any way without the express written consent of a Director of MEP DESIGN.

This drawing is for information only and shall not be used for construction purposes.

Any drawing issued as "Contract or Construction Issue" is done so to confirm the basis on which the contractor shall provide their own working drawings.

All dimensions are in mm unless stated otherwise.

The information on this drawing shall be read in conjunction with any relevant associated documents.

GENERAL NOTES


- 1.0 THE DRAWING SHALL BE READ IN CONJUNCTION WITH THE SPECIFICATION & ALL OTHER RELEVANT DOCUMENTS & DRAWINGS PROVIDED BY MEP DESIGN.
- 2.0 THE DRAWING INDICATES THE DESIGN INTENT FOR THE WORKS.
- 3.0 COORDINATION WORKING DRAWINGS, INSTALLATION DRAWINGS & BUILDERS WORK DRAWINGS SHALL BE PREPARED BY THE CONTRACTOR.
- 4.0 DIMENSIONS SHALL NOT BE SCALED FROM THE DRAWING & THE CONTRACTOR SHALL BE RESPONSIBLE FOR OBTAINING ALL DIMENSIONS & LEVELS ON SITE FOR THE ACTUAL SITTING OUT OF THE WORKS.

GENERAL LEGEND

L/L	ITEM MOUNTED AT LOW LEVEL.
H/L	ITEM MOUNTED AT HIGH LEVEL.
C/V	ITEM MOUNTED IN CEILING VOID.
R/V	ITEM MOUNTED IN ROOF VOID.
F/V	ITEM MOUNTED IN FLOOR VOID.
W/T	ITEM MOUNTED AT WORKTOP LEVEL.
WP	DENOTES WEATHERPROOF IP65 TYPE SUITABLE FOR EXTERNAL USE.
EX	DENOTES EXISTING TO BE RETAINED.
R	DENOTES EXISTING TO BE RELOCATED.
R.T.A	RISE TO ABOVE.
R.F.B	RISE FROM BELOW.
D.F.A	DROP FROM ABOVE.
D.T.B	DROP TO BELOW.

ENABLING WORKS LEGEND

	DENOTES EXISTING SERVICE TO BE STRIPPED OUT.
---	--

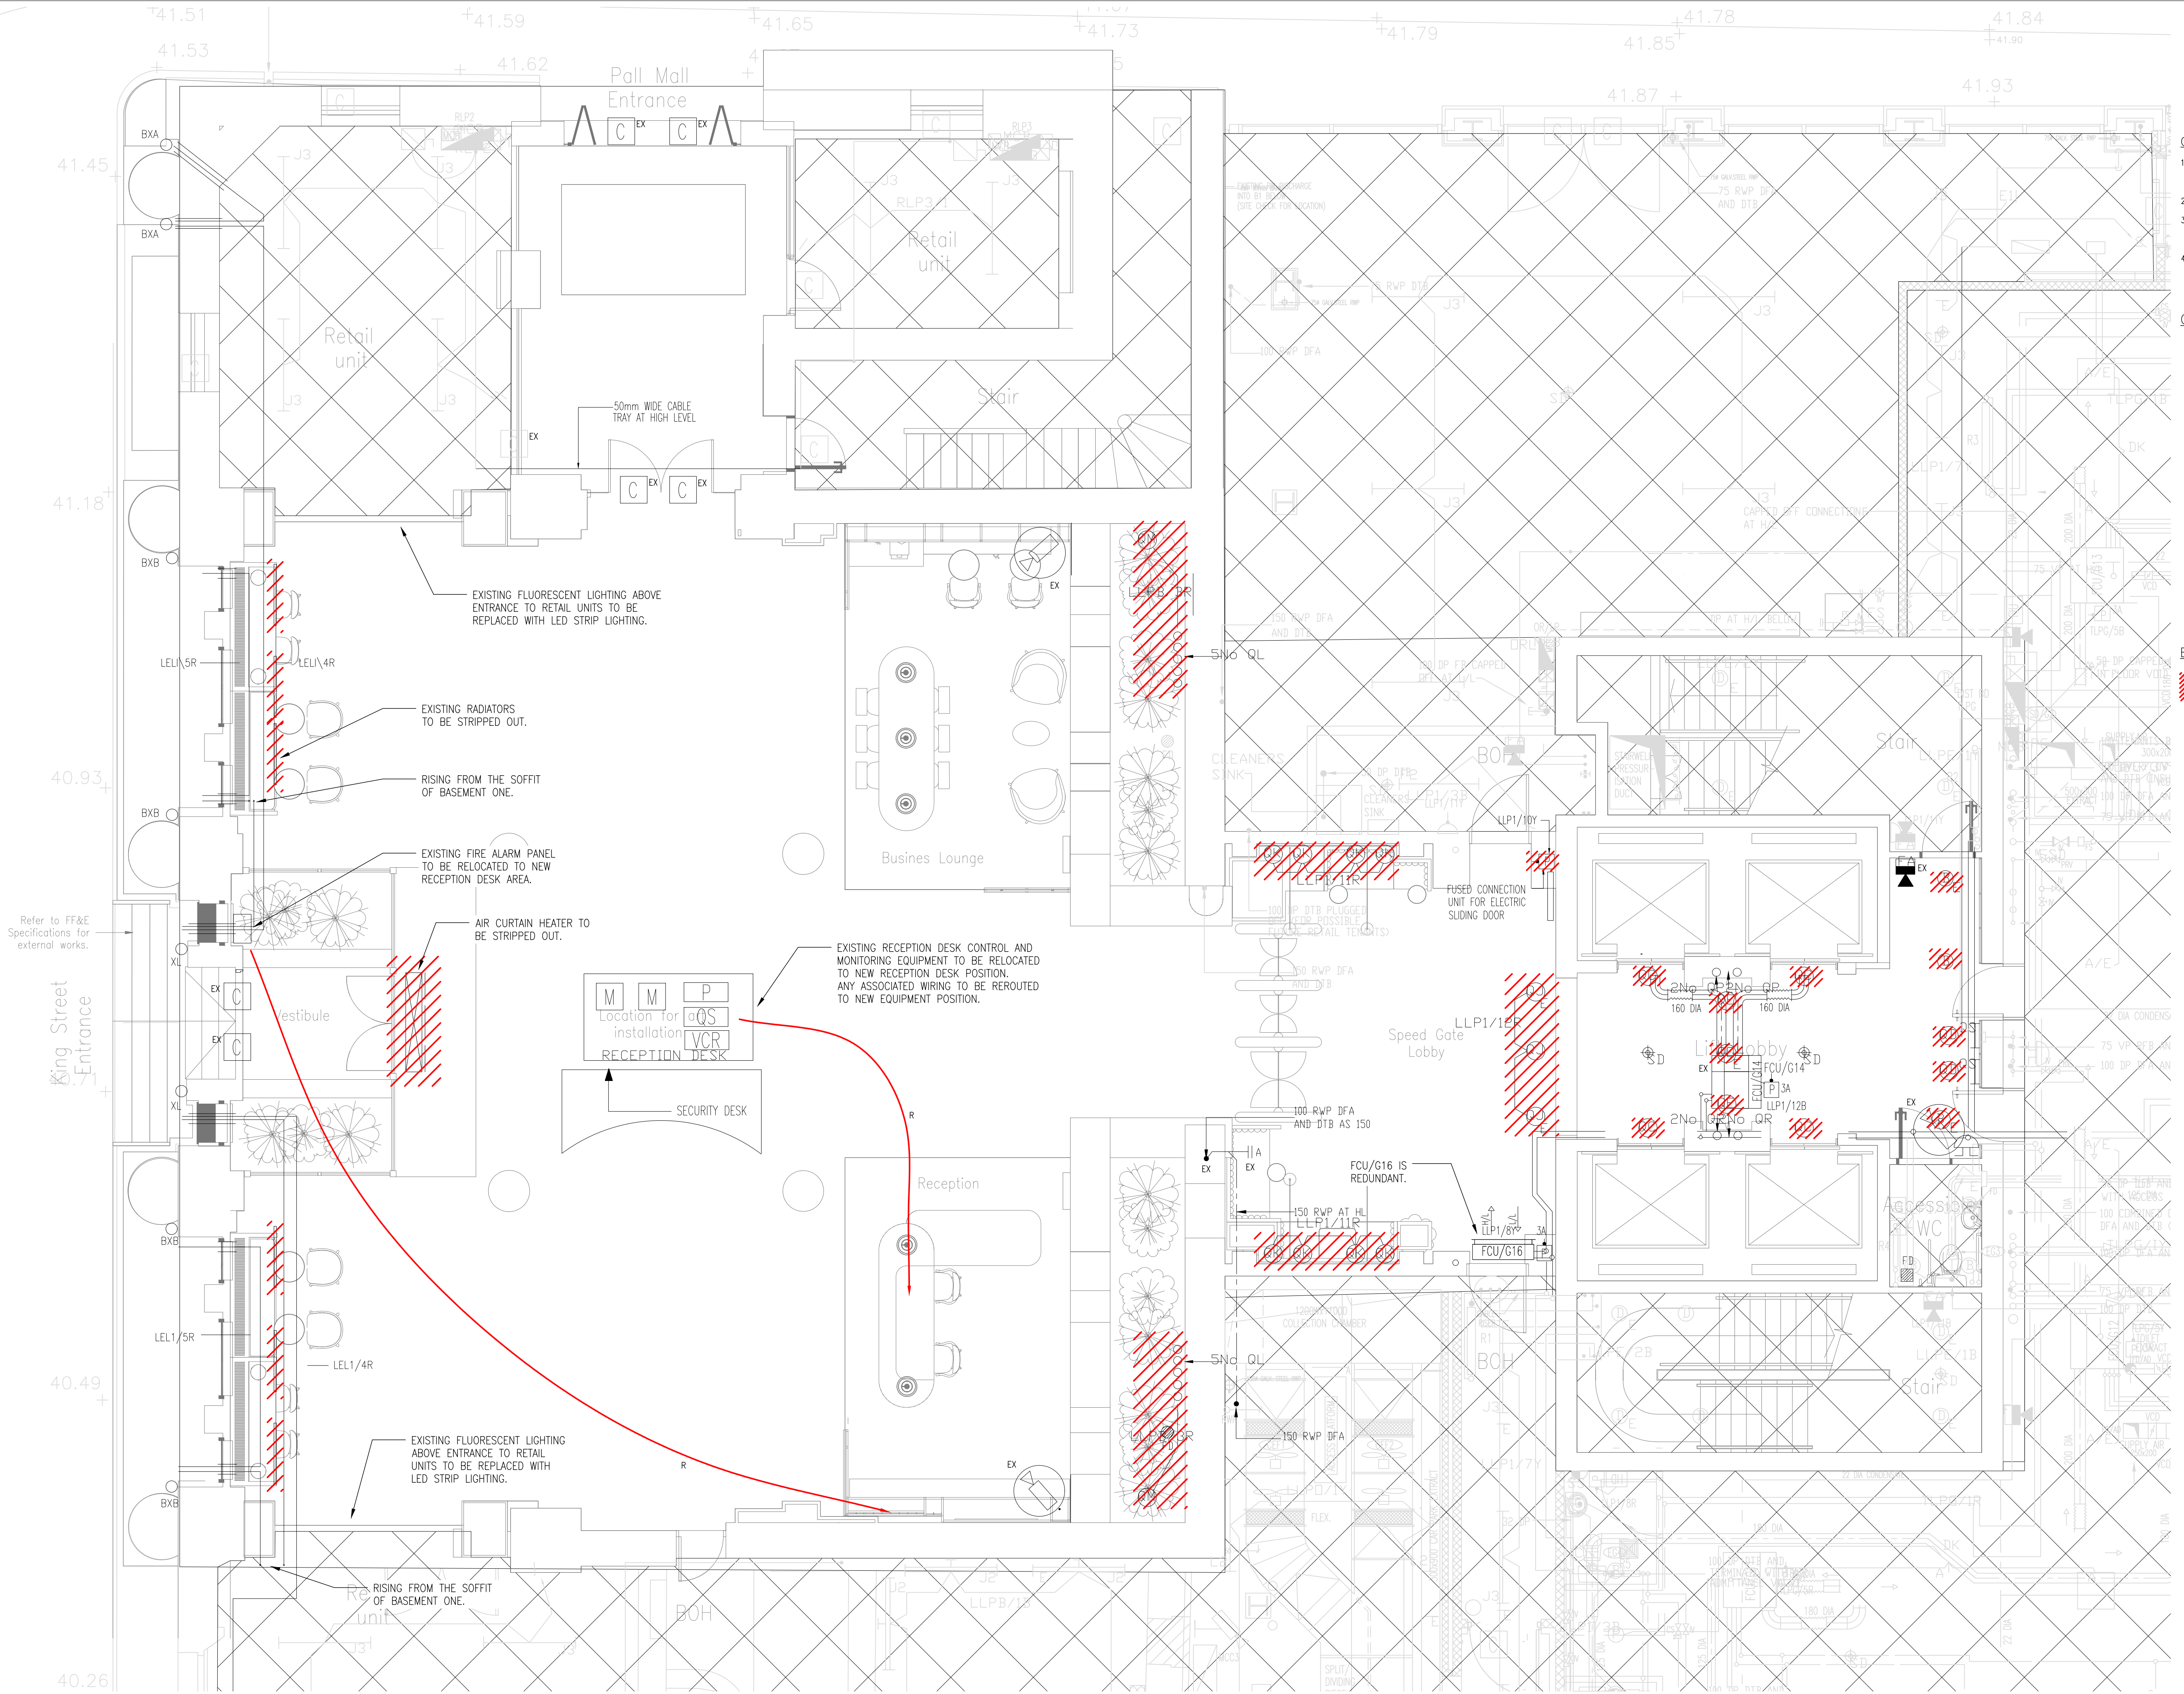

T01	ISSUED FOR TENDER	JUNE 25
P02	REVISED COMMENT ISSUE	MAY 25
P01	ISSUED FOR COMMENT	MAY 25

Revision	Description	Date
----------	-------------	------

MEP DESIGN

Bridgeway House, Mellor Road, Cheadle Hulme, Cheadle SK8 5AU
www.mepdesign.co.uk

Client
PRIORY MANCHESTER LTD.

Project
82 KING STREET, MANCHESTER

Title
COORDINATED SERVICES
GROUND FLOOR ENABLING WORKS

Scale	1 : 50 @A1				Drawn	W.H.		
Project No.	Zone	Originator	Uniclass	Type	Level	Code	Rev	
24_035	- X	- MEP	- G590	- PL	- 00	- 001	- T01	