

Scale Bars to be used as guidance only - refer to sheet size below

1:100	mm	1000		3000		5000		7000
1:200	mm	5000		8000		12000		16000
1:500	M	5		15		25		35
1:1250	M	10		30		50		70		90

Notes:
Drawings are based on survey data and may not accurately represent what is physically present.
Do not scale from this drawing. All dimensions are to be verified on site before proceeding with the work.
All dimensions are in millimeters unless noted otherwise.
Purcell shall be notified in writing of any discrepancies.

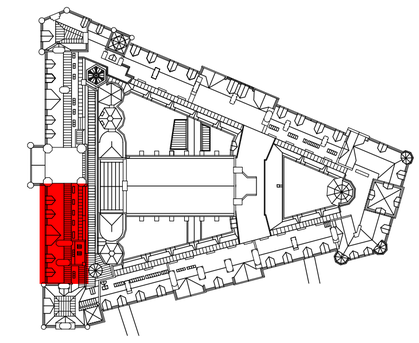

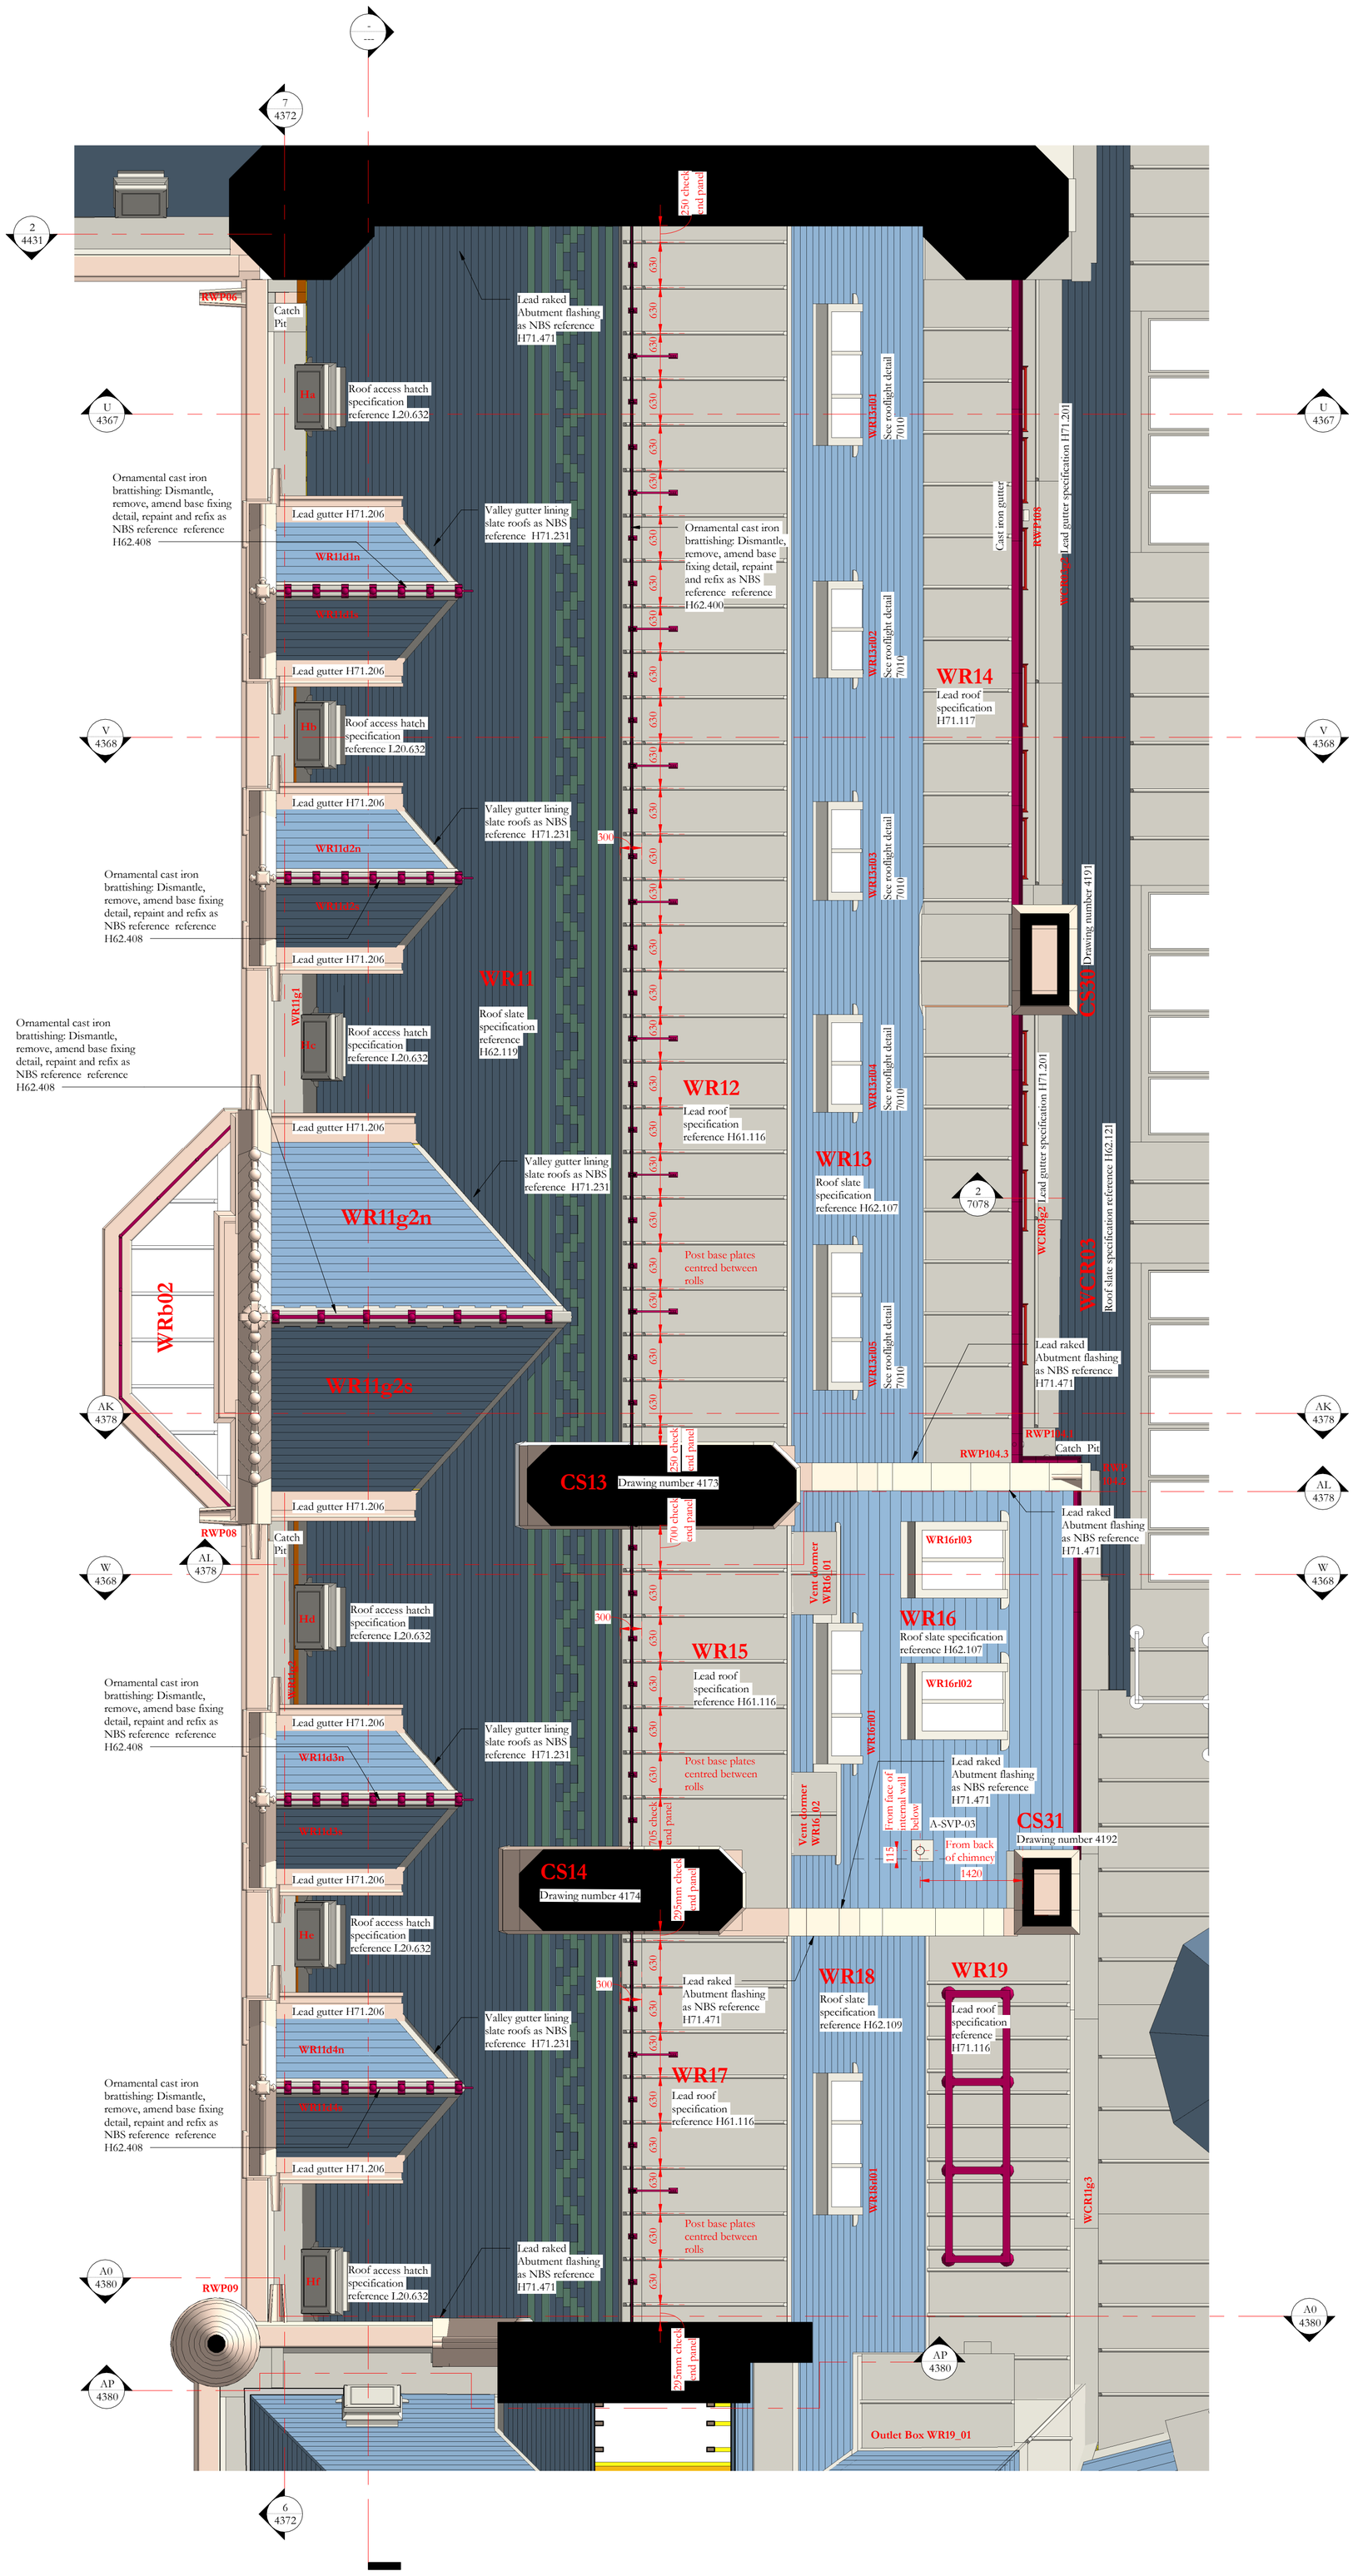

0 1m 2m 3m

1 to 50
SCALE BAR

Revision 05
Setting out dimesions for soil and vent pipe A-SVP-03 added

Revision 04
Dimensions added for wood cored rolls to roofs WR12, WR15 and WR17.
Diagonal bracing added to brattishing

Revision 03
Reissued for construction no change

Revision 02
Lead boxing added
Support frame for air handling plant added
Sections 1/4378, 2/4378, 1/4379, 2/4379, 1/4380, and 2/4380 added

ISSUE	DATE	APPROVED	DRAWN	DESCRIPTION
05	26/10/2023	JC	GR	See note in revision cloud
04	16/05/2023	JC	GR	See note in revision cloud
03	07/05/2020	GR	TK	Re-issued for construction, see note in cloud

OUR TOWN HALL PROJECT

PURCELL

Project Office, Town Hall, MANCHESTER M60 2L1
+44 (0) 7970 097 432
www.purcelluk.com

PROJECT STATUS	RIBA Stage 5
CLIENT	Manchester City Council
PROJECT	Our Town Hall
DRAWING TITLE	General Arrangment Plan West Roof 3
SIZE & SCALE	A1: As indicated
DRAWING STATUS	S4 - Construction
JOB NUMBER	236959
DRAWING NO.	OTH-PUR-TH-RF-DWG-A-4312
REV	05

© PURCELL 2019. PURCELL ® IS THE TRADING NAME OF PURCELL ARCHITECTURE LTD.

27/10/2023 11:50:09