


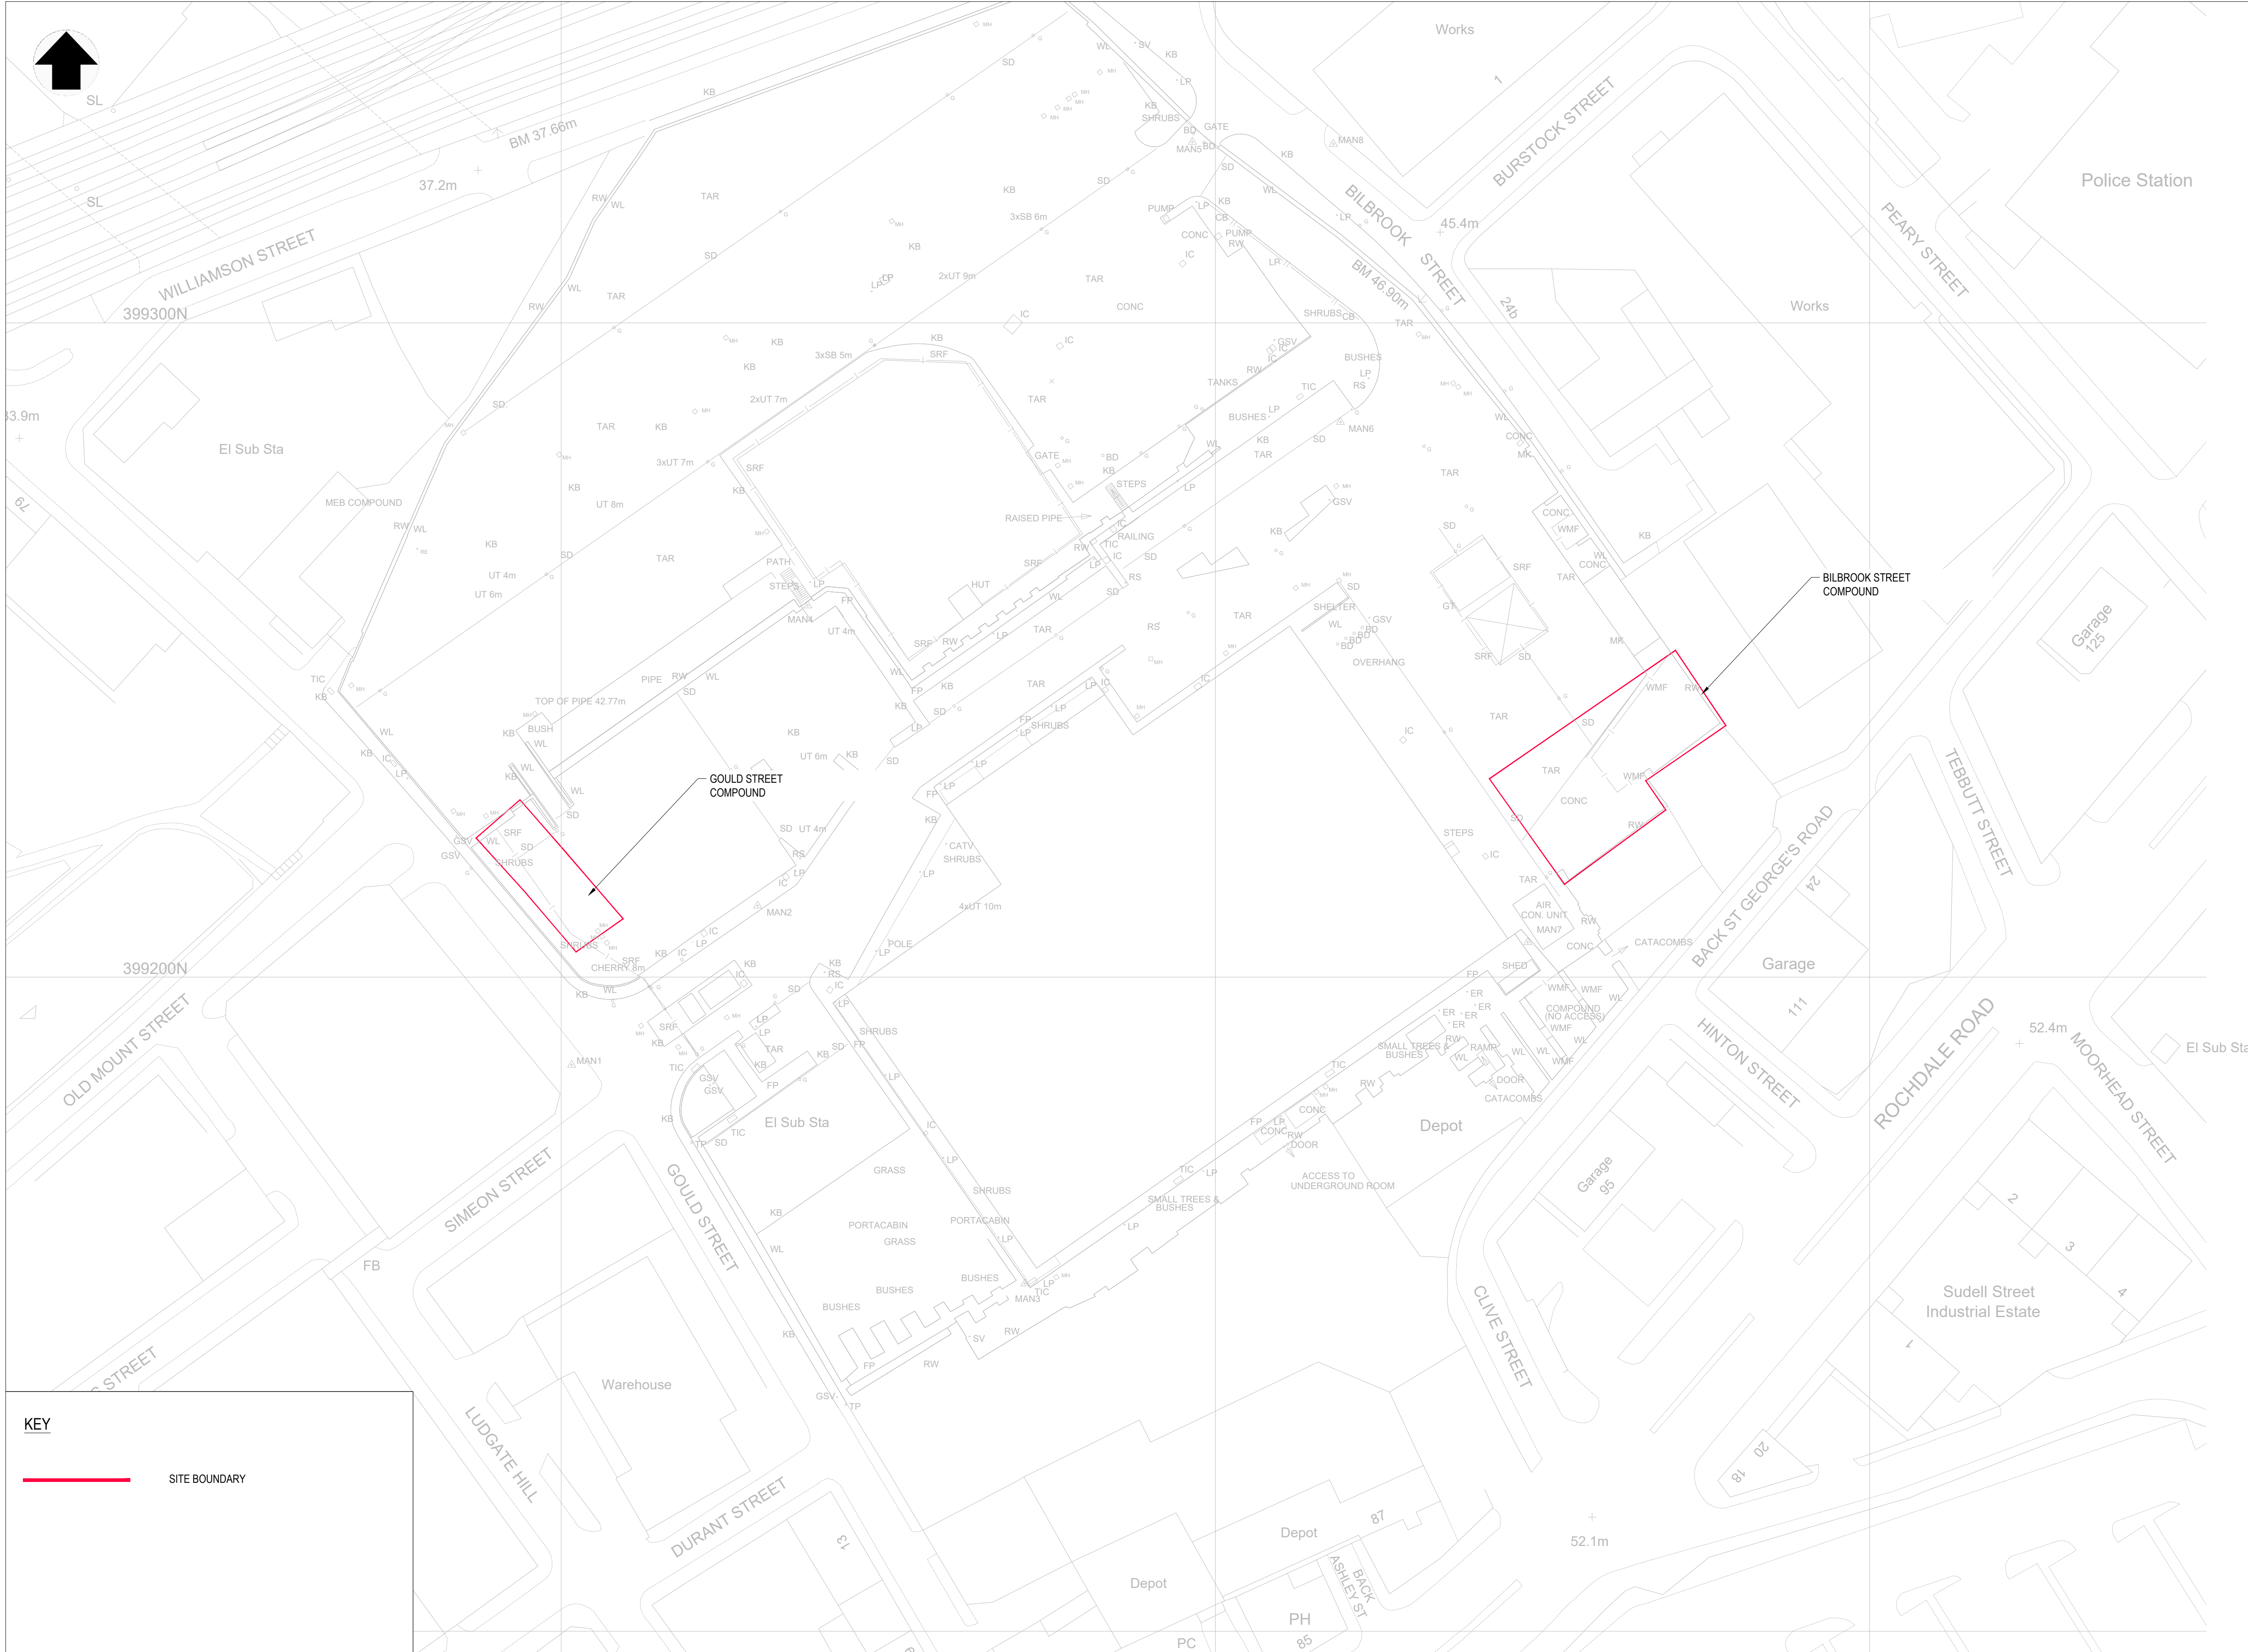

KEY

SITE BOUNDARY

BUILDING DESIGN PARTNERSHIP SHALL HAVE NO RESPONSIBILITY FOR ANY USE MADE OF THIS DOCUMENT OTHER THAN FOR THAT WHICH IT WAS PREPARED AND ISSUED.

ALL DIMENSIONS SHOULD BE CHECKED ON SITE.

DO NOT SCALE FROM THIS DRAWING.

ANY DRAWING ERRORS OR DIVERGENCES SHOULD BE BROUGHT TO THE ATTENTION OF BUILDING DESIGN PARTNERSHIP AT THE ADDRESS SHOWN BELOW.

- ALL DIMENSIONS ARE IN METRES UNLESS STATED OTHERWISE.
- THIS DRAWING SHOULD BE READ IN CONJUNCTION WITH ALL OTHER RELEVANT ARCHITECTURAL AND ENGINEERING DETAILS, DRAWINGS AND SPECIFICATIONS.

P01 FOR INFORMATION AB EH 016/04/24

REVISION	DESCRIPTION	ISSUED	CHECKED	DATE
----------	-------------	--------	---------	------

REV	PLAN			
-----	------	--	--	--

CLIENT

MCR PROPERTY GROUP

11 Ducie Street
PO BOX 85
Piccadilly Basin
Manchester
M60 3JA
United Kingdom
T +44 (0)161 828 2200
www.bdp.com

BDP.

PROJECT TITLE

GOULD STREET DEVELOPMENT

REF	DESCRIPTION	REVISION CLASSIFICATION
P3001012	COMMERCIAL IN CONFIDENCE	

DRAWING TITLE	SCALE
NEW GAS WORKS SITE LOCATION PLAN	1:500@ A1

DRAWING NO.	REVISION
GDS-BDP-ZZ-XX-DR-C-520003	P01

P1: MCRP3001012WPFCRMB2024MODEL GDS-BDP-ZZ-XX-DR-C-520003-P1_DRAINAGE STRATEGY DWG