


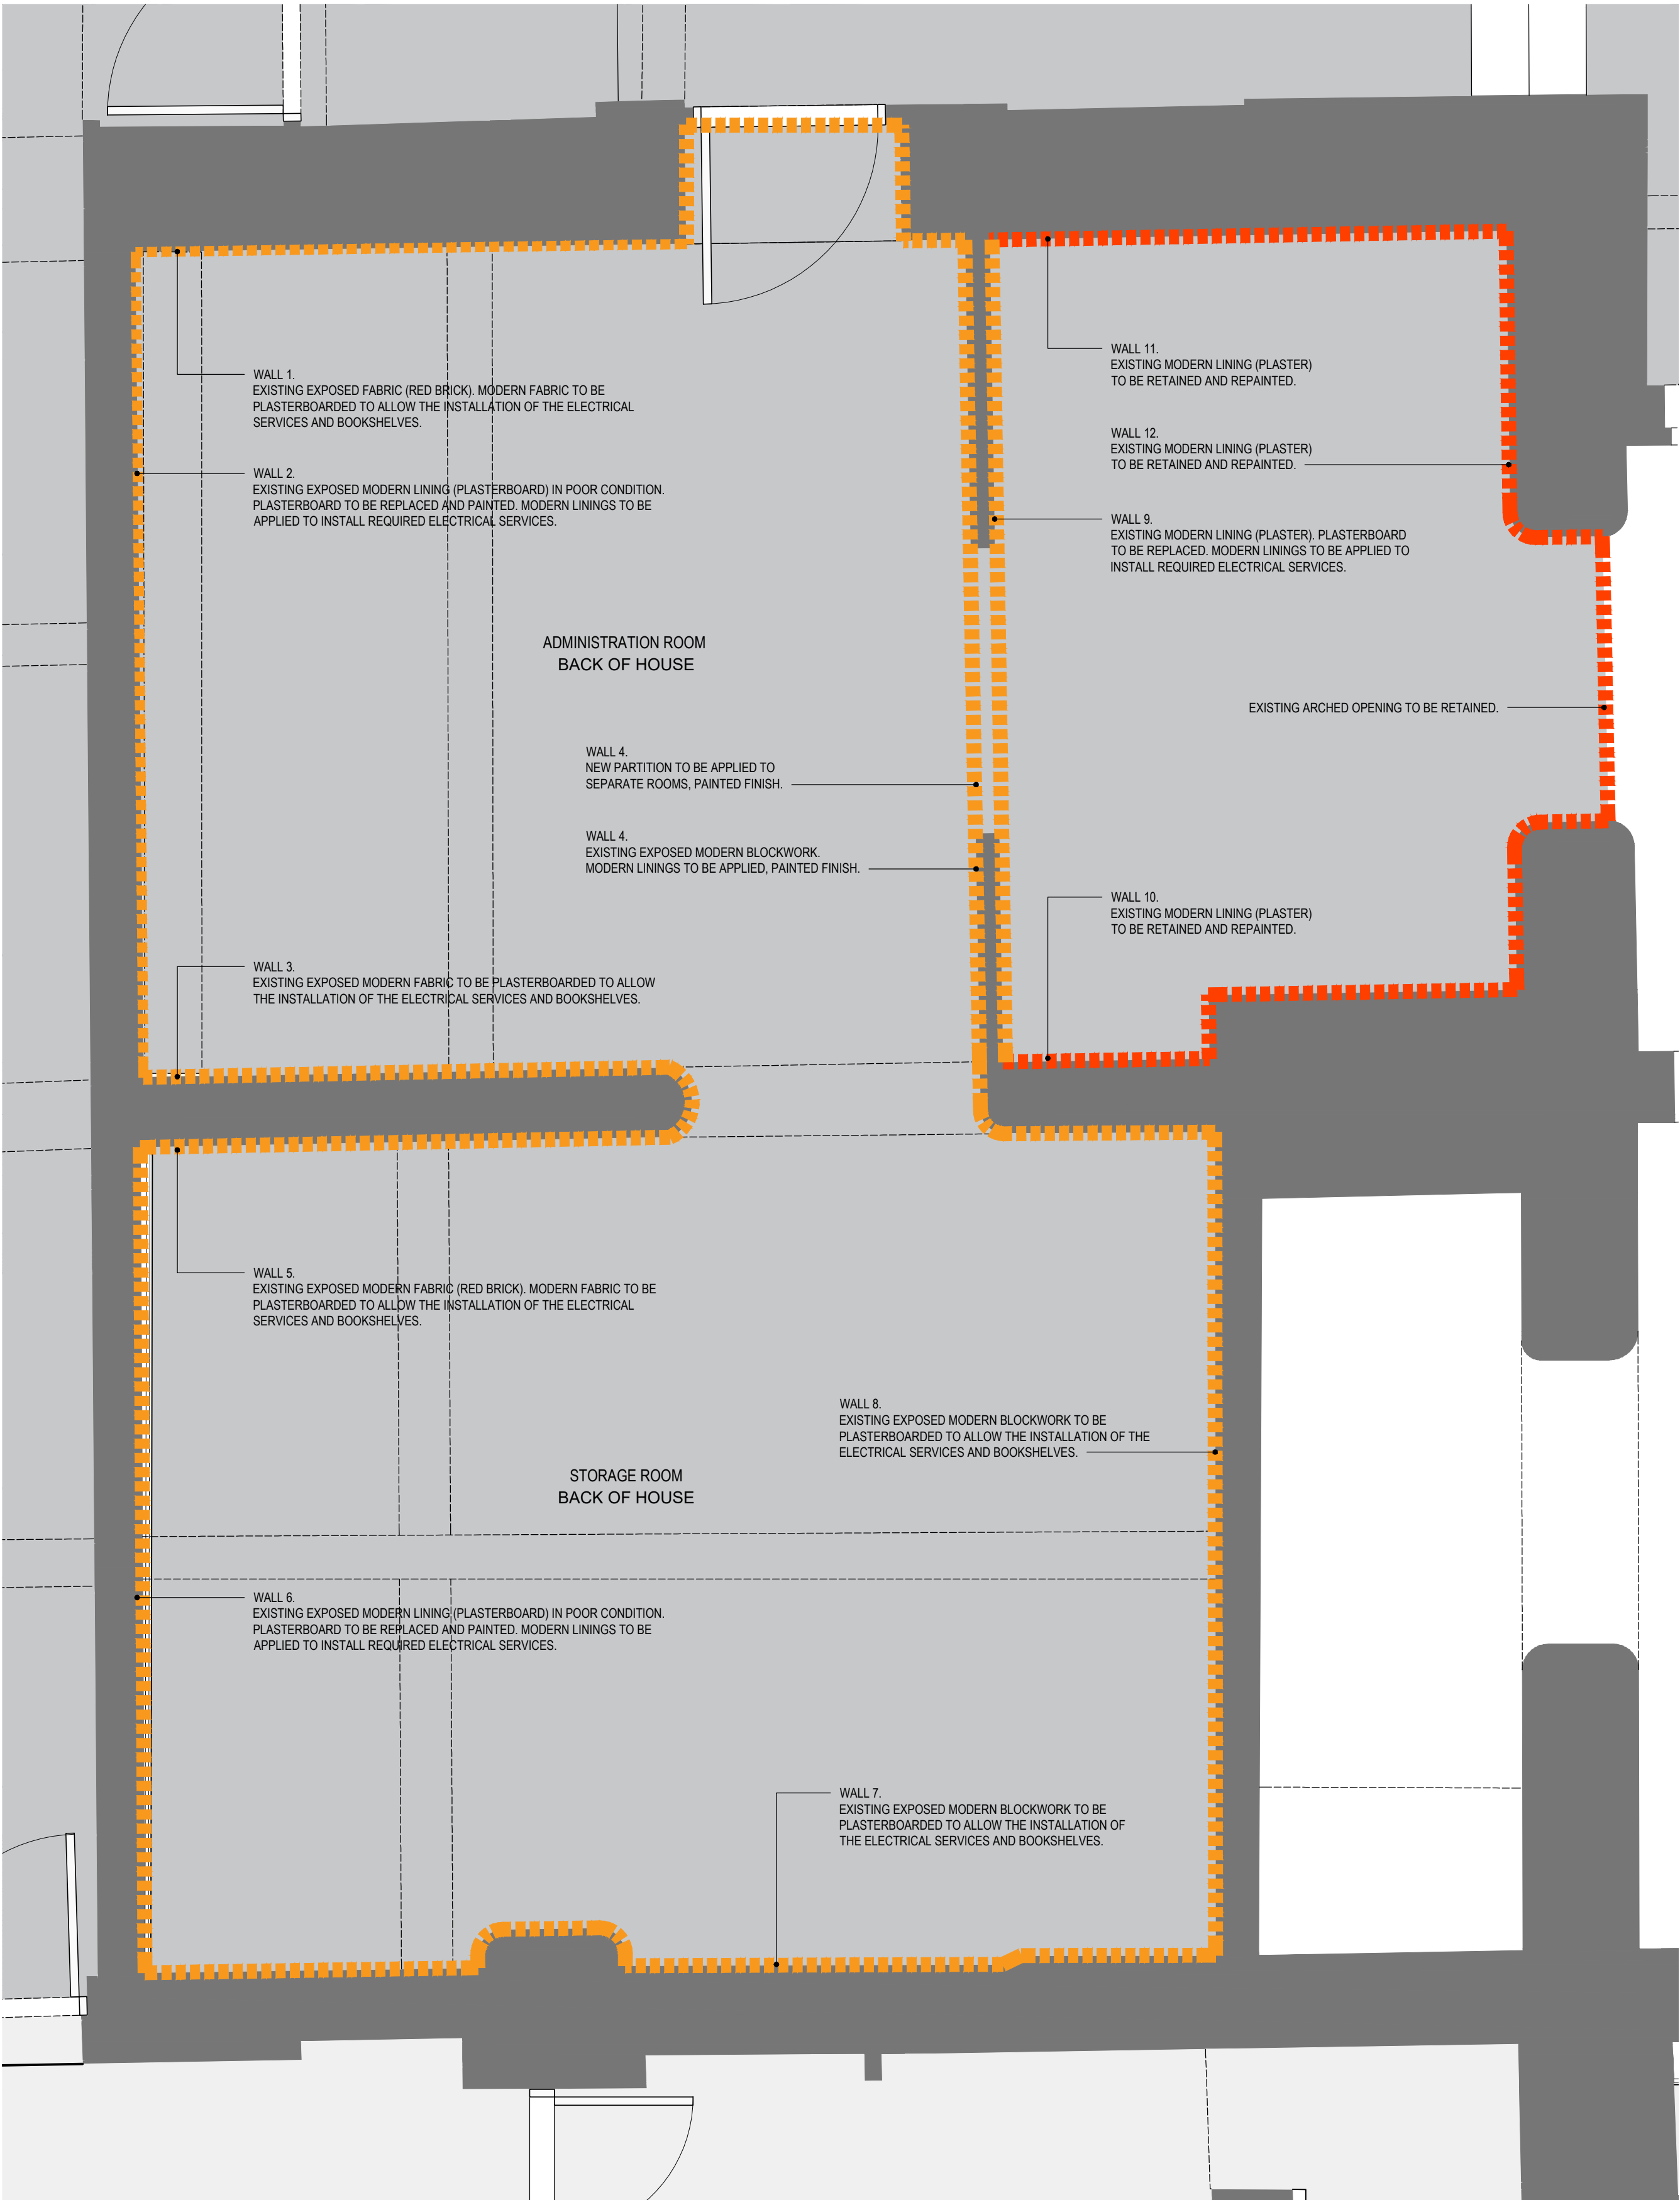

WALL 1 ORIGINAL FABRIC



WALL 2 MODERN LINING PLASTERBOARD
WALL 3 ORIGINAL FABRIC



WALLS 9-12 MODERN LINING



WALL 6 MODERN LINING PLASTERBOARD.
WALL 7 ORIGINAL FABRIC



WALL 6 MODERN LINING PLASTERBOARD.



WALL 7 ORIGINAL FABRIC AND MODERN BLOCKWORK
WALL 8 ORIGINAL FABRIC

NOTES:

THE CONTRACTOR IS RESPONSIBLE FOR CHECKING DIMENSIONS, TOLERANCES AND REFERENCES. ANY DISCREPANCIES ARE TO BE VERIFIED WITH THE ARCHITECT BEFORE PROCEEDING WITH THE WORKS ON SITE OR OFF SITE FABRICATION

WHERE AN ITEM OR DETAIL IS COVERED OR DESCRIBED ON DRAWINGS OF DIFFERENT SCALES THE LARGER SCALE DRAWING IS TO BE WORKED TO.

DO NOT SCALE FROM THIS DRAWING. FIGURED DIMENSIONS TO BE WORKED TO IN ALL CASES.

THIS IS A COPYRIGHT (C) DRAWING AND IS NOT TO BE REPRODUCED WITHOUT THE WRITTEN PERMISSION OF THE ARCHITECT


LEGEND

	EXISTING WALLS
	WALL FINISH - PAINT - BOH AREAS
	EXISTING WALL LINING TO BE RETAINED AND REPAINTED.
	VINYL FLOOR

LBC CONDITION 4: ADMIN ROOM FINISHES

M&W MANCHESTER
17-21 ST ANNS SQUARE, MANCHESTER

JOB NUMBER:	1357
CREATED DATE:	04.10.24
DRAWN BY:	PG
SCALE:	1:25@A1; 1:50@A3

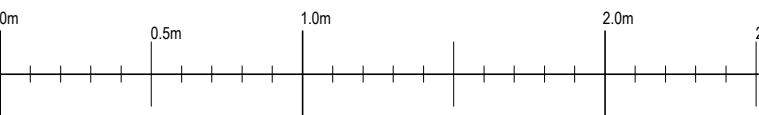

REV:	DATE:	DESCRIPTION:	BY:
A	06.05.25	PLANNING LBC CONDITION 4	EL
B	13.06.25	PLANNING LBC CONDITION 4	EL