

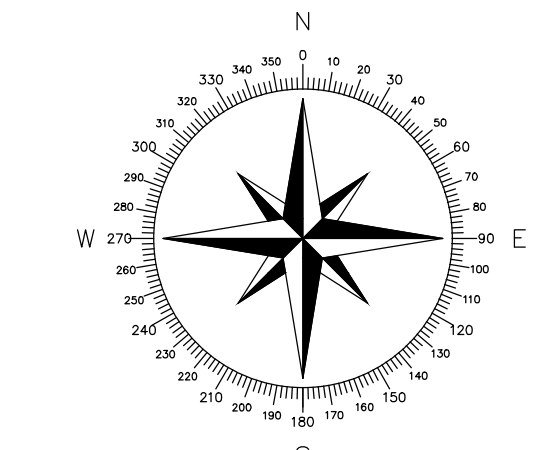


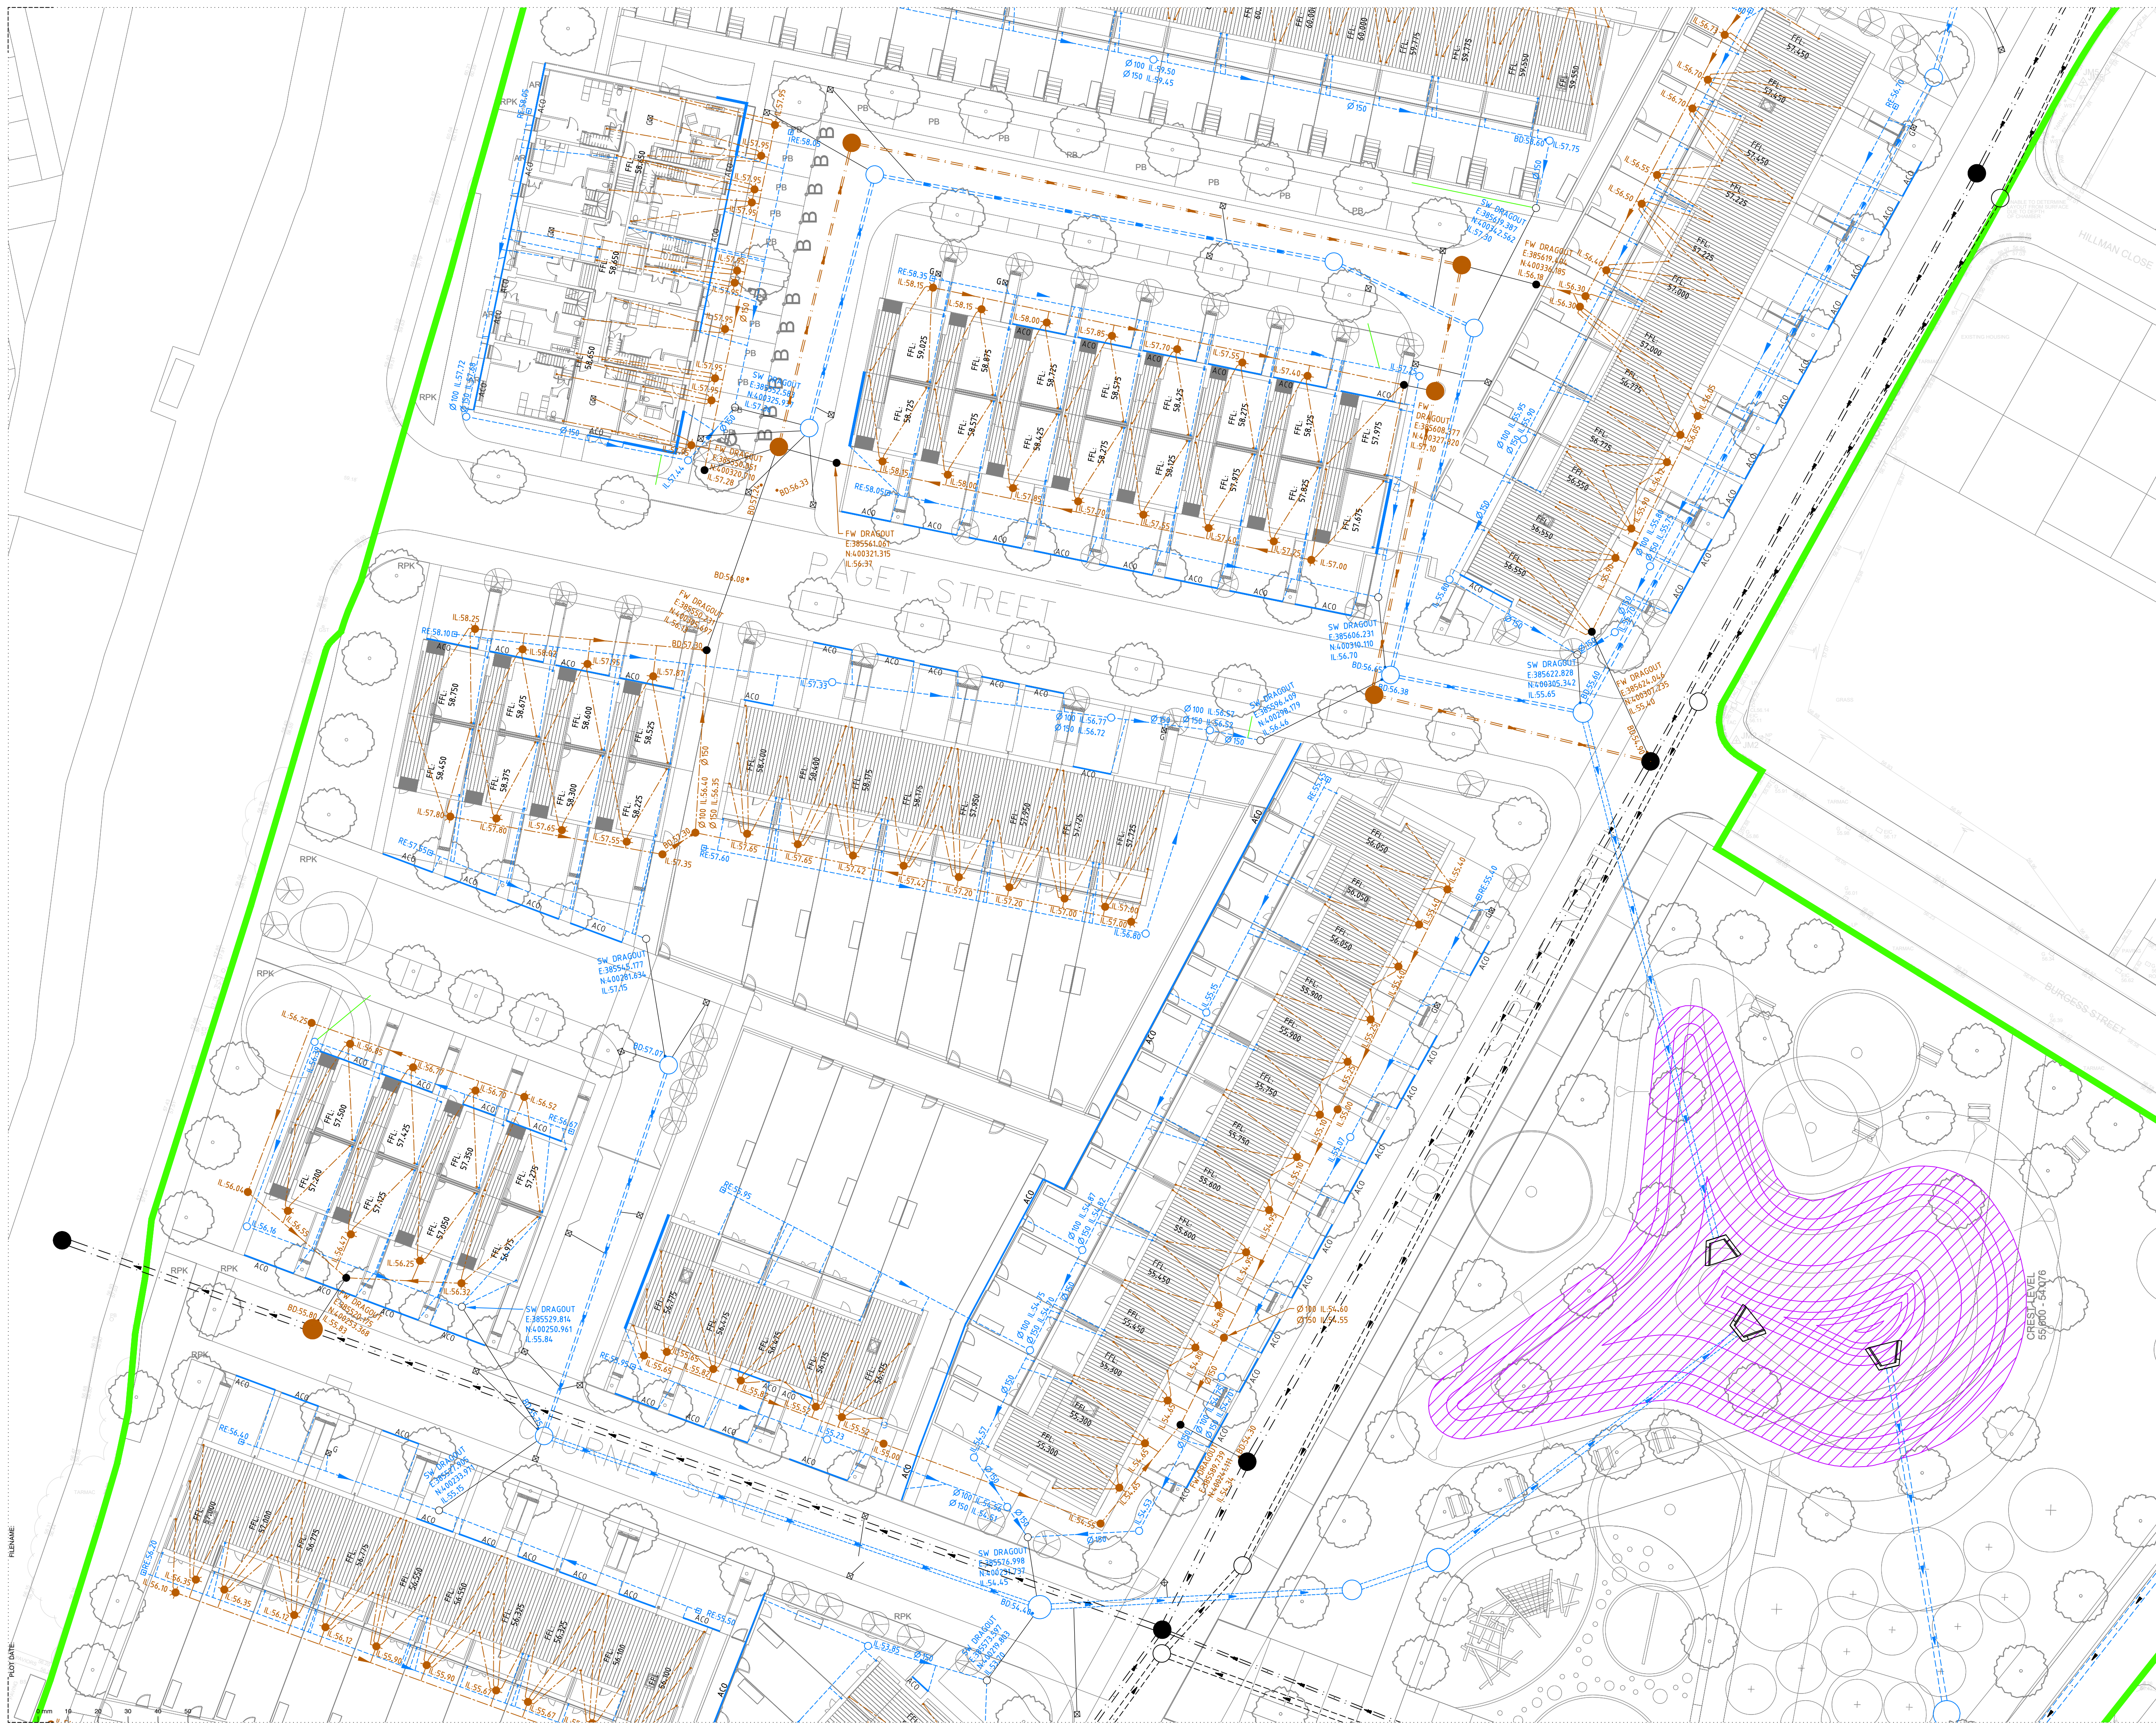

- KEY**
- IL 38.400 SURFACE WATER SEWER & INSPECTION CHAMBER
 - RE 38.400 SURFACE WATER SEWER & RODDING EYE
 - IL 38.200 FOUL WATER SEWER & INSPECTION CHAMBER
 - CONNECTION FROM SUDS TREE PITS/RAIN GARDENS
- LEGEND**
- IL INVERT LEVEL
 - RE RODDING EYE
 - BD BACKDROP
- NOTES:**
- WHERE THE DEPTH TO INVERT LEVEL IS A MAXIMUM OF 1.2M PRIVATE DRAINAGE CHAMBERS WILL BE A 475MM DIAMETER POLYPROPYLENE INSPECTION CHAMBER (PPIC).
 - WHERE THE DEPTH TO INVERT LEVEL IS A MAXIMUM OF 3M PRIVATE DRAINAGE CHAMBERS WILL BE A 475MM DIAMETER HEPWORTH REDUCED ACCESS TELESCOPIC POLYPROPYLENE INSPECTION CHAMBER (PPIC).
 - WHERE THE DEPTH TO INVERT LEVEL IS A MAXIMUM OF 5M PRIVATE DRAINAGE CHAMBERS WILL BE A 475MM DIAMETER HEPWORTH REDUCED ACCESS SEWER SYSTEM.
 - WHERE CHAMBERS ARE SITED IN TRAFFICKED AREAS (DRIVEWAYS ETC) A D400 GRADE COVER MUST BE USED.
 - PRIVATE DRAINAGE PIPES TO BE 100MM DIAMETER UNLESS STATED OTHERWISE.
 - 100MM PRIVATE DRAINAGE PIPES TO BE HEPWORTH 'SUPERSLEVE HOUSEDRAIN' OR SIMILAR APPROVED.
 - 150MM PRIVATE DRAINAGE PIPES TO BE HEPWORTH 'SUPERSLEVE 150' OR SIMILAR APPROVED.
 - SVP, STACK, BIG AND RWP LOCATIONS ARE TO BE SET OUT FROM BUTTRESS ARCHITECTS AND FUTURESERV DRAWINGS. POSITIONS SHOWN ON EDGE PLOT DRAINAGE DESIGNS ARE TO BE CHECKED AND CONFIRMED PRIOR TO DRAINAGE WORKS COMMENCING.
 - ALL INTERNAL RWPS NOT CONNECTED TO AND AND EXTERNAL CHAMBER SHOULD HAVE INTERNAL RODDING ACCESS

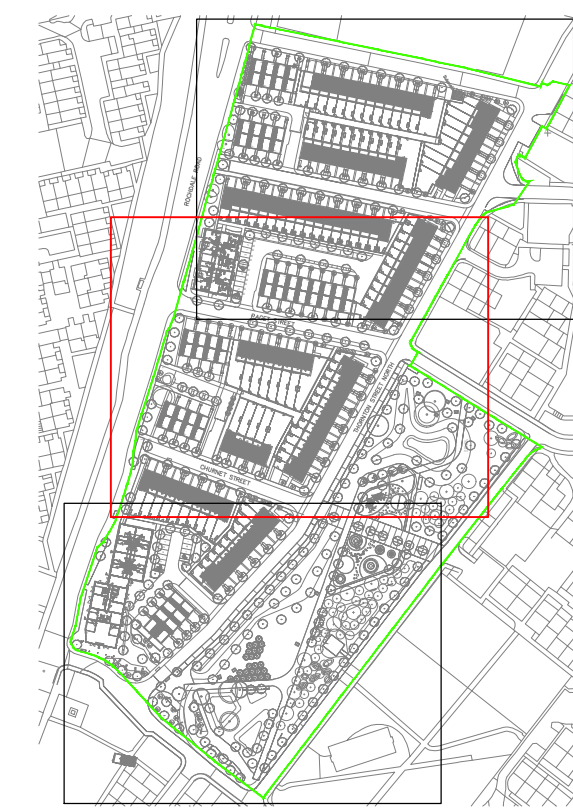

SHEET LOCATION
NTS

Rev	Date	Description	By	CHK
C08	19.05.25	Amended in line with council comments.		H.S. R.A.
C07	13.03.25	ACOs added to MCC request		H.S. R.A.
C06	02.10.24	Added additional C1 pop up locations		H.S. R.A.
C05	01.10.24	Updated C1 apartment drainage		H.S. R.A.
C04	22.01.24	Updated apartment drainage		F.S. R.A.

Rev Date Description By CHK

EDGE CONSULTING ENGINEERS
www.edgece.com

Manchester, UK
3rd Floor, Canonon Court,
12 Blackfries Street,
Manchester, M3 2BQ,
United Kingdom

T: +44 (0) 161 834 1938
E: manchester@edgece.com

The concepts + information contained in this document are the copyright of EDGE Consulting Engineers.
Use or copying of this document in whole or in part without the written permission of EDGE Consulting Engineers
constitutes an infringement of copyright.

DO NOT SCALE DRAWINGS. IF IN DOUBT, ASK!

Project Name
COLLYHURST VILLAGE

Client
DEX CONSTRUCTION

Designed Drawn Checked Scale @ A1
A.R. A.R. R.A. 1:250

Drawing Title
**PLOT DRAINAGE
SHEET 2**

Project No.
221625

Drawing No.
221625-EDGE-XX-DR-C-2011

**ISSUED FOR
CONSTRUCTION**

C08