



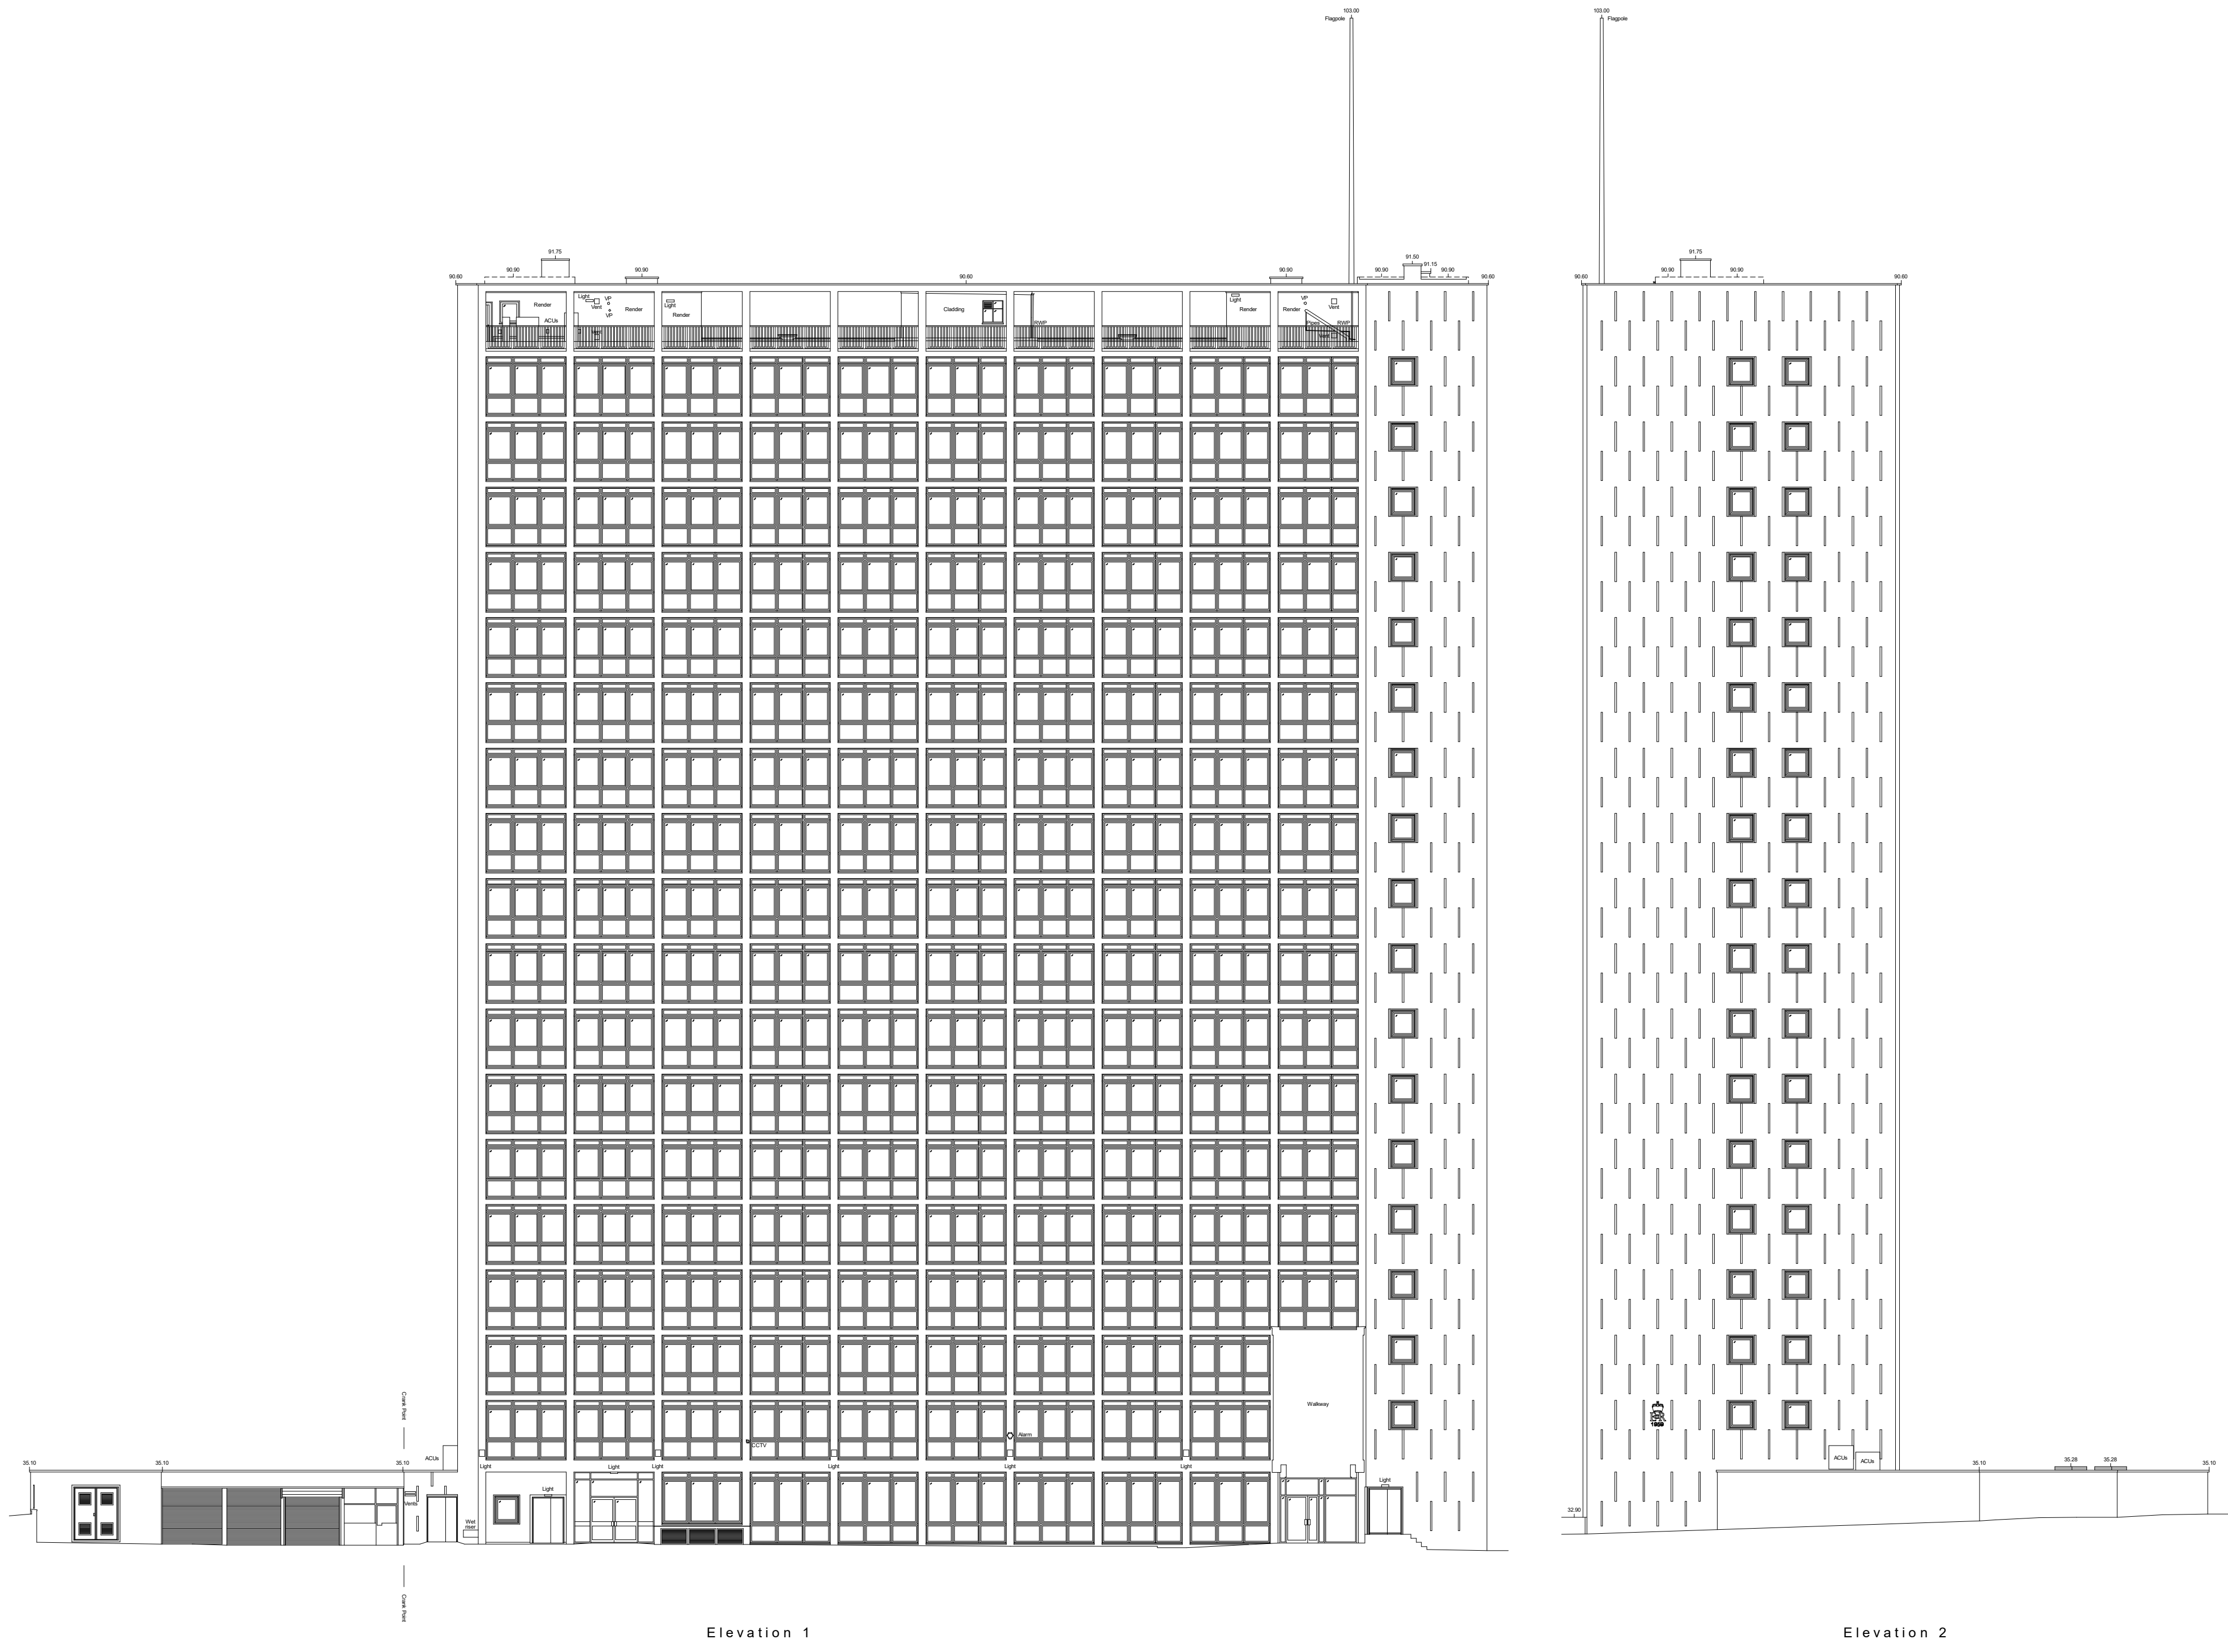

Existing Block 18 Elevations
1:200

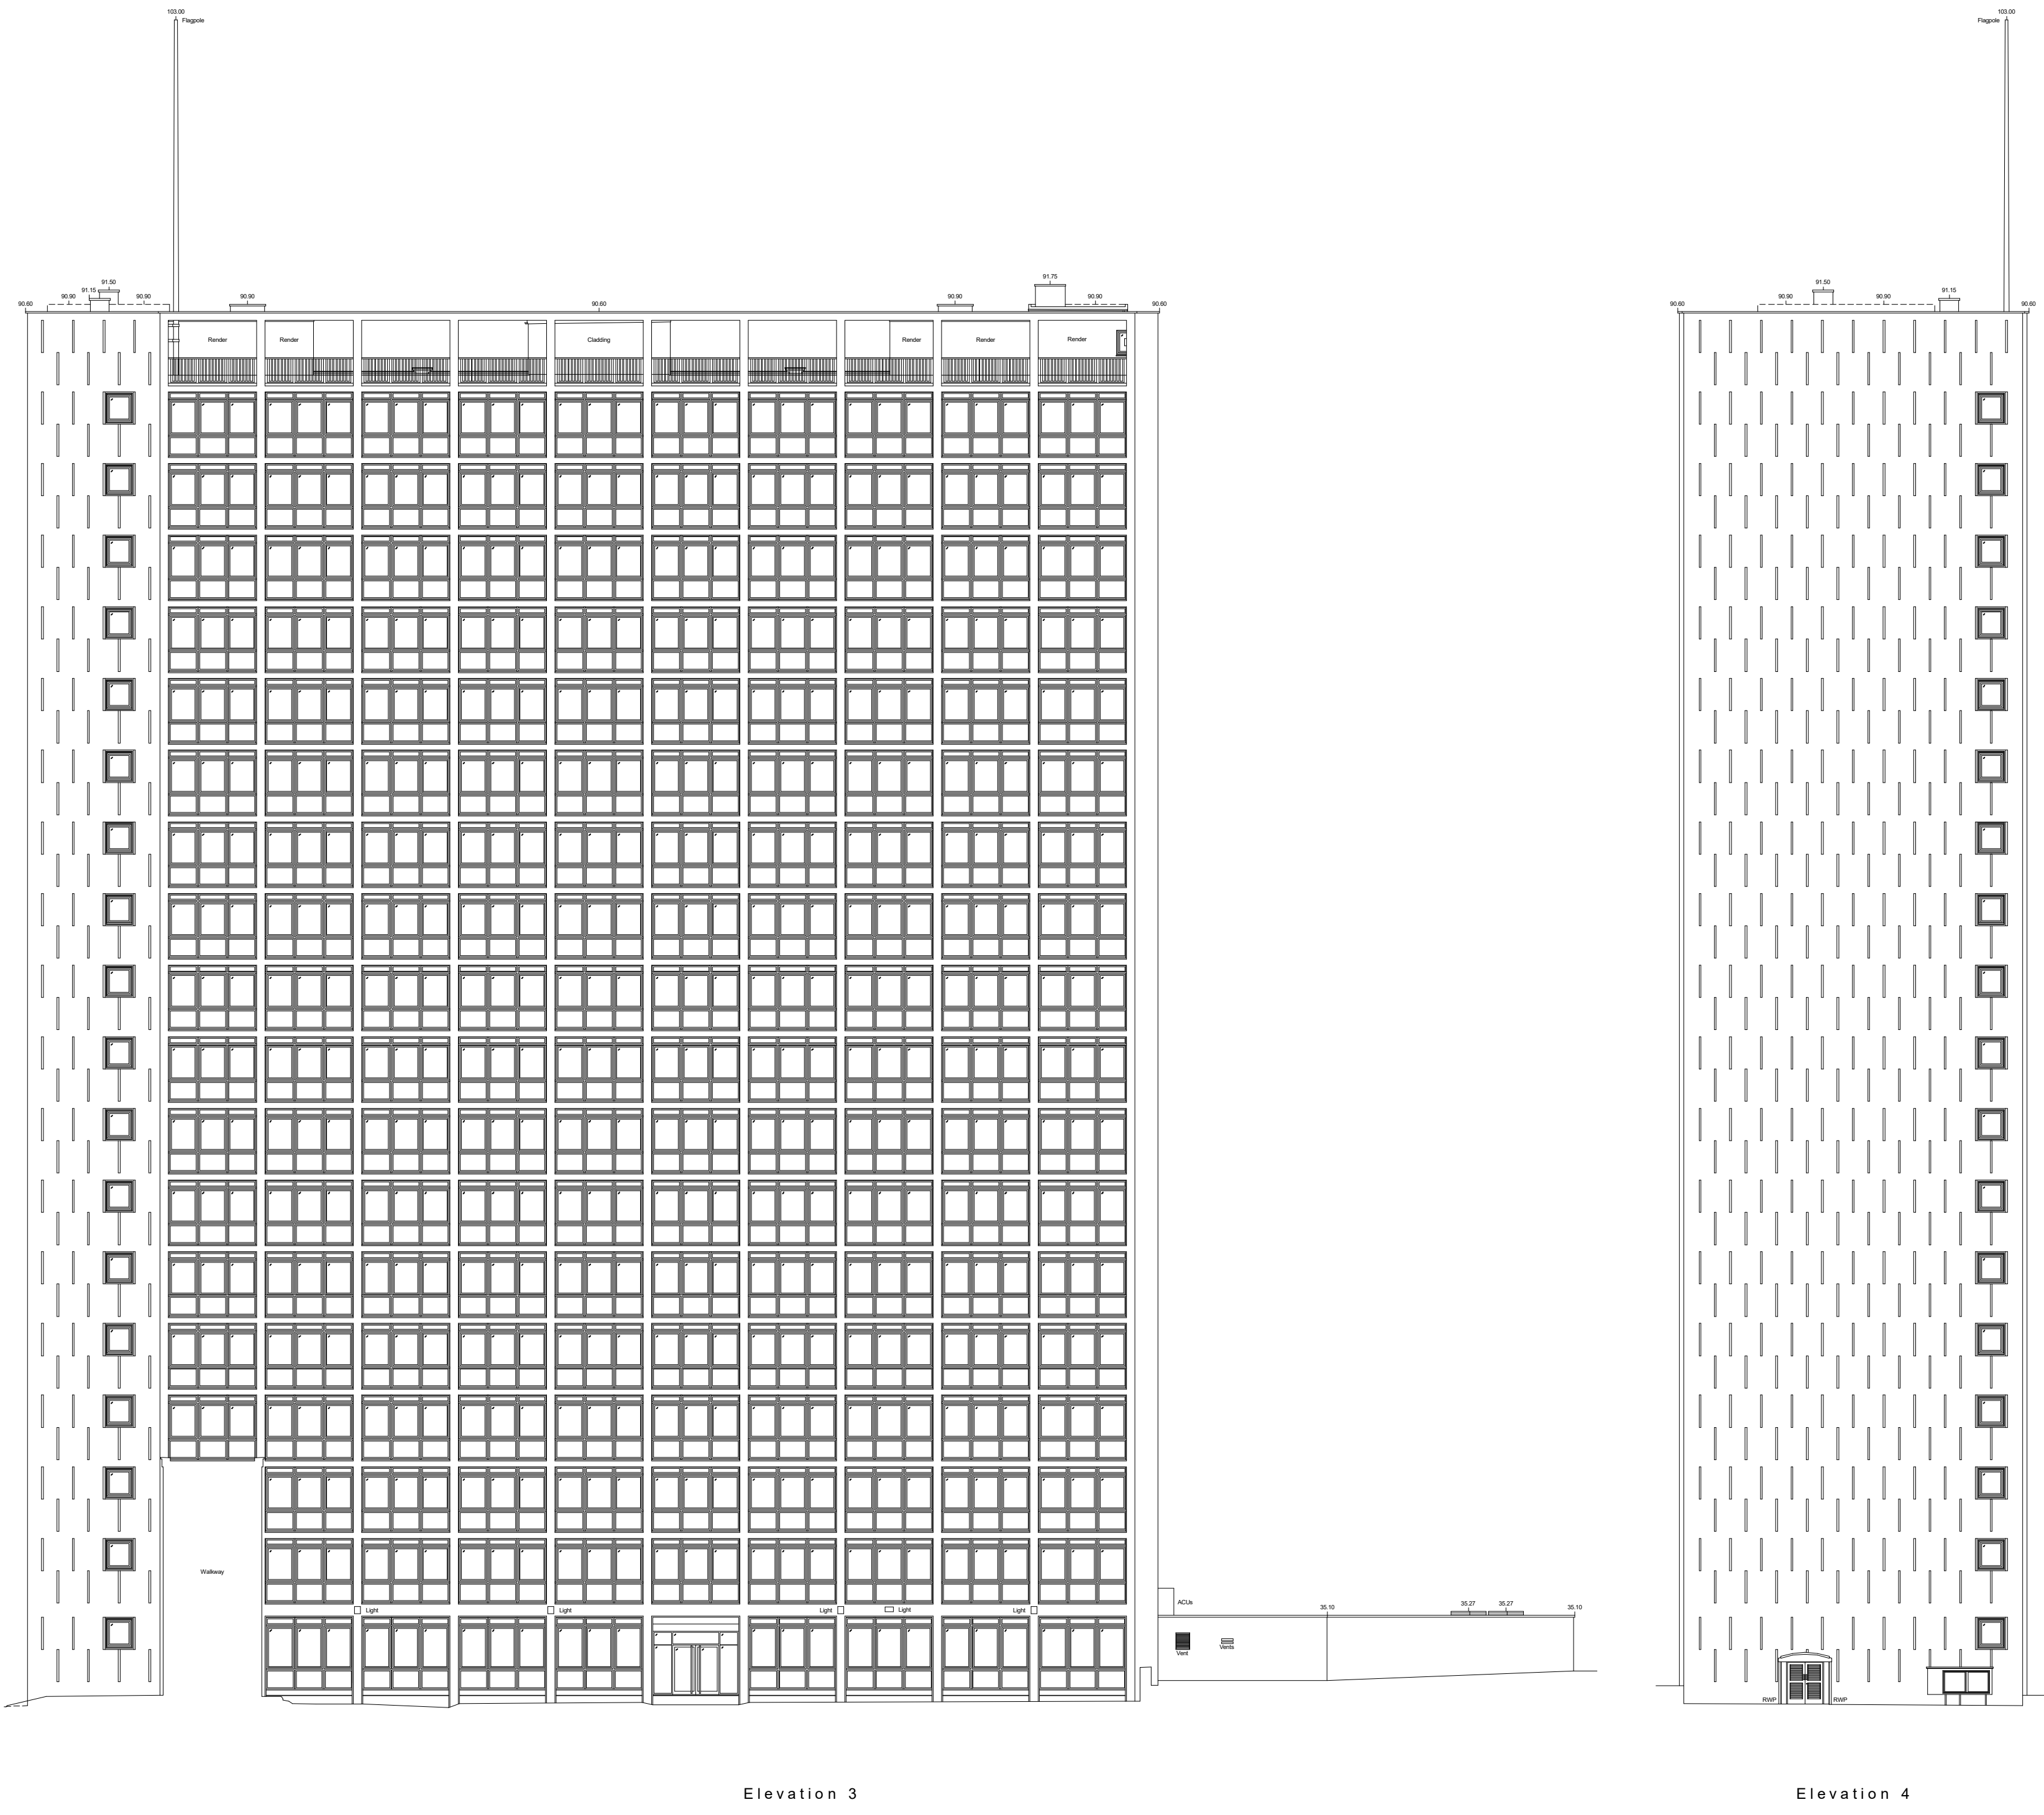

Existing Block 18 Elevations
1:200

General Notes

No implied licence exists. This drawing should not be used for calculation or for the purposes of valuation.
Do not scale this drawing for construction purposes. All dimensions to be checked on site by the contractor and such dimensions to be their responsibility.
All work must comply with relevant British Standards and Building Regulations requirements. Drawing errors and omissions to be reported to the architect.

Notes

Information issued by MK
Surveys on 08/10/20.

