




Princess Street courtyard  
north gutter roof slope  
NCR03b

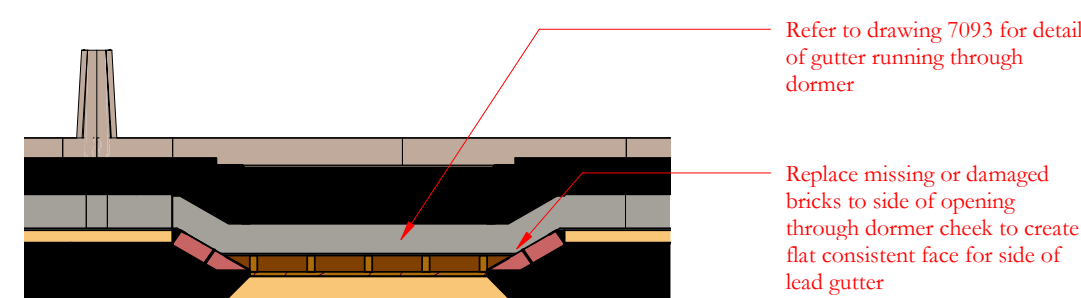


Gutter through dormer NCR03d4

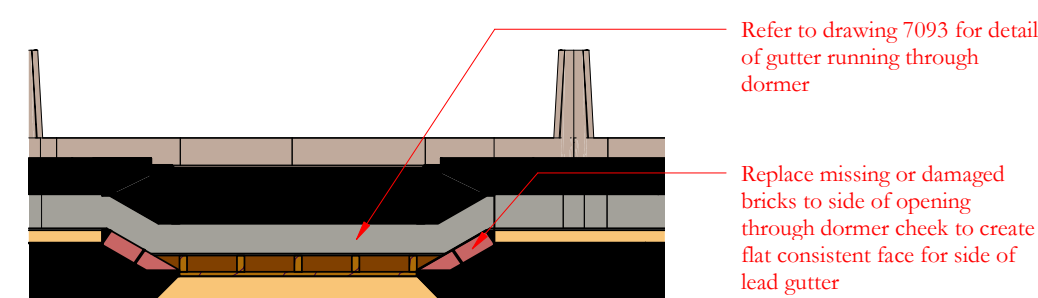

Gutter through dormer NCR03d2

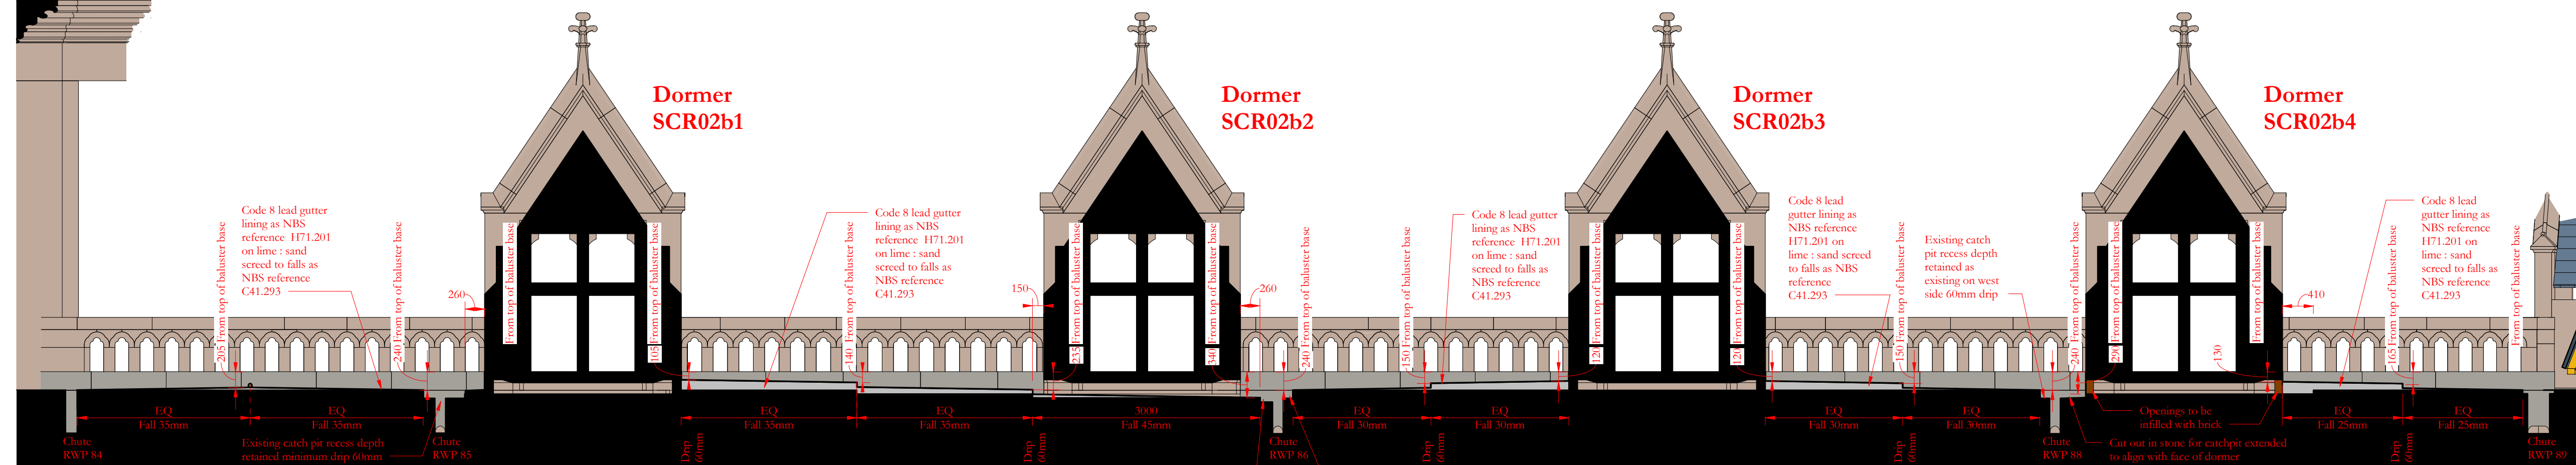


Lloyd Street courtyard  
north gutter roof slope  
SCR02b

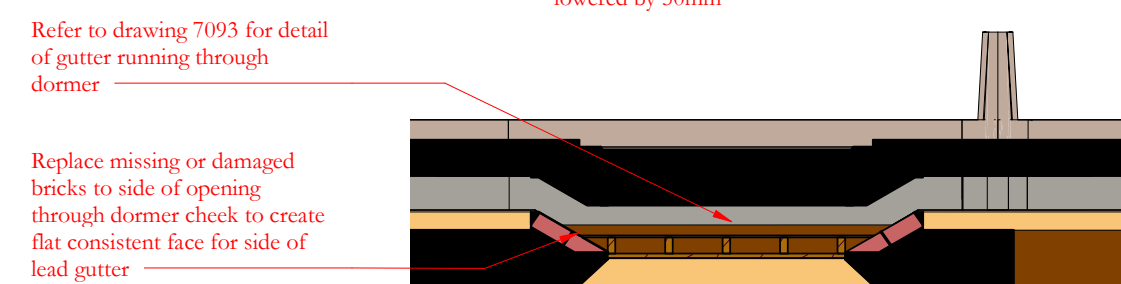


Gutter through dormer SCR02b2




Lloyd Street courtyard east  
gutter roof slope CBR02

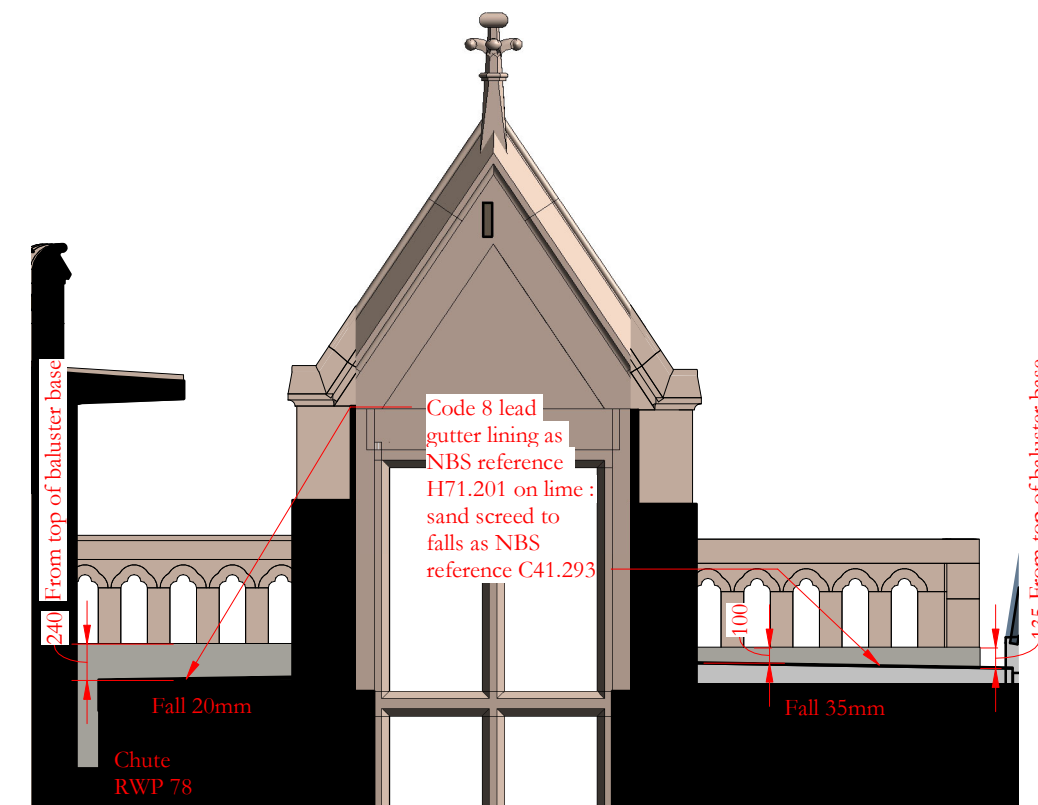

Princess Street courtyard  
east gutter roof slope CBR01

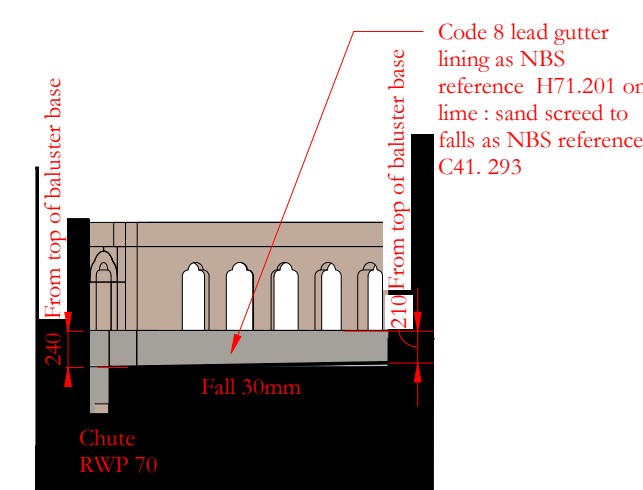


Princess Street courtyard  
north-west gutter roof slope  
NCR03b

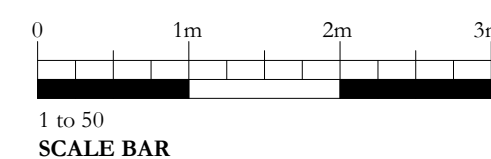


| Scale Bars to be used as guidance only - refer to sheet size below |    |      |      |      |      |      |      |      |      |
|--------------------------------------------------------------------|----|------|------|------|------|------|------|------|------|
| 1:100                                                              | mm | 1000 | 2000 | 3000 | 4000 | 5000 | 6000 | 7000 | 8000 |
| 1:200                                                              | mm | 1000 | 2000 | 3000 | 4000 | 5000 | 6000 | 7000 | 8000 |
| 1:500                                                              | m  | 10   | 20   | 30   | 40   | 50   | 60   | 70   | 80   |
| 1:1250                                                             | m  | 10   | 20   | 30   | 40   | 50   | 60   | 70   | 80   |

Notes:  
Drawings are based on survey data and may not accurately represent what is physically present.  
Do not scale from this drawing. All dimensions are to be verified on site before proceeding with the work.  
All dimensions are in millimeters unless noted otherwise.  
Purcell shall be notified in writing of any discrepancies.

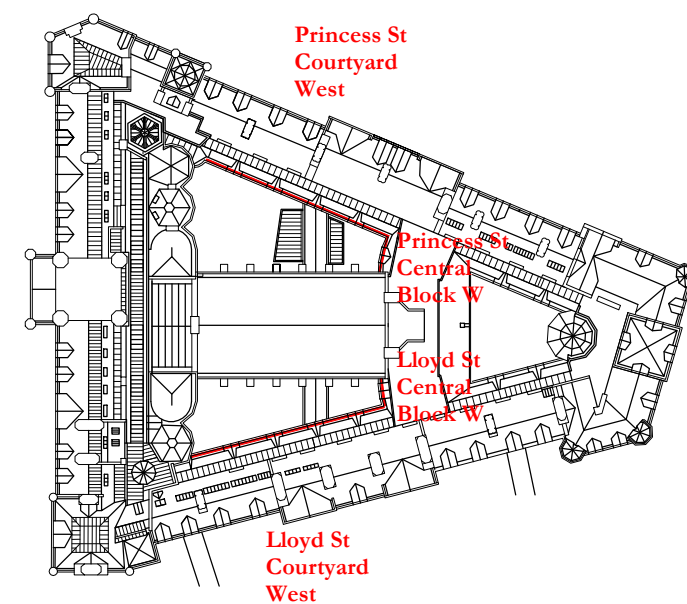

Revision 01: Gutter running through dormers SCR02b4 and NCR03d1 omitted and openings at ends shown blocked up with brick

|       |            |          |       |                            |
|-------|------------|----------|-------|----------------------------|
| 01    | 01/03/2024 | GR       | JRC   | See note in revision cloud |
| -     | 10/07/2023 | GR       | JRC   | First issue                |
| ISSUE | DATE       | APPROVED | DRAWN | DESCRIPTION                |

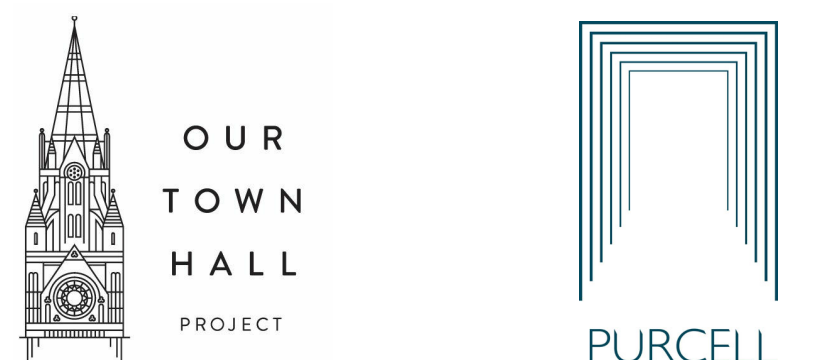

Project Office, Town Hall, MANCHESTER M60 2L1  
+44 (0) 7970 097 432  
www.purcelluk.com

|                |                                                                       |
|----------------|-----------------------------------------------------------------------|
| PROJECT STATUS | RIBA Stage 5                                                          |
| CLIENT         | Manchester City Council                                               |
| PROJECT        | Our Town Hall                                                         |
| DRAWING TITLE  | Princess Street and Lloyd Street courtyard gutter setting out details |
| SIZE & SCALE   | A1:As indicated                                                       |
| DRAWING STATUS | S4 Construction                                                       |

|             |                             |
|-------------|-----------------------------|
| JOB NUMBER  | 236959                      |
| DRAWING NO. | OTH-PUR-TH-RF-DWG-A-4374 01 |
| REV         |                             |

© PURCELL 2019. PURCELL IS THE TRADING NAME OF PURCELL ARCHITECTURE LTD.