


Scale Bars to be used as guidance only - refer to sheet size below									
1:100	mm	1000	3000	5000	7000				
1:200	mm	500	1500	3000	4500	6000	7500	9000	10500
1:500	m	10	15	25	35	45	55	65	75
1:1250	m	10	30	50	70	90	110	130	150

Notes:
Drawings are based on survey data and may not accurately represent what is physically present.
Do not scale from this drawing. All dimensions are to be verified on site before proceeding with the work.
All dimensions are in millimeters unless noted otherwise.
Purcell shall be notified in writing of any discrepancies.

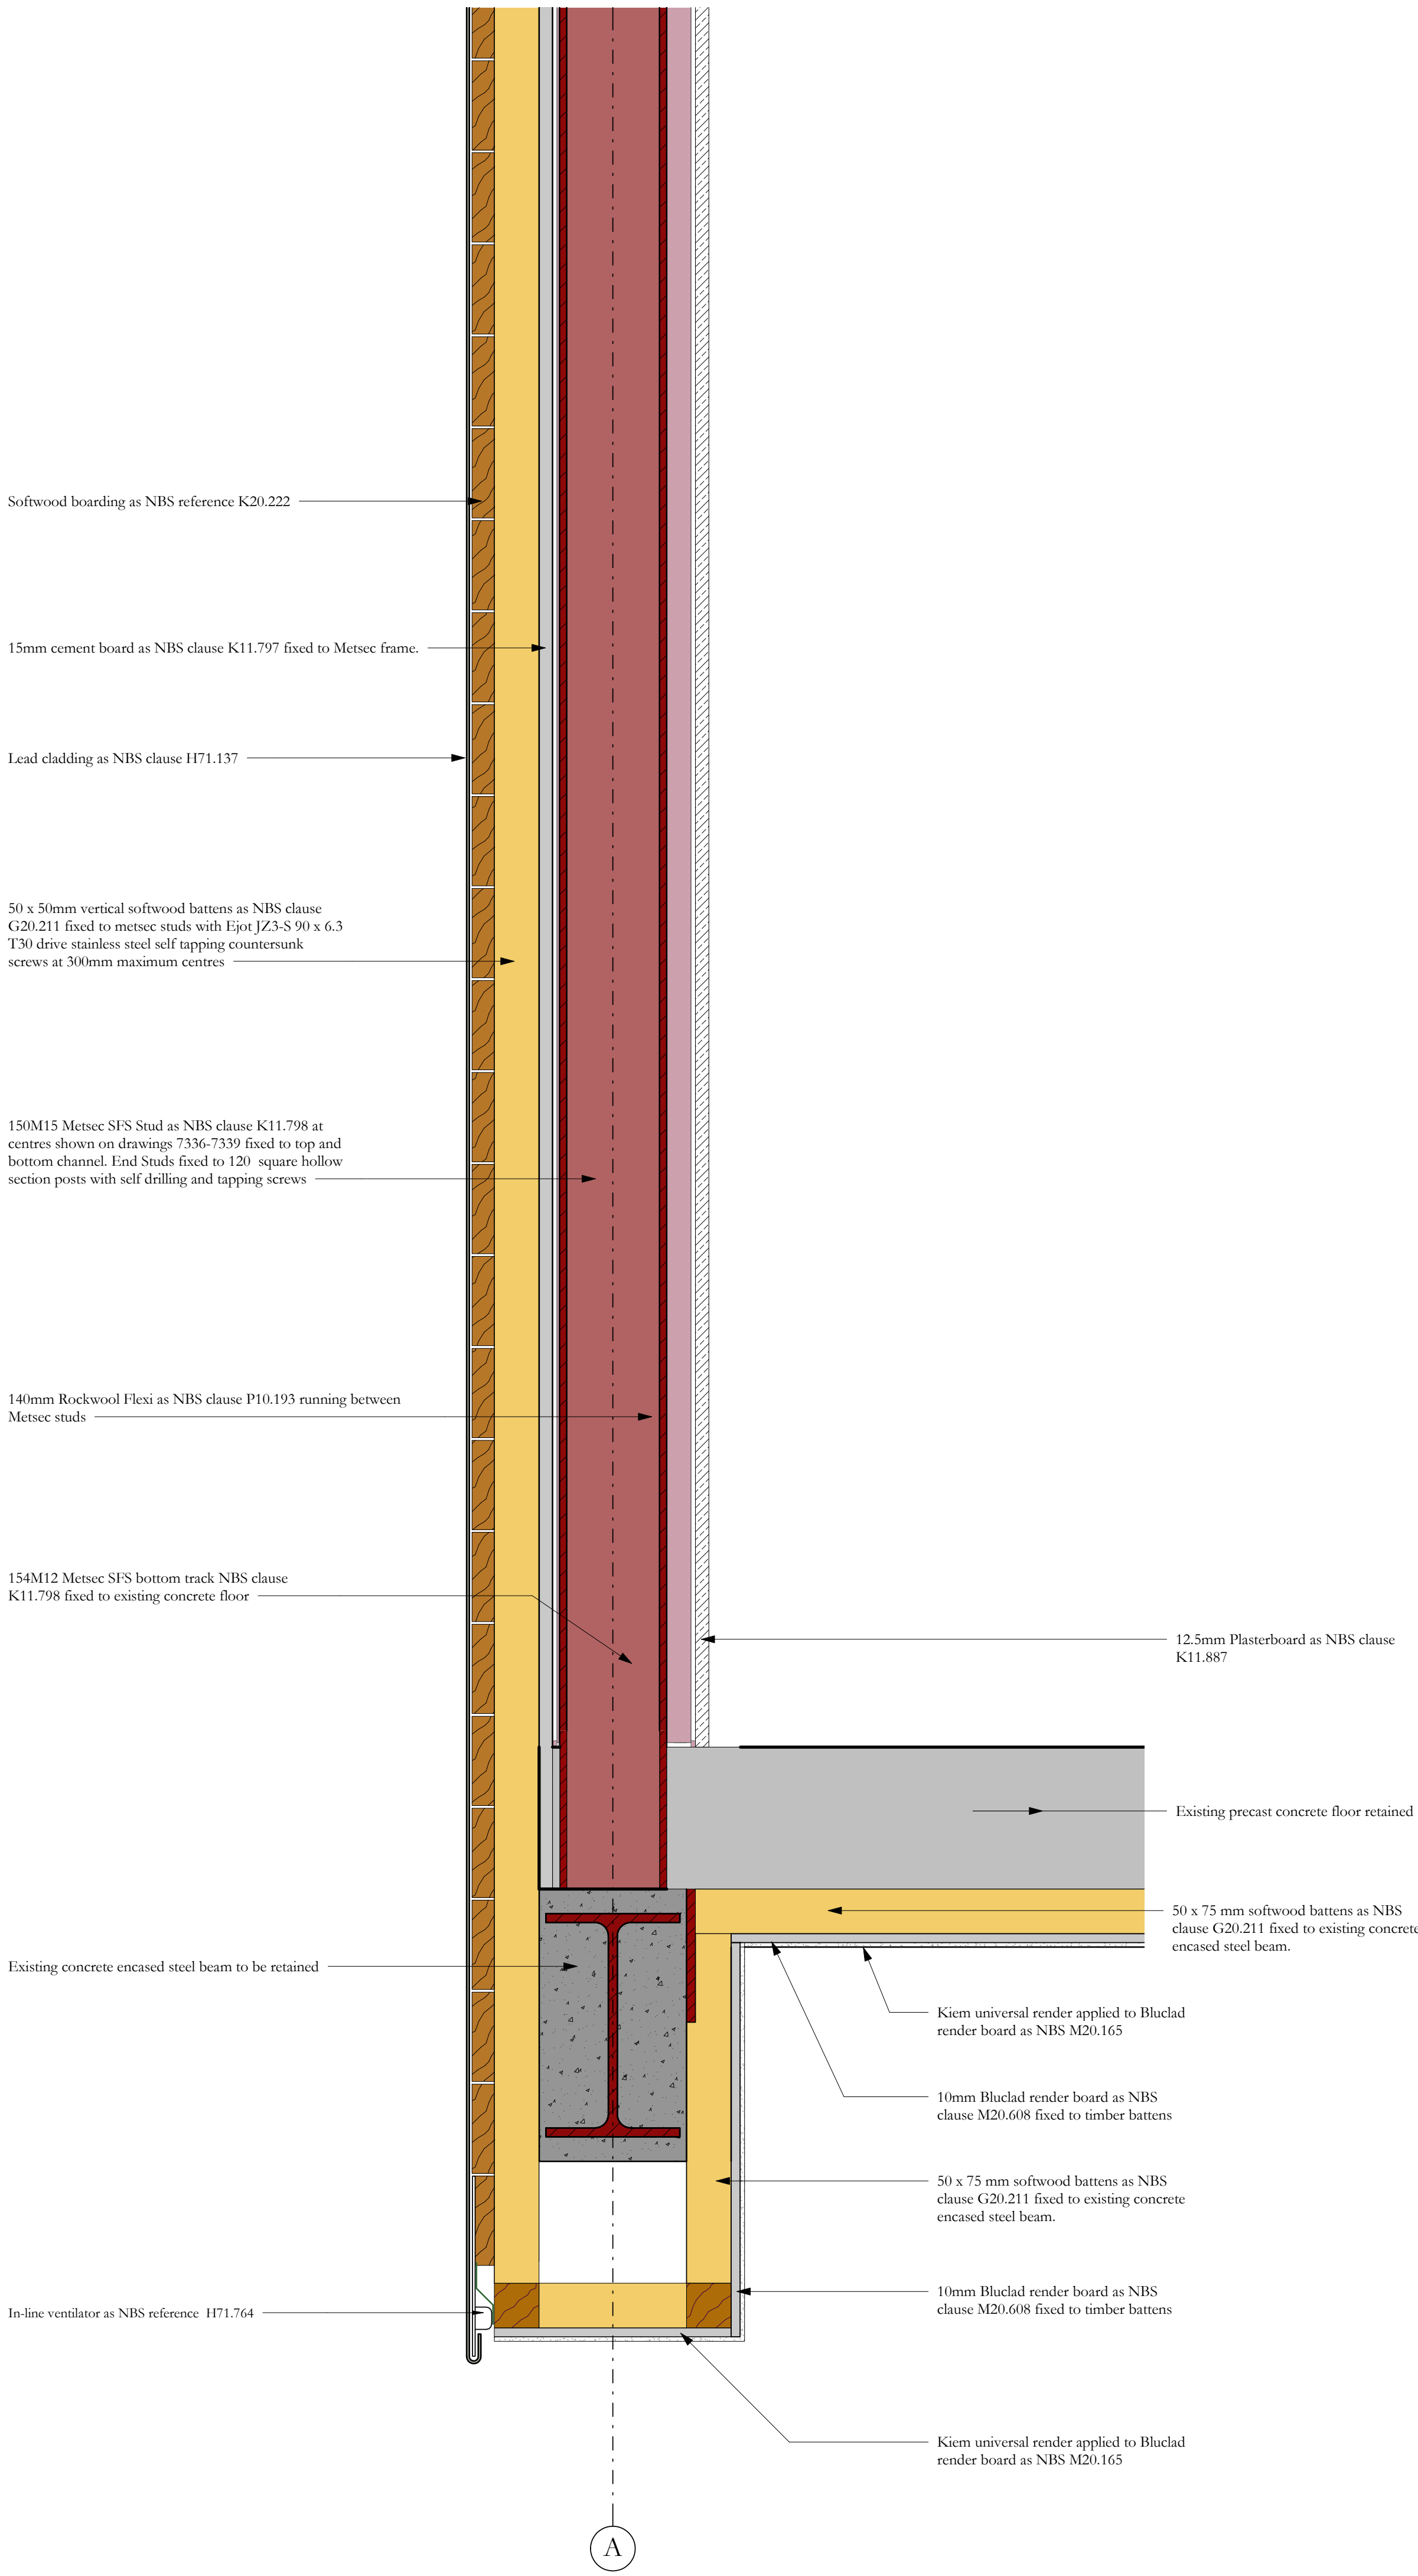

Revision 04: Fixing details added for timber battens

Revision 03: Drawing updated to Construction issue. Terracotta cladding omitted from NW and SW walls and substituted with lead cladding

Revision 02: Updated following structural co-ordination

Revision 01: Minor amendments to drawing notes

04	05/09/2022	JC	GR	See note in revision cloud
03	22/07/2022	JC	GR	See note in revision cloud
02	28/08/2020	GR	TK	Reissued for Tender refer to cloud
01	09/04/2020	GR	TK	Refer to note in cloud

ISSUE	DATE	APPROVED	DRAWN	DESCRIPTION
-------	------	----------	-------	-------------



Project Office, Town Hall, MANCHESTER M60 2L1
+44 (0) 7970 097 432
www.purcelluk.com

PROJECT STATUS	RIBA STAGE 5
CLIENT	MANCHESTER CITY COUNCIL
PROJECT	OUR TOWN HALL
DRAWING TITLE	Link bridge extension soffit detail to NW and SW gable through steel
SIZE & SCALE	
DRAWING STATUS	S4 - Construction
JOB NUMBER	236959
DRAWING NO.	OTH-PUR-EX-ZZ-DWG-A-7311 04
REV	

© PURCELL 2019. PURCELL IS THE TRADING NAME OF PURCELL ARCHITECTURE LTD.

05/09/2022 15:27:49

