


Scale Bars to be used as guidance only - refer to sheet size below									
1:100	mm	1000	3000	5000	7000				
1:200	mm	500	1500	2500	3500	5000	7000	10000	15000
1:500	m	10	30	50	70	100	150	200	300
1:1250	m	2	6	10	15	20	30	40	60

Notes:
Drawings are based on survey data and may not accurately represent what is physically present.
Do not scale from this drawing. All dimensions are to be verified on site before proceeding with the work.
All dimensions are in millimeters unless noted otherwise.
Purcell shall be notified in writing of any discrepancies.

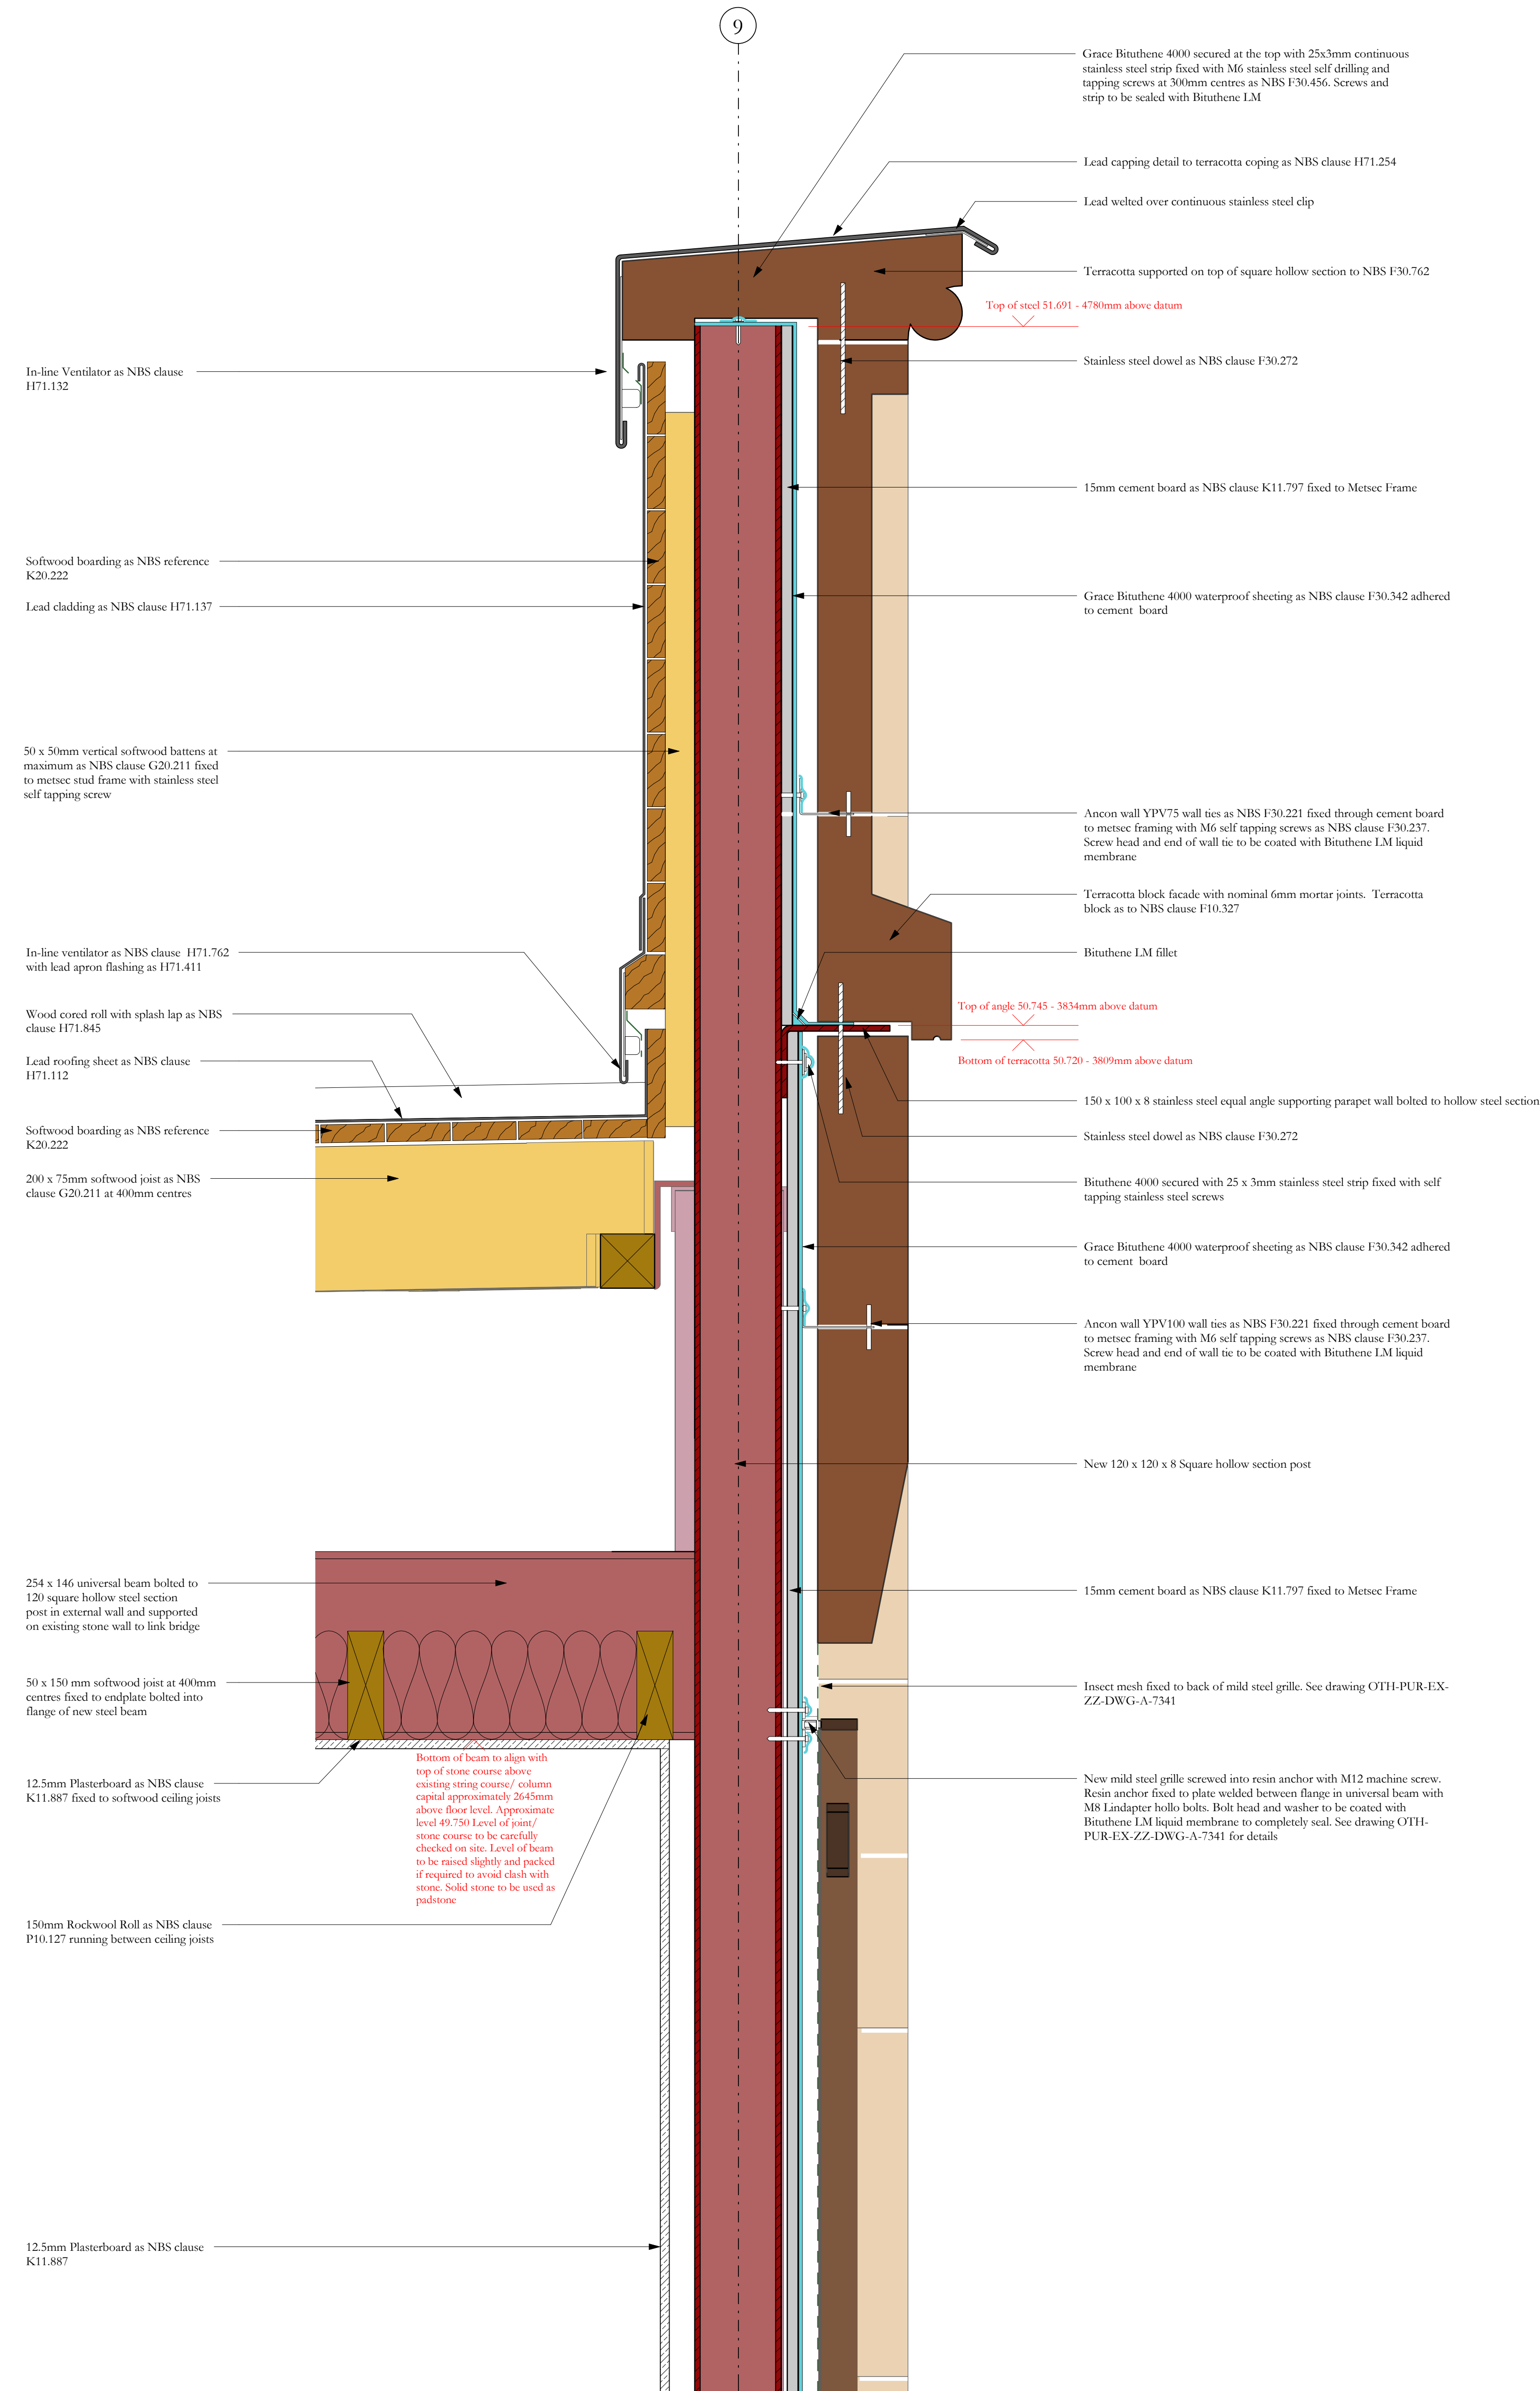

Revision 07
Top of steel levels at parapet updated following correction of datum level. Location/ level of bottom of roof beams added

Revision 06
Level for steel at the top of the parapet confirmed.

Revision 05
Levels indicated in relation to datum

Revision 04
Drawing changed to construction status no change to content


Revision 03
Lead references updated. Metal grille updated

Revision 02
Updated following structural co-ordination

Revision 01
Minor amendments to drawing notes. Square hollow section beam now supported on hollow section posts rather than running between

07	09/08/2023	JC	GR	See note in revision cloud
06	30/03/2023	GR	JRC	See note in revision cloud
05	05/09/2022	JC	GR	See note in revision cloud
04	15/07/2022	JC	KM	See note in revision cloud

ISSUE	DATE	APPROVED	DRAWN	DESCRIPTION
-------	------	----------	-------	-------------

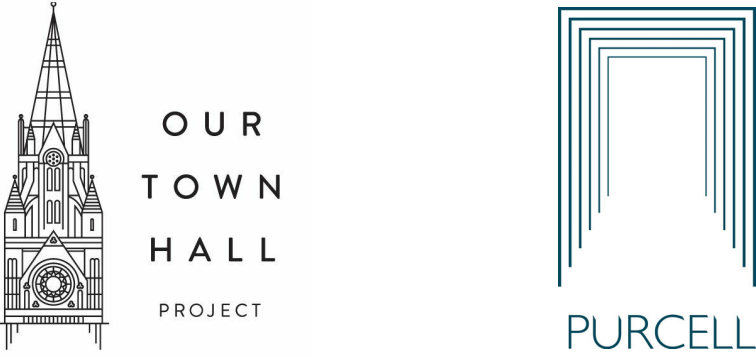

Project Office, Town Hall, MANCHESTER M60 2L1
+44 (0) 7970 097 432
www.purcelluk.com

PROJECT STATUS RIBA STAGE 5

CLIENT MANCHESTER CITY COUNCIL

PROJECT OUR TOWN HALL

DRAWING TITLE Link bridge extension
parapet detail to east wall
through steel post

SIZE & SCALE

DRAWING STATUS S4 Construction

JOB NUMBER 236959

DRAWING NO. OTH-PUR-EX-ZZ-DWG-A-7306 07

© PURCELL 2019. PURCELL IS THE TRADING NAME OF PURCELL ARCHITECTURE LTD.

