


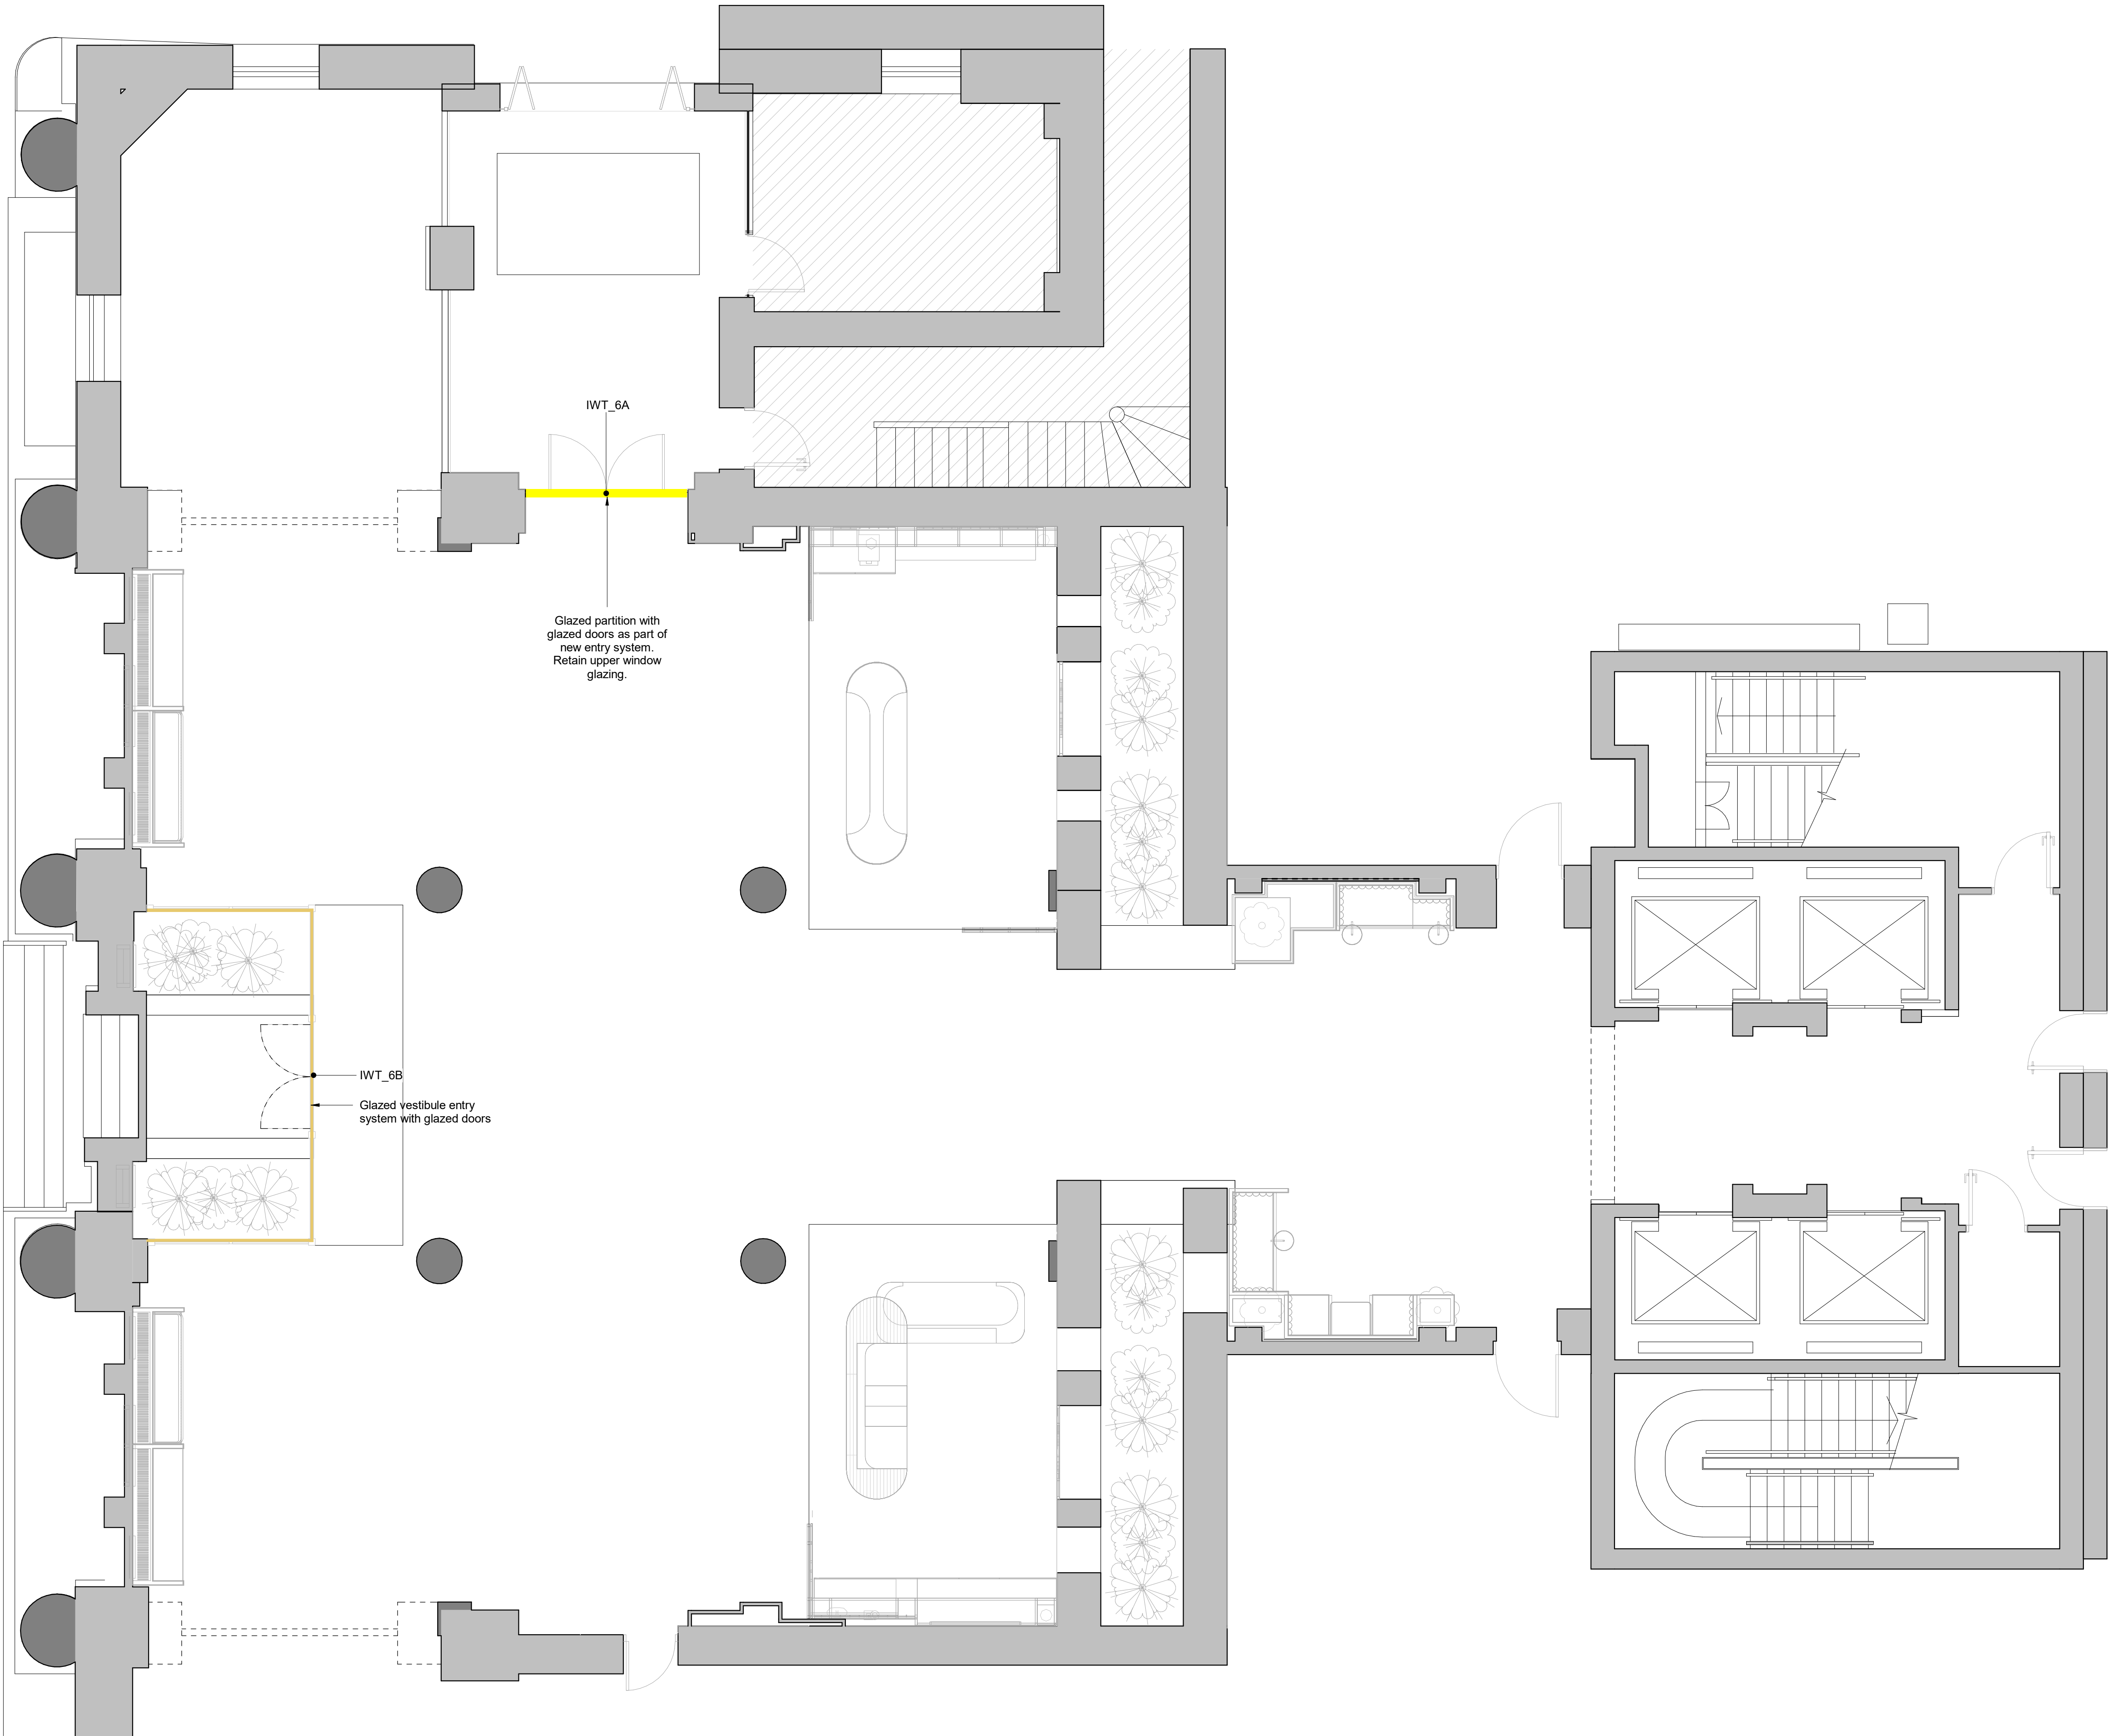

Notes

Do not scale from this drawing.

All dimensions are to be checked prior to construction and any discrepancies are to be identified to the Architect.

Copyright reserved.

Interior Wall Type Legend

Type	Description
Partitions	
IWT_1A	To Bathrooms
IWT_1B	To Bathrooms (Low level wall)
IWT_2A	Block - 100mm
IWT_3A	Lining - Cold to Warm Area
IWT_3B	Lining - To Bathrooms
IWT_4A	Column Encasement
IWT_5A	Chain Fence
IWT_6A	Glazed Entrance Partition
IWT_6B	Glazed Entrance Vestibule
Other	
--- PAT ---	Pattress Location

For type descriptions refer to drawing:
250009-3DR-XX-DR-I-22200

All types subject to final fire & acoustic strategies

P01 02/05/25 For Information

Revisions

Purpose For Information

Status Code S2

Client

Priory Manchester Ltd

Project

82 King Street Manchester

Title

Ground Floor Wall Types Plan

Scale	Size	Date	Drawn	Checked
1 : 50	A1	02/05/25	JK	NS

3DReid

www.3DReid.com

Architecture Interiors Masterplanning

Drawing No.	Rev.
250009-3DR-ZZ-00-DR-I-22000	P01