
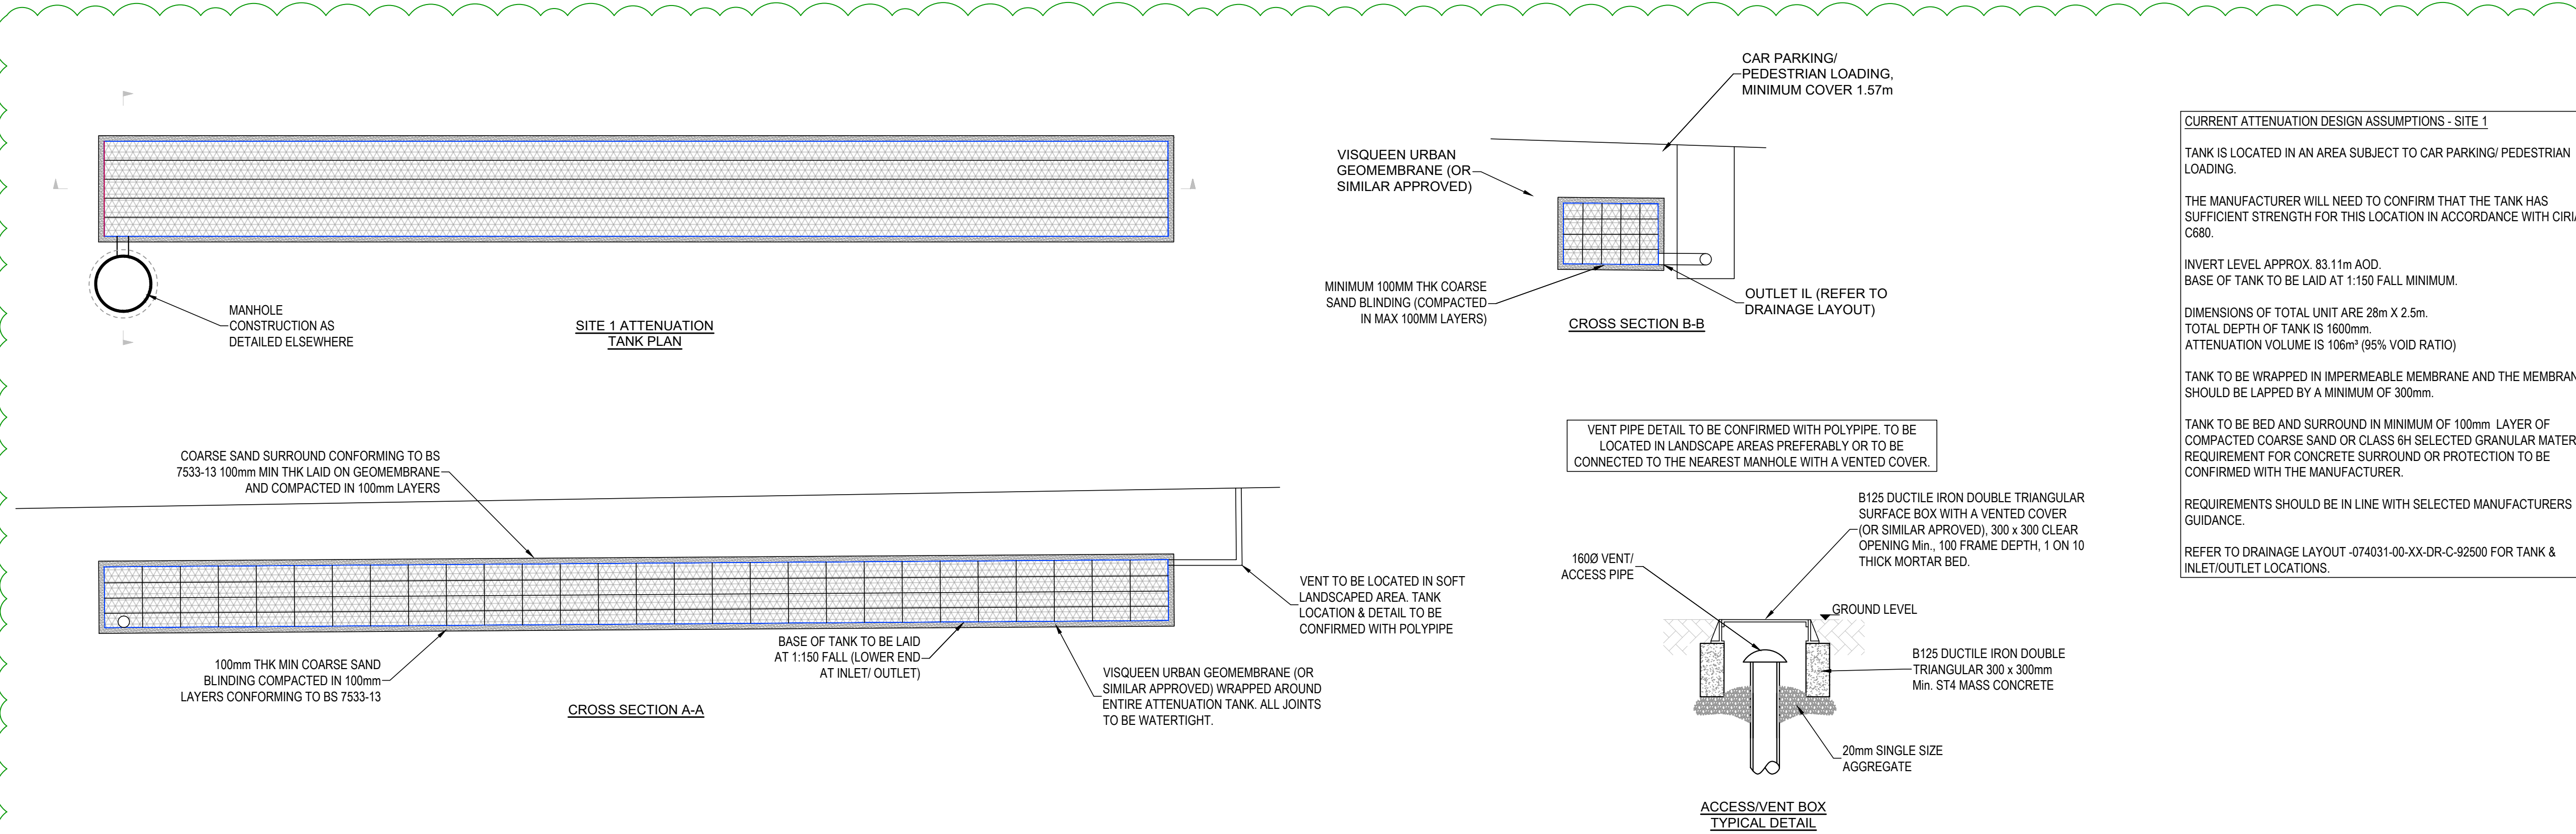


GENERAL NOTES:

- THIS DRAWING IS TO BE READ IN CONJUNCTION WITH ALL RELEVANT ARCHITECTS AND ENGINEERS DRAWINGS AND SPECIFICATIONS.
- ALL DIMENSIONS ARE IN MILLIMETRES.

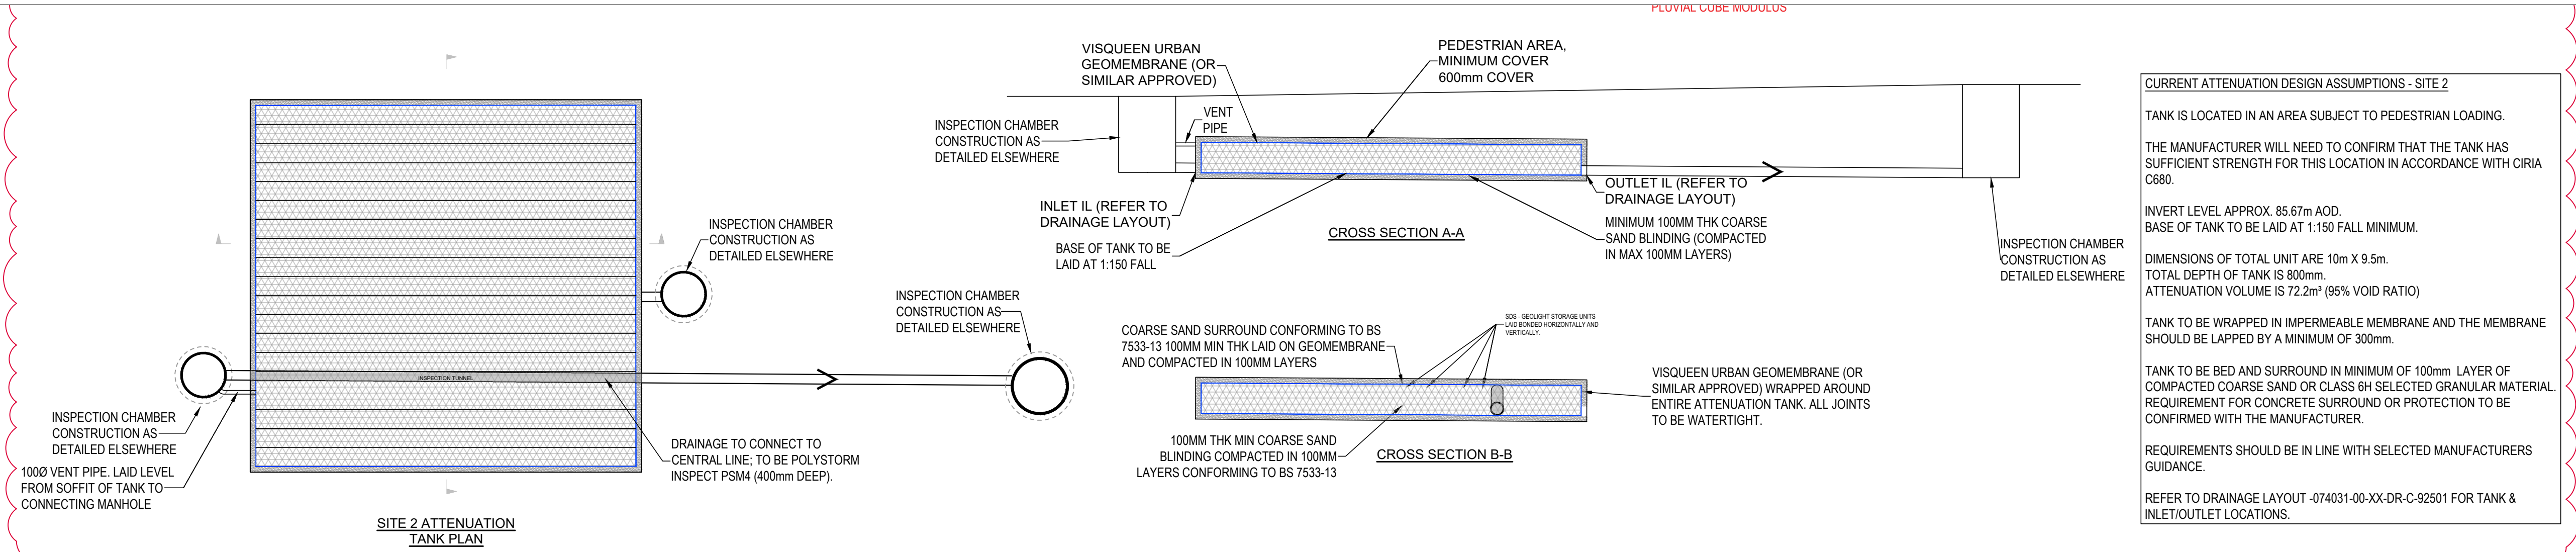

CONSTRUCTION RECORD - FINAL CONSTRUCTION

THE INFORMATION IS BASED ON CONFIRMATION FROM THE CONTRACTOR OF THE INSTALLED WORKS. THERE MAY BE VARIATIONS ON SITE WHICH ARE NOT REFLECTED ON THIS DRAWING AND HAS NOT BEEN VERIFIED BY CURTINS.

C03	FINAL CONSTRUCTION	25/01/24	JC	CG
C02	SITE 1 ATTENUATION TANK UPDATED IN LINE WITH REVISED SITE LAYOUT	24/03/23	ATL	CG
C01	ISSUED FOR CONSTRUCTION	07/11/22	CS	CG
P01	STAGE 3 ISSUE	16/11/20	AH	CD
Rev:	Description:	Date:	By:	Chkd:

Curtins

Merchant Exchange, 17-19 Whitworth Street West, Manchester, M1 5WG
0161 235 2384
manchester@curtins.com
www.curtins.com

Civils & Structures • Transport Planning • Environmental • Infrastructure • Geotechnical • Conservation & Heritage • Principal Designer
Birmingham • Bristol • Cambridge • Cardiff • Douglas • Dublin • Edinburgh • Glasgow • Kentish • Leeds • Liverpool • London • Manchester • Nottingham

Status:

CONSTRUCTION RECORD

Project:

OLDHAM ROAD, NEWTON HEATH

Orig Title:

DRAINAGE DETAILS
SHEET 4

Project No:	Size:	Date:	Drawn By:	Designed By:	Checked By:
074031	A1	16/11/20	AH	AH	CD
Scale:	NTS				
Project Code:	Originator:	Zone:	Level:	Type:	Discipline:
074031 - CUR - 00 - XX - DR - C -	92523	-C03			