



BUILDING SERVICES ENGINEERS
LIVERPOOL

ALL RIGHTS RESERVED © COPYRIGHT AB ENGINEERING (MIS) LTD
A AB ENGINEERING (S) LTD

REVISION	ITEM REVISED	DATE
P01	PRELIMINARY ISSUE	01.04.2024
P02	UPDATED IN LINE WITH COMMENTS	07.05.2024
P03	PV SETTING OUT ADJUSTED	21.05.2024
P04	UPDATED IN LINE WITH COMMENTS	09.07.2024
P05	UPDATED IN LINE WITH PATH ENERGY LAYOUT	21.08.2024
C01	UPDATED IN LINE WITH COMMENTS	04.10.2024
C02	CONSTRUCTION ISSUE	01.12.2024
C03	UPDATED IN LINE WITH MANSUFE COORDINATION CHIT MECH KIT	02.04.2025

ELECTRICAL NOTES

1. DO NOT SCALE FROM THIS DRAWING. USE FIGURED DIMENSIONS ONLY UNLESS OTHERWISE STATED. ALL DIMENSIONS ARE GIVEN IN MILLIMETRES OR METRES. ALL DIMENSIONS TO BE CHECK ON SITE BY INSTALLERS PRIOR TO COMMENCEMENT OF WORKS.

2. BEFORE COMMENCEMENT OF WORK ASSOCIATED WITH THIS DRAWING REFER TO THE APPROPRIATE METHOD STATEMENTS AND RISK ASSESSMENTS.

3. THIS DRAWING SHALL BE READ IN CONJUNCTION WITH ALL OTHER RELEVANT PROJECT DOCUMENTATION.

CONSTRUCTION

CLIENT



ARCHITECT



CONTRACT

IQ STUDENT ACCOMMODATION

TITLE



PV ARRAY LAYOUT

DRAWN | CHECKED | SCALE
SOB | C.E | As indicated@A0

DATE | DRAWING No | REV
23.01.2024 | 63073-ABE-ZZ-ZZ-DR-E-6131 | C03



Holly Terrace • 9-17 Derby Lane
Old Swan • Liverpool • L13 6QA
T: 0151 228 4661 • F: 0151 220 4206
email: info@abeng.co.uk
website: www.abeng.co.uk

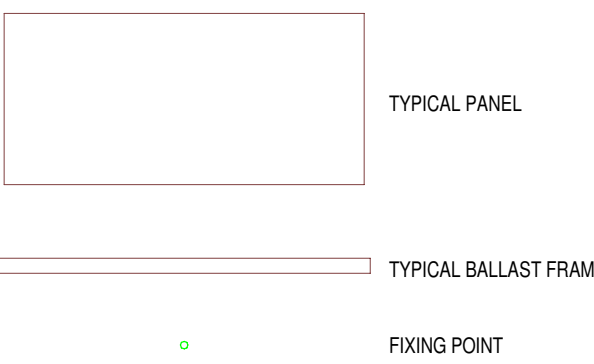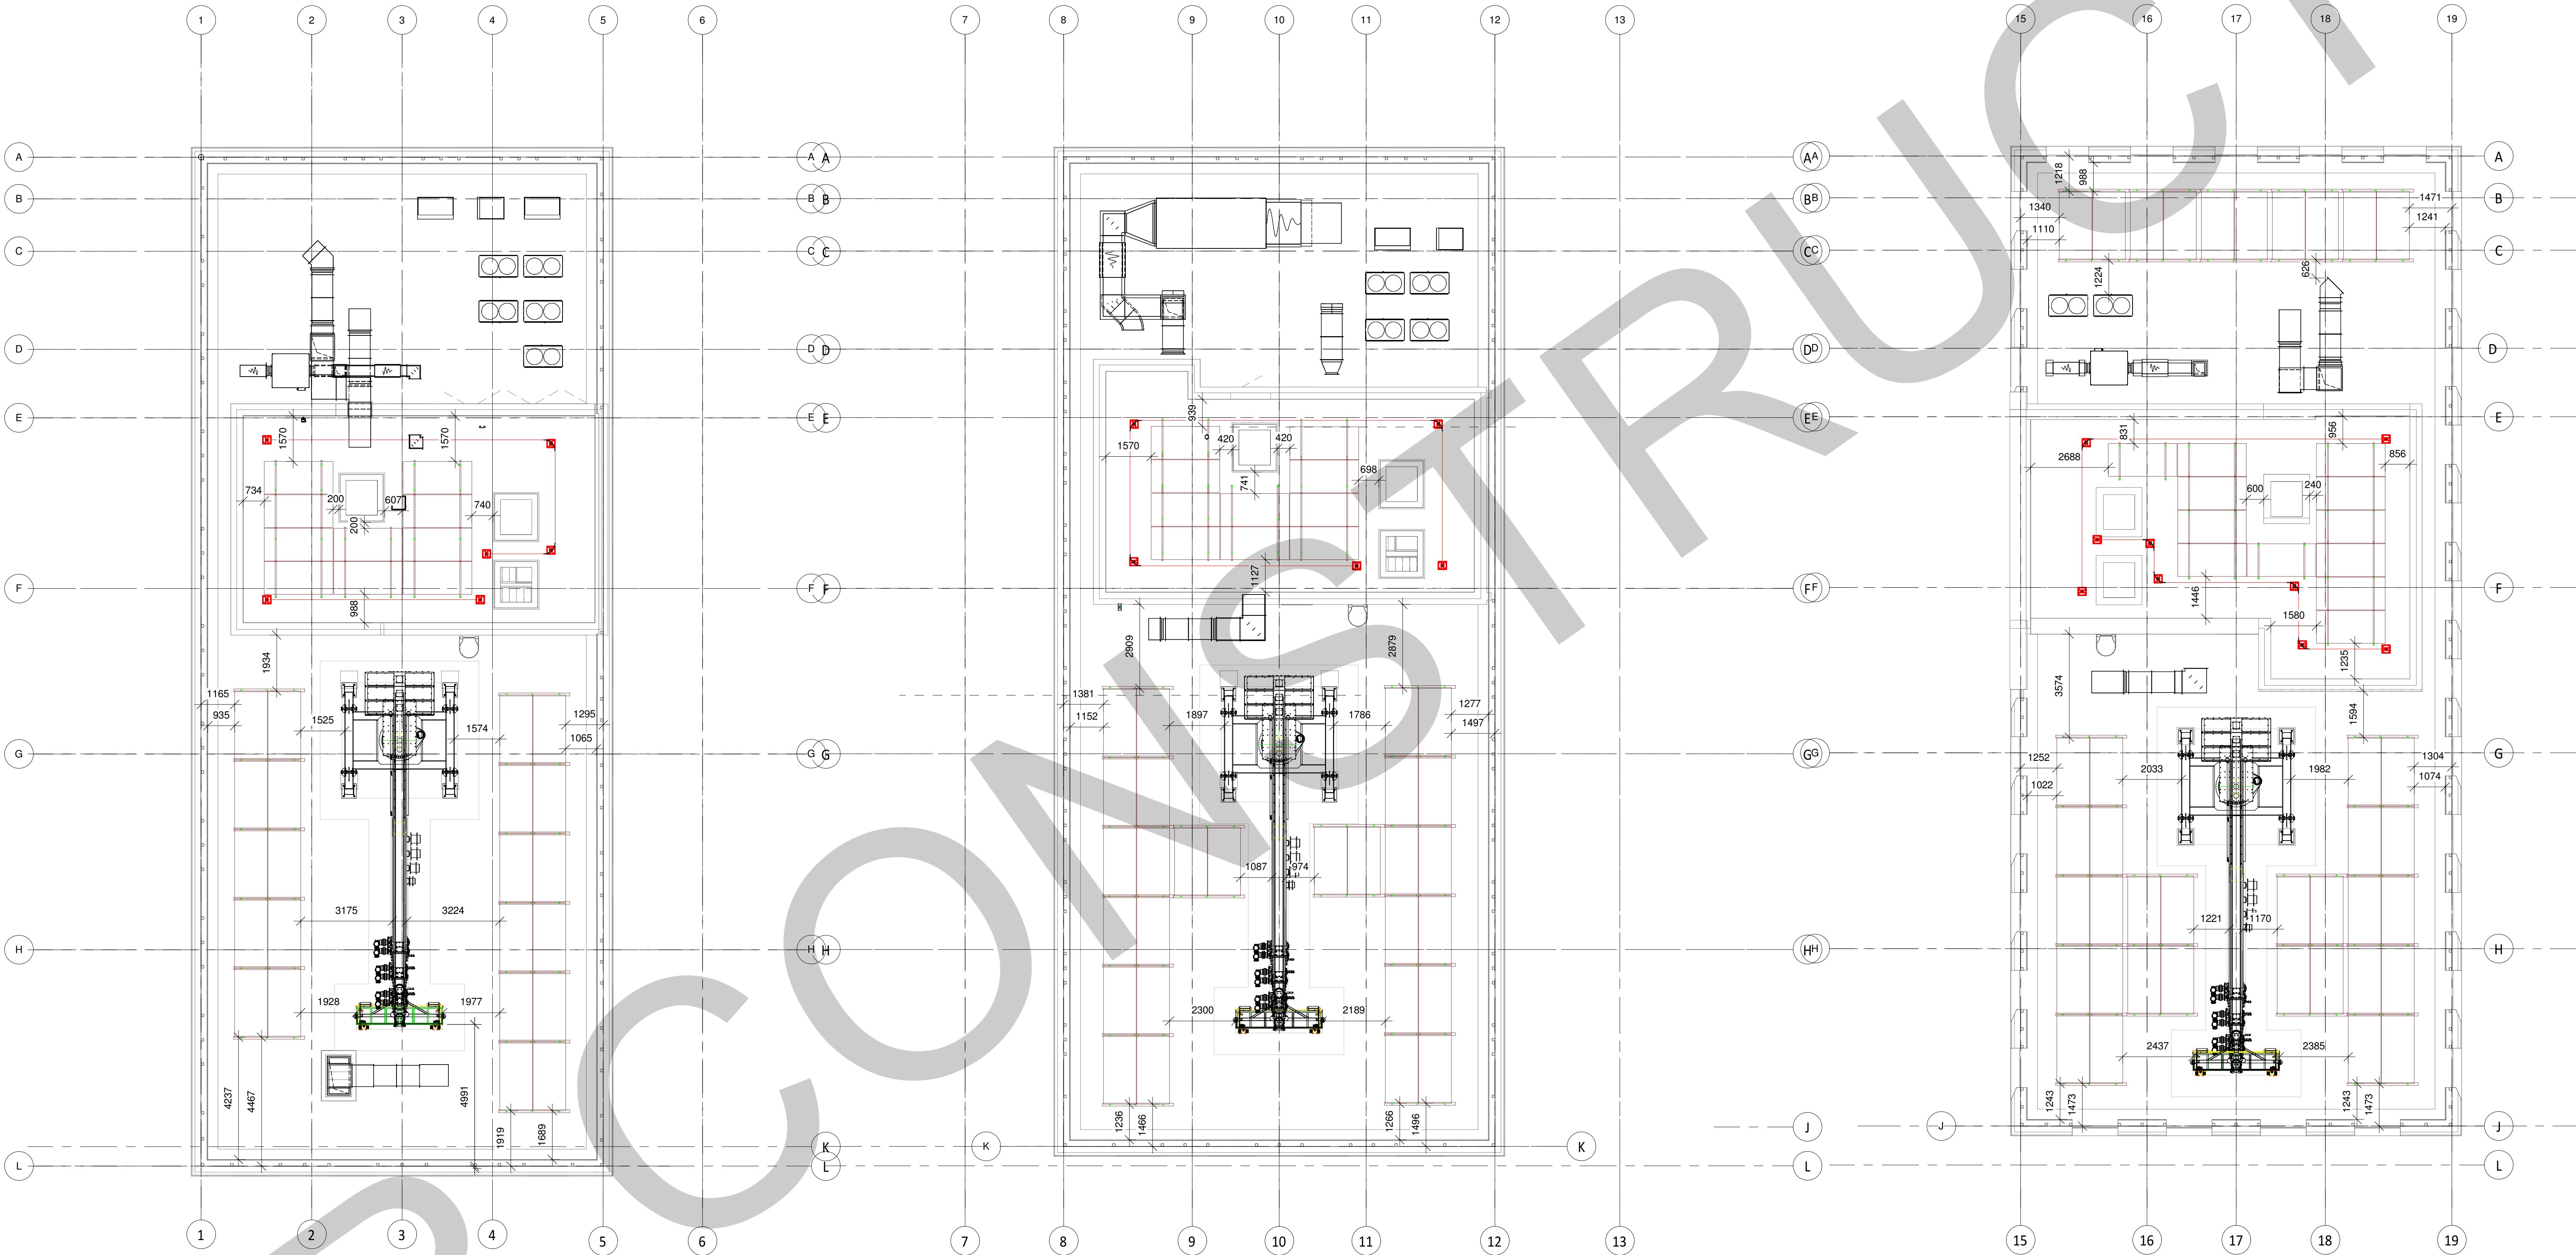

PV Legend
1 : 50