


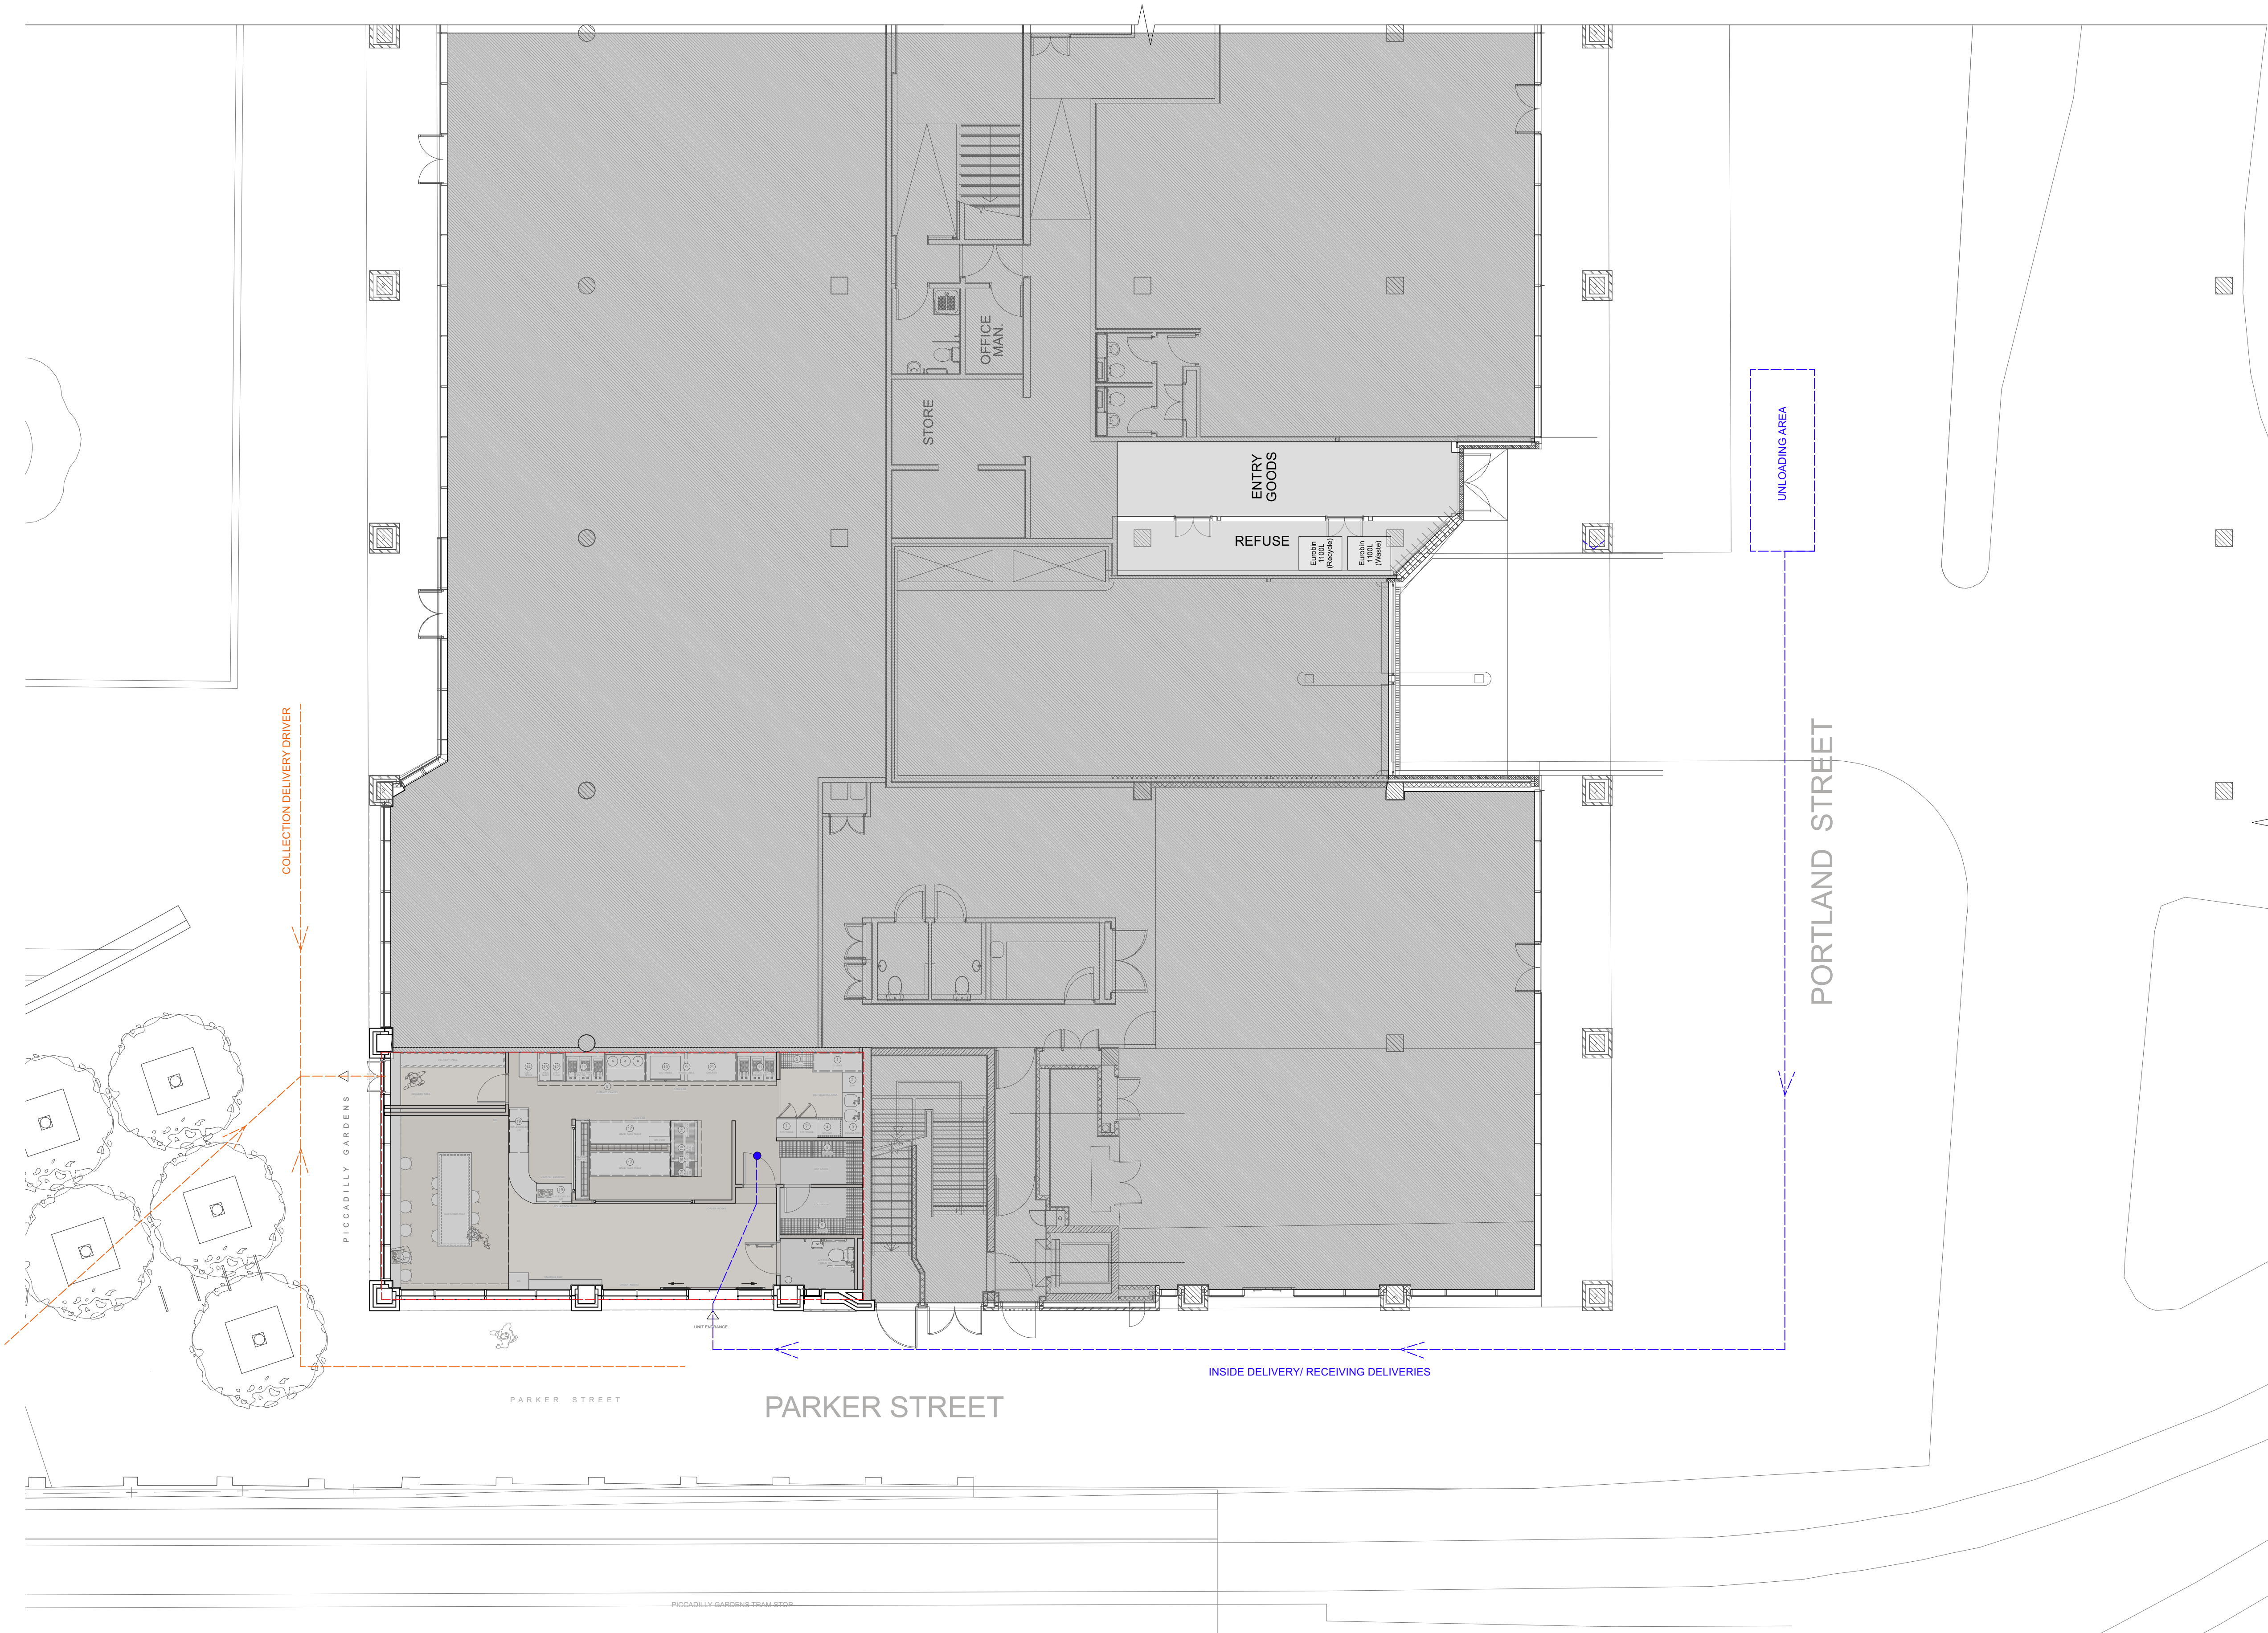

NOTES:

All dimensions to be checked on site.
Drawing to be read with all relevant Architectural, Interiors, Structural, M&E, Drainage/Public Health, Landscape, Civils and Interiors drawings and specifications. Any discrepancies between consultant's drawings to be reported to the Architect before any work commences. The Contractor's attention is drawn to the Health & Safety matters identified in the Health & Safety plan as being potentially hazardous. These items should not be considered as a full and final list.
The Work Package Contractor's normal Health & Safety obligations still apply when undertaking constructional operations both on and off site.
Define Architects take no responsibility for the location of legal boundaries indicated on this drawing and advise a separate drawing be completed by a specialist surveyor in order to establish exact boundaries. DWG files provided for information only. Refer to PDF record.
The copyright of this drawing is held by Define Architects Ltd.
Not to be used for any purpose without consent.

KEY:

- Unit E1 Demise
- Inside Delivery/ Receiving Deliveries
- Collection Delivery Driver

DEFINEARCHITECTS.CO.UK

Unit 2E
Beehive Mill
Jersey Street
Manchester
M4 6JG

+44 (0) 161 528 9492
mail@definearchitects.co.uk

define /

PROJECT

Burgerism
One Piccadilly Gardens

DRAWING TITLE

Proposed Plan- Services and Strategy

REV	DATE	NOTES
P01	27/05/2025	ISSUED FOR PLANNING

DRAWN BY SJ	CHECKED BY GW
----------------	------------------

JOB NO. 080	STATUS PLANNING
----------------	--------------------

DRAWING NO. 080_PLN_203	REV P01
----------------------------	------------