



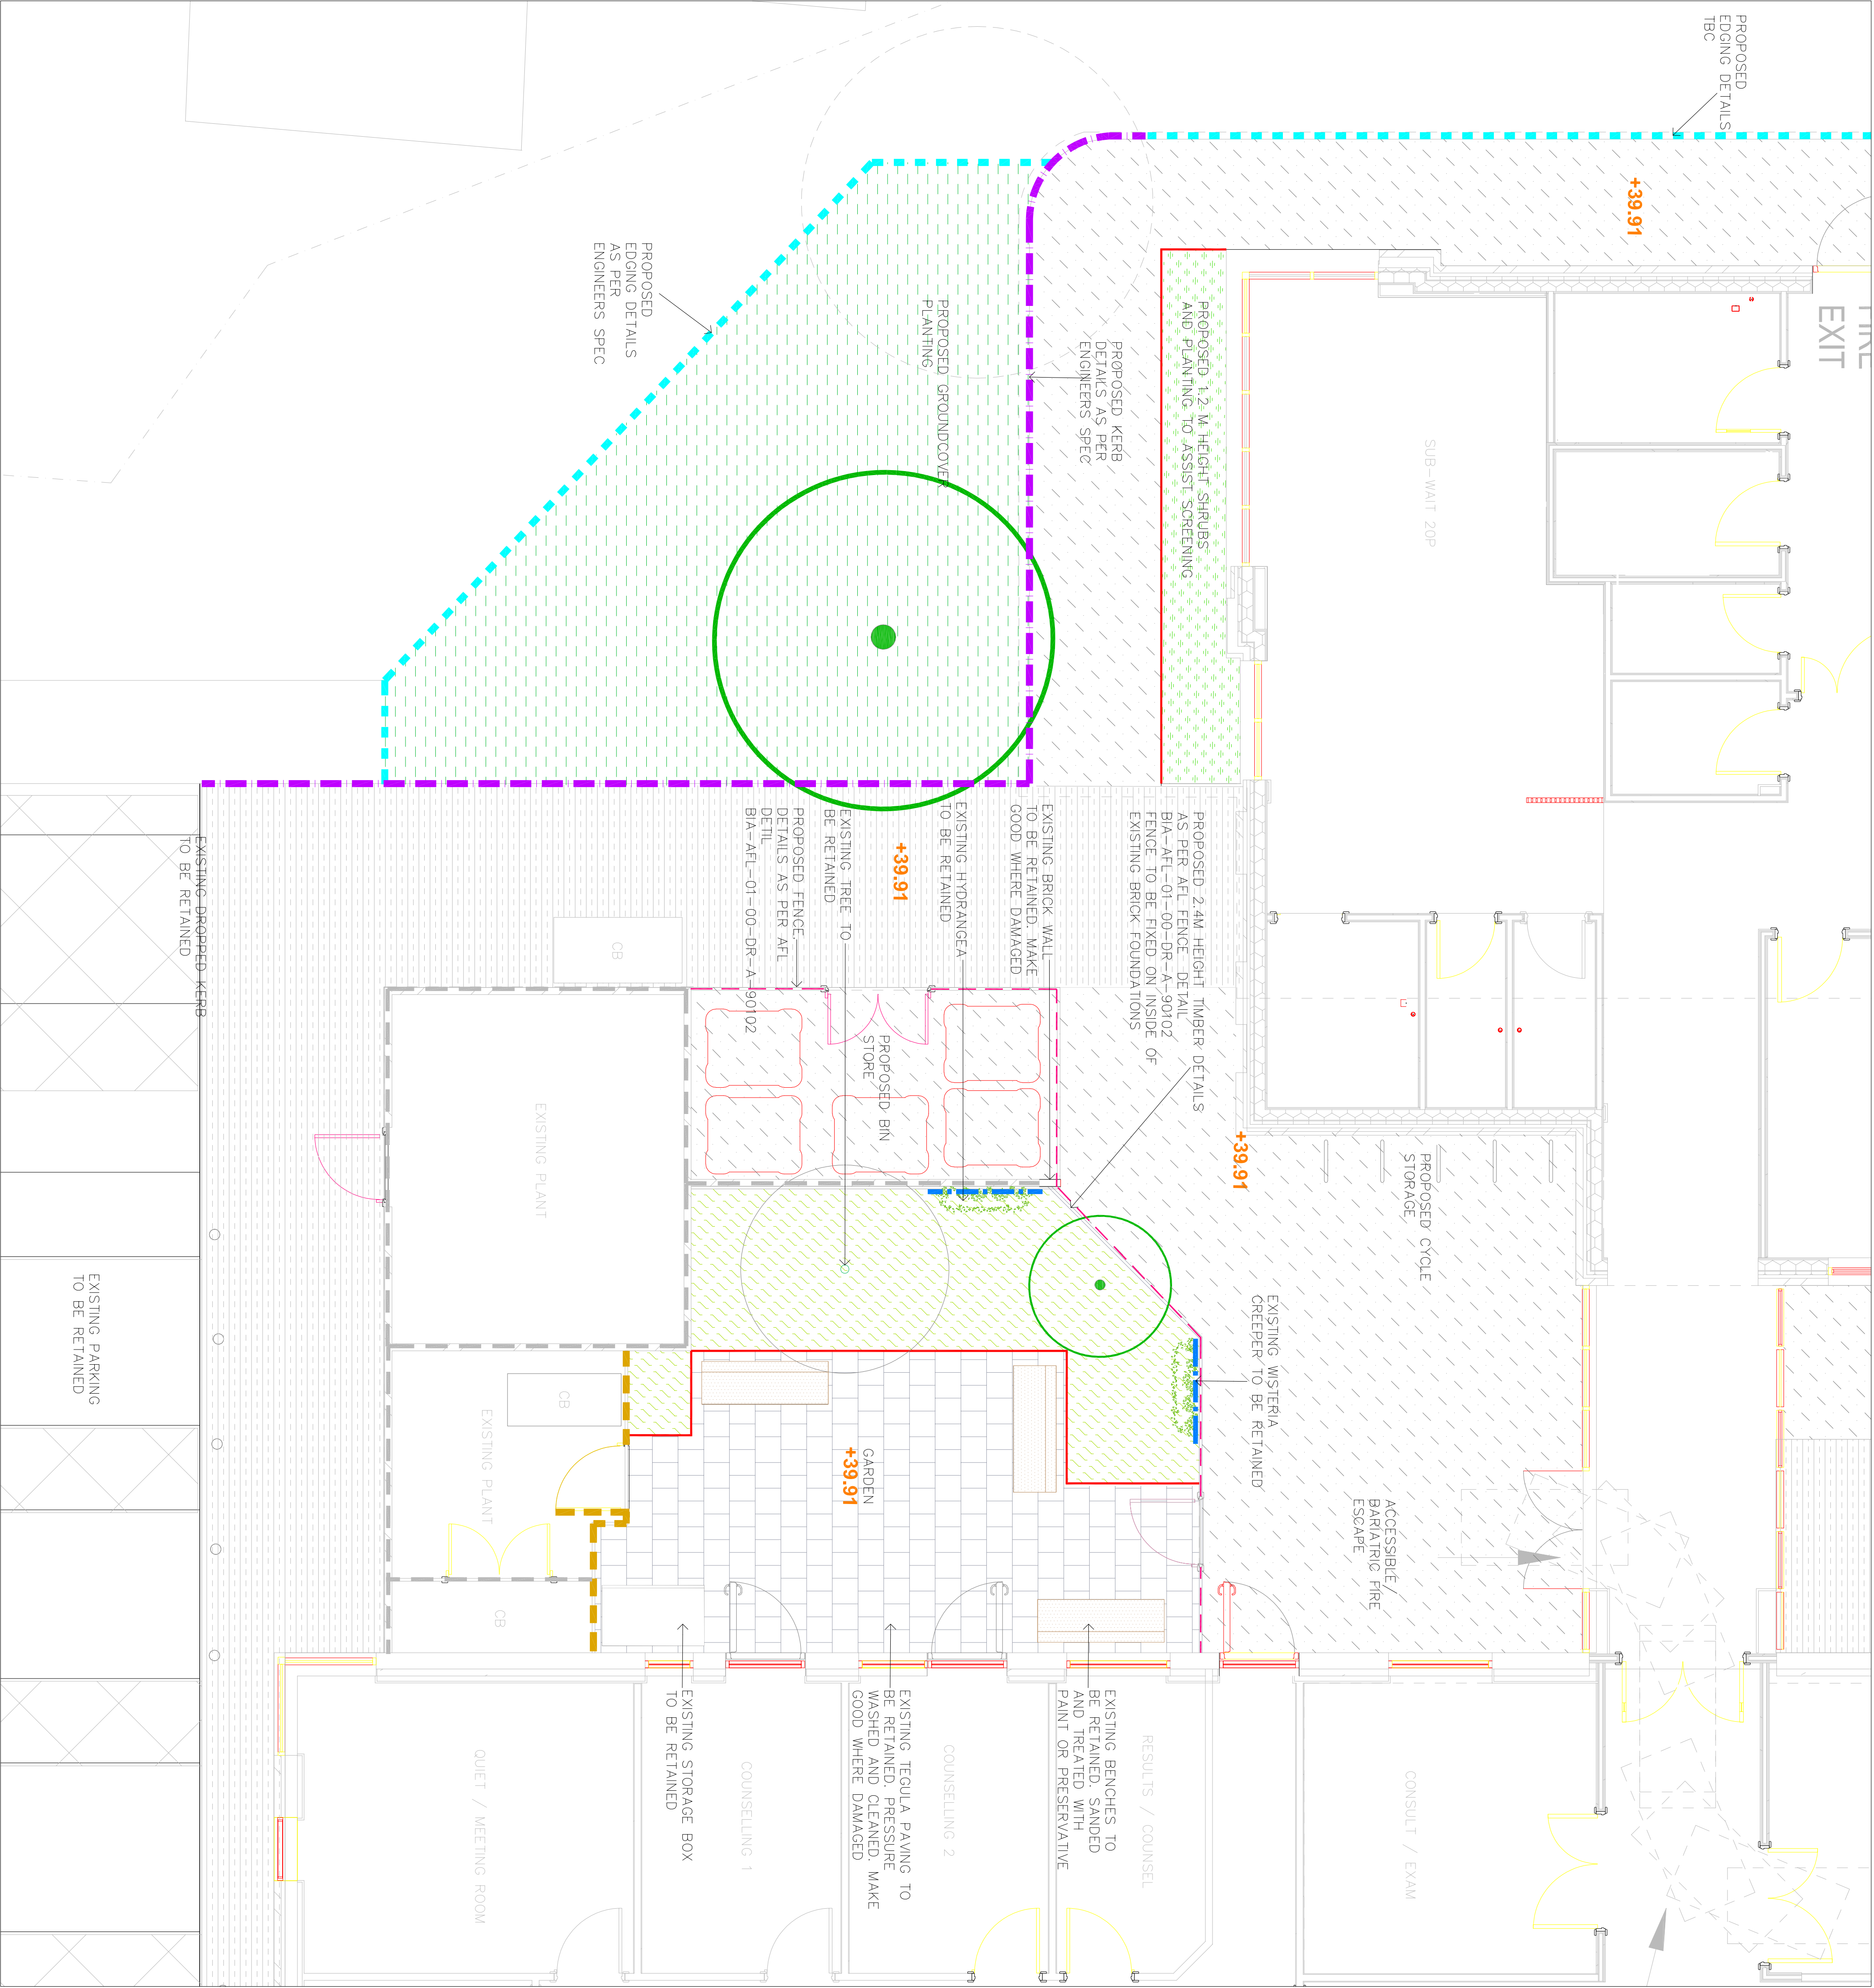

GREEN WALL WIRE TRELLIS SYSTEM TO SUPPORT EXISTING WISTERIA

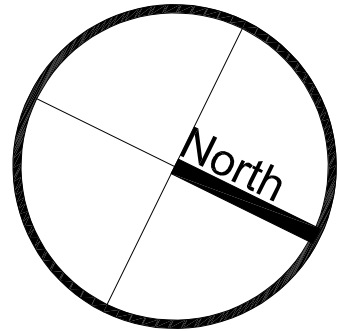

KEY

- EXISTING TEGULA PAVING TO BE RETAINED. PRESSURE WASHED AND CLEANED. MAKE GOOD WHERE DAMAGED
- PROPOSED ORNAMENTAL PLANTING OF GRASSES AND SHRUBS AS UNDERSTORY TO THE EXISTING SHRUBS
- PROPOSED 1.2 M HEIGHT SHRUBS AND PLANTING TO ASSIST SCREENING
- PROPOSED GROUNDCOVER PLANTING ON PERMEABLE TULDEEN 'WEEDBAN' WEED CONTROL FABRIC OR SIMILAR APPROVED
- PROPOSED TARMAC SURFACE
- EXISTING SURFACE TO BE RETAINED
- PROPOSED CORTEN STEEL EDGE 6MM THICK, TOTAL HEIGHT 200 MM WITH 100 MM ABOVE GROUND AND 100 MM SET IN CONCRETE HAUNCHING
- EXISTING EXTERNAL STORAGE BOX TO BE RETAINED
- EXISTING BENCHES TO BE RETAINED. SANDED AND TREATED WITH PAINT OR PRESERVATIVE
- EXISTING TREES TO BE RETAINED
- EXISTING CREEPERS TO BE RETAINED
- PROPOSED TREES
- PROPOSED PRESTIGE SQUARE TRELLIS PRIVACY PANEL SUPPLIER: THE GARDEN TRELLIS CO. OR SIMILAR APPROVED
- PROPOSED PRESTIGE SQUARE TRELLIS GATE SUPPLIER: THE GARDEN TRELLIS CO. OR SIMILAR APPROVED
- PROPOSED KERB. DETAILS AS PER ENGINEERS SPEC
- PROPOSED LEVELS
- +39.91
- EXISTING BRICK WALL TO BE RETAINED. MAKE GOOD WHERE DAMAGED
- PROPOSED KERB LINBE. DETAILS AS PER ENGINEERS SPEC
- PROPOSED RED CEDAR PANEL TIMBER FENCE DETAILS AS PER AFL FENCE DETAIL BIA-AFL-01-00-DR-A-90102
- GREEN WALL WIRE TRELLIS SYSTEM TO SUPPORT EXISTING WISTERIA CREEPER SUPPLIER : S3I GROUP OR SIMILAR APPROVED

REVISION

CLIENT				MANCHESTER UNIVERSITY NHS FOUNDATION TRUST			
PROJECT				NATIONAL BREAST IMAGING ACADEMY WYTHENSHAW HOSPITAL			
DRAWING TITLE				LANDSCAPE GA			
SCALE				1:50	ORIGINAL PAPER SIZE	A1	DATE
DRAWN BY				MK	AUTHORISED BY	STATUS	22.01.2025
DRAWING NUMBER				001-ND2511-D-	REVISION	01	REVISION DATE
							08.04.2025

Natural Dimensions
Landscape Architecture Urban Design

Email: info@naturaldimensions.co.uk
Web: www.naturaldimensions.co.uk