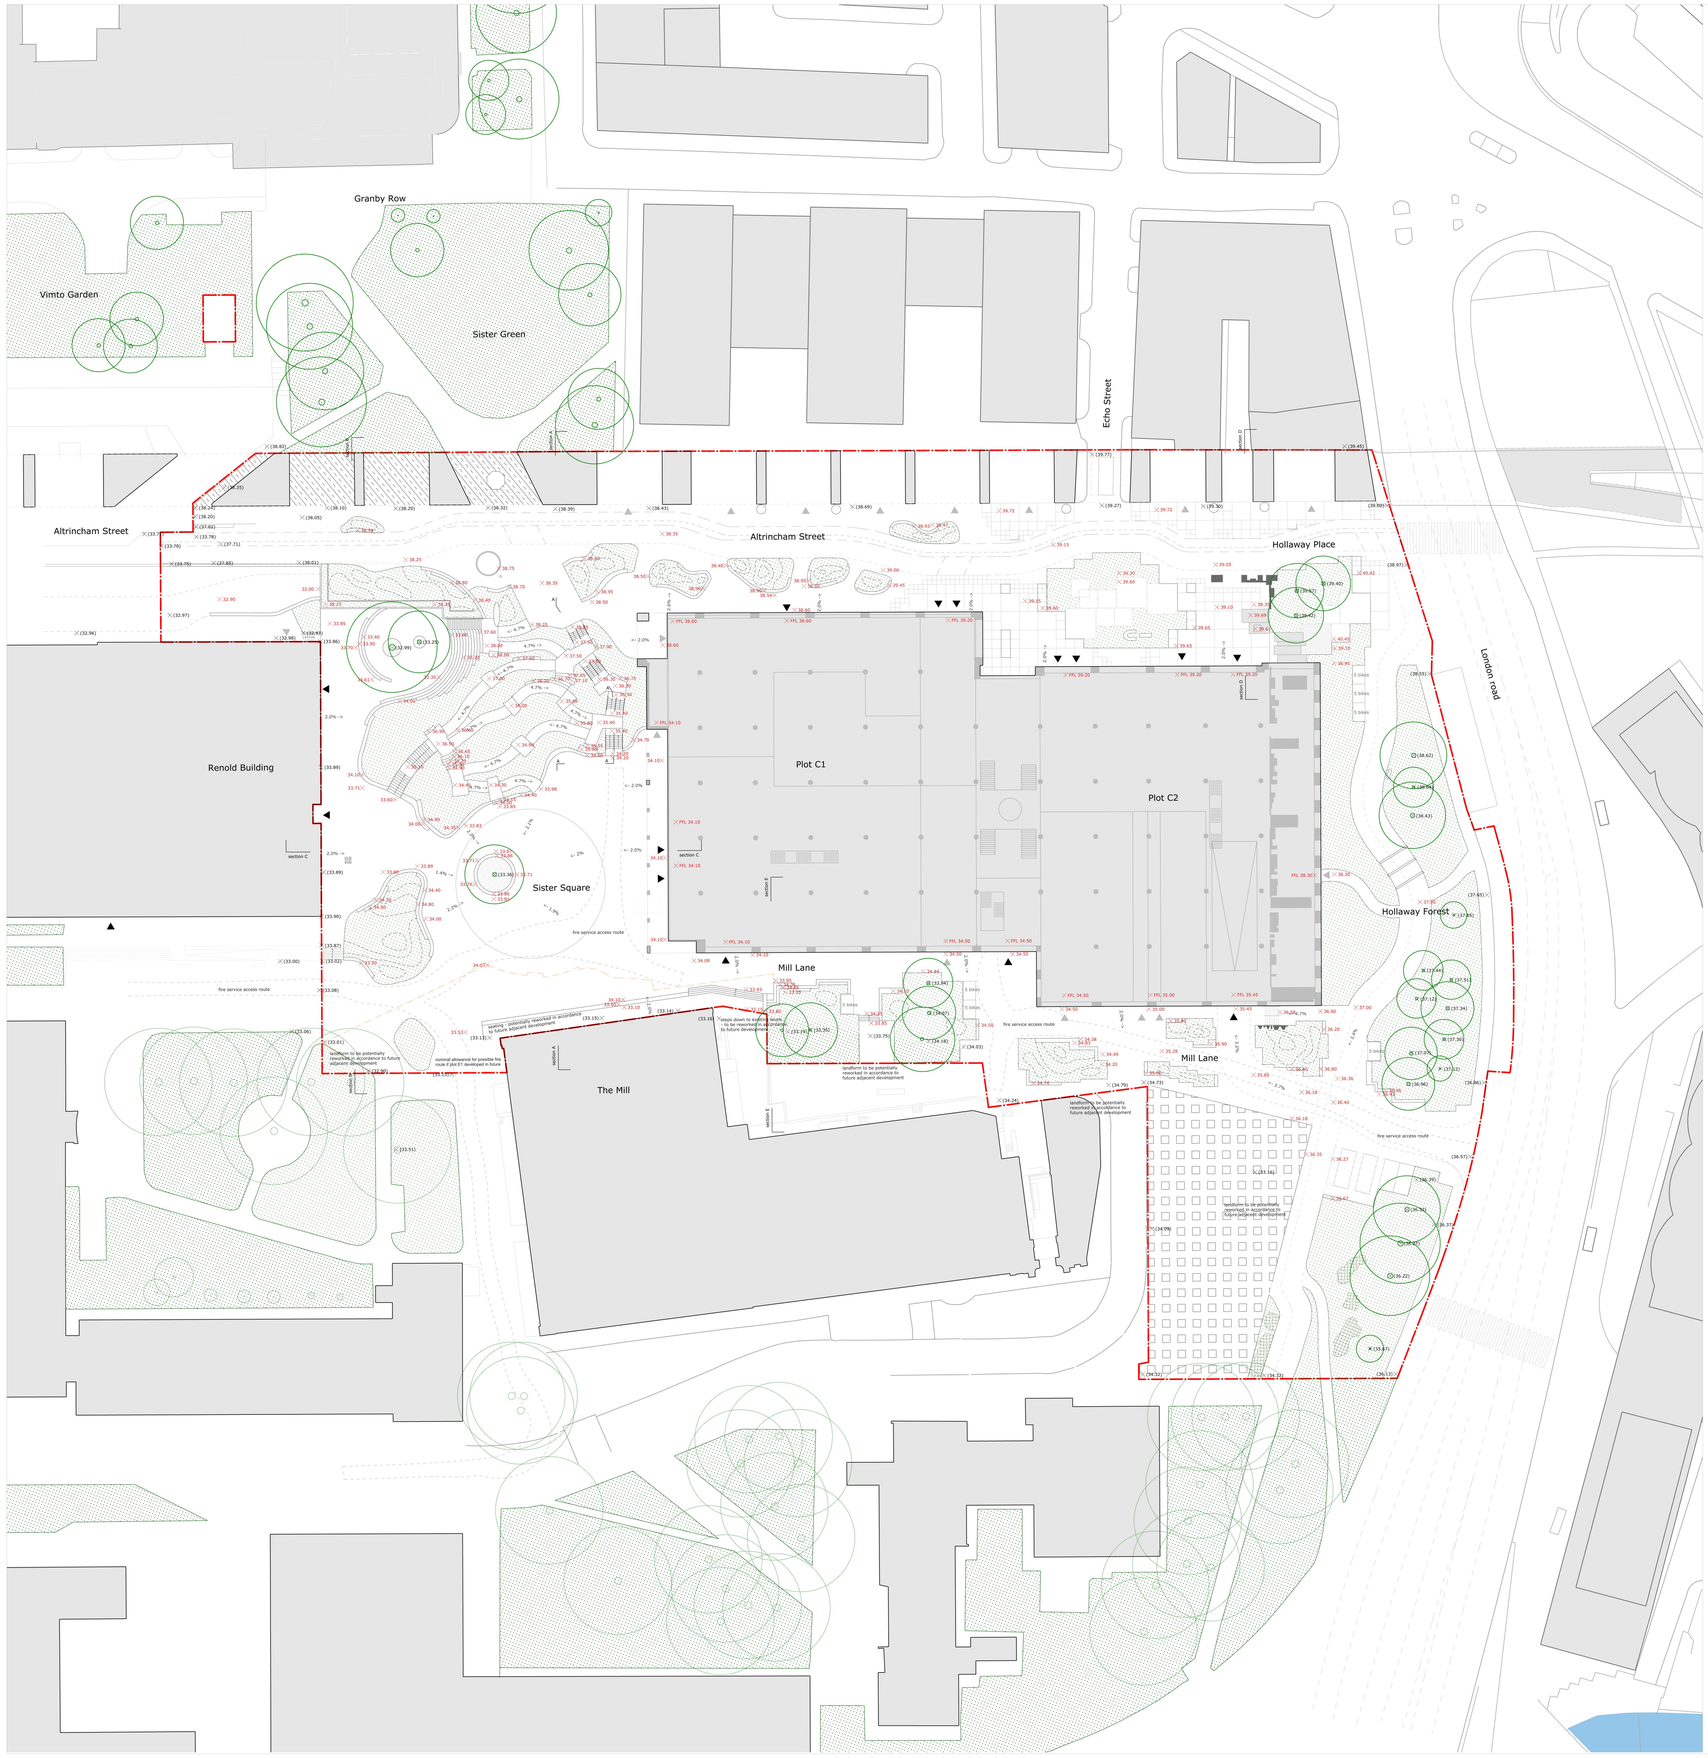
Granby Row
Vimto Garden
Sister Green
Echo Street
Altrincham Street
Altrincham Street
Hollaway Place
London road
Renold Building
Plot C1
Plot C2
Sister Square
Hollaway Forest
Mill Lane
Mill Lane
The Mill
fire service access route
fire service access route
fire service access route
fire service access route
landform to be potentially reworked in accordance to future adjacent development
landform to be potentially reworked in accordance to future adjacent development
landform to be potentially reworked in accordance to future adjacent development
landform to be potentially reworked in accordance to future adjacent development
nominal allowance for possible fire truck if plot E1 developed in future
seating - potentially reworked in accordance to future adjacent development
steps down to existing levels to be reworked in accordance to future development
section A
section B
section C
section D
section E
section F
section G
5 risers
5 risers
5 risers