




\*Assumed foundation line based on civic engineers trial hole investigation November 2024

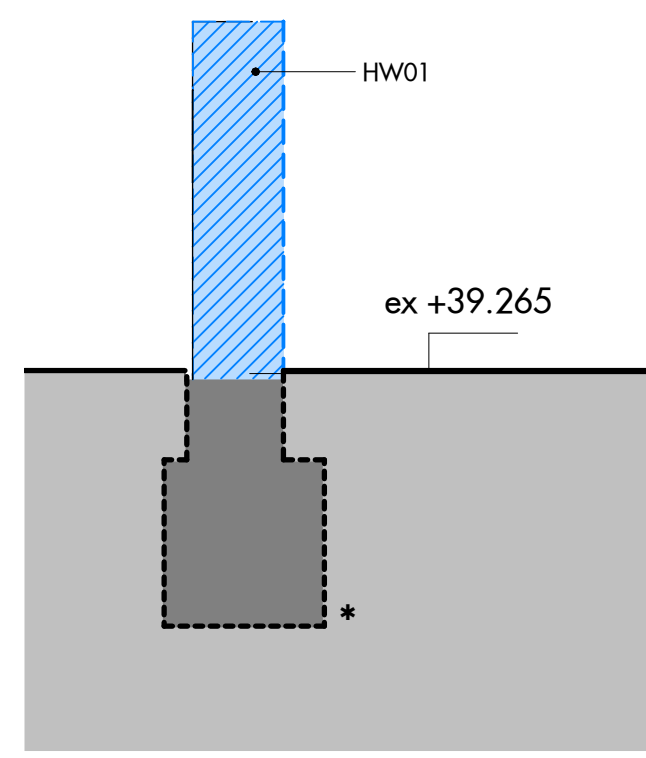


08 Holloway Wall Fabric Alterations Section AA  
1 : 100

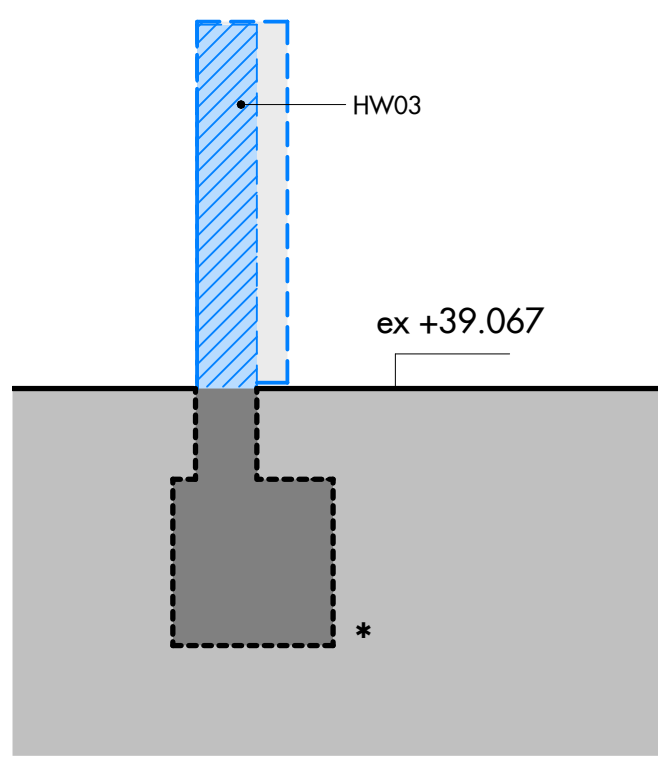


9 Holloway Wall Fabric Alterations Section BB  
1 : 100

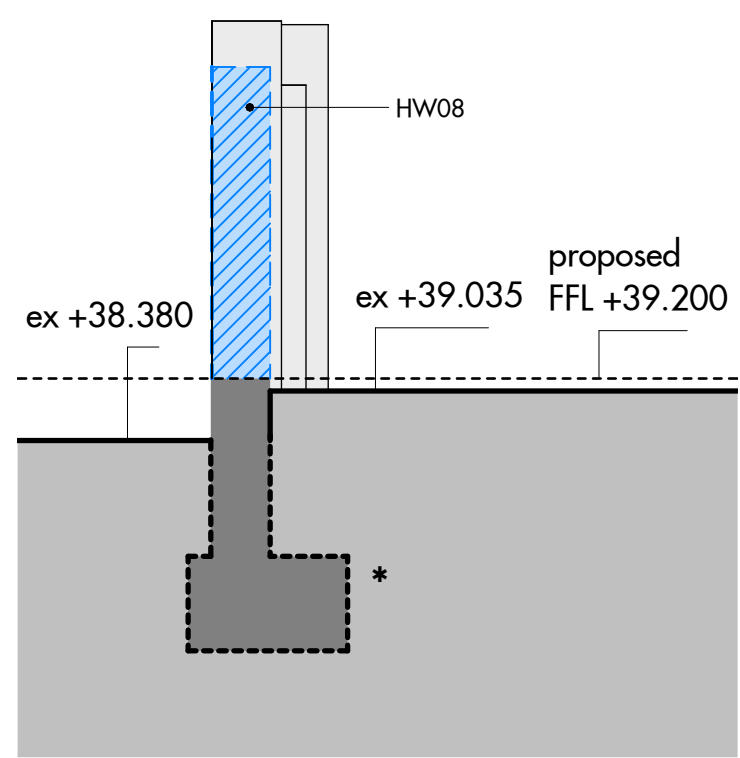


10 Holloway Wall Fabric Alterations Section CC  
1 : 100

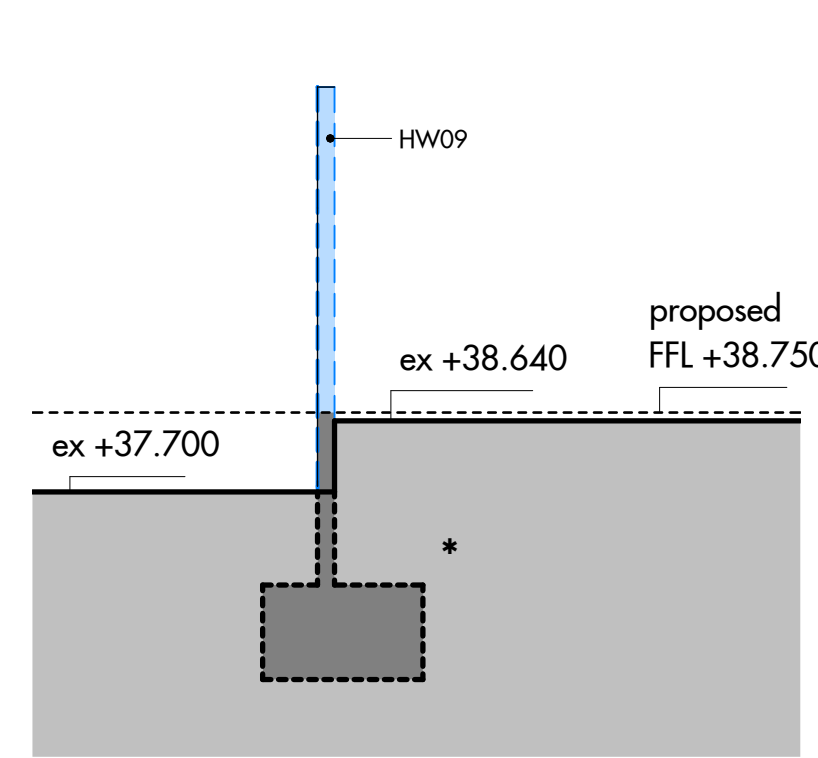


11 Holloway Wall Fabric Alterations Section DD  
1 : 100

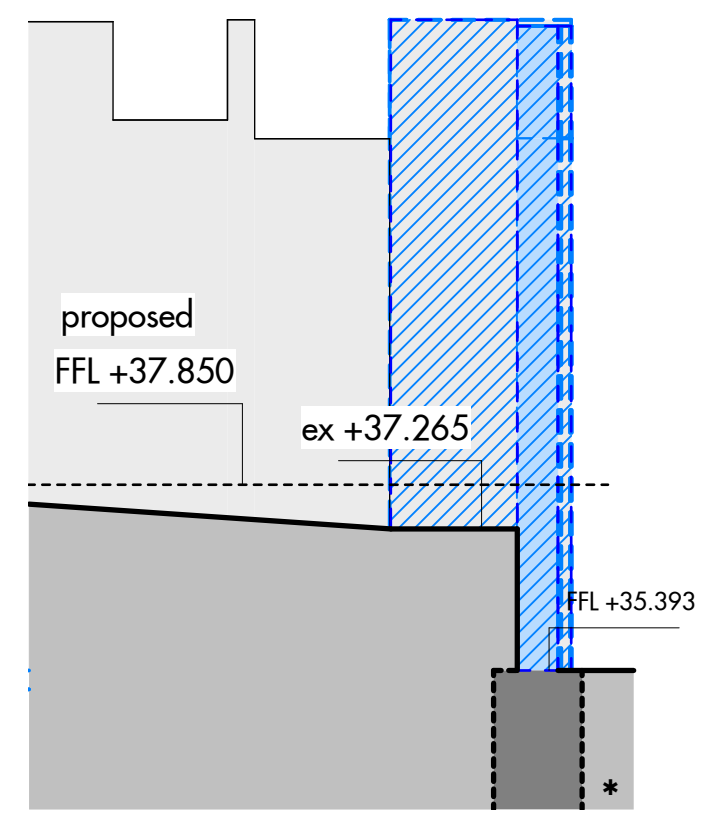


12 Holloway Wall Fabric Alterations Section EE  
1 : 100

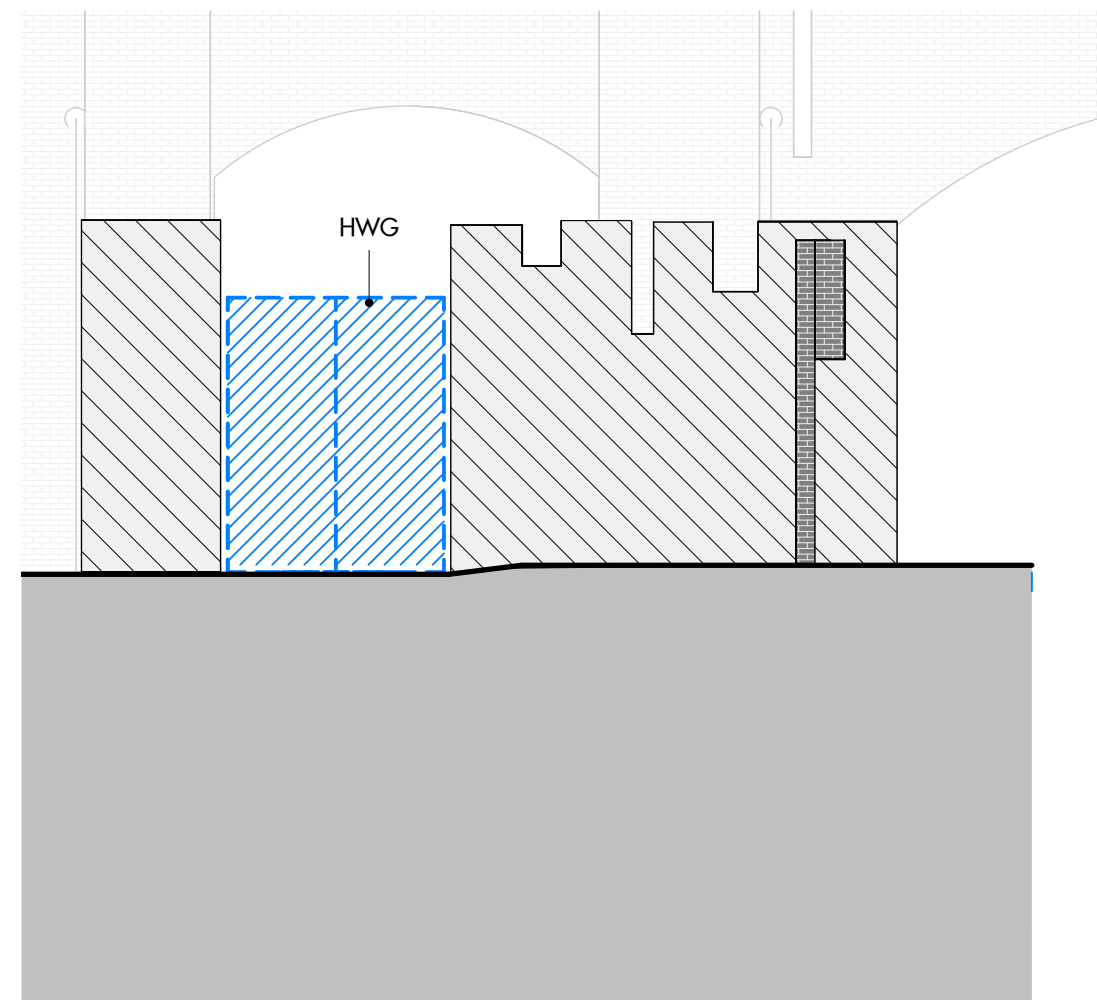


5 Holloway Wall Fabric Alterations - Northern Elevation - South side  
1 : 100

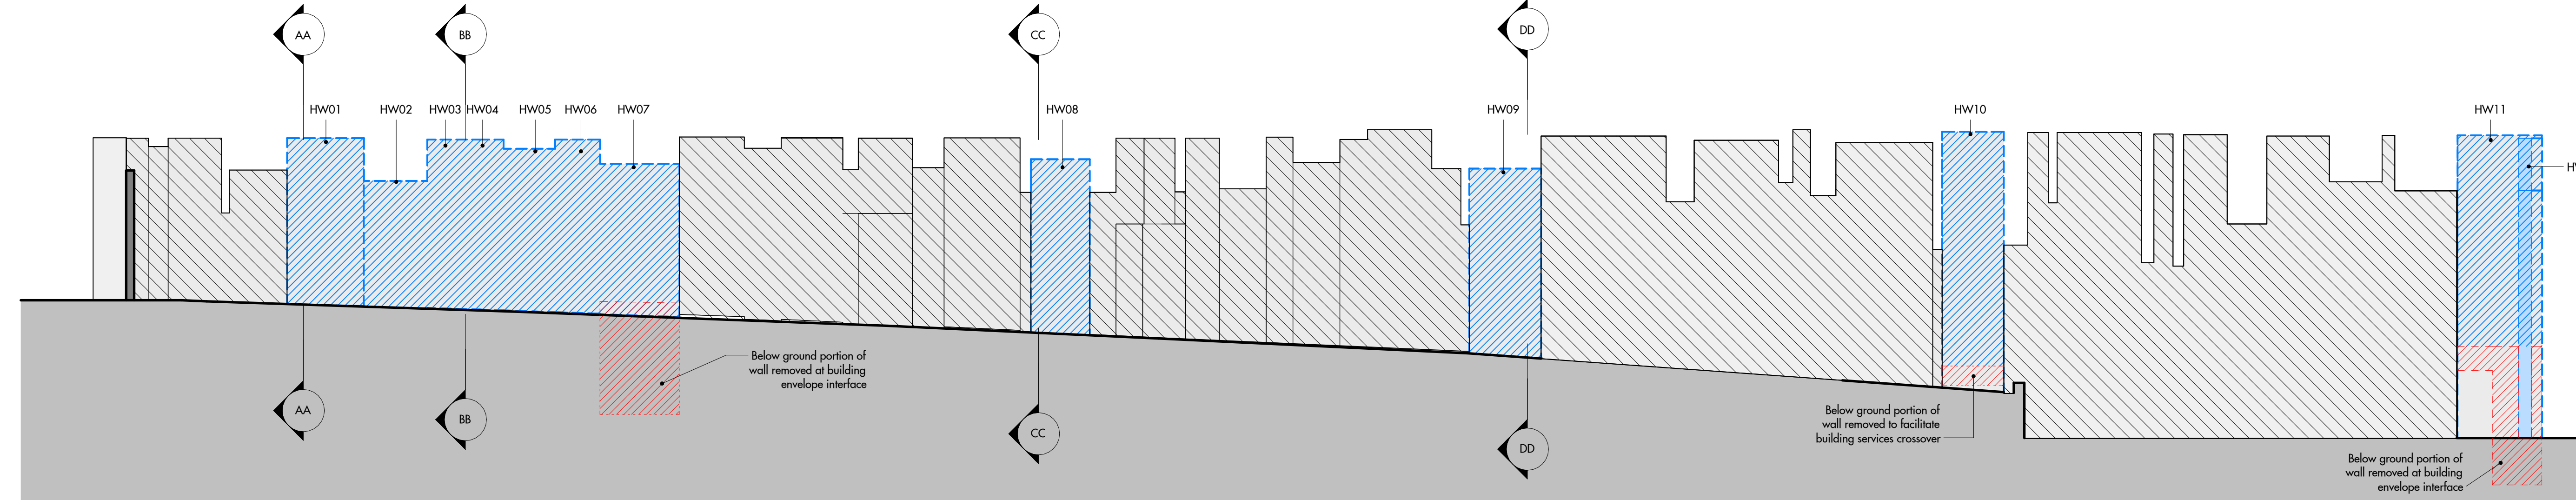


6 Holloway Wall Fabric Alterations - Eastern Elevation  
1 : 100

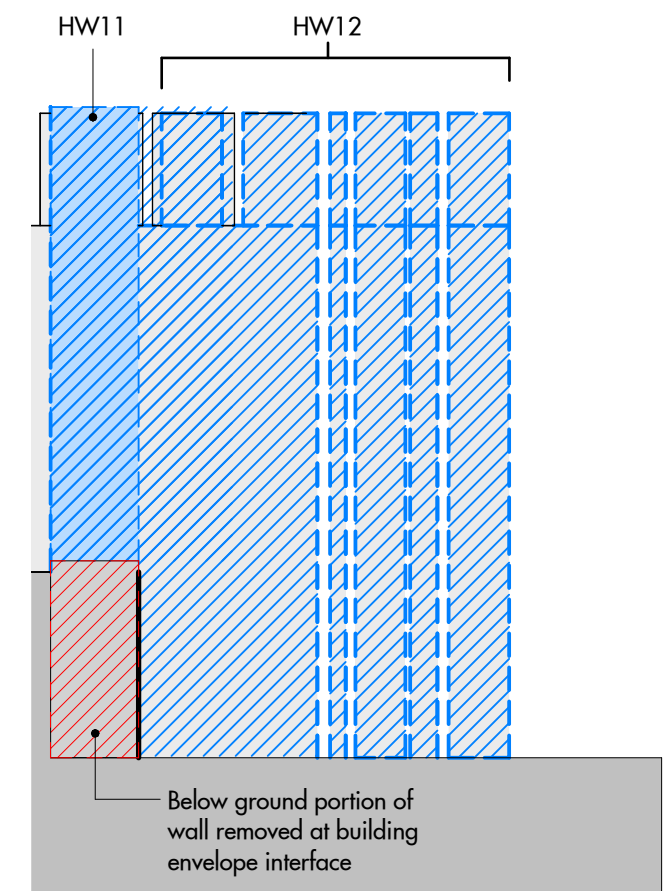


7 Holloway Wall Fabric Alterations - Southern Elevation - North side  
1 : 100

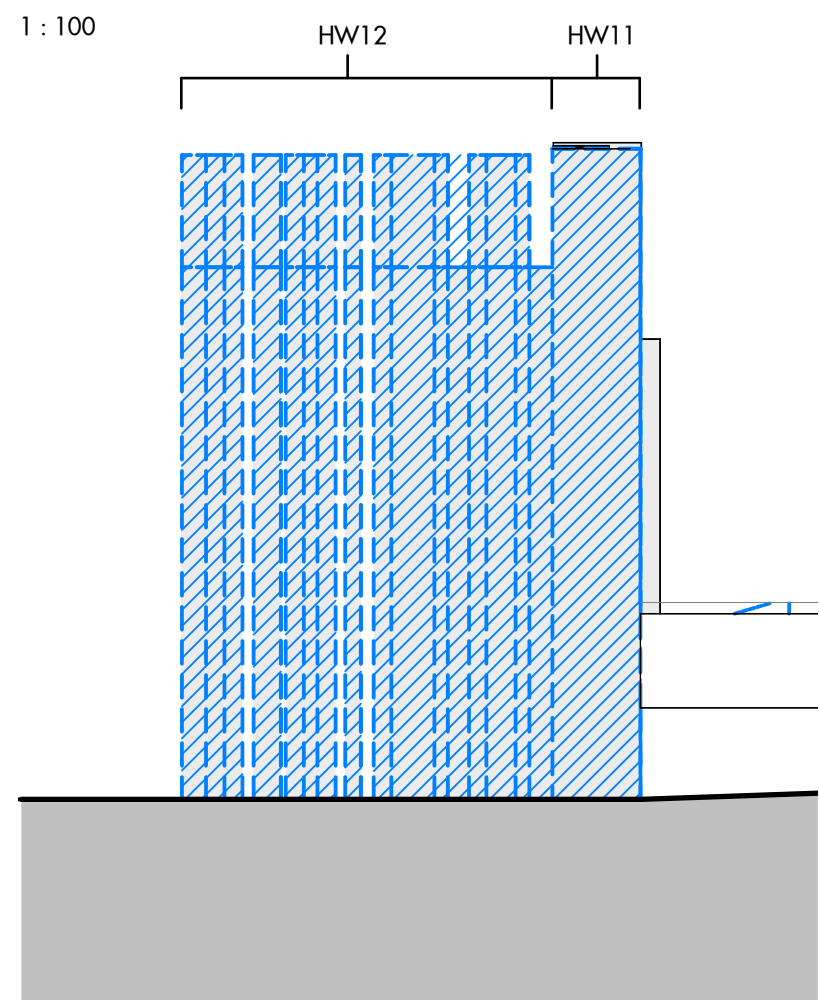


02 Holloway Wall Fabric Alterations - Southern Elevation  
1 : 100

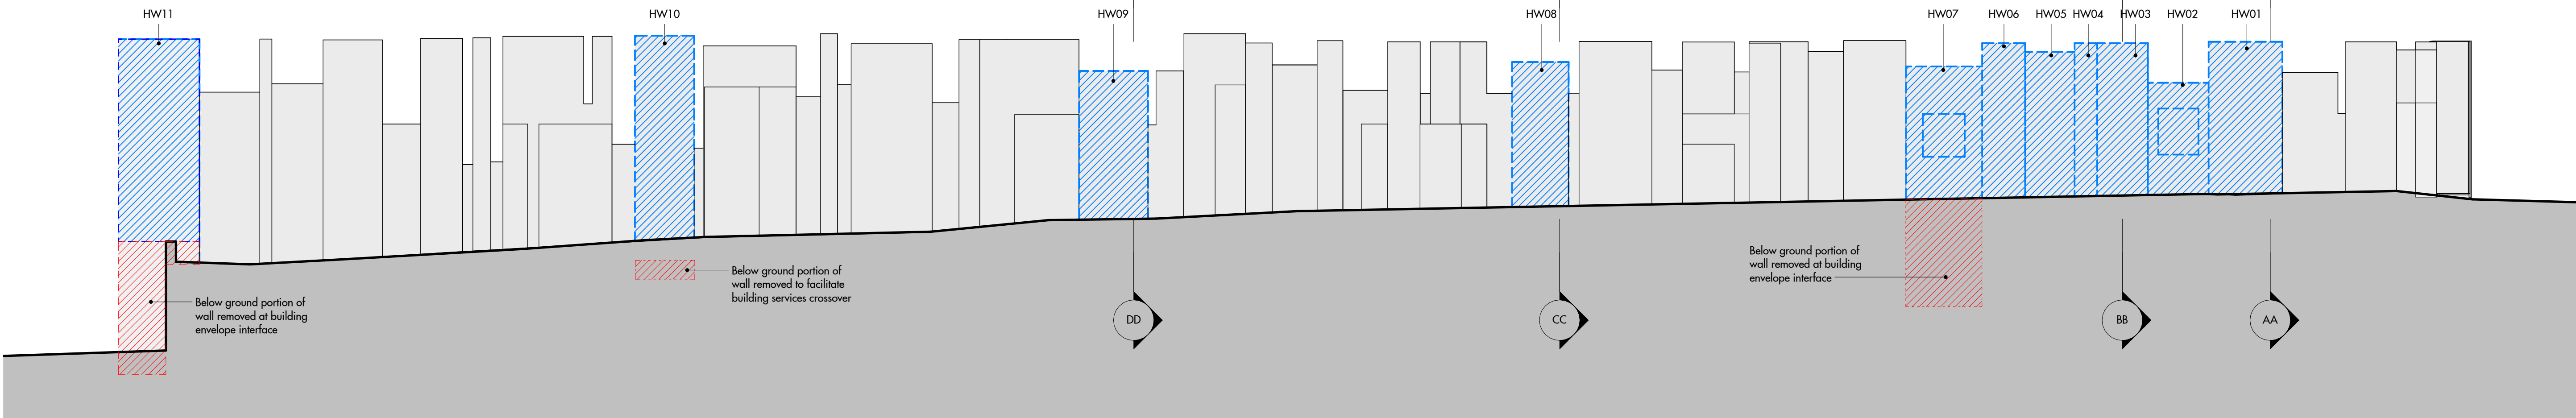

03 Holloway Wall Fabric Alterations - Western Elevation  
1 : 100

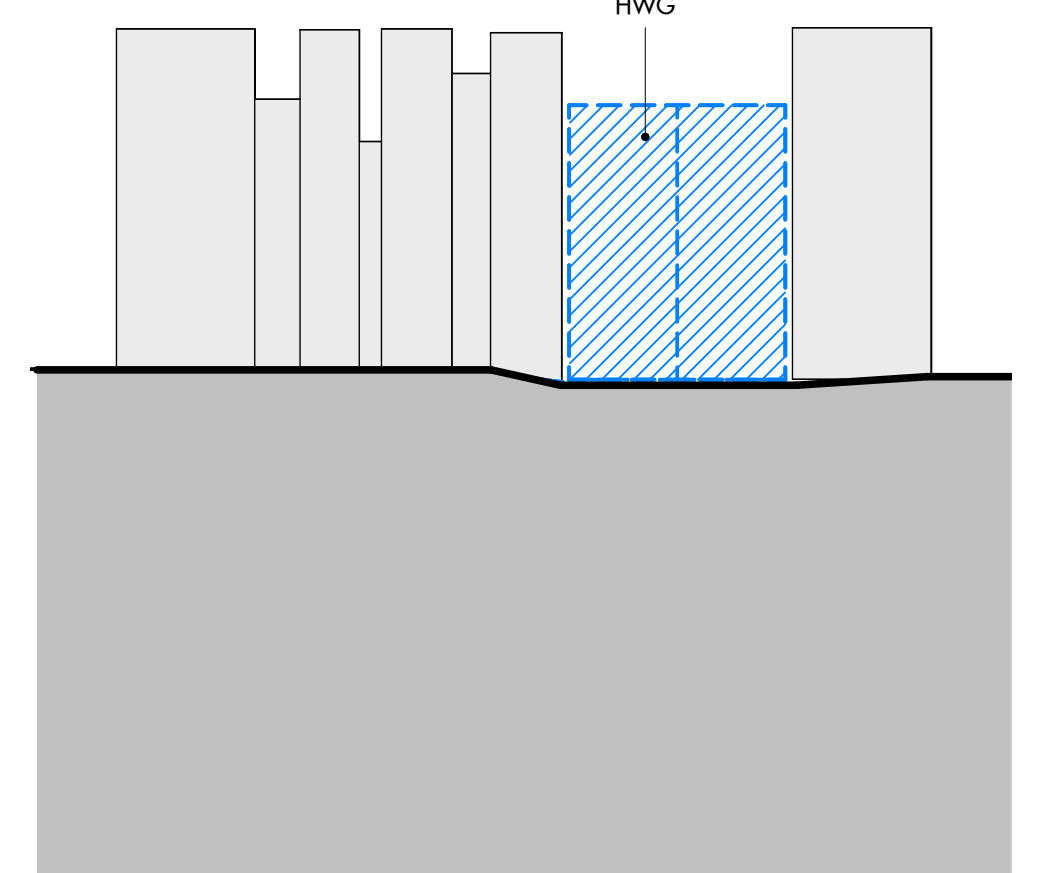

4 Holloway Wall Fabric Alterations - Northern Elevation  
1 : 100

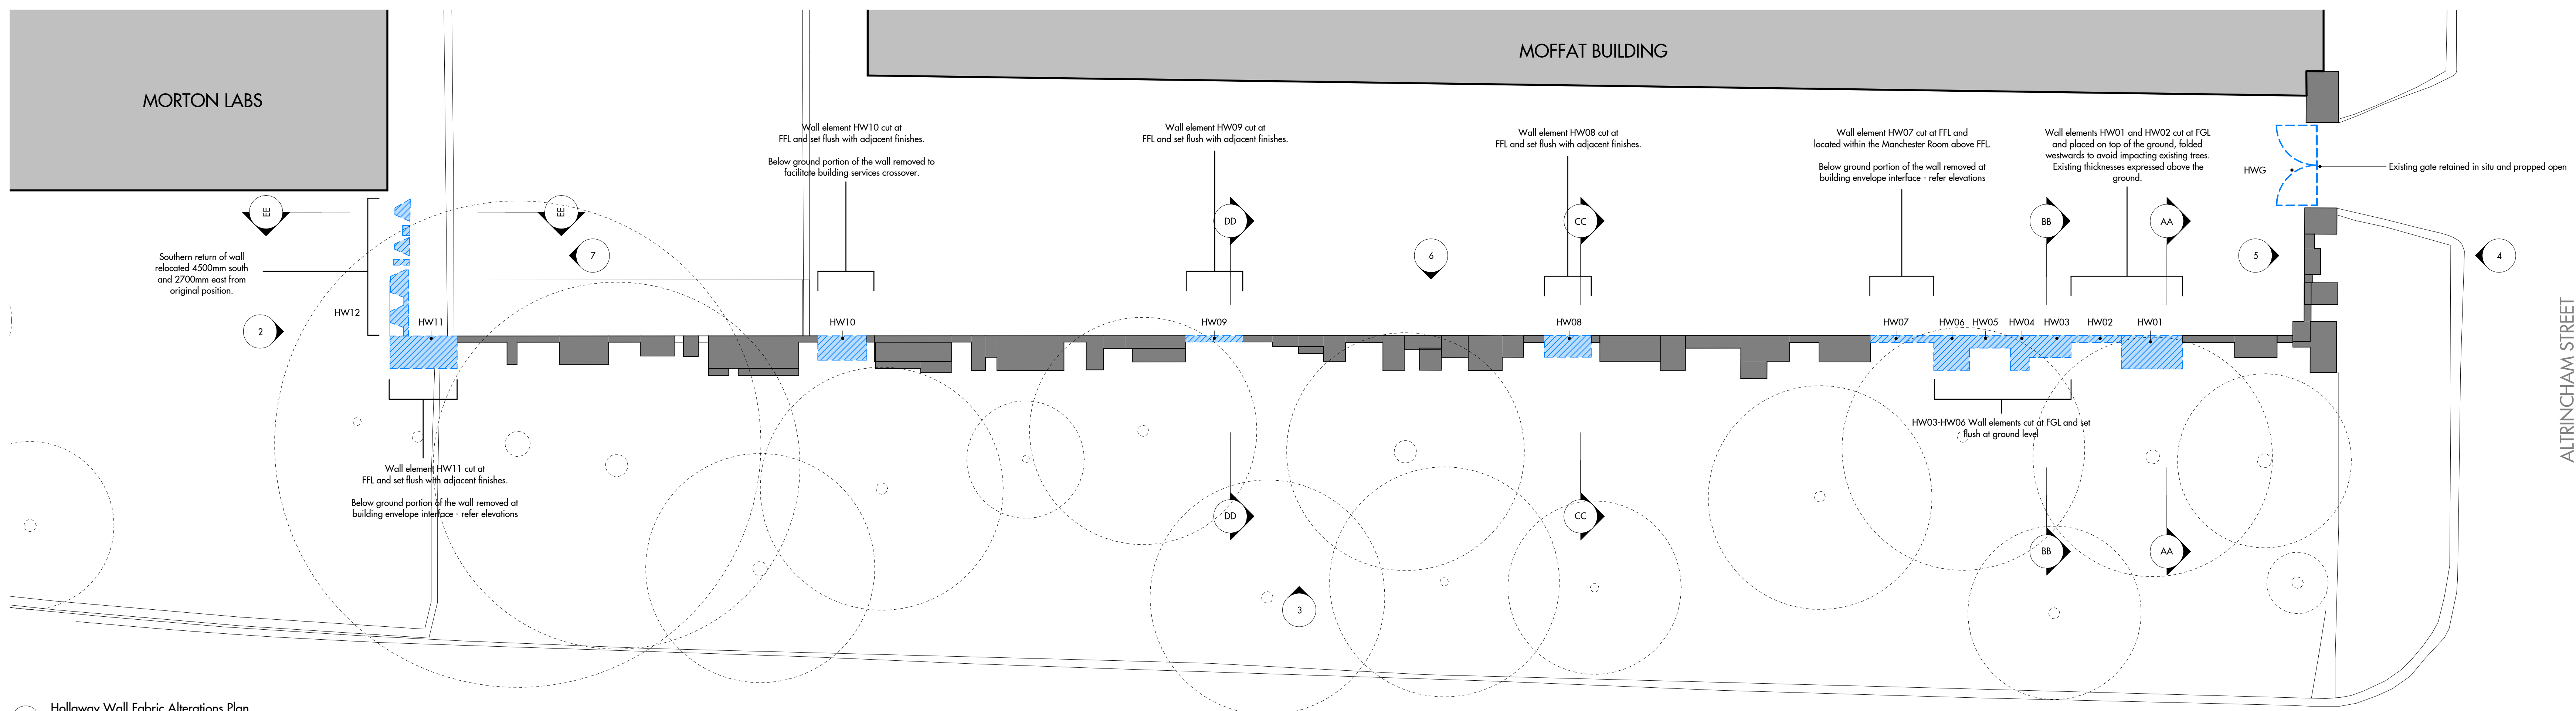


1 Holloway Wall Fabric Alterations Plan  
1 : 100

Figured dimensions are in millimetres unless noted otherwise. All dimensions and levels shall be verified on site before proceeding with work. Partial site survey to be carried out to verify position and level relationships with site features and adjacent survey. The Architect must be notified of any discrepancy. Boundaries are indicative only and are to be verified by others.

Allies & Morrison LLP is not responsible for any errors caused by the transmission, translation, software or computer system. 

All Intellectual Property Rights reserved.

| REV | DATE     | DESCRIPTION         | CD |
|-----|----------|---------------------|----|
| 001 | 25/04/25 | Planning Submission | JS |
|     |          |                     |    |
|     |          |                     |    |
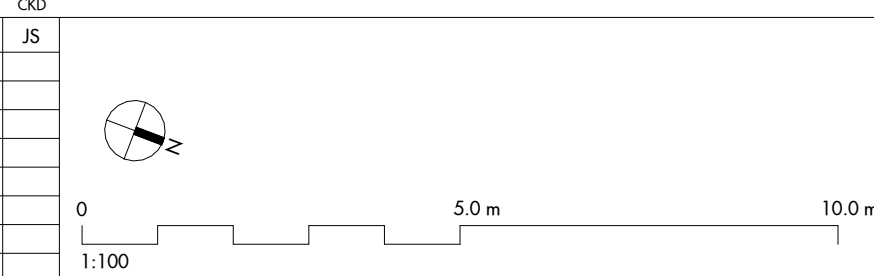

Allies and Morrison LLP  
85 Southwark Street  
London SE1 0HK  
020 7921 0100  
020 7921 0101  
a.m.l@alliesandmorrison.com

Sister Manchester : Plot C  
Holloway Wall - Fabric Alterations  
PLANNING - LISTED BUILDING CONSENT  
SISC0-AAM-ZZ-ZZ-DR-AR-07611  
SCALE 1 : 100 @A0 1 : 200 @A2

S2  
Status  
P01  
Revision

FOR PLANNING