


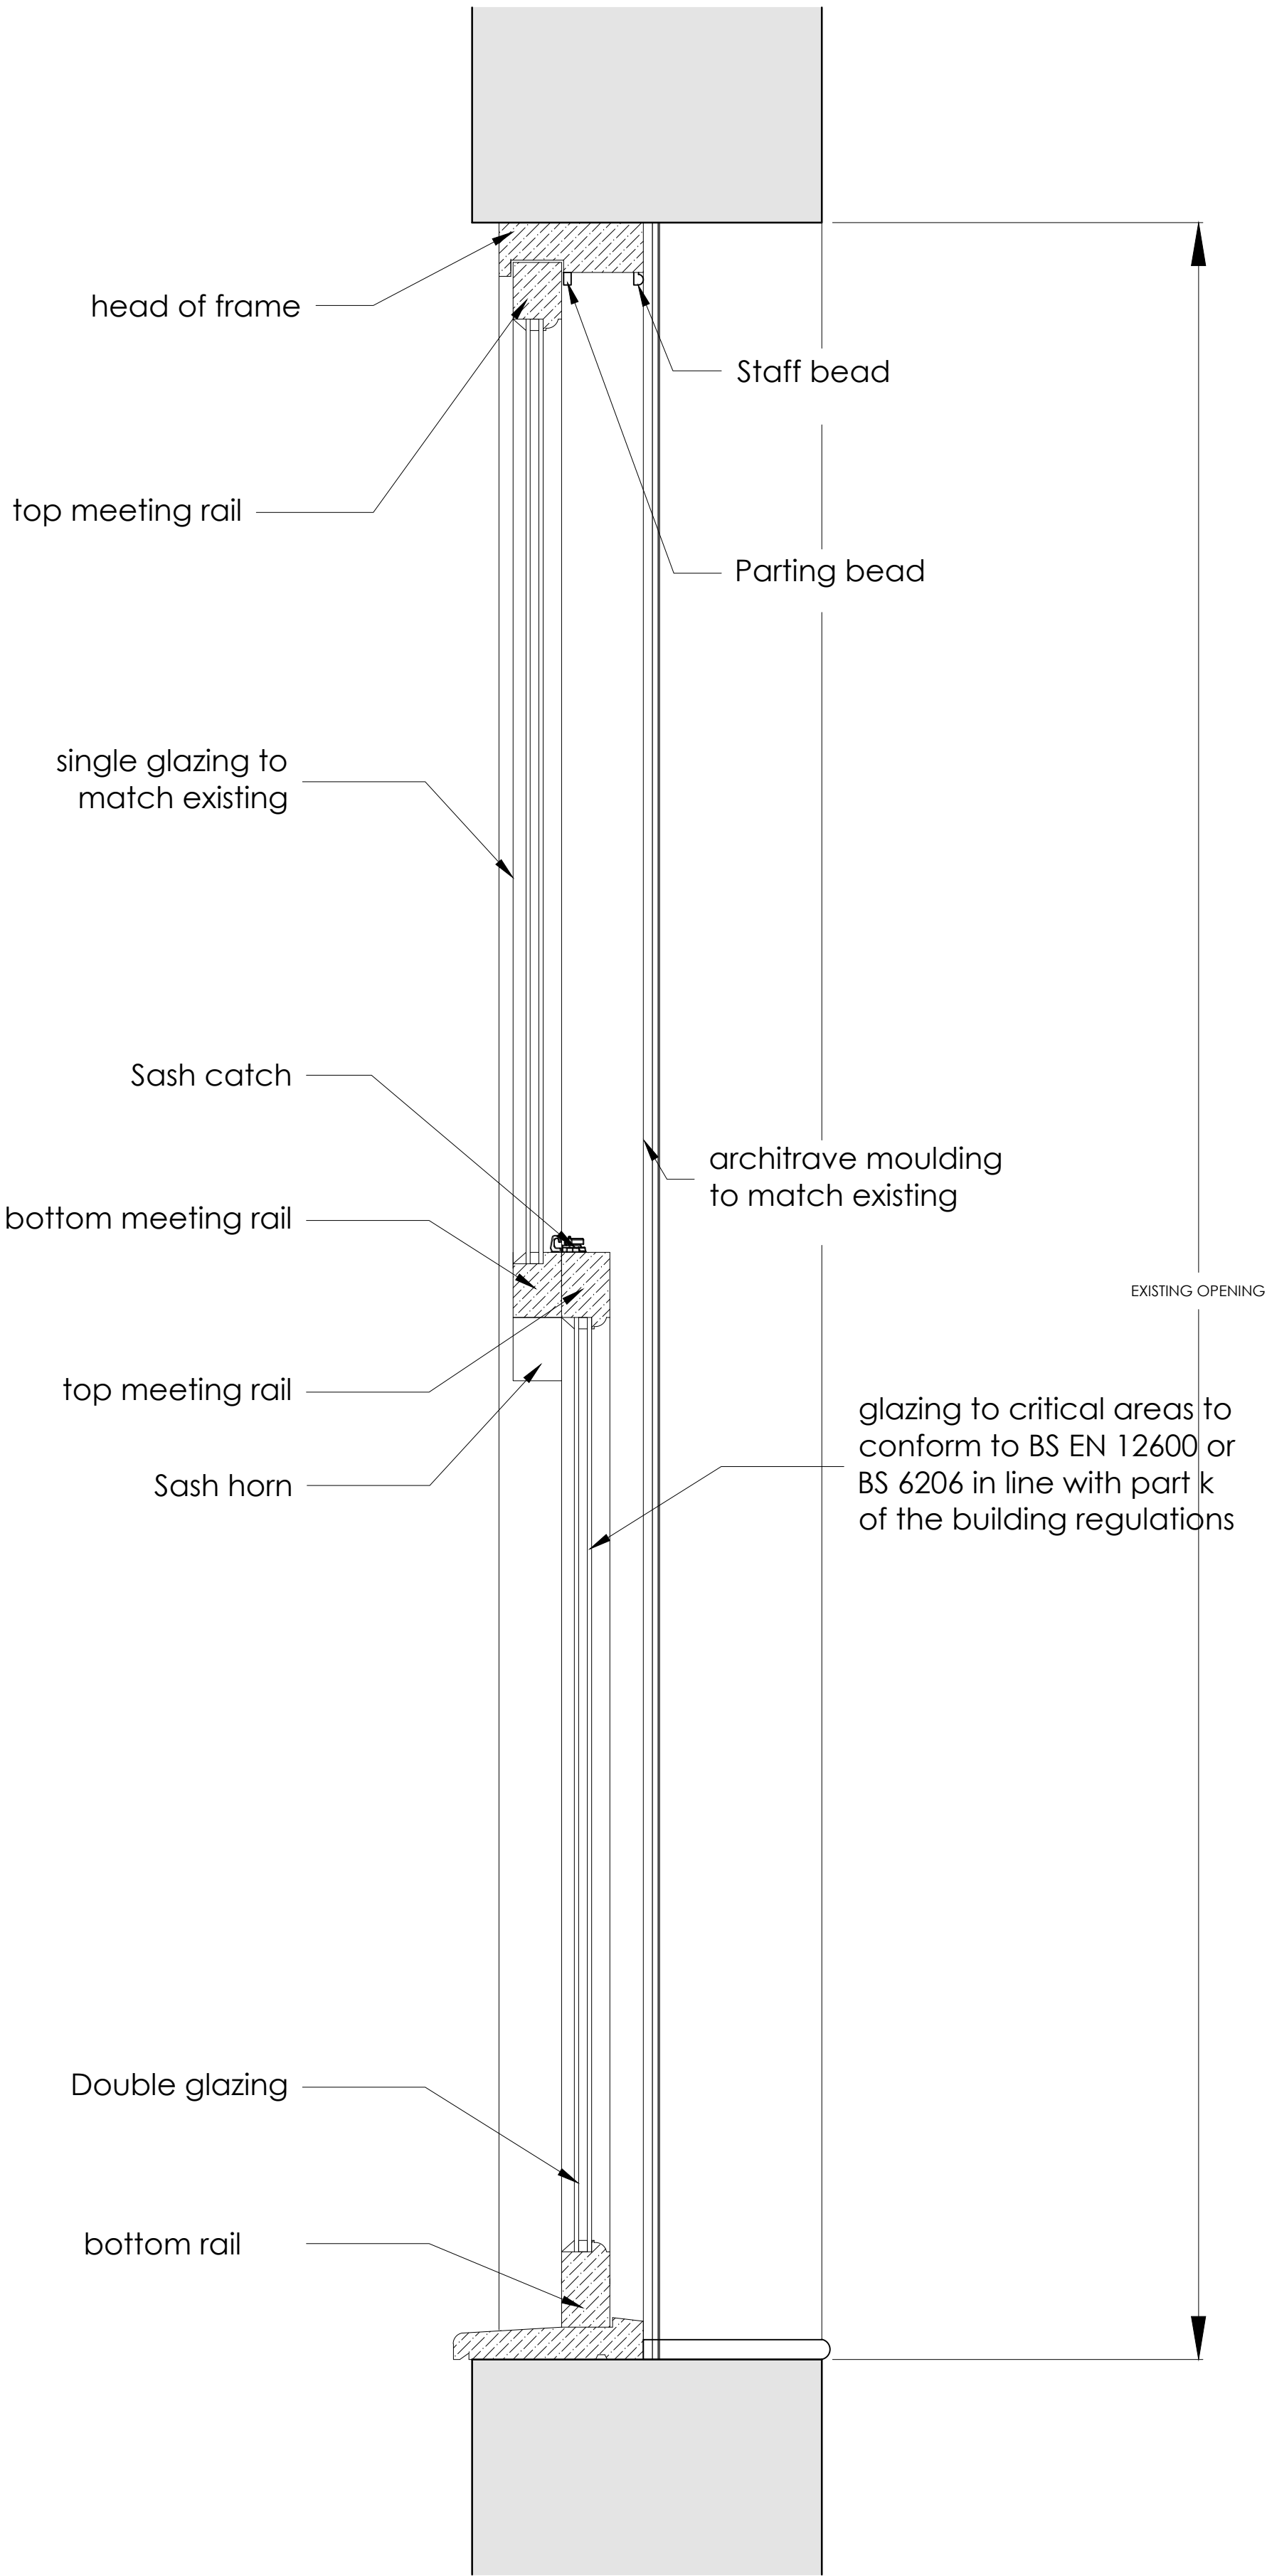

WINDOW TYPE A - TYPICAL SASH WINDOW

TIMBER SASH WINDOW, WINDOW UNIT DETAIL DESIGN BY SPECIALIST. GLAZING TO CRITICAL AREAS TO CONFORM TO BS EN 12600 OR BS 6206 IN LINE WITH PART K OF THE BUILDING REGULATIONS. SHOPFIT DRAWINGS SHOULD BE SUPPLIED TO THE ARCHITECT FOR APPROVAL PRIOR TO MANUFACTURE. WINDOW TO ACHIEVE A WHOLE UNIT U-VALUE OF 1.6 W/M²K OR BETTER. ALL GLAZING MUST BE MEASURED ON SITE. FRAME TO BE IN WHITE TO MATCH EXISTING BUILDING. NEW LINTEL REQUIRED - SUBJECT TO S'ENG CALCS.

TRICKLE VENTS: NO

GLAZING SPEC: SINGLE GLAZED UNITS WITH ARGON FILLED CAVITY - PILKINGTON 'K' GLASS OF SIMILAR, SPEC TO BE APPROVED BY ARCHITECT PRIOR TO MANUFACTURE.

WINDOW REF'S: TO BE READ IN CONJUNCTION WITH SITE AUDIT DOCUMENT PROVIDED



0161 428 0310
office@inventiveda.com
www.inventiveda.com
@inventiveda

Rev	Description	By	Date
INVENTIVE DESIGN ASSOCIATES ARCHITECTURE & INTERIOR DESIGN			
57 Station Road, Cheadle Hulme Stockport, Greater Manchester SK8 7AA Company Reg No: 9251414			
TRUST INNS The Brunswick 97 Piccadilly, Manchester M1 2DB			
WINDOW DETAIL			
DRAWN	JH	DATE	APR 25
SCALE	1:5@A1	REV.	-
			DRAWING NO. 22108-415