





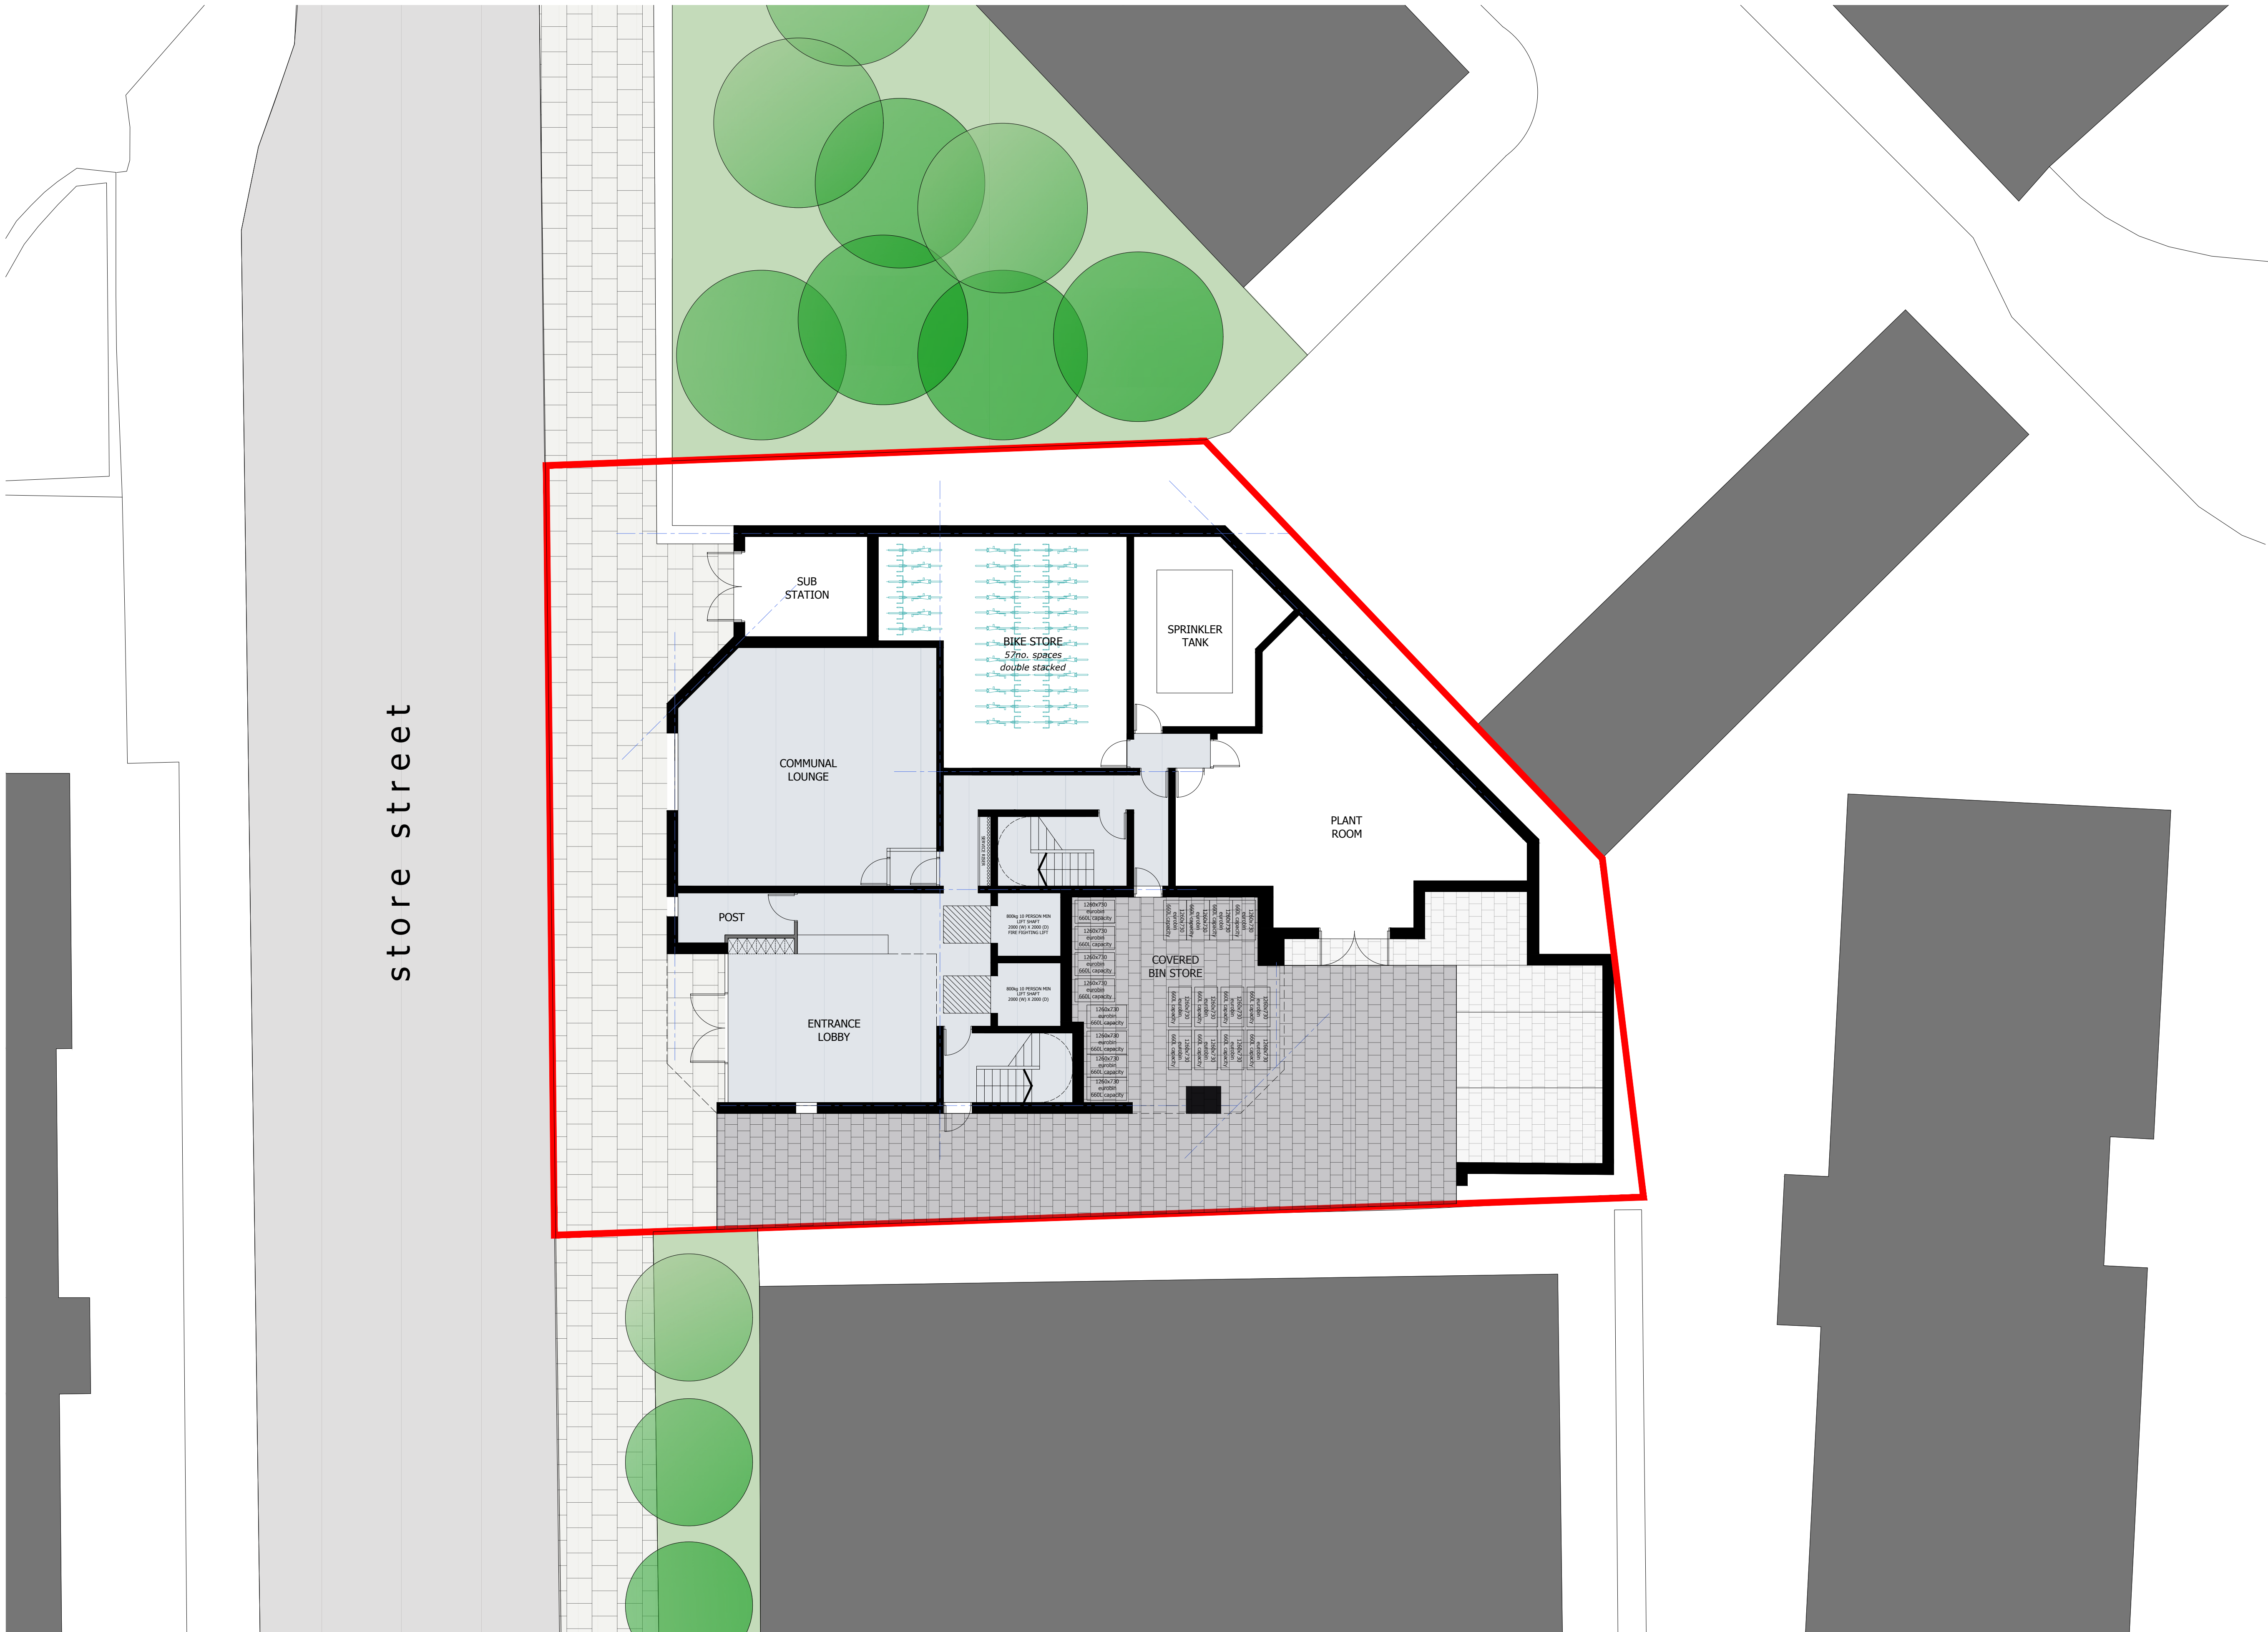


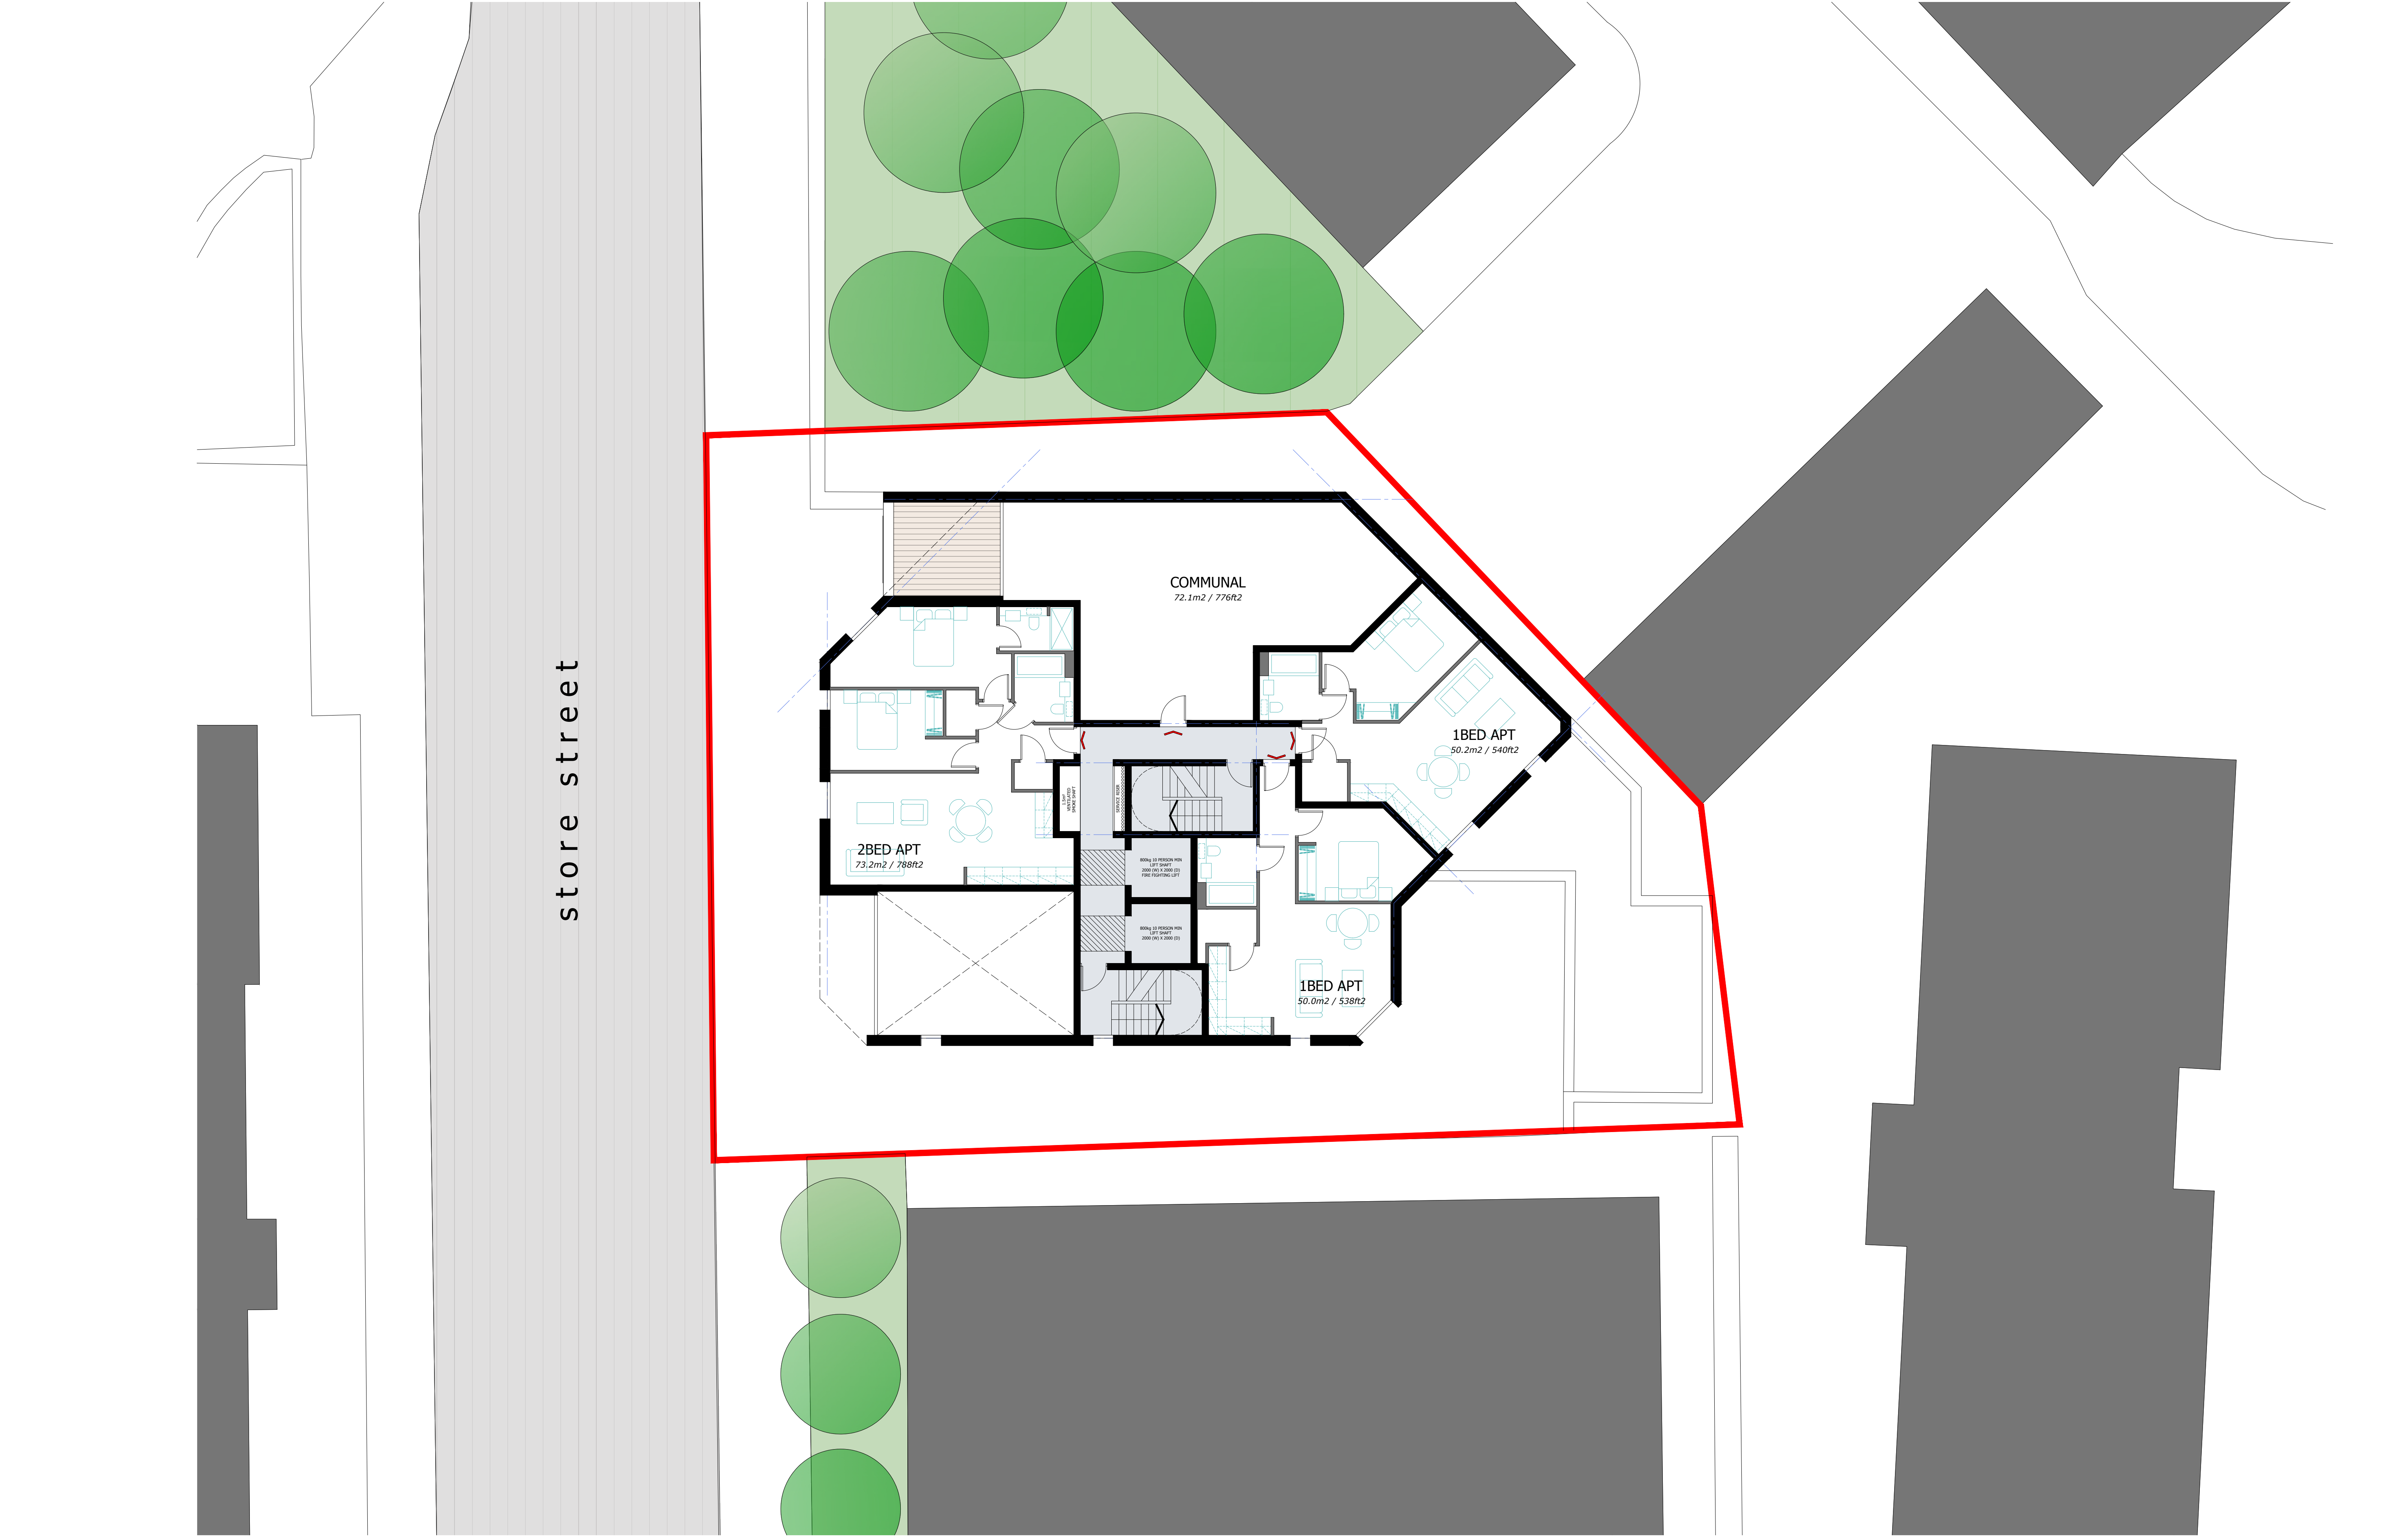

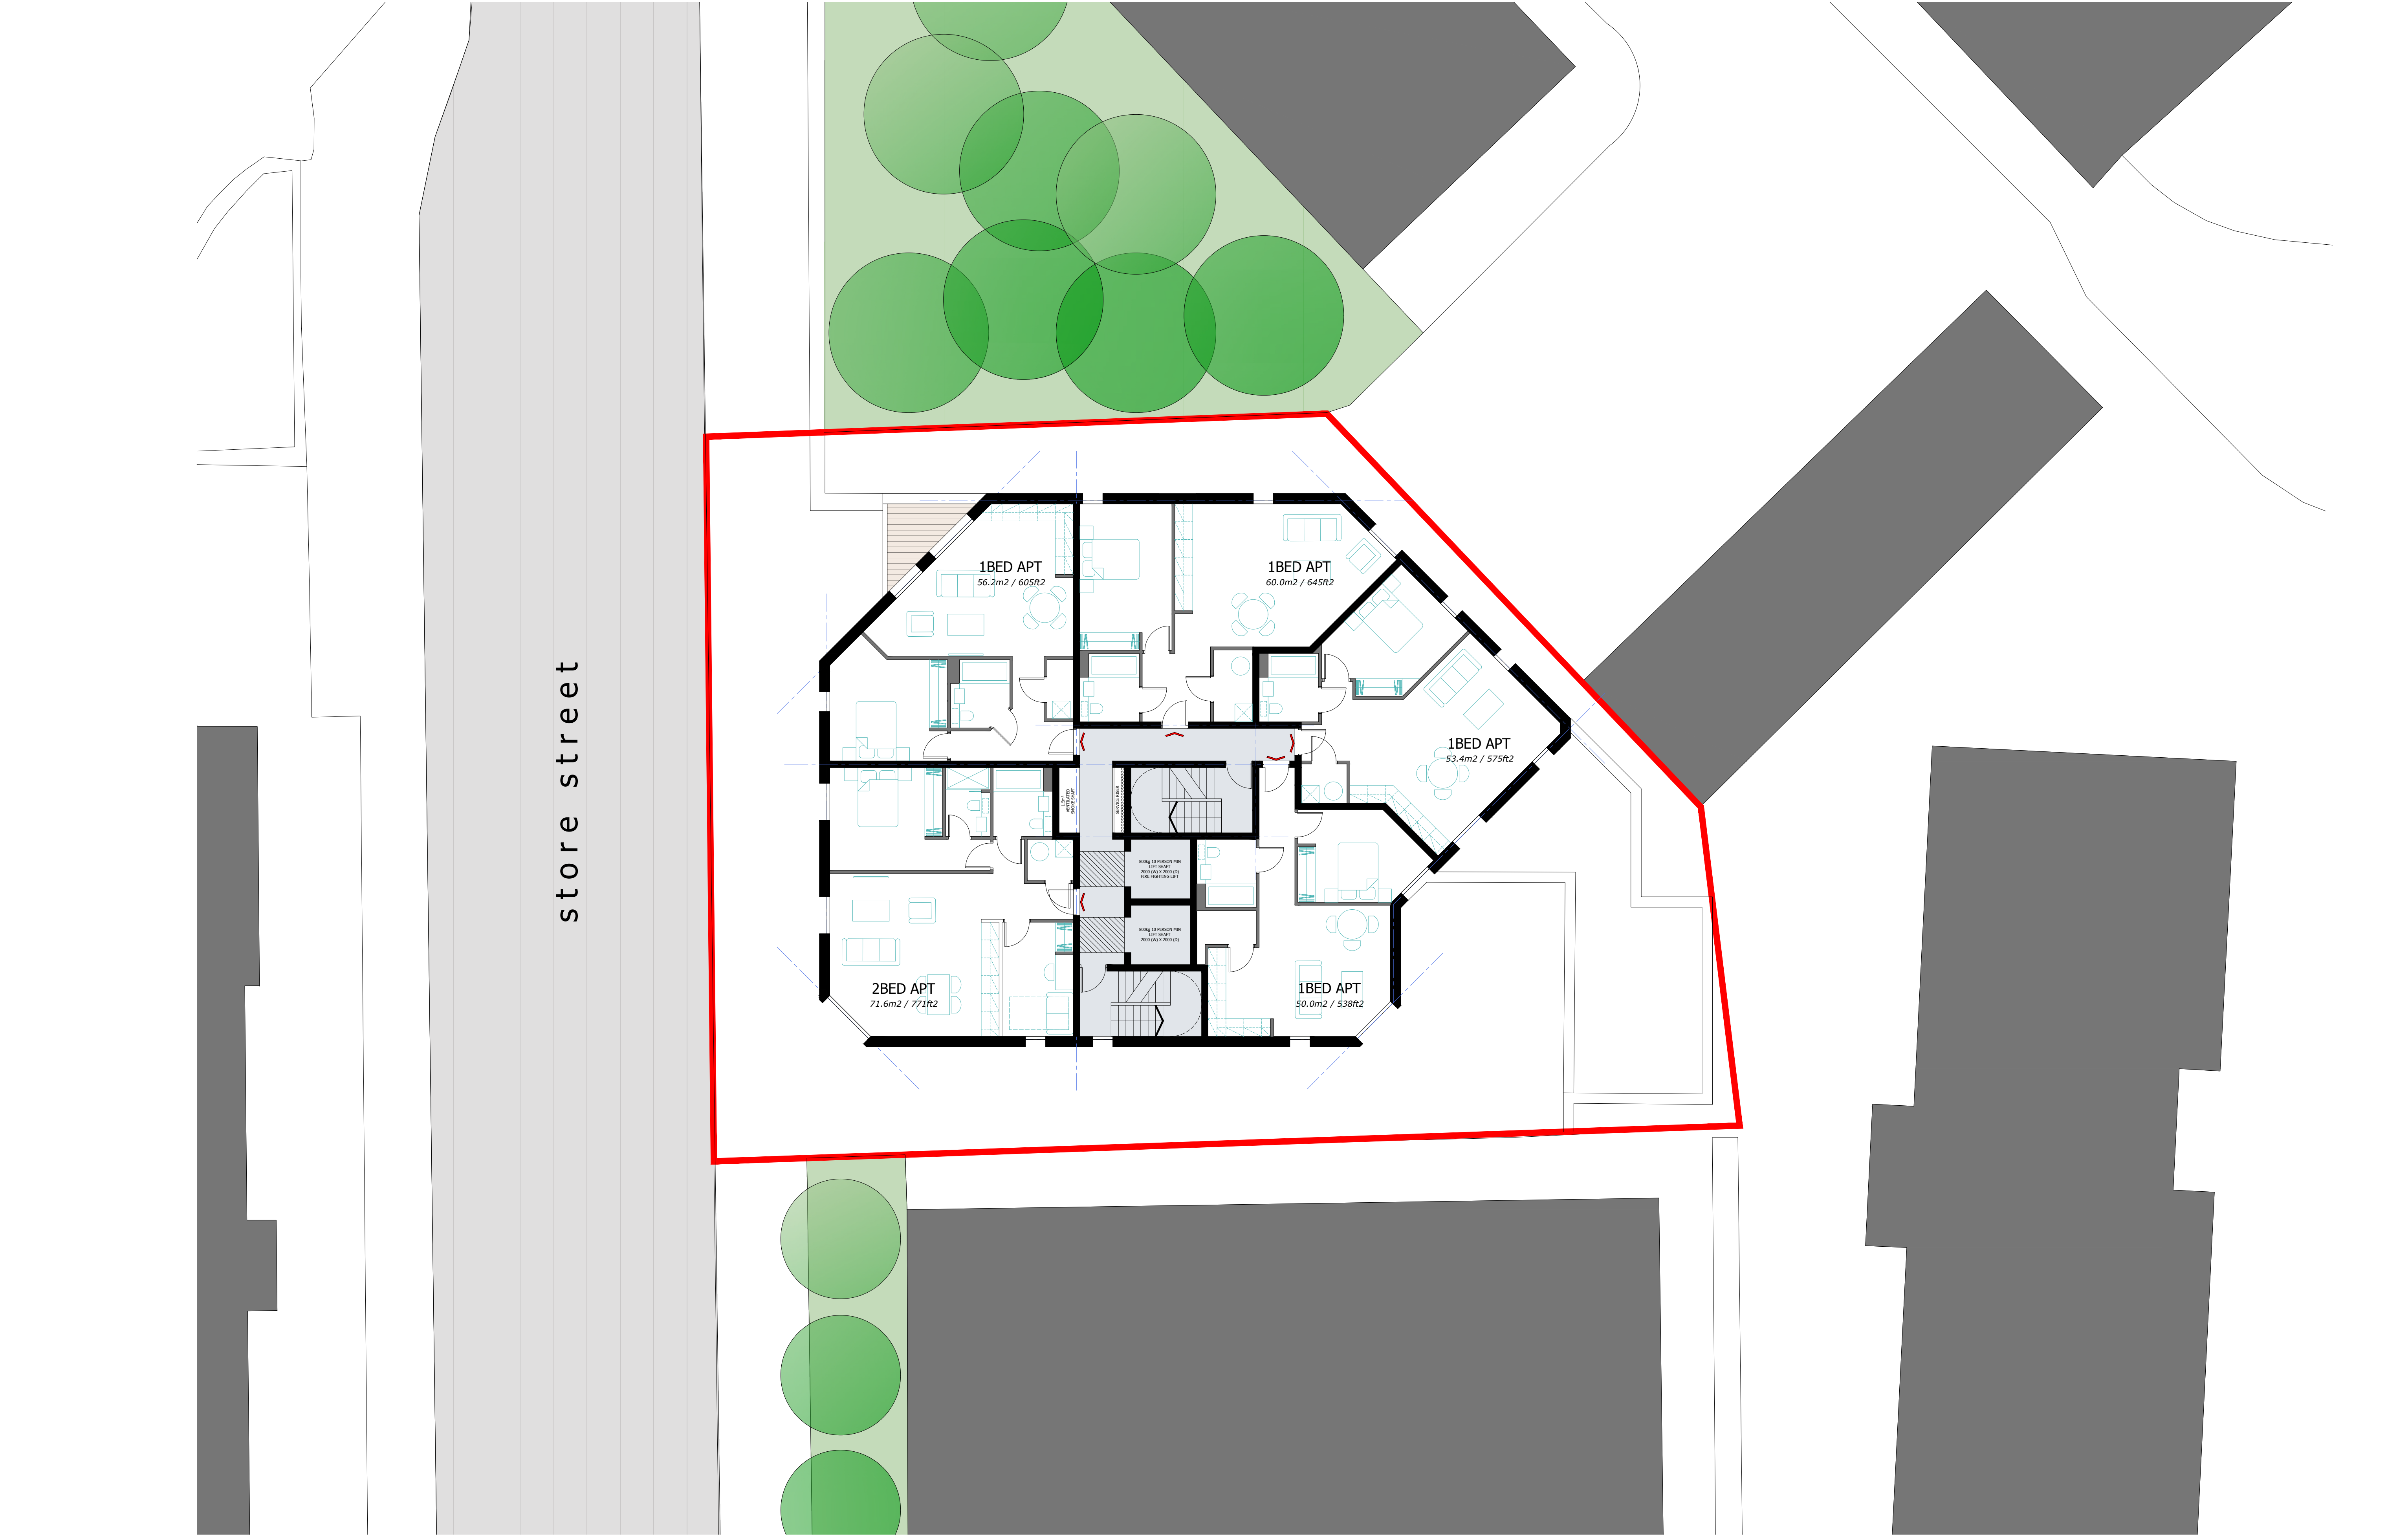


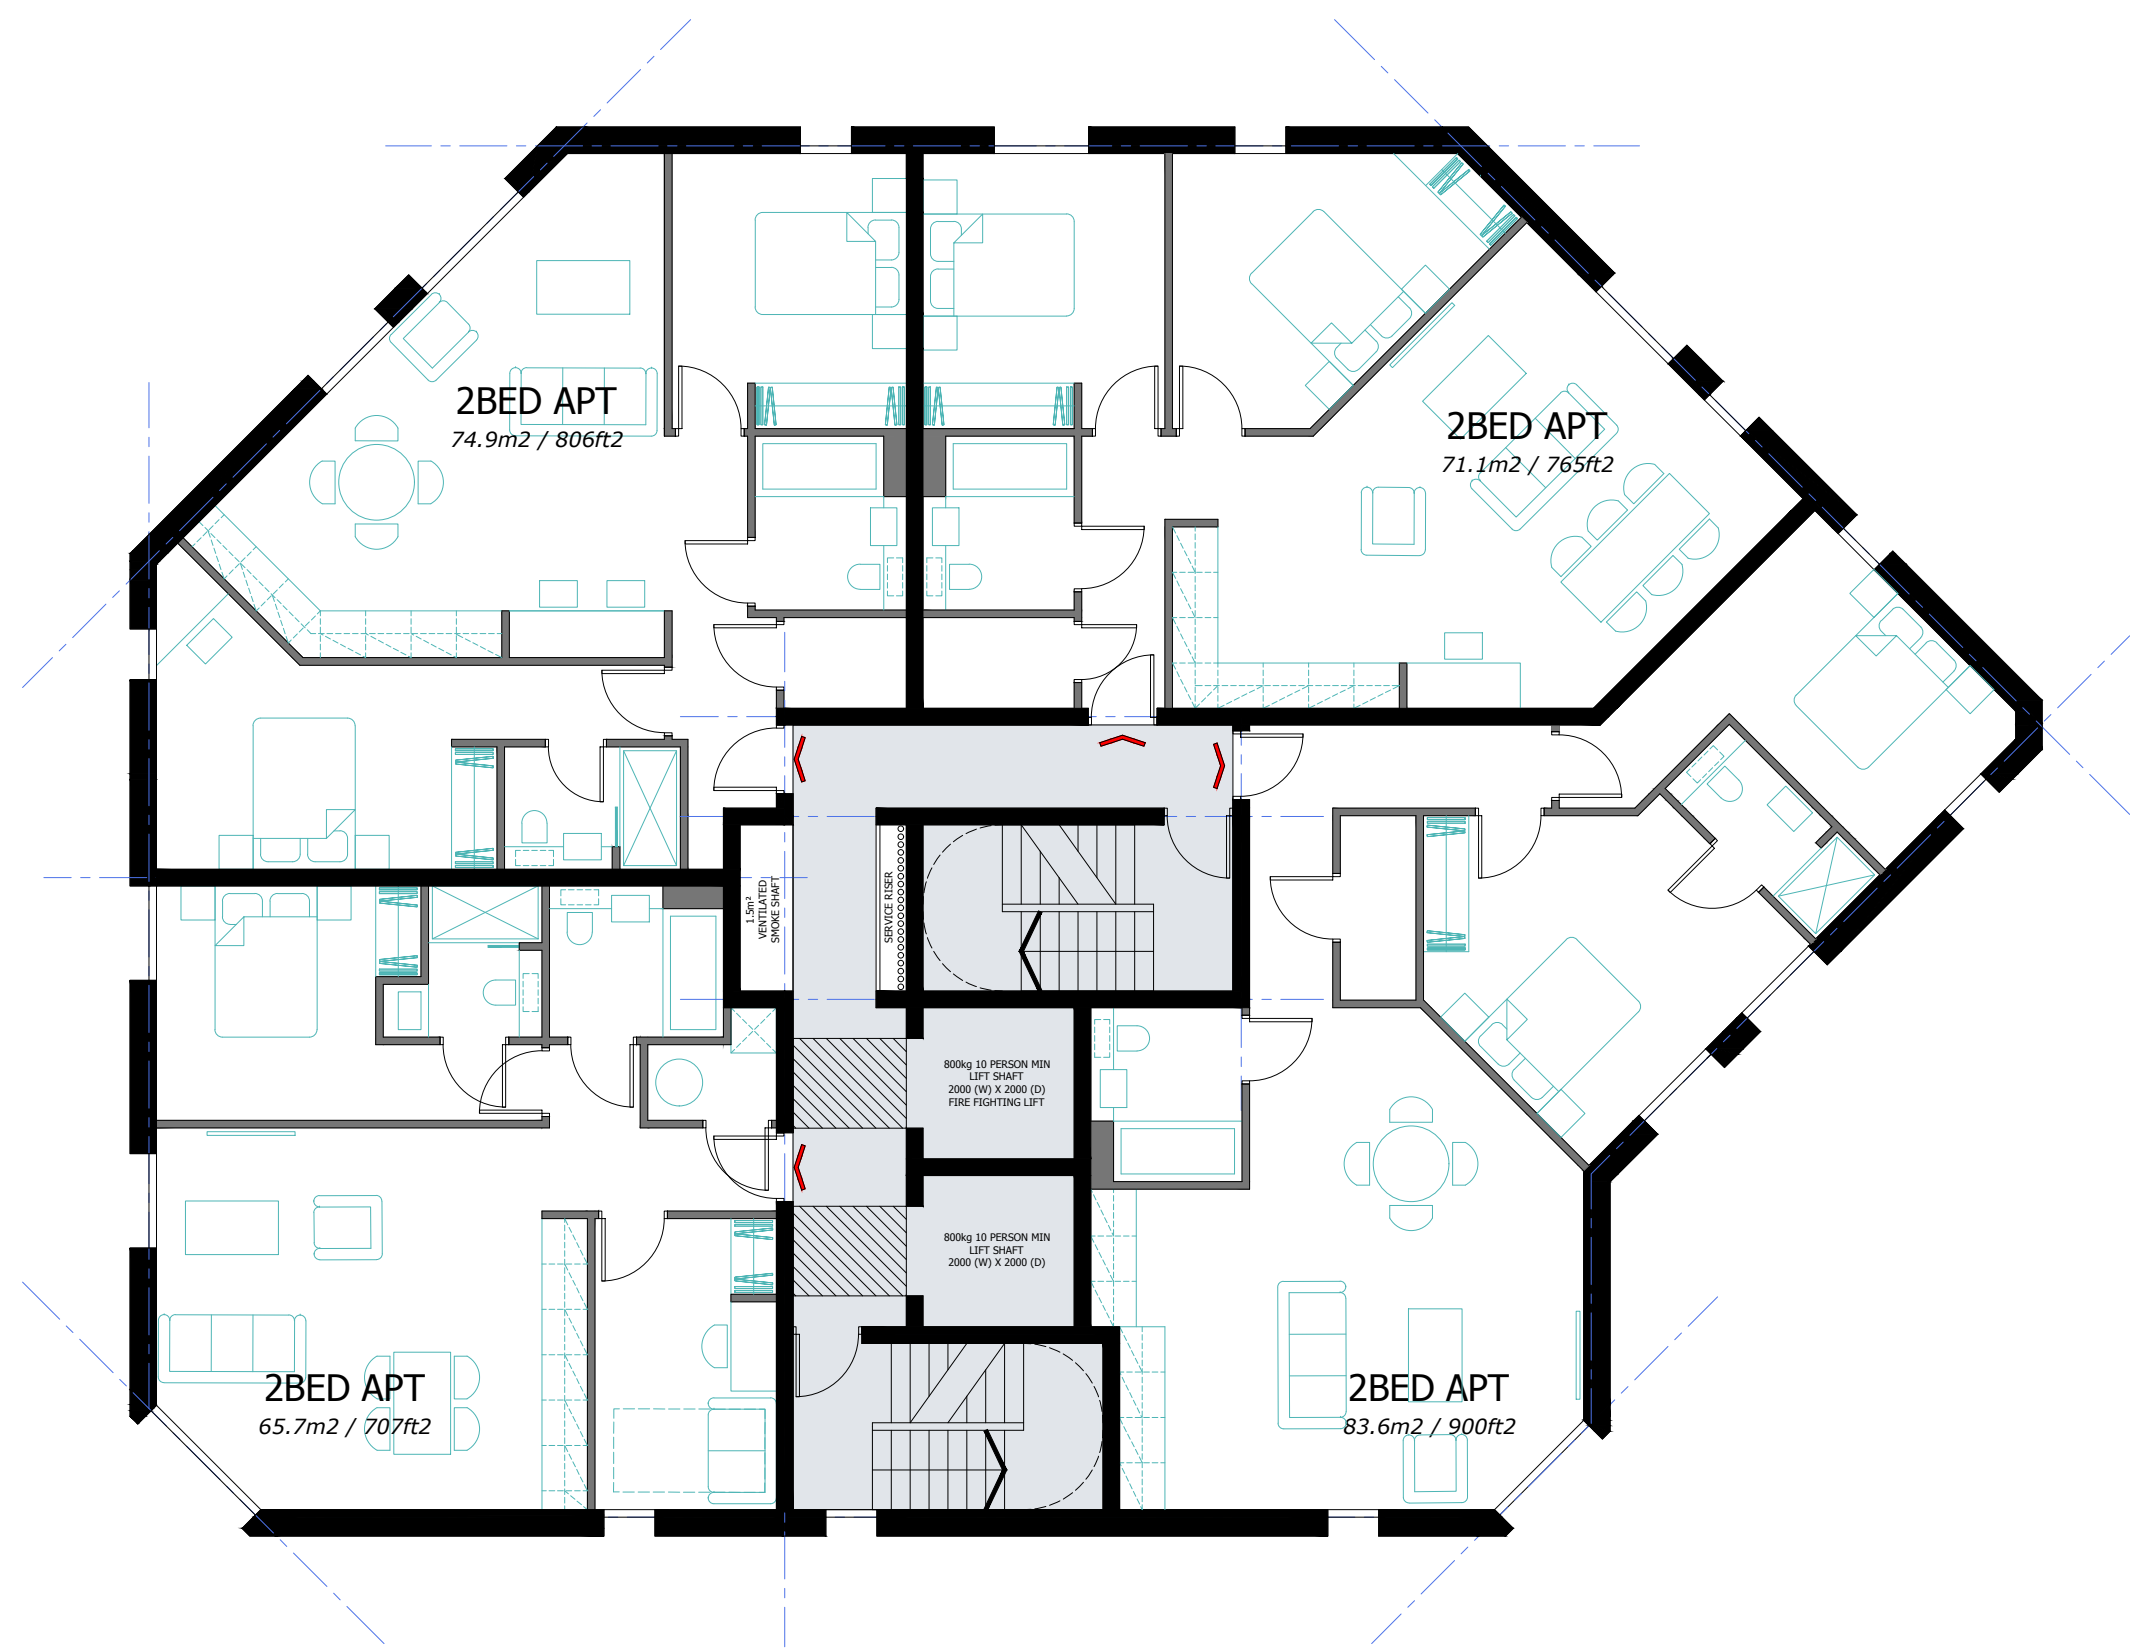


P Floors 6 - 11 as Proposed
1:100 @ A1

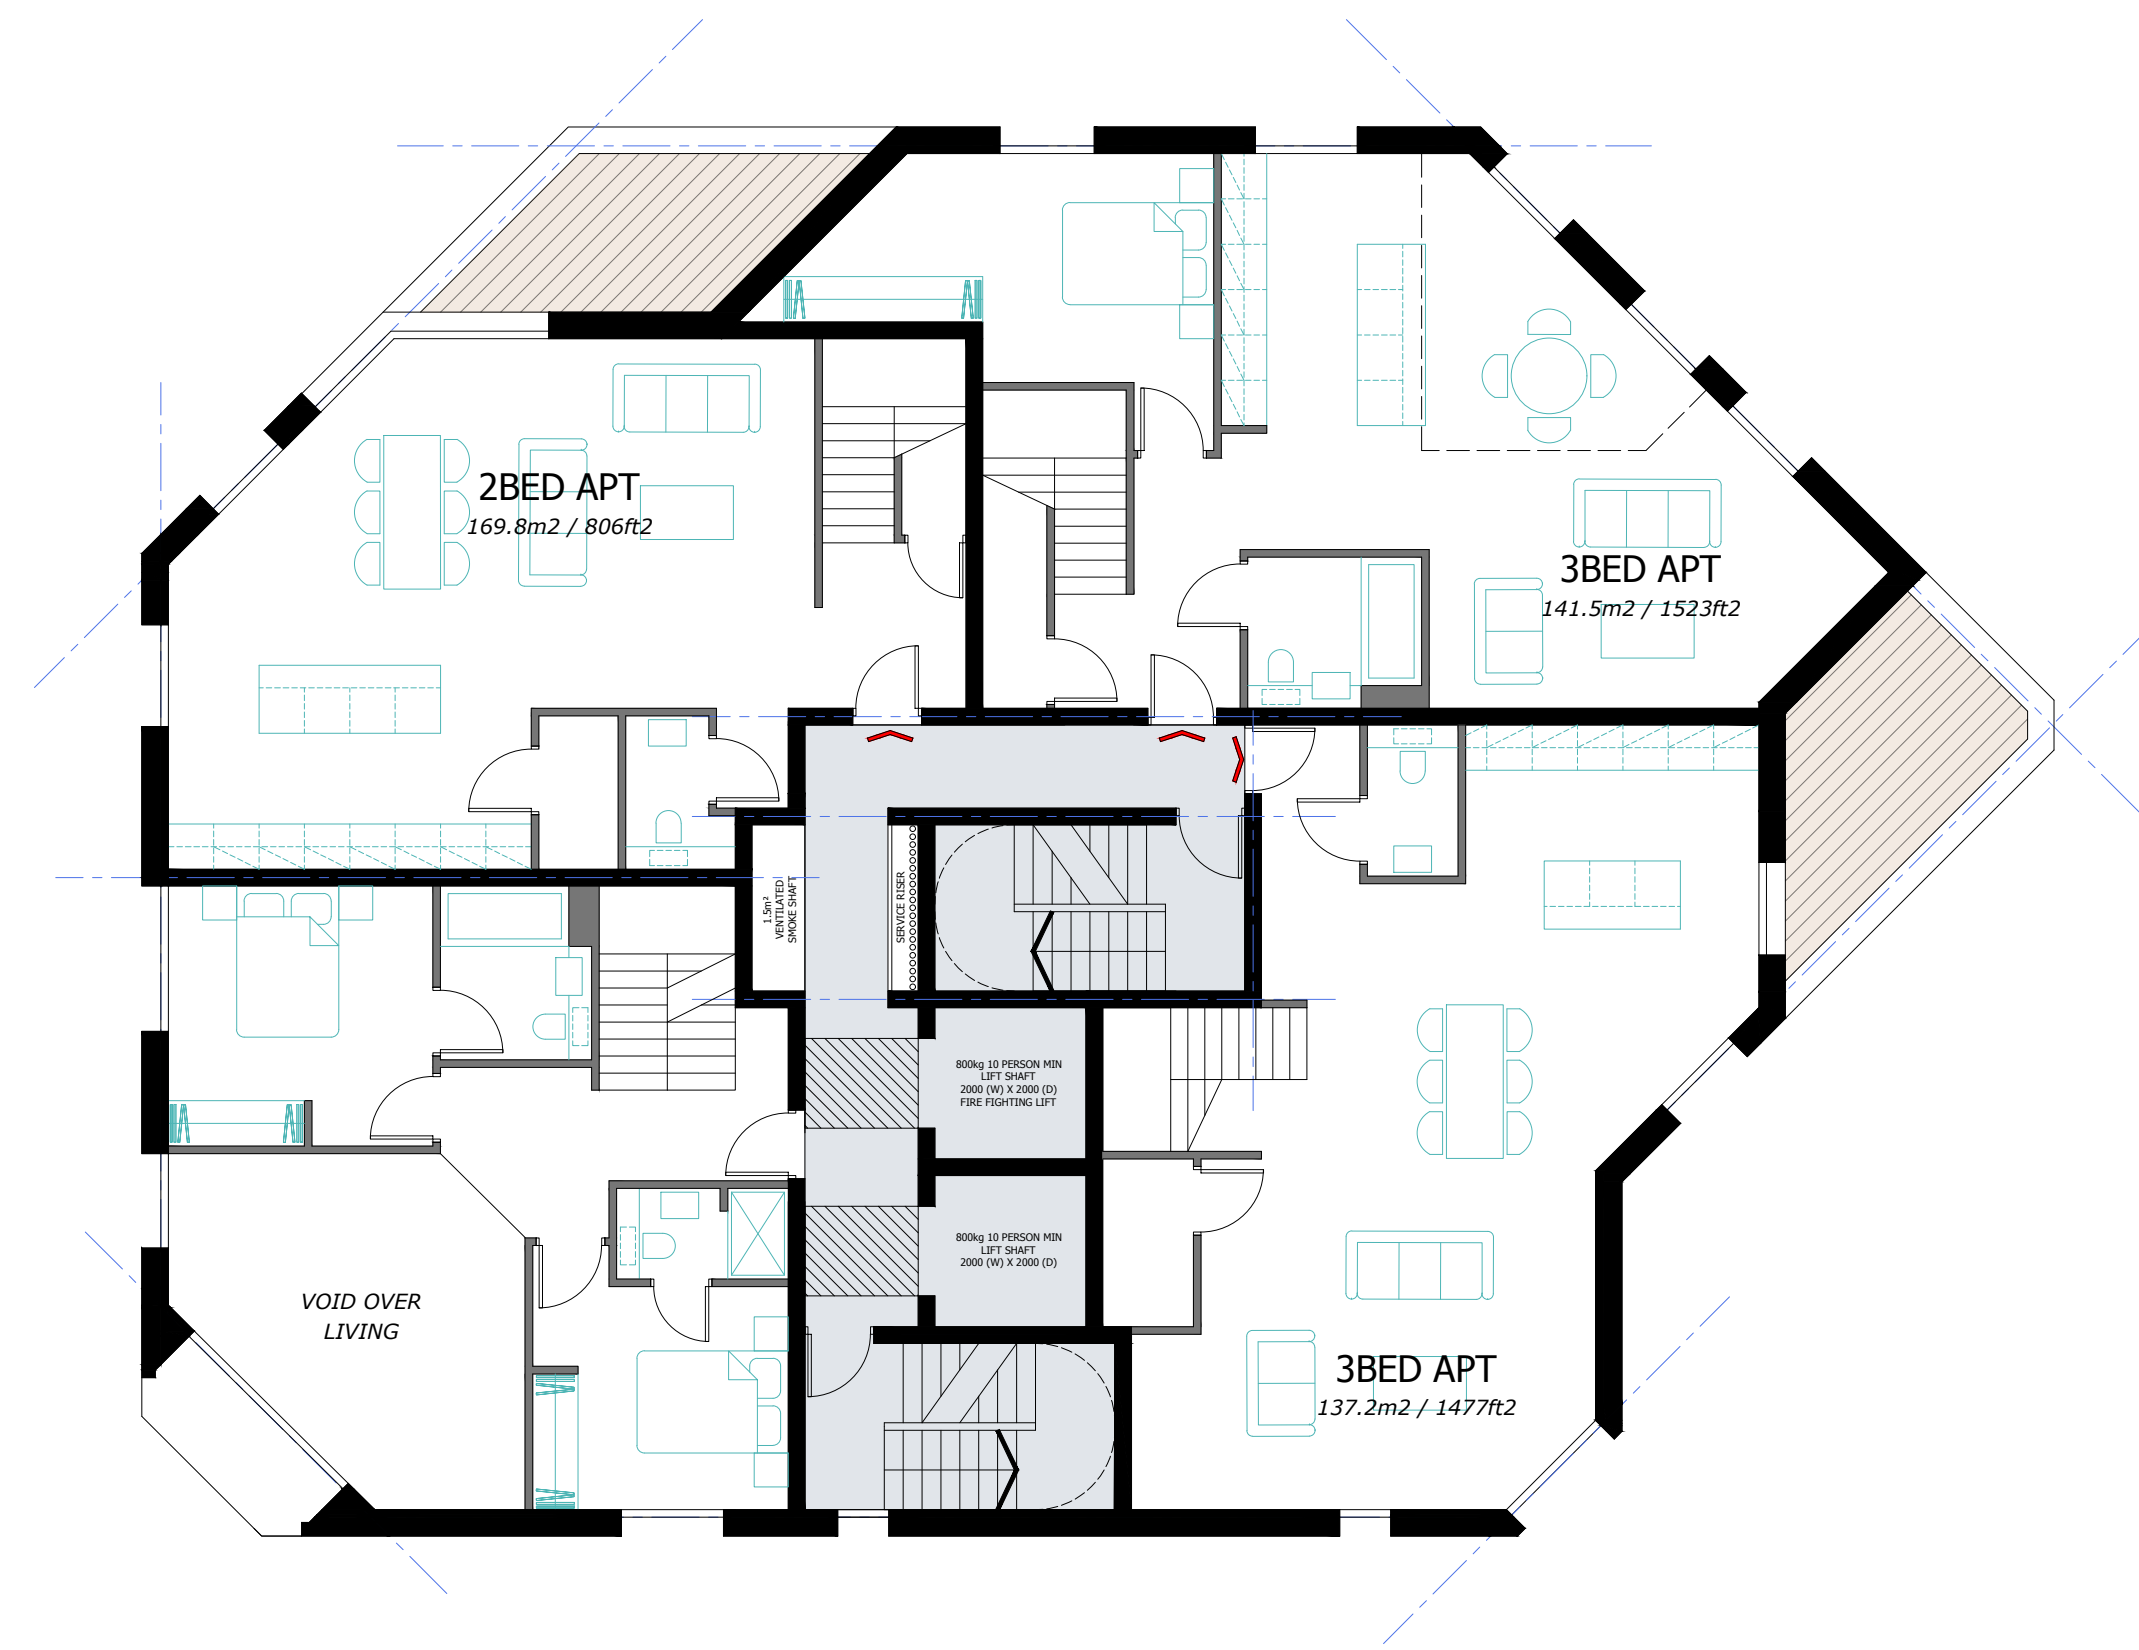


P Floor 13 as Proposed
1:100 @ A1

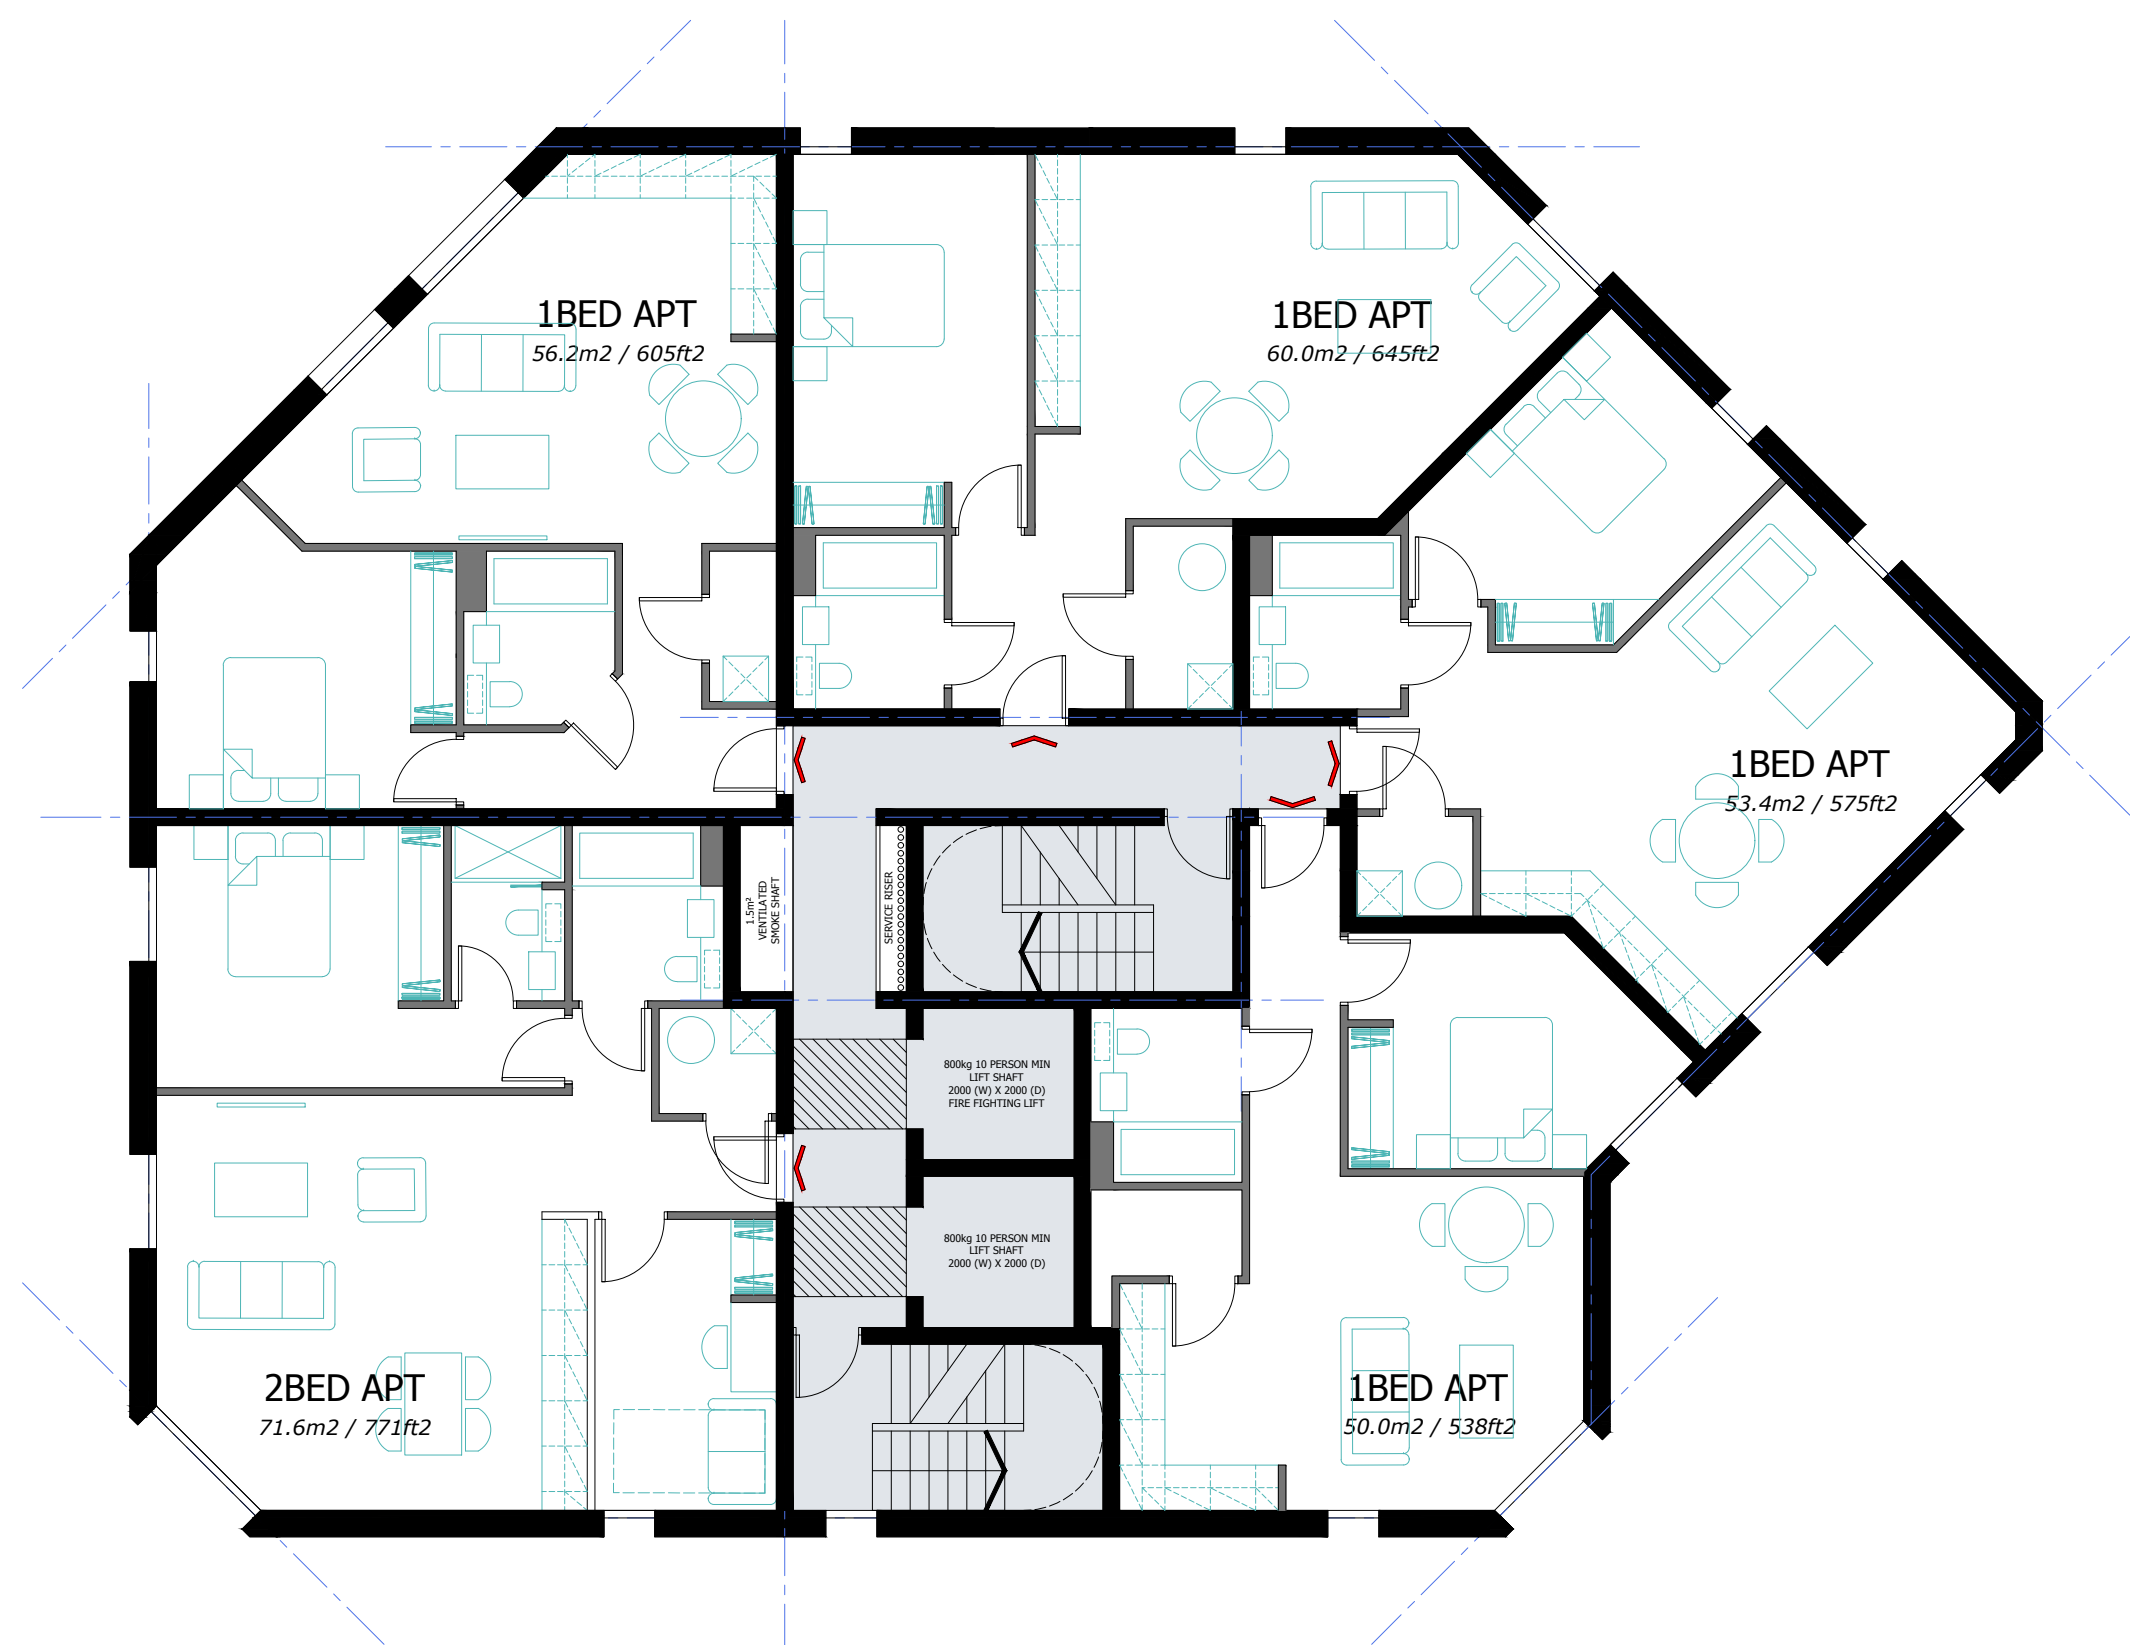


P Floors 3 - 5 as Proposed
1:100 @ A1

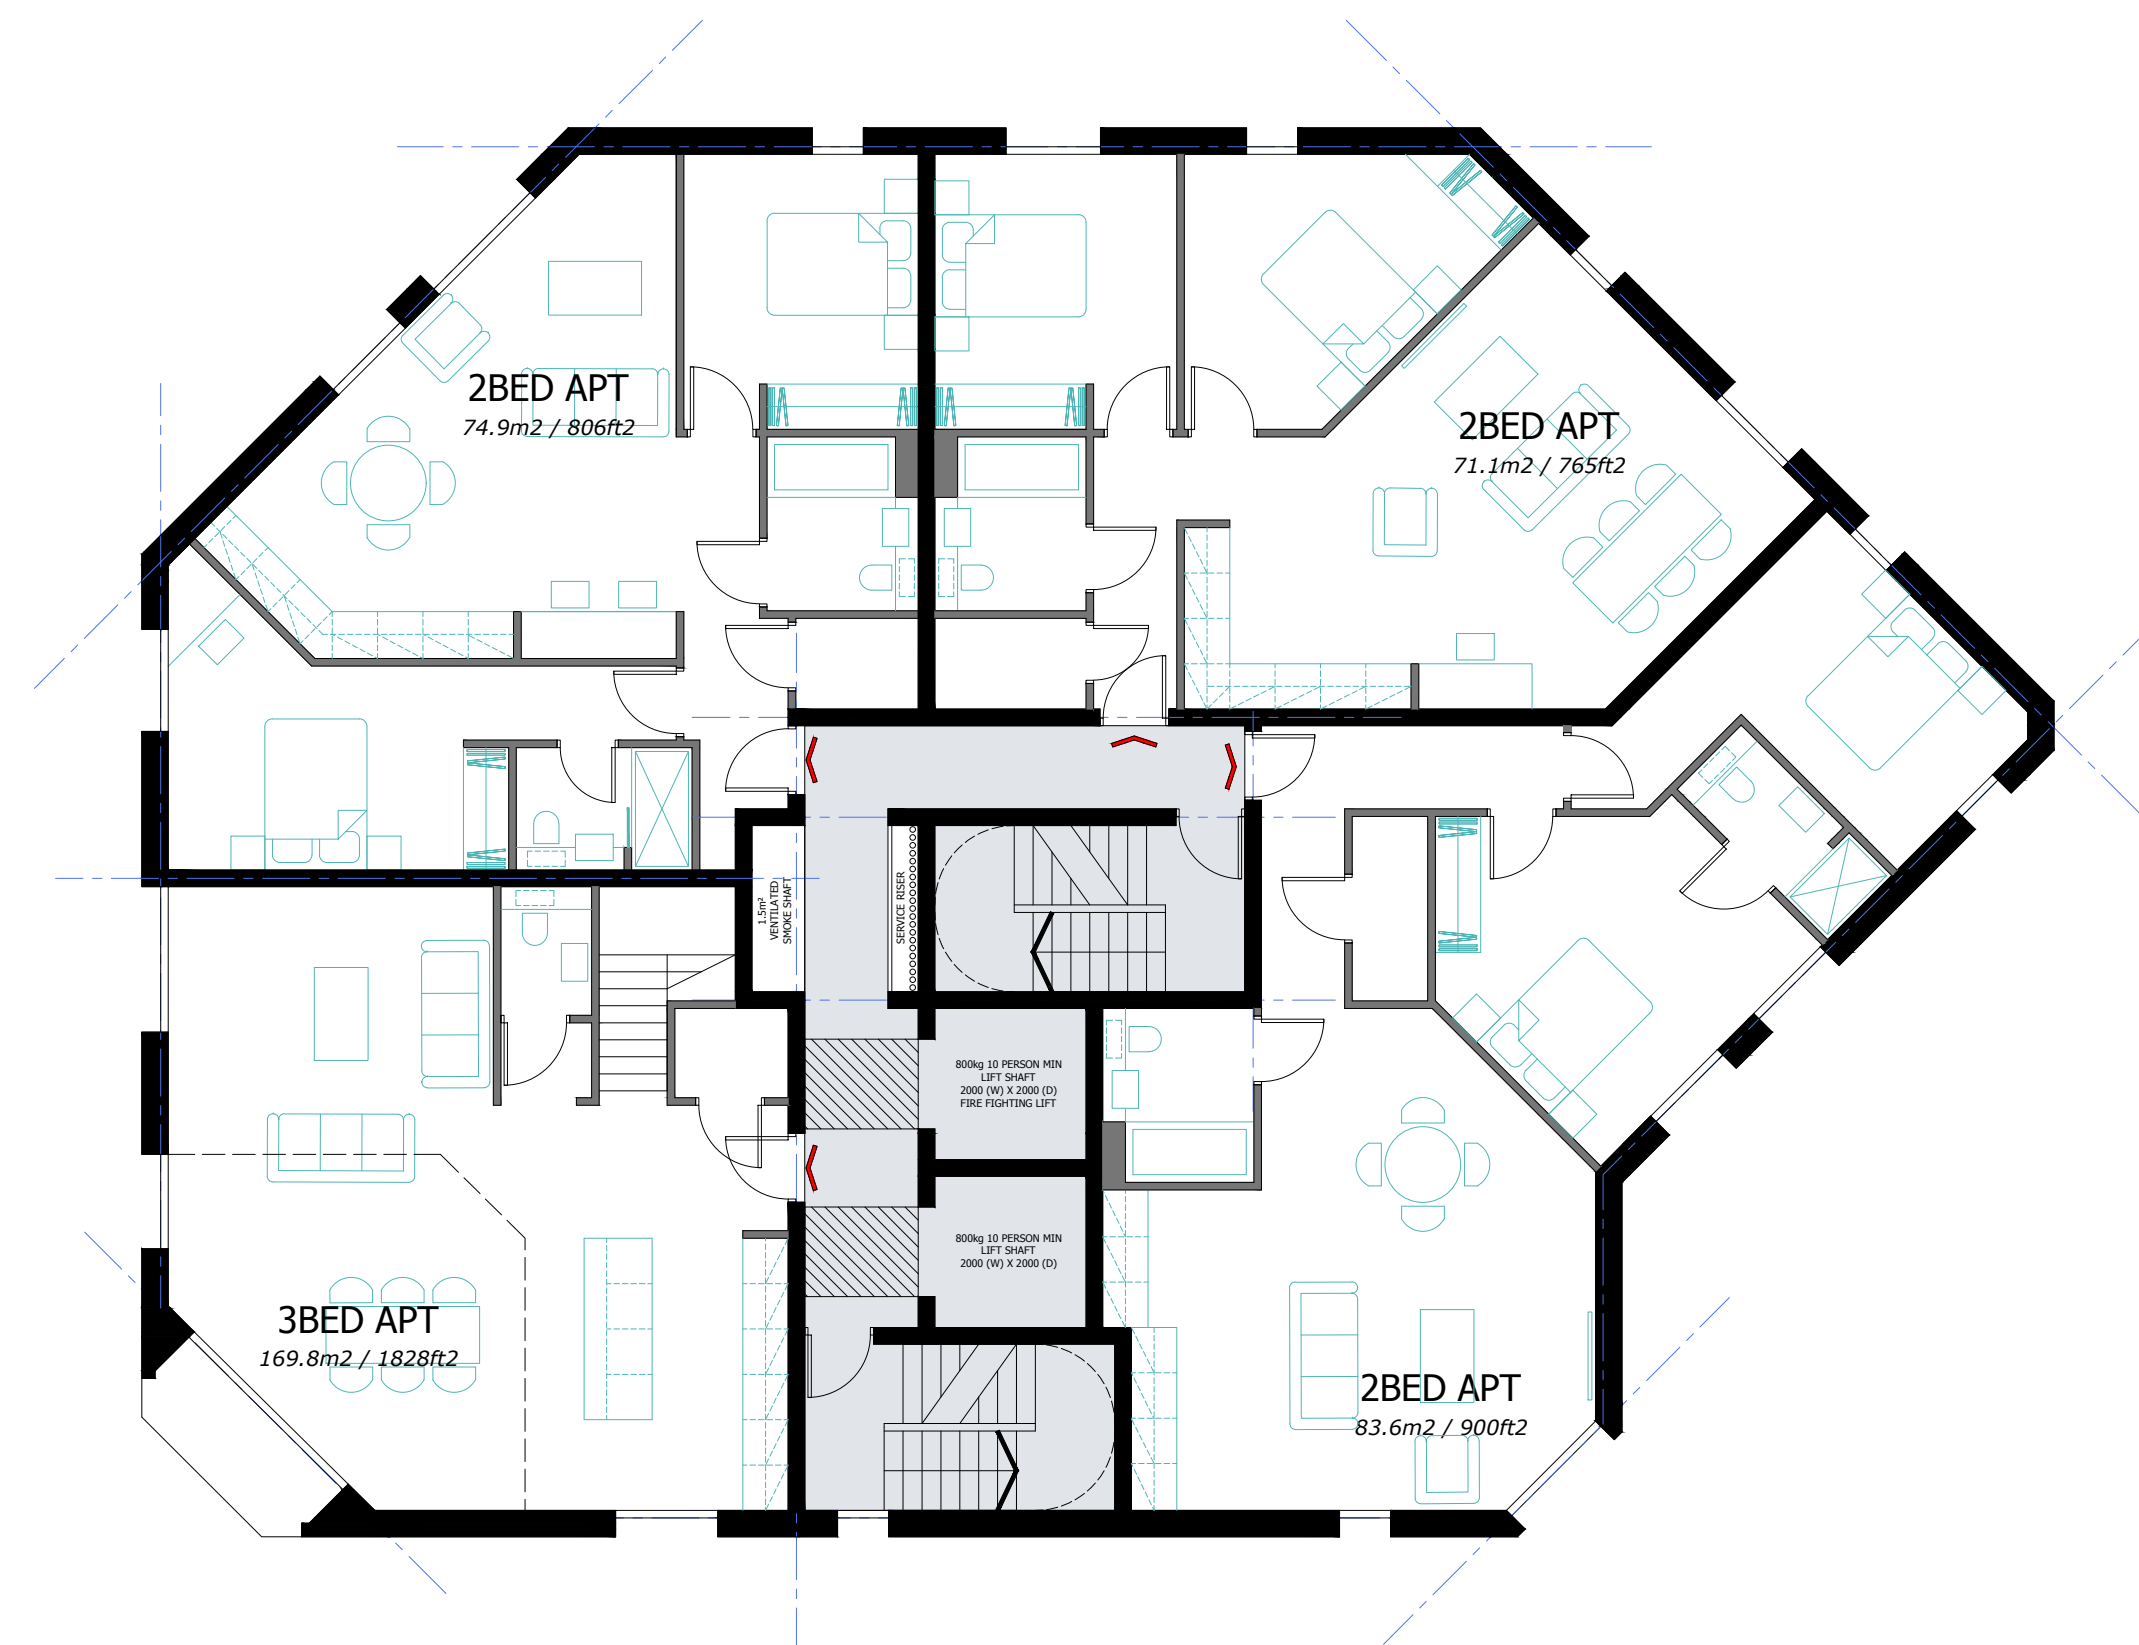


P Floor 12 as Proposed
1:100 @ A1

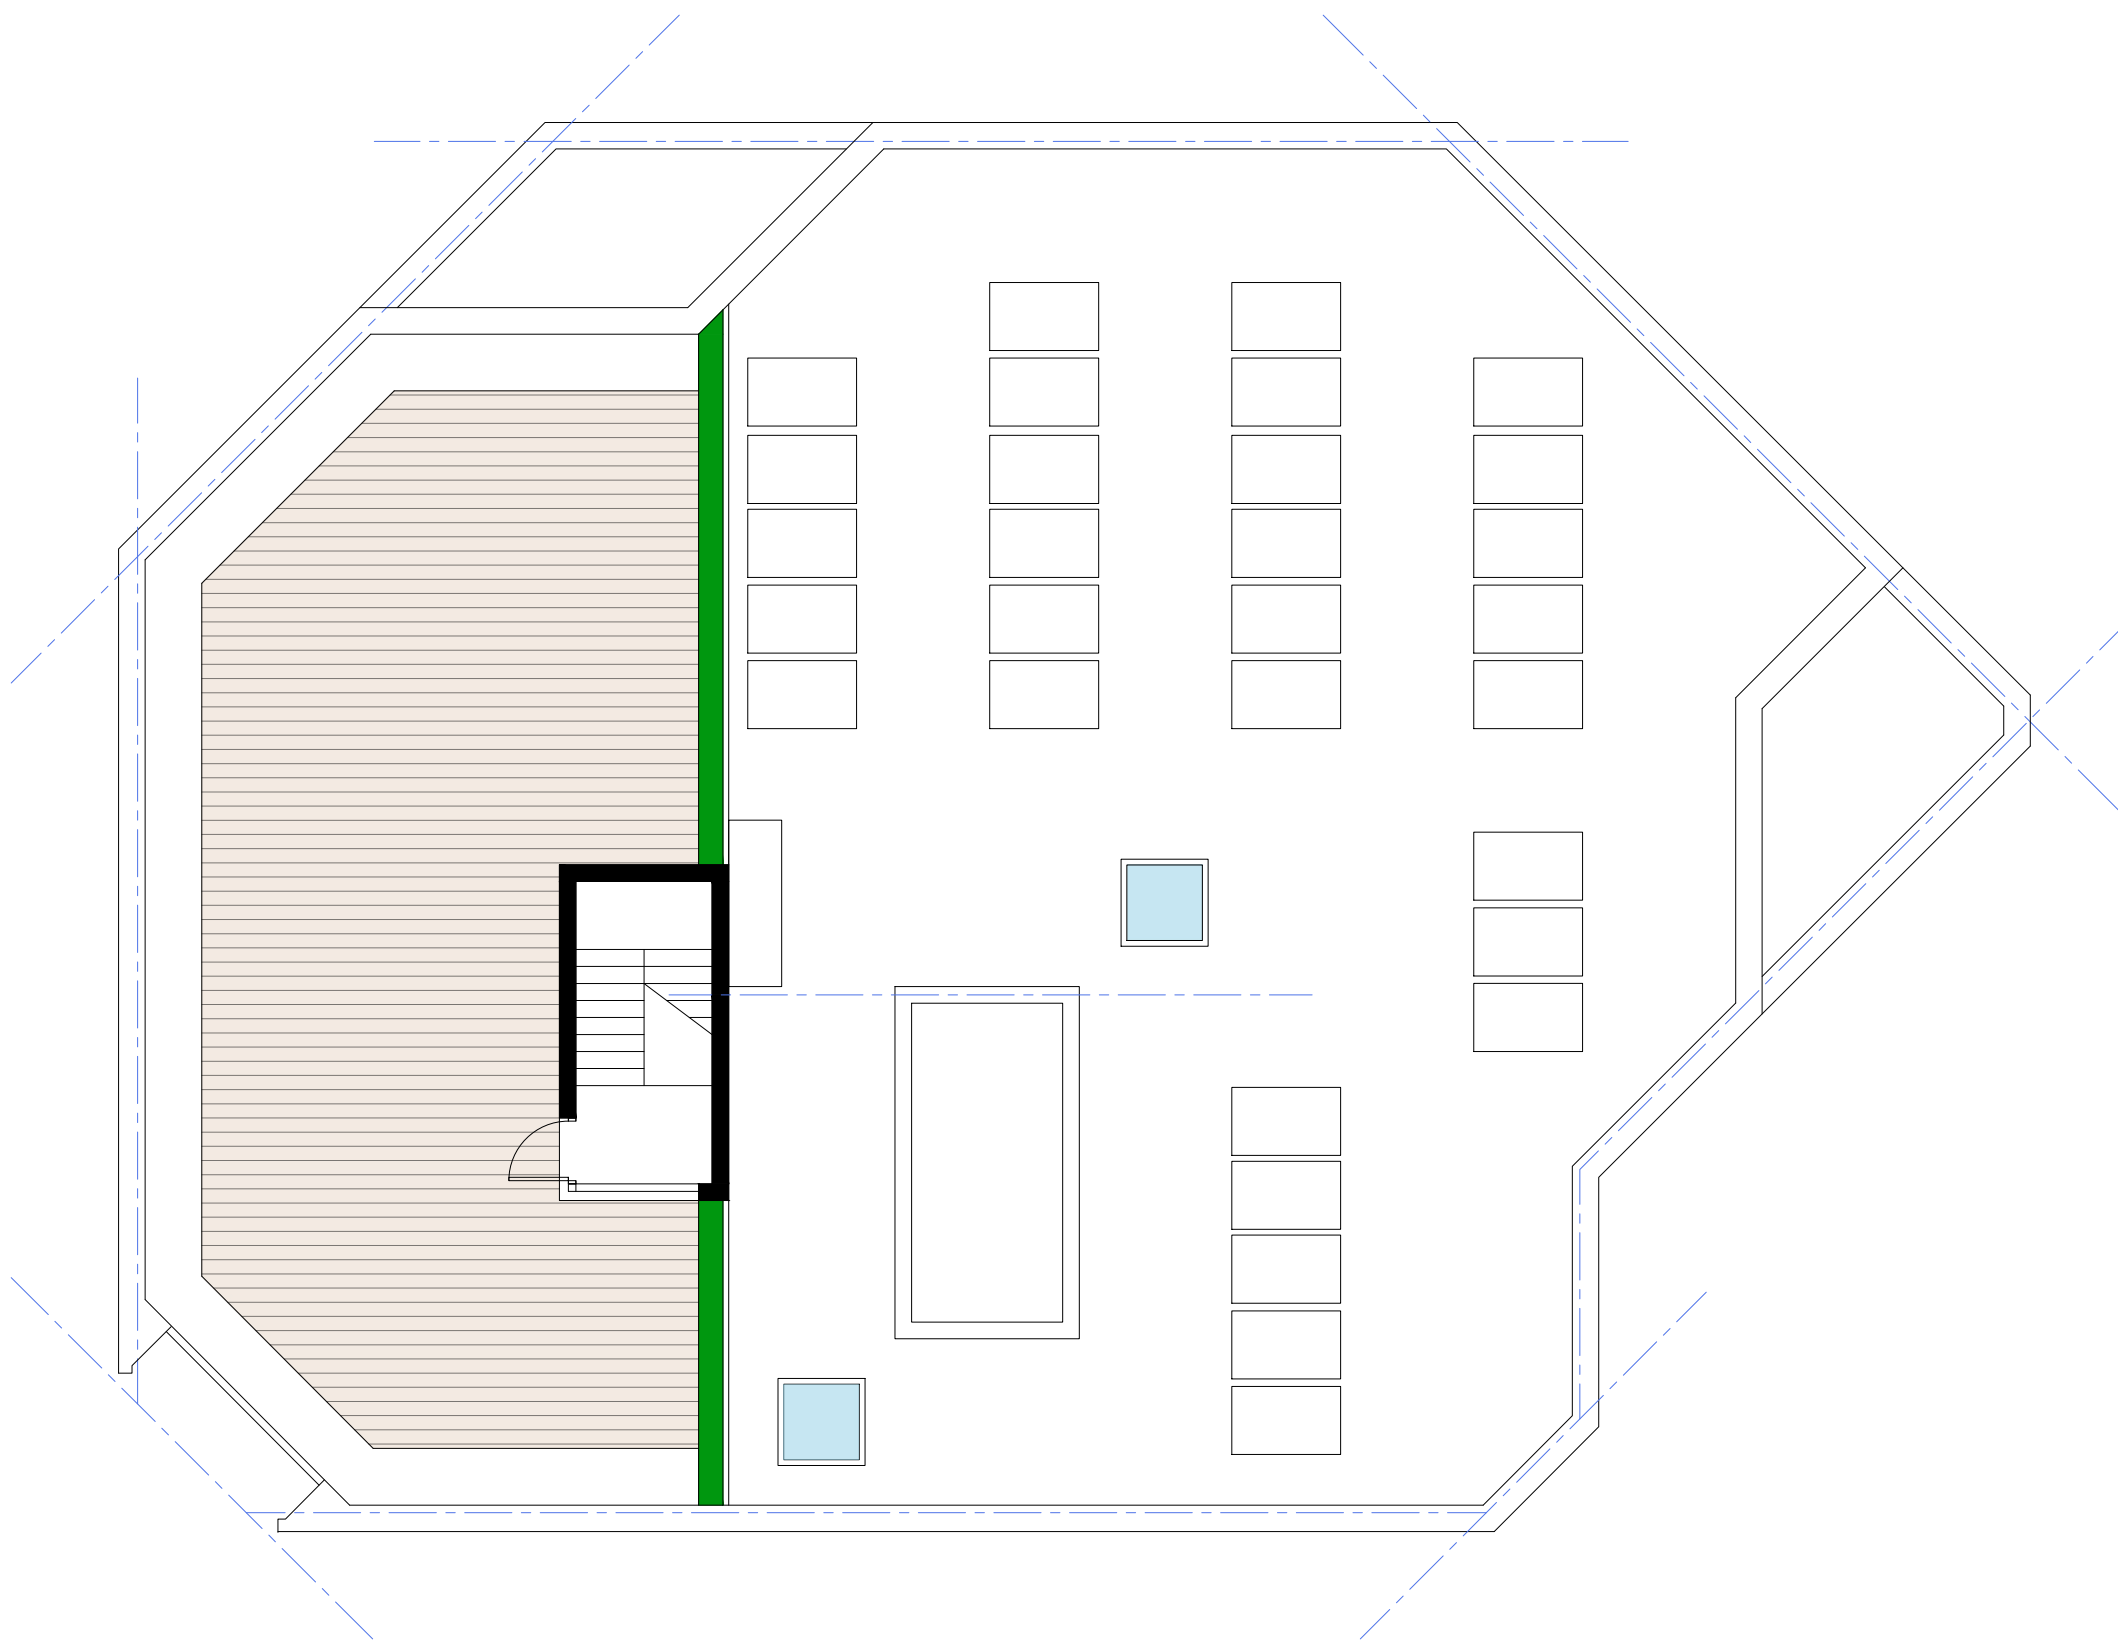

P Floor 15 as Proposed
1:100 @ A1

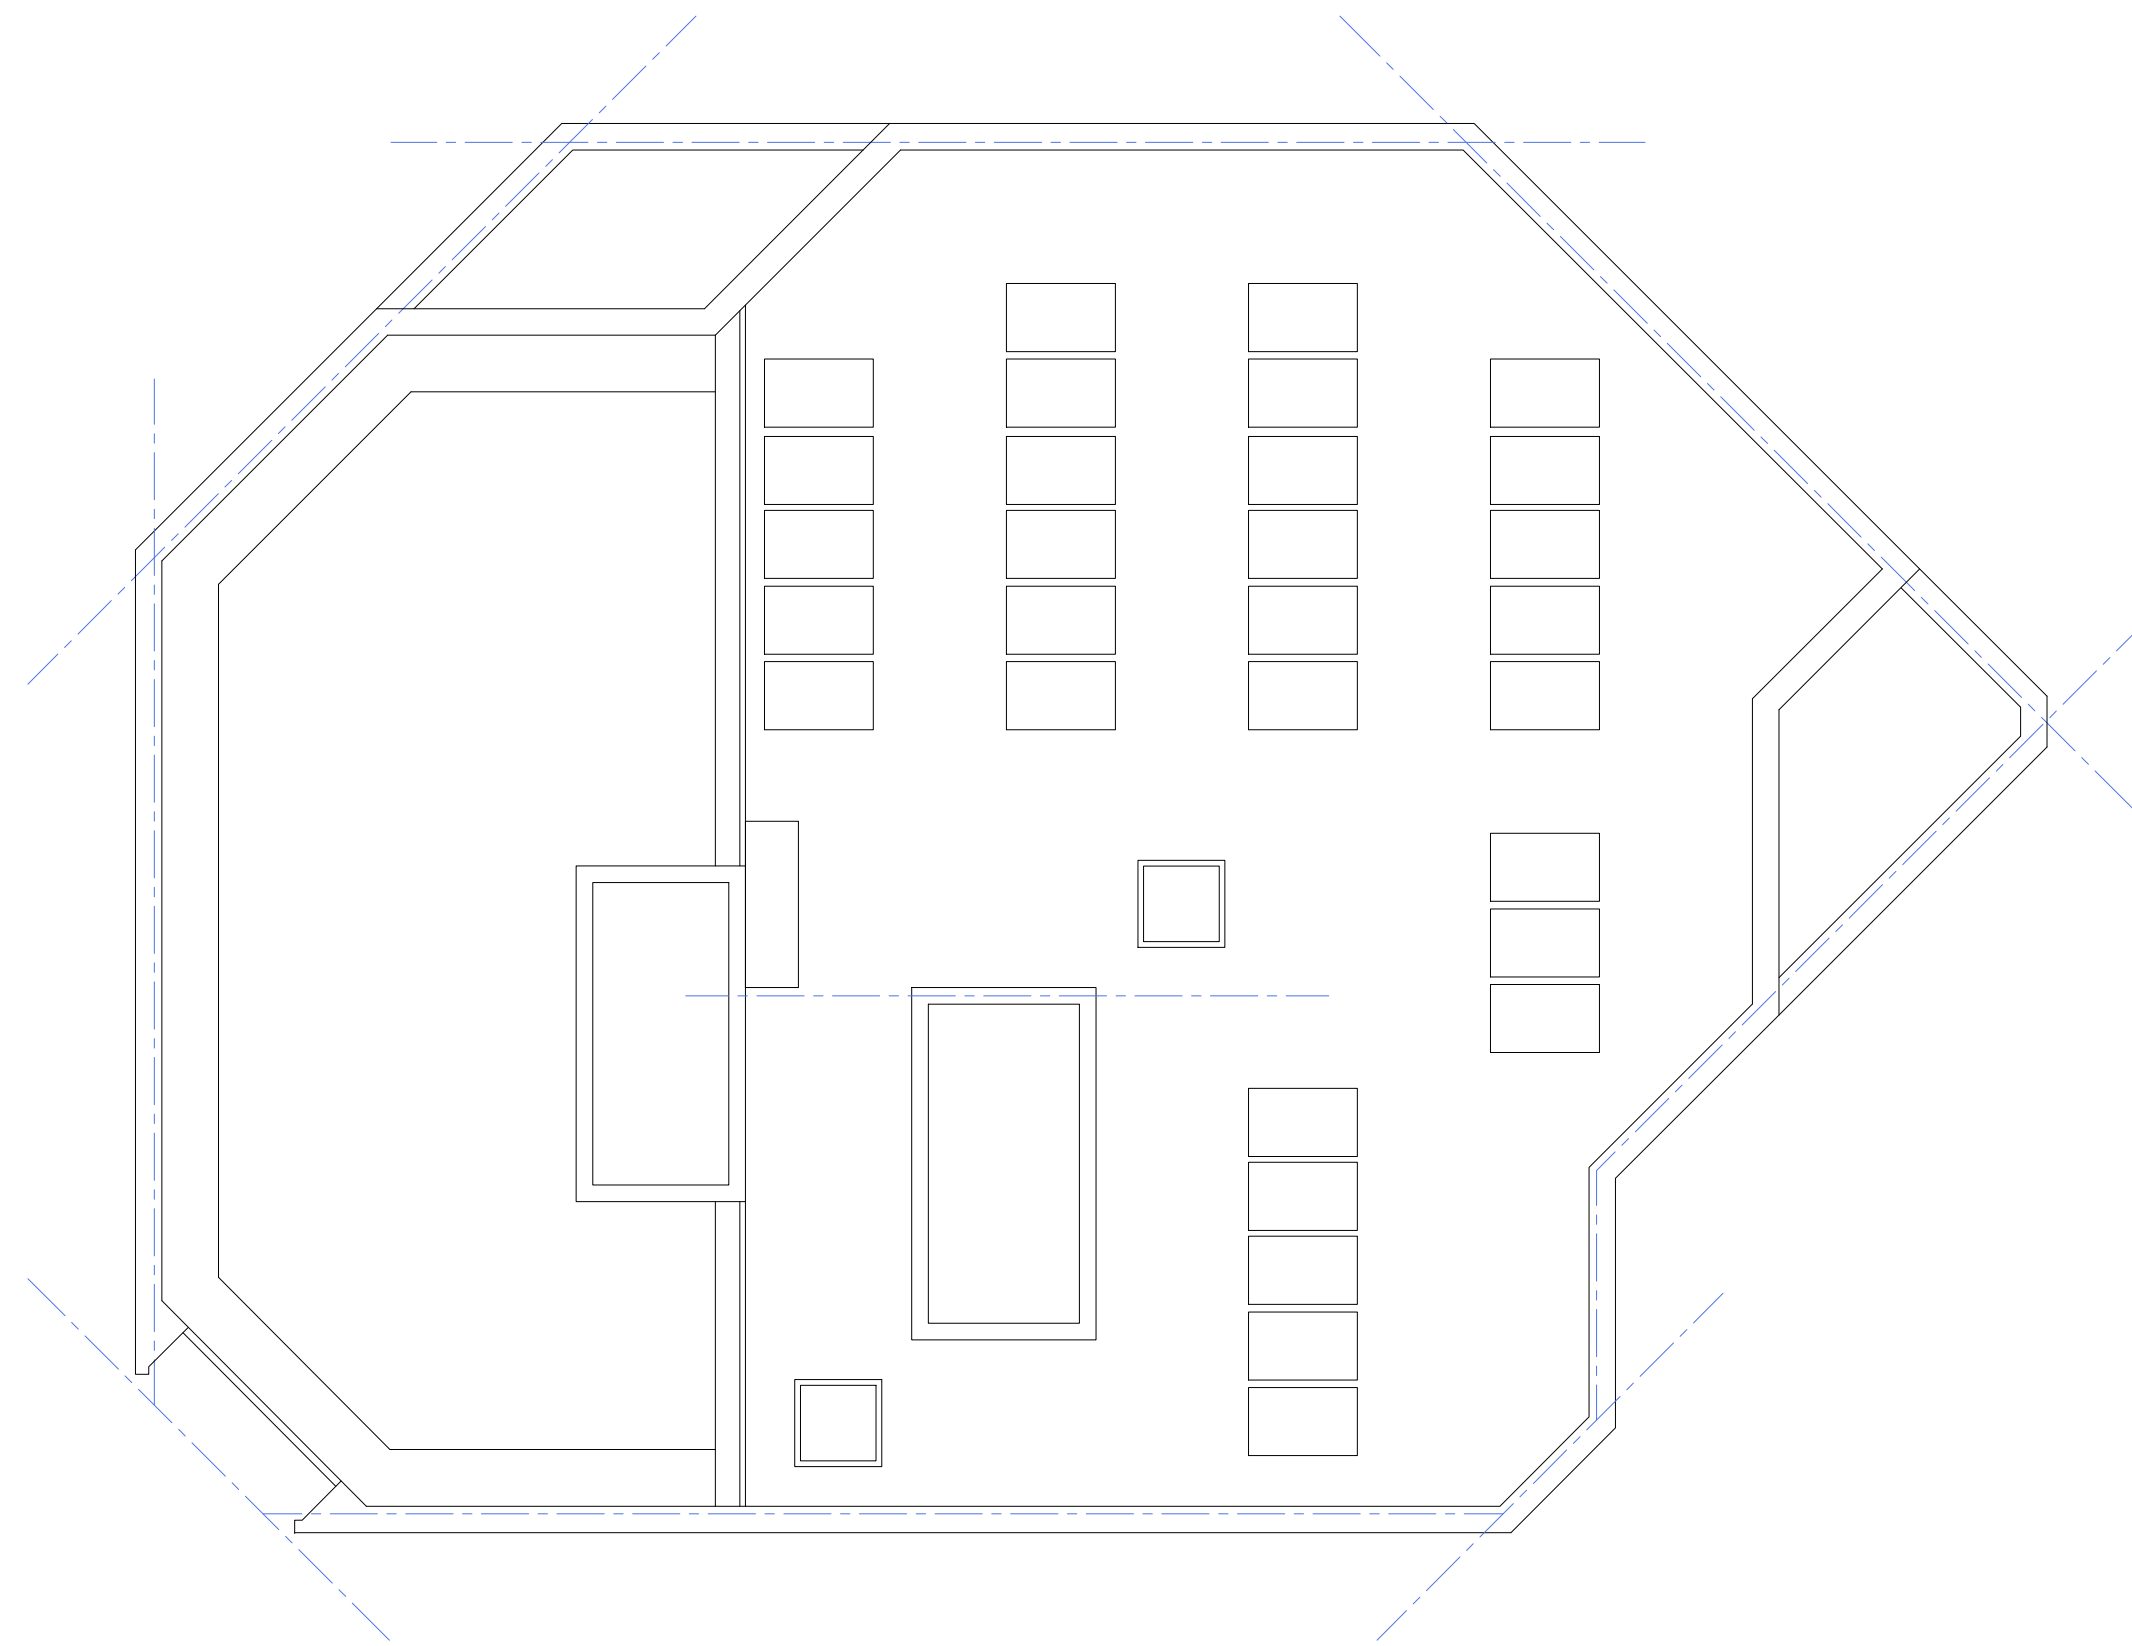

P Roof Plan as Proposed
1:100 @ A1

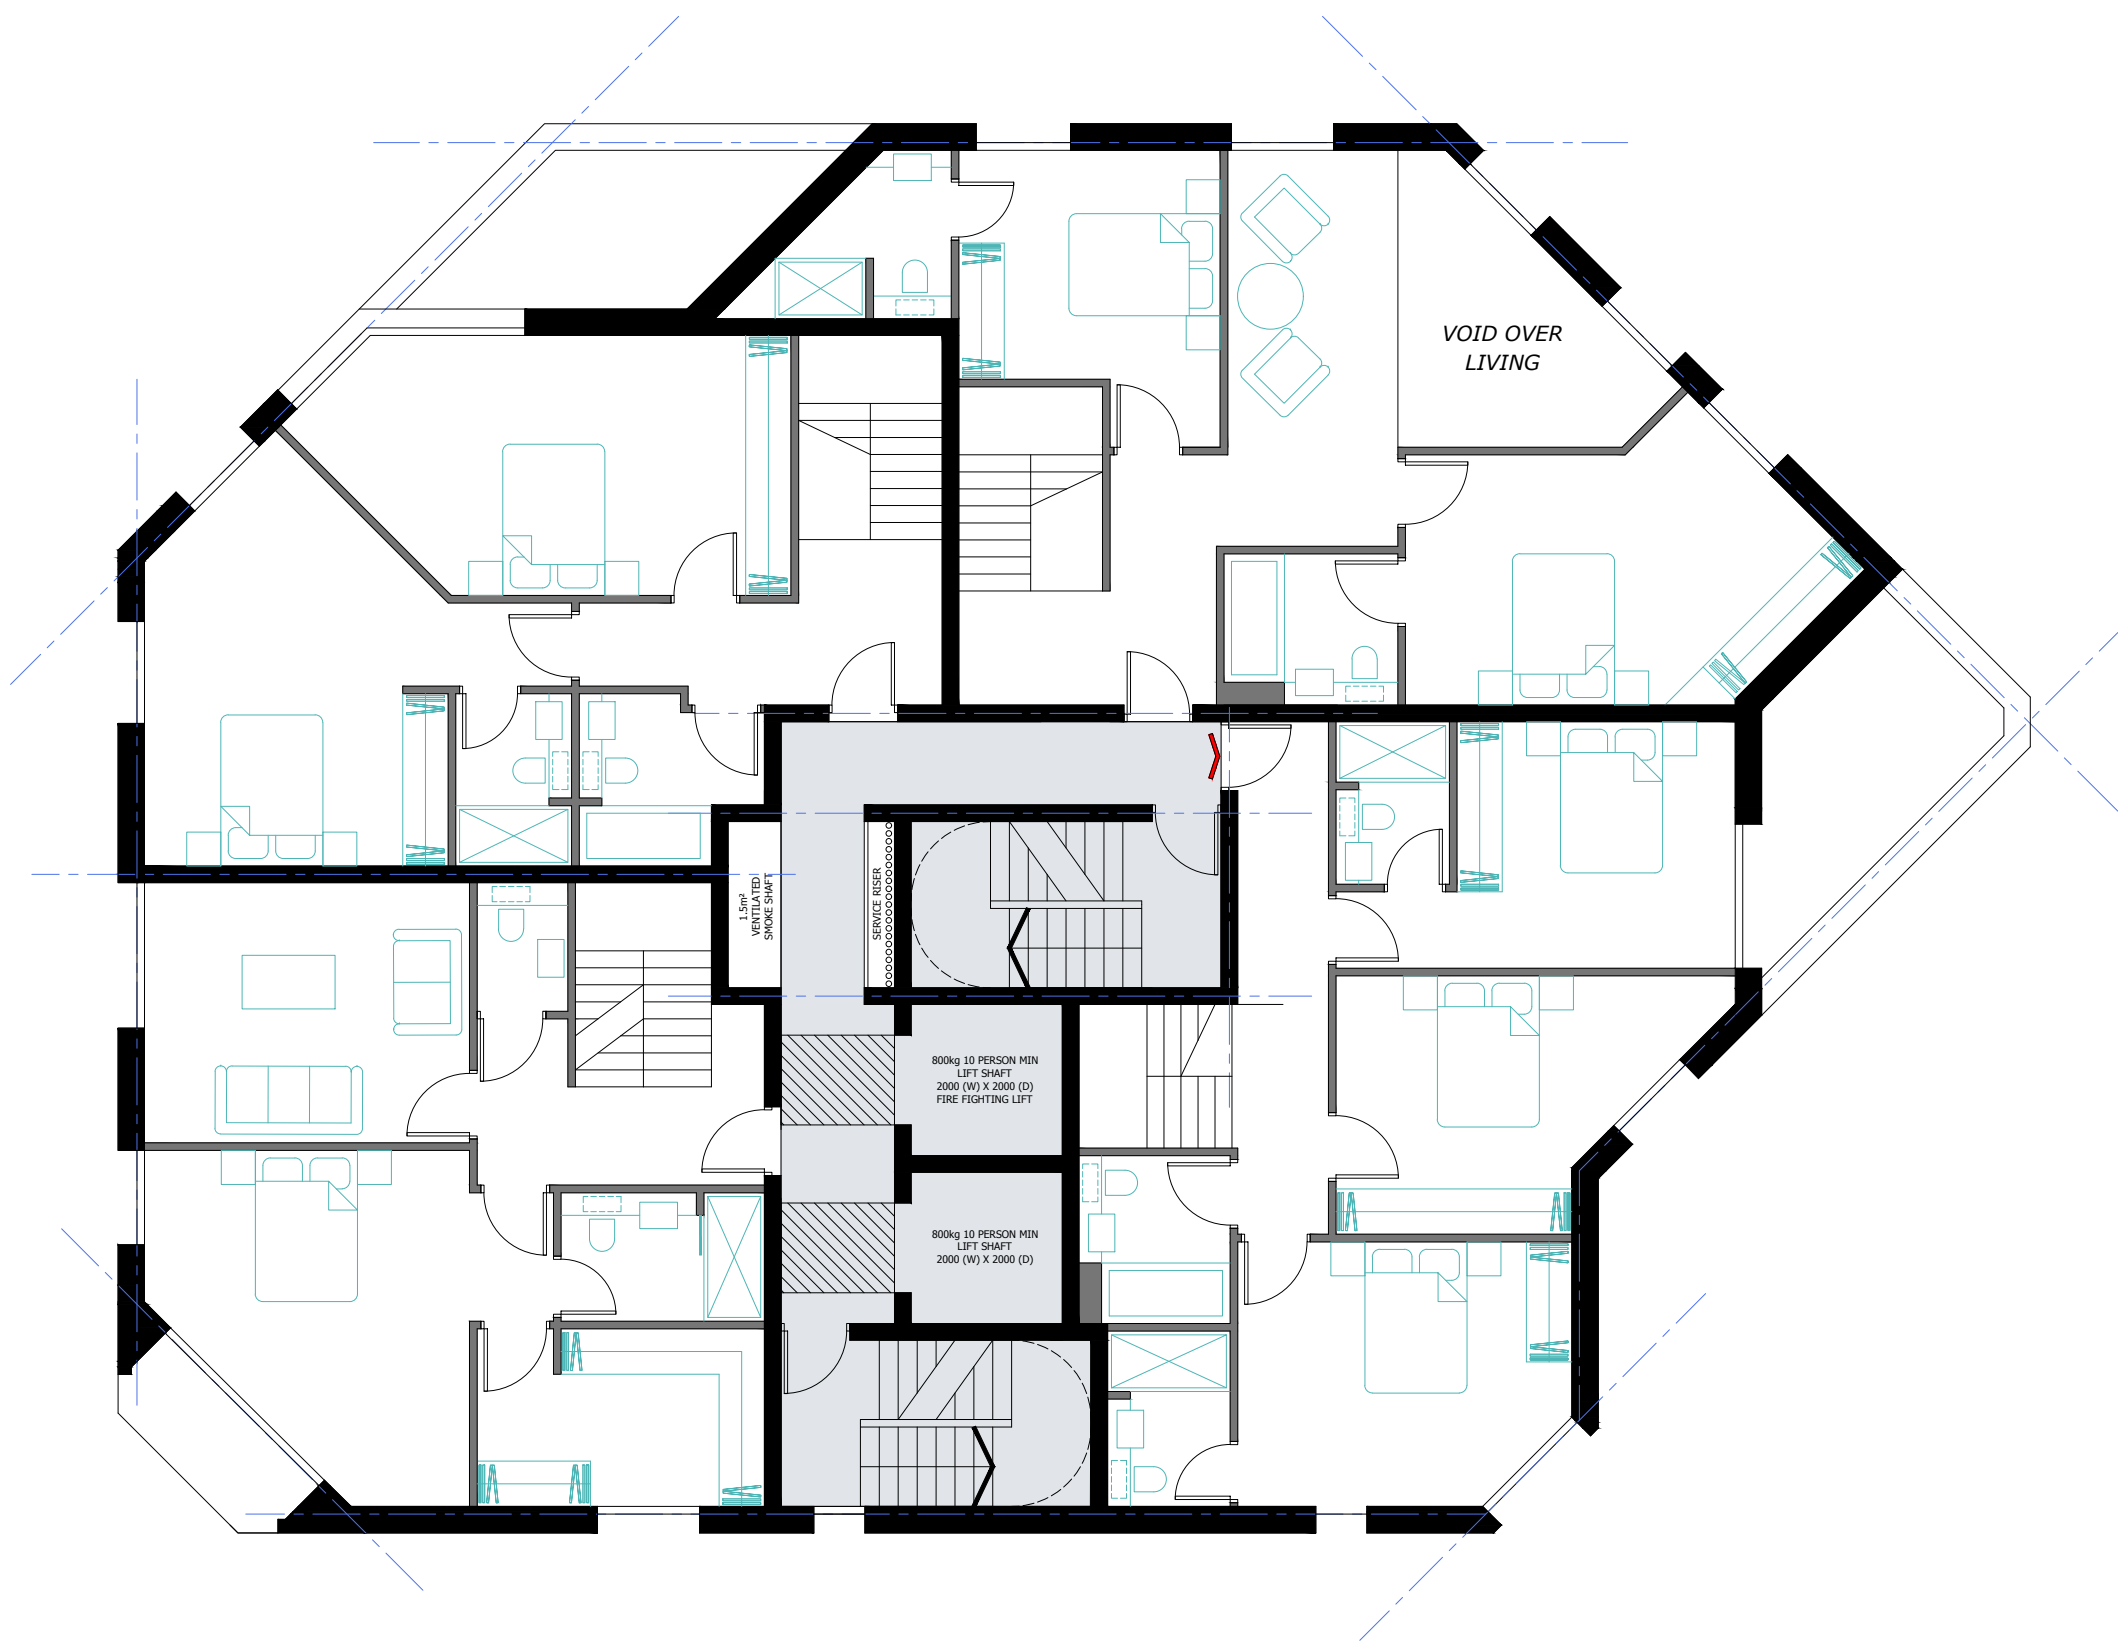

P Floor 14 as Proposed
1:100 @ A1