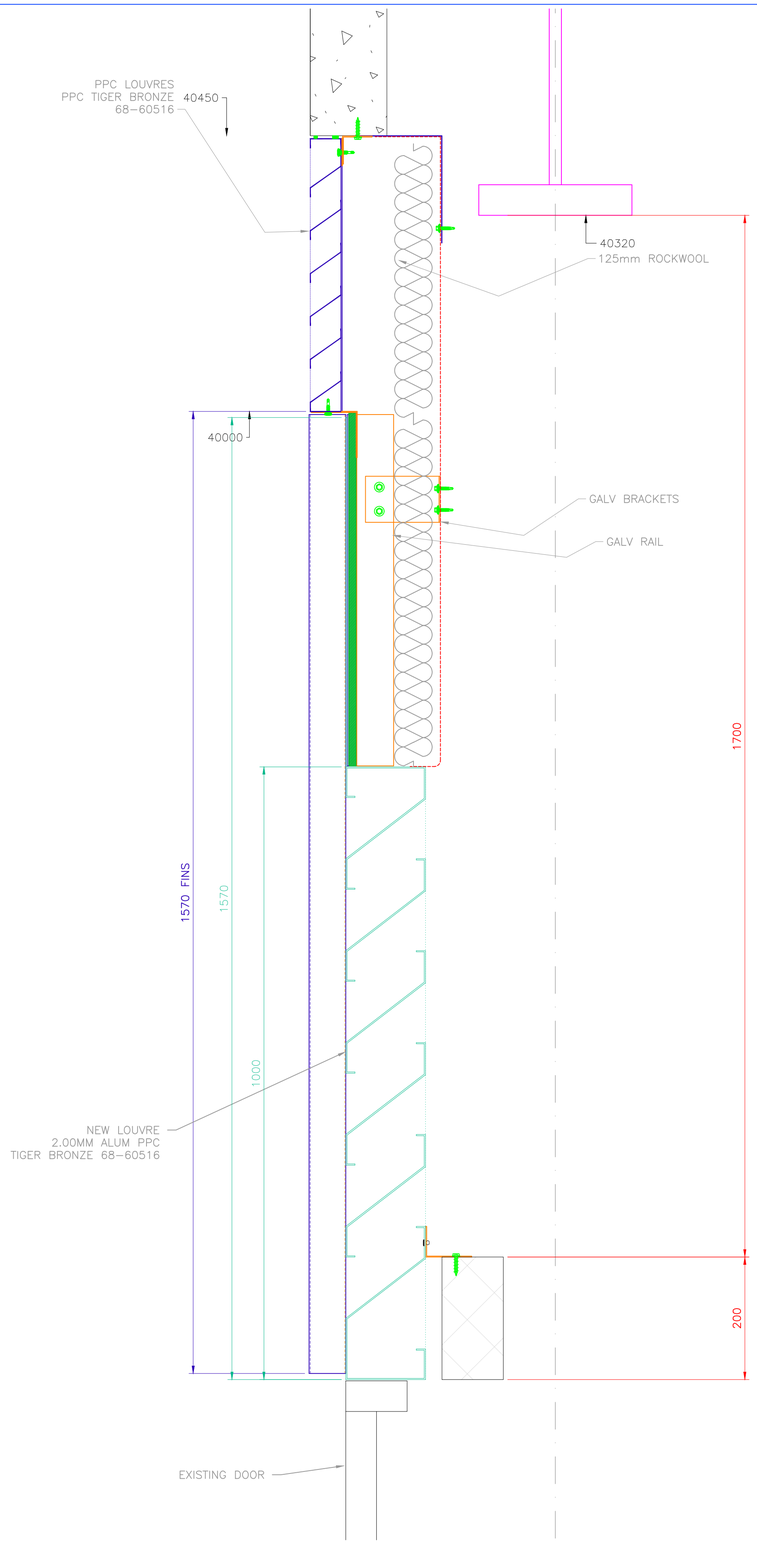

Typical Section - New Louvre Opening

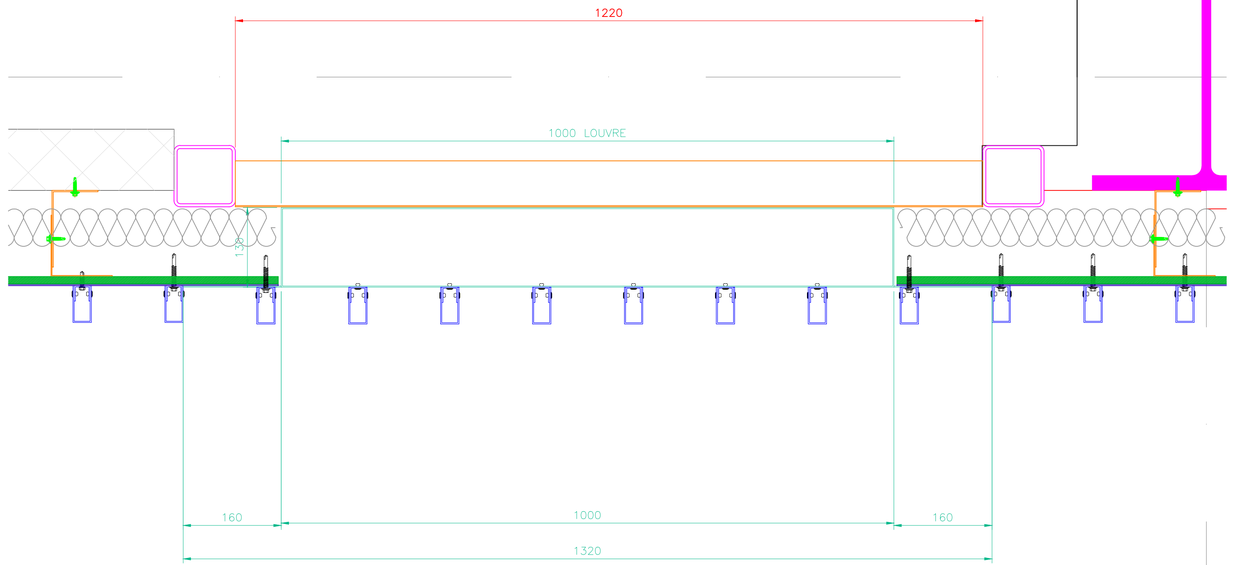

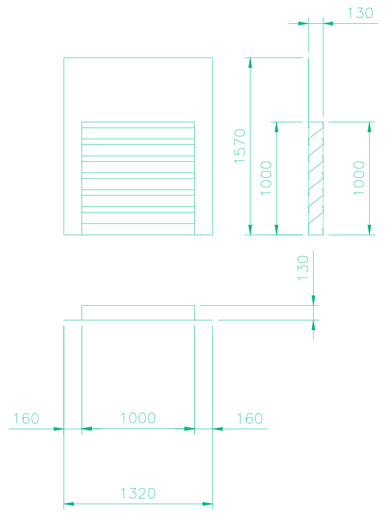

ONE No. LOUVRE THUS

2.00mm ALUM PPC
TIGER BRONZE 68-60516

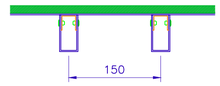

Typical Centres - GL Af & Ae - Fins

BD ROOFING

BD ROOFING LIMITED
22 Longfield Road
South Church Enterprise Park
Bishop Auckland
Co. Durham DL14 6XB
Tel: 01388 775688
Fax: 01388 775682

PROJECT

CLIENT:- OBI & BIMPE
PROJECT:- THE LINCOLN MANCHESTER
BRAZENNOSE STREET
MANCHESTER, M2 5AS

REV.	DATE	DESCRIPTION

TITLE

NEW LOUVRE DETAILS

CONTRACT No. DRS 704

DRG. No. 2

REV.

DRAWN BY CB

SCALE 1:5

CHECKED BY

DATE

This drawing is copyright and is sent to you in confidence. It must not be copied, used or disclosed, in whole or in part, to third parties without our written permission.

BD ROOFING