


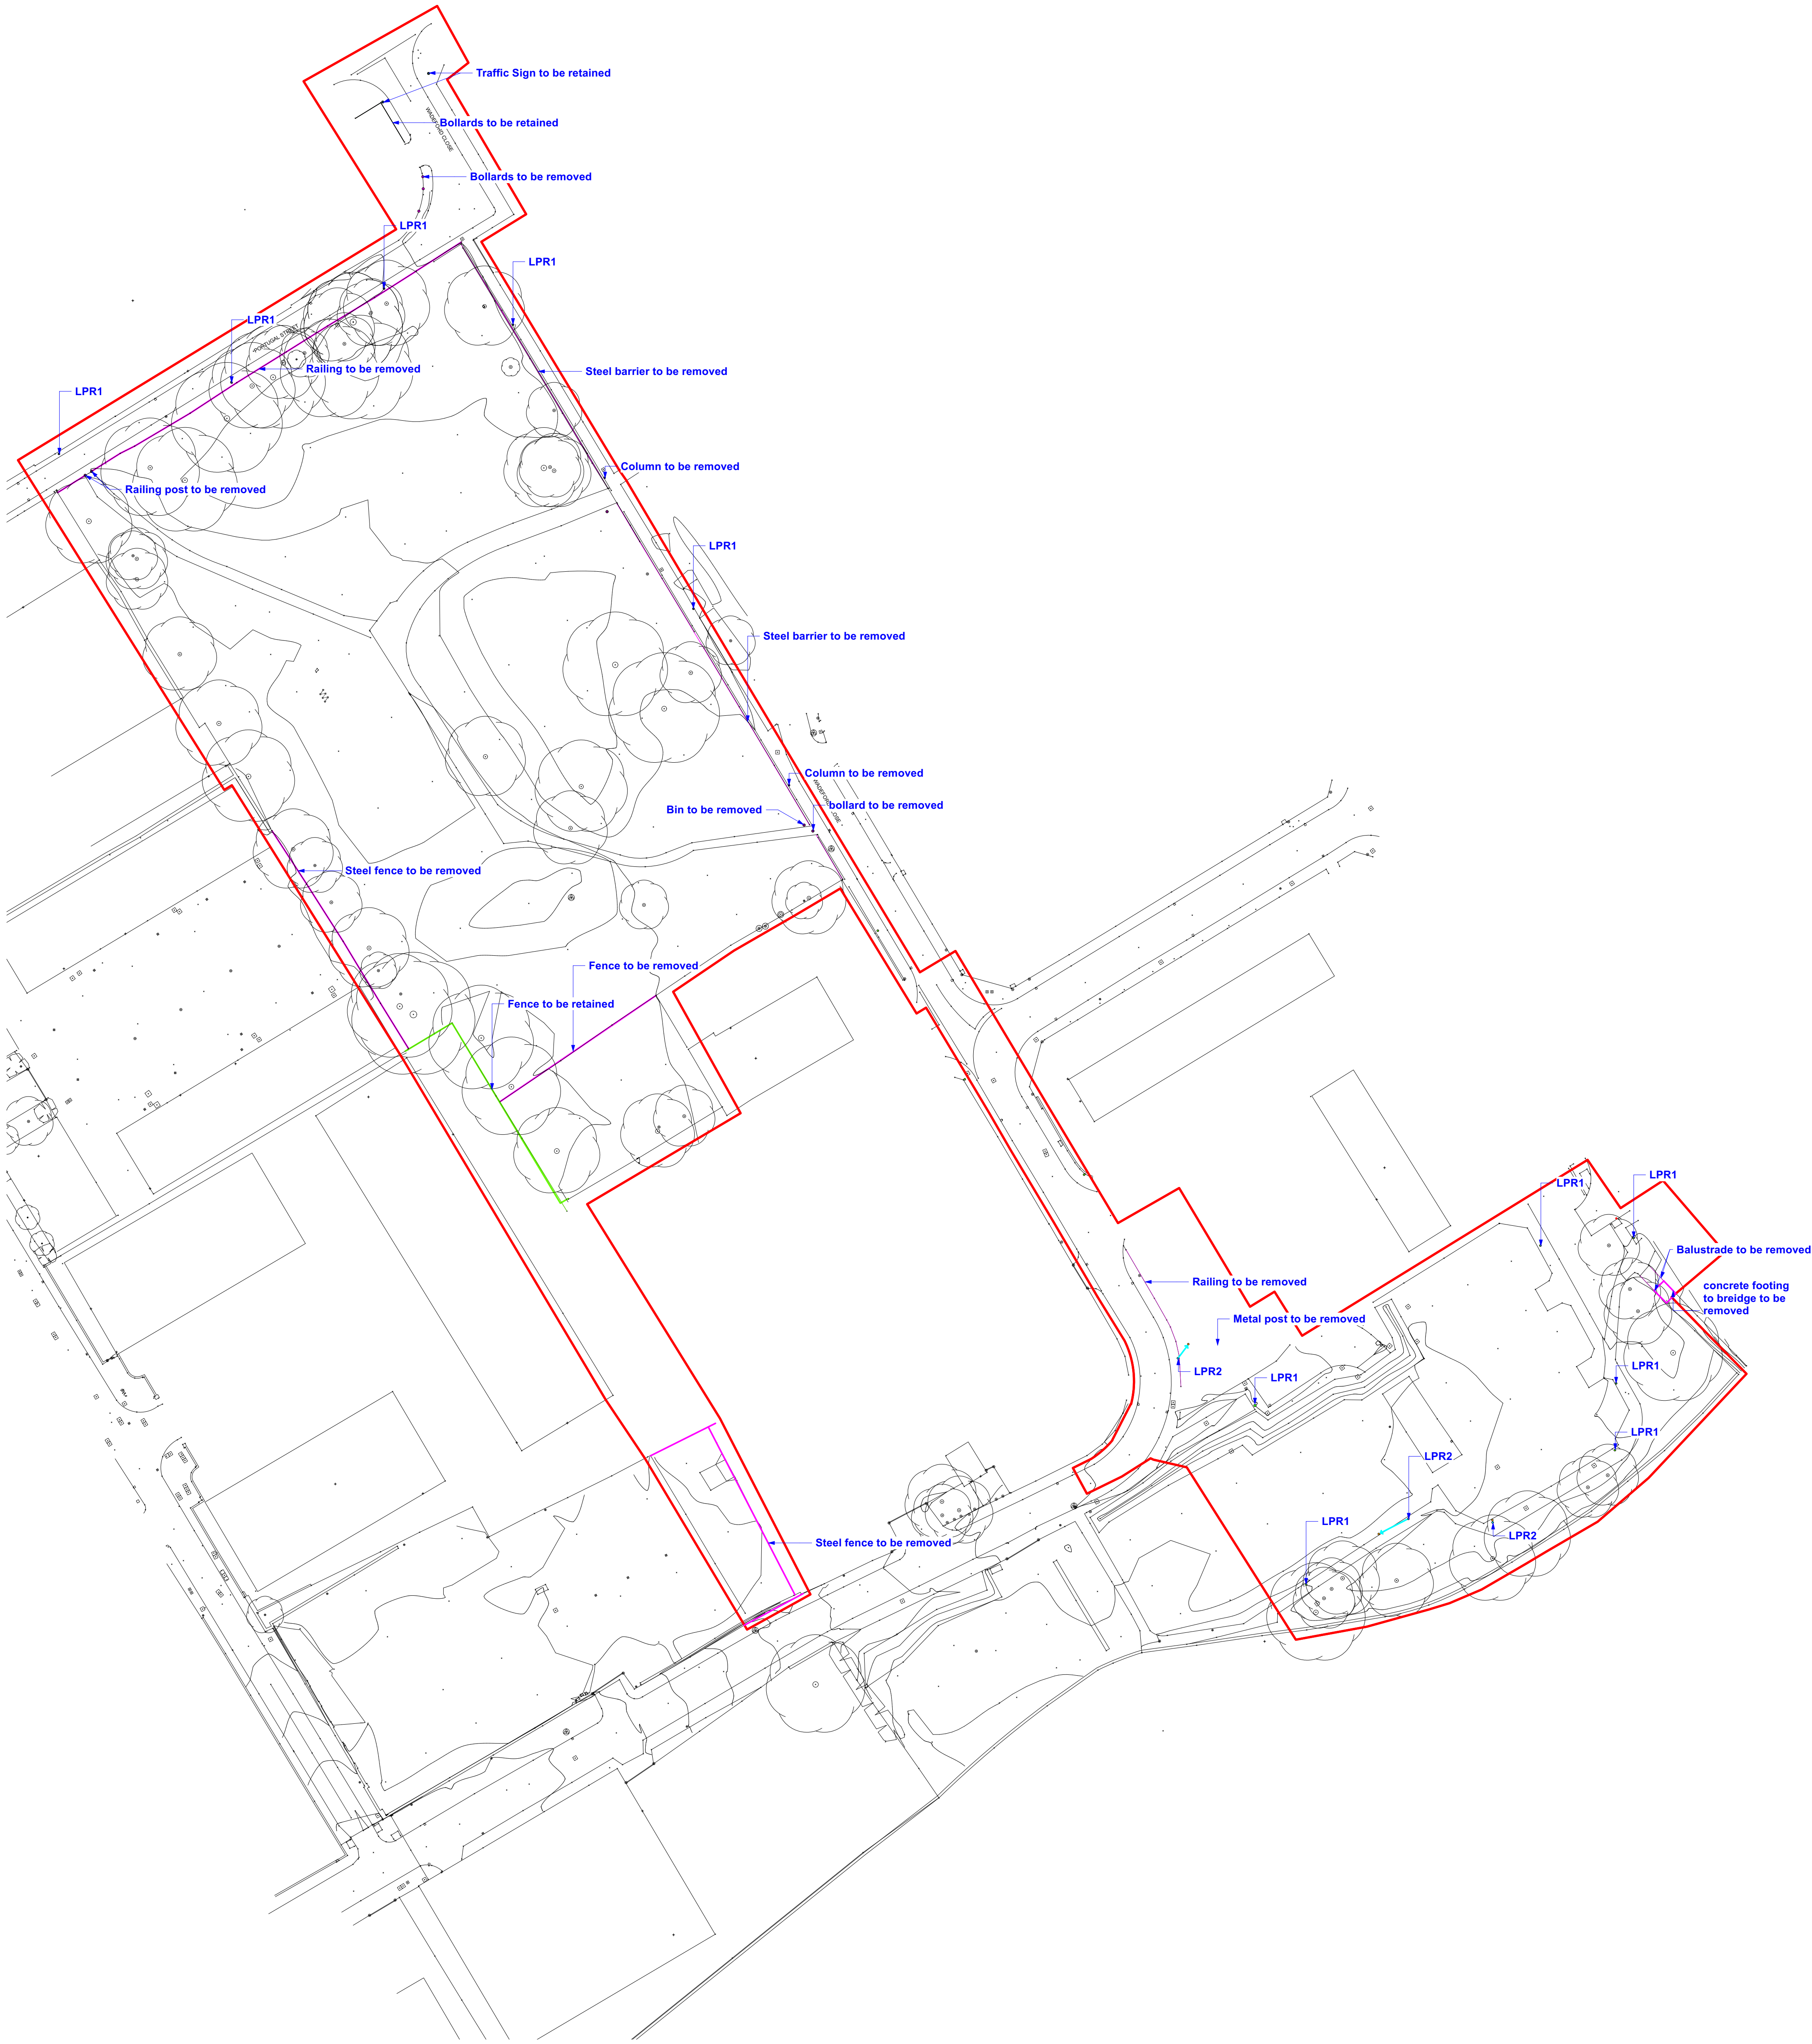

KEY

Planning Boundary

EXISTING FEATURES

Existing Features To Be Removed

Existing Features To Be Relocated

Existing Features To Be Retained

LPR1

Existing lighting Column To Be Retained in existing location

P06	05/02/25	Condition Discharge	AS	AM
P05	25/01/23	Planning issue	AS	AM
P04	17/01/23	Draft planning issue	AS	AM
P03	09/01/23	For comment	AS	AM
P02	30/11/22	Stage 3 Issue	AS	AM
Revision	Date	Description	Drawn	Apprvd.

Client	MCC	
Project	Ancoats Green	
Drg Title	Existing Features Removed, Retained and Relocated	
Created on	Created by	Approved by
AS	AS	AM
Scale	Size	Workstage
1:500	A1	Planning
Drg No.	Suitability	Revision
2895-PLA-XX-XX-DR-L-4000	S4	P06

Planit I.E. Limited

E: info@planit-ie.com

W: planit-ie.com

MANCHESTER

2 Back Grafton St., Altrincham, WA14 1DY

T: 0161 928 9281

LEEDS

No.1 Aire Street, Leeds Station, Leeds, LS1 4PR

T: 0113 824 6413

LIVERPOOL

Tempest 5.3, 12 Tithebarn Street, Liverpool, L2 2DT

T: 0151 363 1230

LONDON

Unit 6 Waterside, 44-48 Wharf Road, London, N1 7UX

T: 0207 253 5678

STANDISH

Standish Gatehouse, Stonehouse, Gloucestershire, GL10 3BZ

T: 0145 360 7080

THIS DRAWING IS COPYRIGHT PROTECTED AND MAY NOT BE REPRODUCED IN WHOLE OR PART WITHOUT WRITTEN AUTHORITY FROM THE OWNER.

NOTES:

1. Do not scale from this drawing.

2. Always work to noted dimensions.

3. All dimensions are in millimetres unless otherwise stated.

4. All setting out, levels and dimensions to be agreed on site.

5. The dimensions of all materials must be checked on site before being laid out.

6. This drawing must be read with the relevant specification clauses and detail drawings.

7. Order of construction and setting out to be agreed on site.

© Planit I.E. Limited