


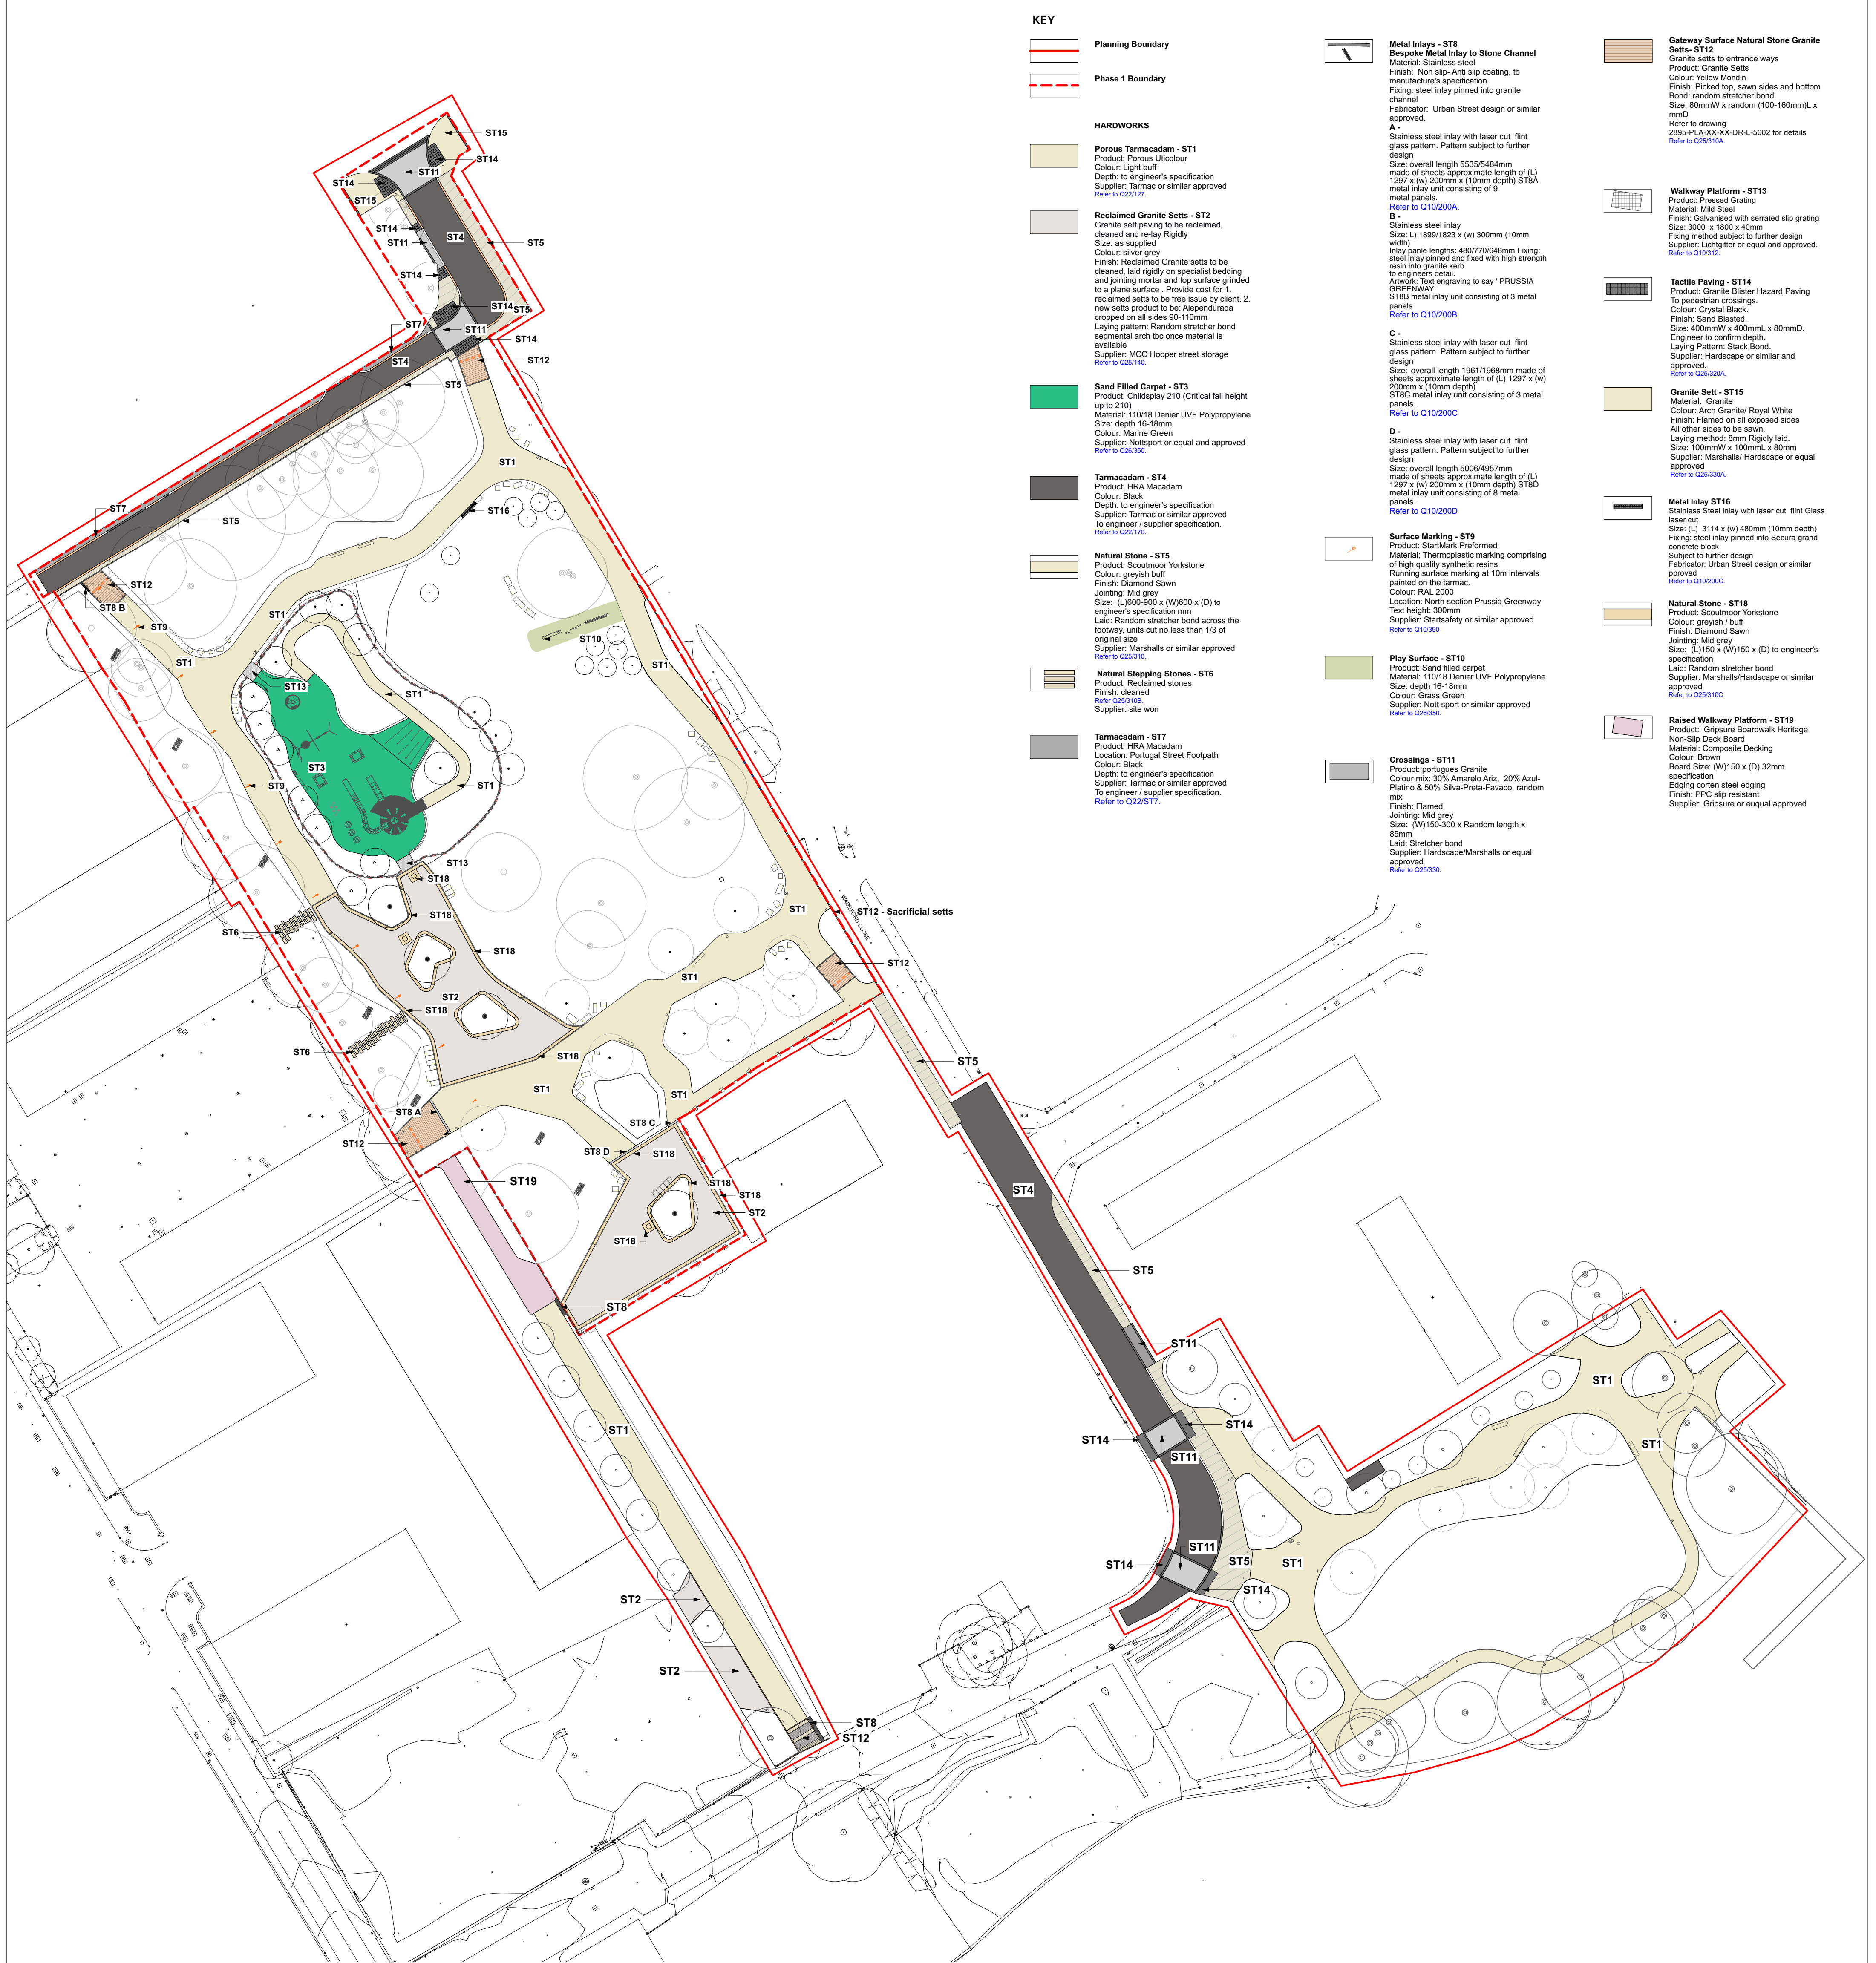

KEY

- Planning Boundary
- Phase 1 Boundary

HARDWORKS


- Porous Tarmacadam - ST1**
Product: Porous Ulicolour
Colour: Light buff
Depth: to engineer's specification
Supplier: Tarmac or similar approved
[Refer to Q22/127](#)
- Reclaimed Granite Setts - ST2**
Granite sett paving to be reclaimed, cleaned and re-laid Rigidly
Size: as supplied
Colour: silver grey
Finish: Reclaimed Granite setts to be cleaned, laid rigidly on specialist bedding and jointing mortar and top surface grinded to a plane surface. Provide cost for 1. reclaimed setts to be free issue by client. 2. new setts product to be Alpendurade cropped on all sides 90-110mm
Laying pattern: Random stretcher bond segmental arch h/c once material is available
Supplier: MCC Hooper street storage
[Refer to Q25/146](#)
- Sand Filled Carpet - ST3**
Product: Chidplay 210 (Critical fall height up to 210)
Material: 110/16 Denier UVF Polypropylene
Size: depth 16-18mm
Colour: Marine Green
Supplier: Nottsport or equal and approved
[Refer to Q25/146](#)
- Tarmacadam - ST4**
Product: HRA Macadam
Colour: Black
Depth: to engineer's specification
Supplier: Tarmac or similar approved
To engineer / supplier specification.
[Refer to Q22/170](#)
- Natural Stone - ST5**
Product: Scoutmoor Yorkstone
Colour: greyish buff
Finish: Diamond Saw
Jointing: Mid grey
Size: (L)600-900 x (W)600 x (D) to engineer's specification mm
Laid: Random stretcher bond across the footway, units cut no less than 1/3 of original size
Supplier: Marshalls or similar approved
[Refer to Q25/146](#)
- Natural Stepping Stones - ST6**
Product: Reclaimed stones
Finish: cleaned
[Refer to Q25/118](#)
Supplier: site won
- Tarmacadam - ST7**
Product: HRA Macadam
Location: Portugal Street Footpath
Colour: Black
Depth: to engineer's specification
Supplier: Tarmac or similar approved
To engineer / supplier specification.
[Refer to Q22/171](#)



- Metal Inlays - ST8**
Bespoke Metal Inlay to Stone Channel
Material: Stainless steel
Finish: Non slip-Anti slip coating, to manufacture's specification
Fixing: steel inlay pinned into granite channel
Fabricator: Urban Street design or similar approved.
A -
Stainless steel inlay with laser cut flint glass pattern. Pattern subject to further design
Size: overall length 5635/5484mm made of sheets approximate length of (L) 1297 x (w) 200mm x (10mm depth) ST8A metal inlay unit consisting of 9 metal panels.
[Refer to Q19/200A](#)
B -
Stainless steel inlay
Size: (L) 1899/1823 x (w) 300mm (10mm width)
Inlay panel lengths: 490/770/648mm Fixing: steel inlay pinned and fixed with high strength resin into granite kerb to engineers detail.
Anwork: text engraving to say "PRUSSIA GREENWAY"
ST8B metal inlay unit consisting of 3 metal panels
[Refer to Q19/200B](#)
C -
Stainless steel inlay with laser cut flint glass pattern. Pattern subject to further design
Size: overall length 1961/1968mm made of sheets approximate length of (L) 1297 x (w) 200mm x (10mm depth) ST8C metal inlay unit consisting of 3 metal panels.
[Refer to Q19/200C](#)
D -
Stainless steel inlay with laser cut flint glass pattern. Pattern subject to further design
Size: overall length 5006/4957mm made of sheets approximate length of (L) 1297 x (w) 200mm x (10mm depth) ST8D metal inlay unit consisting of 8 metal panels.
[Refer to Q19/200D](#)



- Surface Marking - ST9**
Product: StartMark Preformed
Material: Thermoplastic marking comprising of high quality synthetic resins
Running surface marking at 10m intervals painted on the tarmac.
Colour: RAL 2000
Location: North section Prussia Greenway
Text height: 300mm
Supplier: Startsafer or similar approved
[Refer to Q19/399](#)

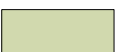


- Play Surface - ST10**
Product: Sand filled carpet
Material: 110/16 Denier UVF Polypropylene
Size: depth 16-18mm
Colour: Grass Green
Supplier: Nott sport or similar approved
[Refer to Q25/150](#)



- Crossings - ST11**
Product: portugese Granite
Colour mix: 30% Amarelo Ariz, 20% Azul-Platino & 50% Silva-Preta-Favaco, random mix
Finish: Flamed
Jointing: Mid grey
Size: (W)150-300 x Random length x 85mm
Laid: Stretcher bond
Supplier: Hardscape/Marshalls or equal approved
[Refer to Q25/330](#)

- Gateway Surface Natural Stone Granite Setts - ST12**
Granite setts to entrance ways
Product: Granite Setts
Colour: Yellow Mondin
Finish: Picked top, sawn sides and bottom
Bond: random stretcher bond.
Size: 80mmW x random (100-160mm)L x mmD
Refer to drawing 2895-PLA-XX-XX-DR-L-5002 for details
[Refer to Q25/10A](#)

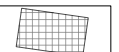

- Walkway Platform - ST13**
Product: Pressed Grating
Material: Mild Steel
Finish: Galvanneal with serrated slip grating
Size: 3000 x 1800 x 40mm
Fixing method subject to further design
Supplier: Lichtgitter or equal and approved.
[Refer to Q10/312](#)



- Tactile Paving - ST14**
Product: Granite Blister Hazard Paving
To pedestrian crossings.
Colour: Crystal Black
Finish: Sand Blasted.
Size: 400mmW x 400mmL x 80mmD.
Engineer to confirm depth
Laying Pattern: Stack Bond.
Supplier: Hardscape or similar and approved
[Refer to Q25/320A](#)



- Granite Sett - ST15**
Material: Granite
Colour: Arch Granite/ Royal White
Finish: Flamed on all exposed sides
All other sides to be sawn.
Laying method: 8mm Rigidly laid.
Size: 100mmW x 100mmL x 80mm
Supplier: Marshalls/ Hardscape or equal approved
[Refer to Q25/330A](#)



- Metal Inlay ST16**
Stainless steel inlay with laser cut flint glass pattern.
Size: (L) 3114 x (w) 480mm (10mm depth)
Fixing: steel inlay pinned into Secure grand concrete block
Subject to further design
Fabricator: Urban Street design or similar approved
[Refer to Q19/200C](#)



- Natural Stone - ST18**
Product: Scoutmoor Yorkstone
Colour: greyish / buff
Finish: Diamond Saw
Jointing: Mid grey
Size: (L)150 x (W)150 x (D) to engineer's specification
Laid: Random stretcher bond
Supplier: Marshalls/Hardscape or similar approved
[Refer to Q25/310C](#)



- Raised Walkway Platform - ST19**
Product: Gripure Boardwalk Heritage
Non-Slip Deck Board
Material: Composite Decking
Colour: Brown
Board Size: (W)150 x (D) 32mm
specification
Edging: cotten steel edging
Finish: PPC slip resistant
Supplier: Gripure or equal approved



Porous tarmac



Reclaimed granite sett



York stone



Composite decking



Walkway platform



Sand filled carpet

KEY

Revision	Date	Description	Drawn	Apprv.
P06	05/02/25	Condition Discharge	AS	AM
P05	25/01/23	Planning Issue	AS	AM
P04	17/01/23	Draft planning Issue	AS	AM
P03	30/11/22	Stage 3 Issue	AS	AM
P02	28/11/22	For Costing	AS/AM	

Client	MCC		
Project	Ancoats Green		
Drg Title	General Arrangement Hardworks		
Created on	Created by	Approved by	
AS	AS	AM	
Scale	Size	Workstage	
1:500	A1	Planning	
Drg No.	Suitability		Revision
2895-PLA-XX-XX-DR-L-1000	S4		P06



Planit I.E. Limited
E: info@planit-ie.com W: planit-ie.com
MANCHESTER
2 Back Grafton St, Atrincham, WA14 1DY
T: 0161 928 9281
LEEDS
No 1 Aire Street, Leeds Station, Leeds, LS1 4PR
T: 0113 824 6413
LIVERPOOL
Tempest 5.3, 12 Tithebarn Street, Liverpool, L2 2DT
T: 0151 363 1230
LONDON
Unit 6 Waterside, 44-48 Wharf Road, London, N1 7UX
T: 0207 253 5678
STANDISH
Standish Gatehouse, Stonehouse, Gloucestershire, GL10 3BZ
T: 0145 360 7080



THIS DRAWING IS COPYRIGHT PROTECTED AND MAY NOT BE REPRODUCED IN WHOLE OR PART WITHOUT WRITTEN AUTHORITY FROM THE OWNER.

NOTES:

- Do not scale from this drawing.
- Always work to noted dimensions.
- All dimensions are in millimetres unless otherwise stated.
- All setting out, levels and dimensions must be agreed on site.
- The dimensions of all materials must be checked on site before being laid out.
- This drawing must be read with the relevant specification clauses and detail drawings.
- Order of construction and setting out to be agreed on site.