


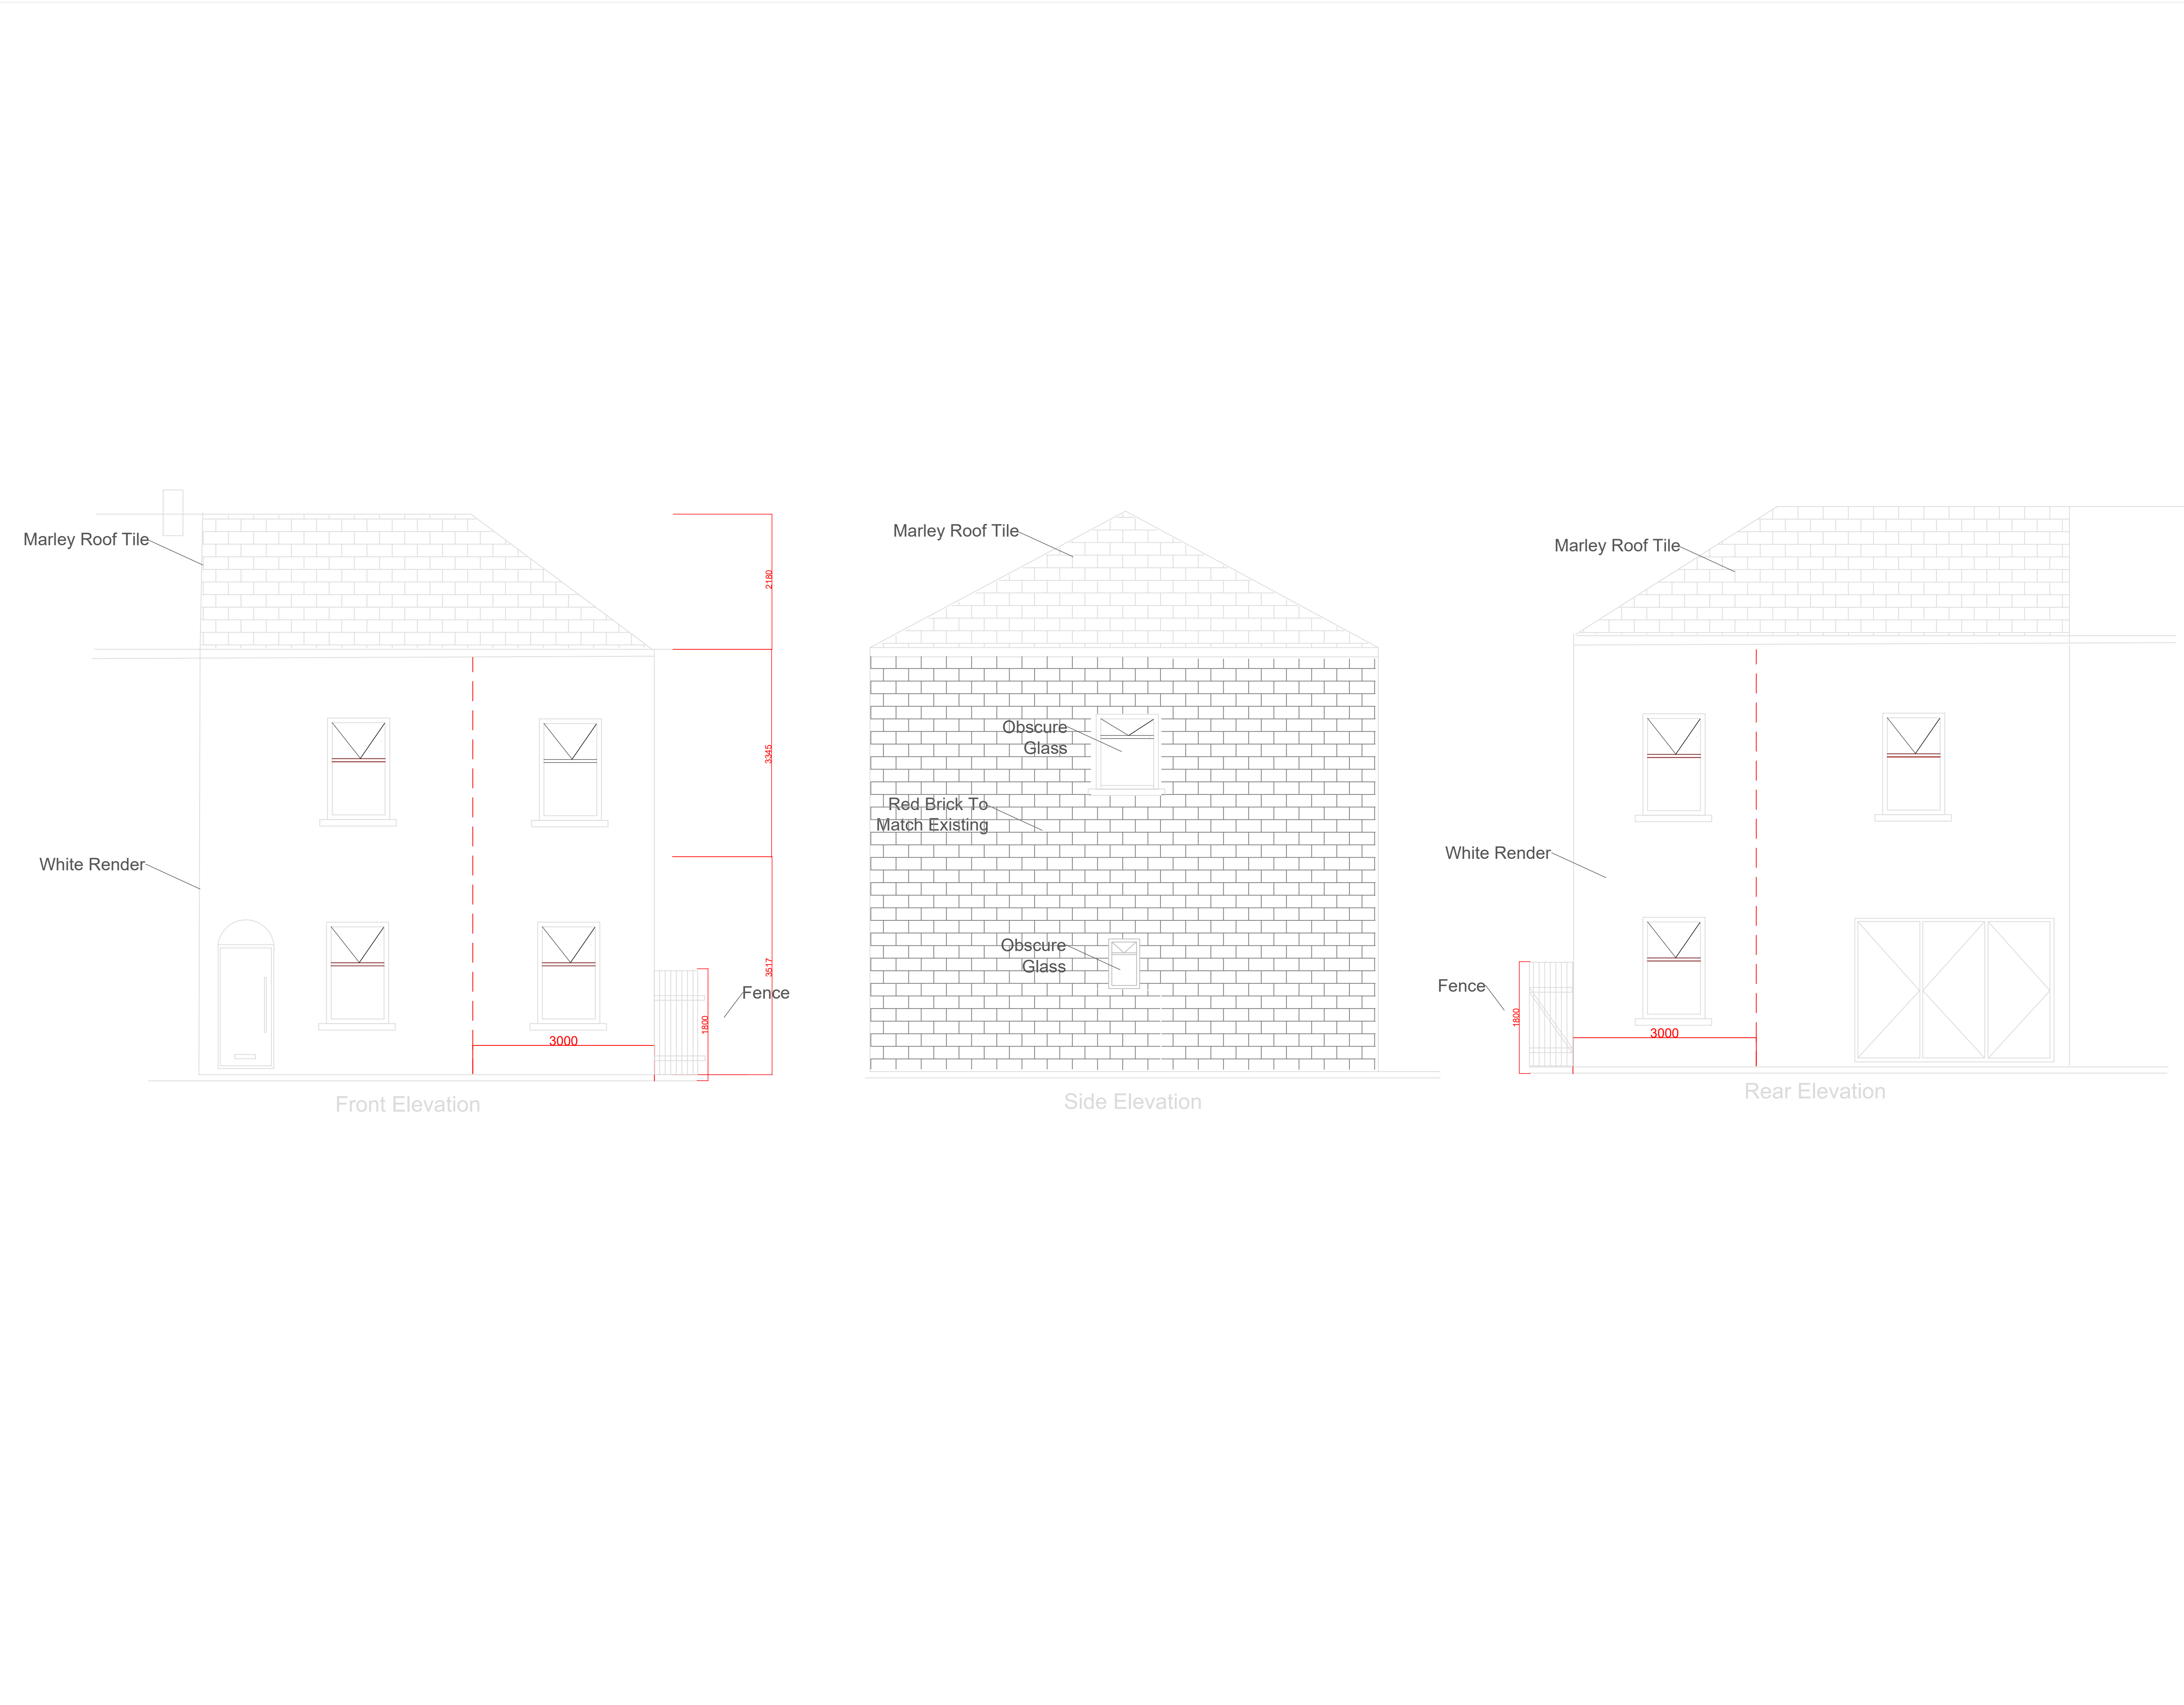

Copyright : SJ Properties Solutions LTD	
Standard Notes	
1.00	DO NOT SCALE THIS DRAWING. WORK TO DIMENSIONS GIVEN.
2.00	ALL DIMENSIONS TO BE VERIFIED FROM SITE MEASUREMENT.

Rev.	Date	Description	By	Chk
Drawing Status				
Client				
SJ Property Solutions LTD				
Project				
Gratrix St				
Drawing Title				
Proposed Elevations				
Drg No.			Revision	
GS-006			A	
Scale	Date	Engineer	Checked	
1:50@A1		AH	WA	