


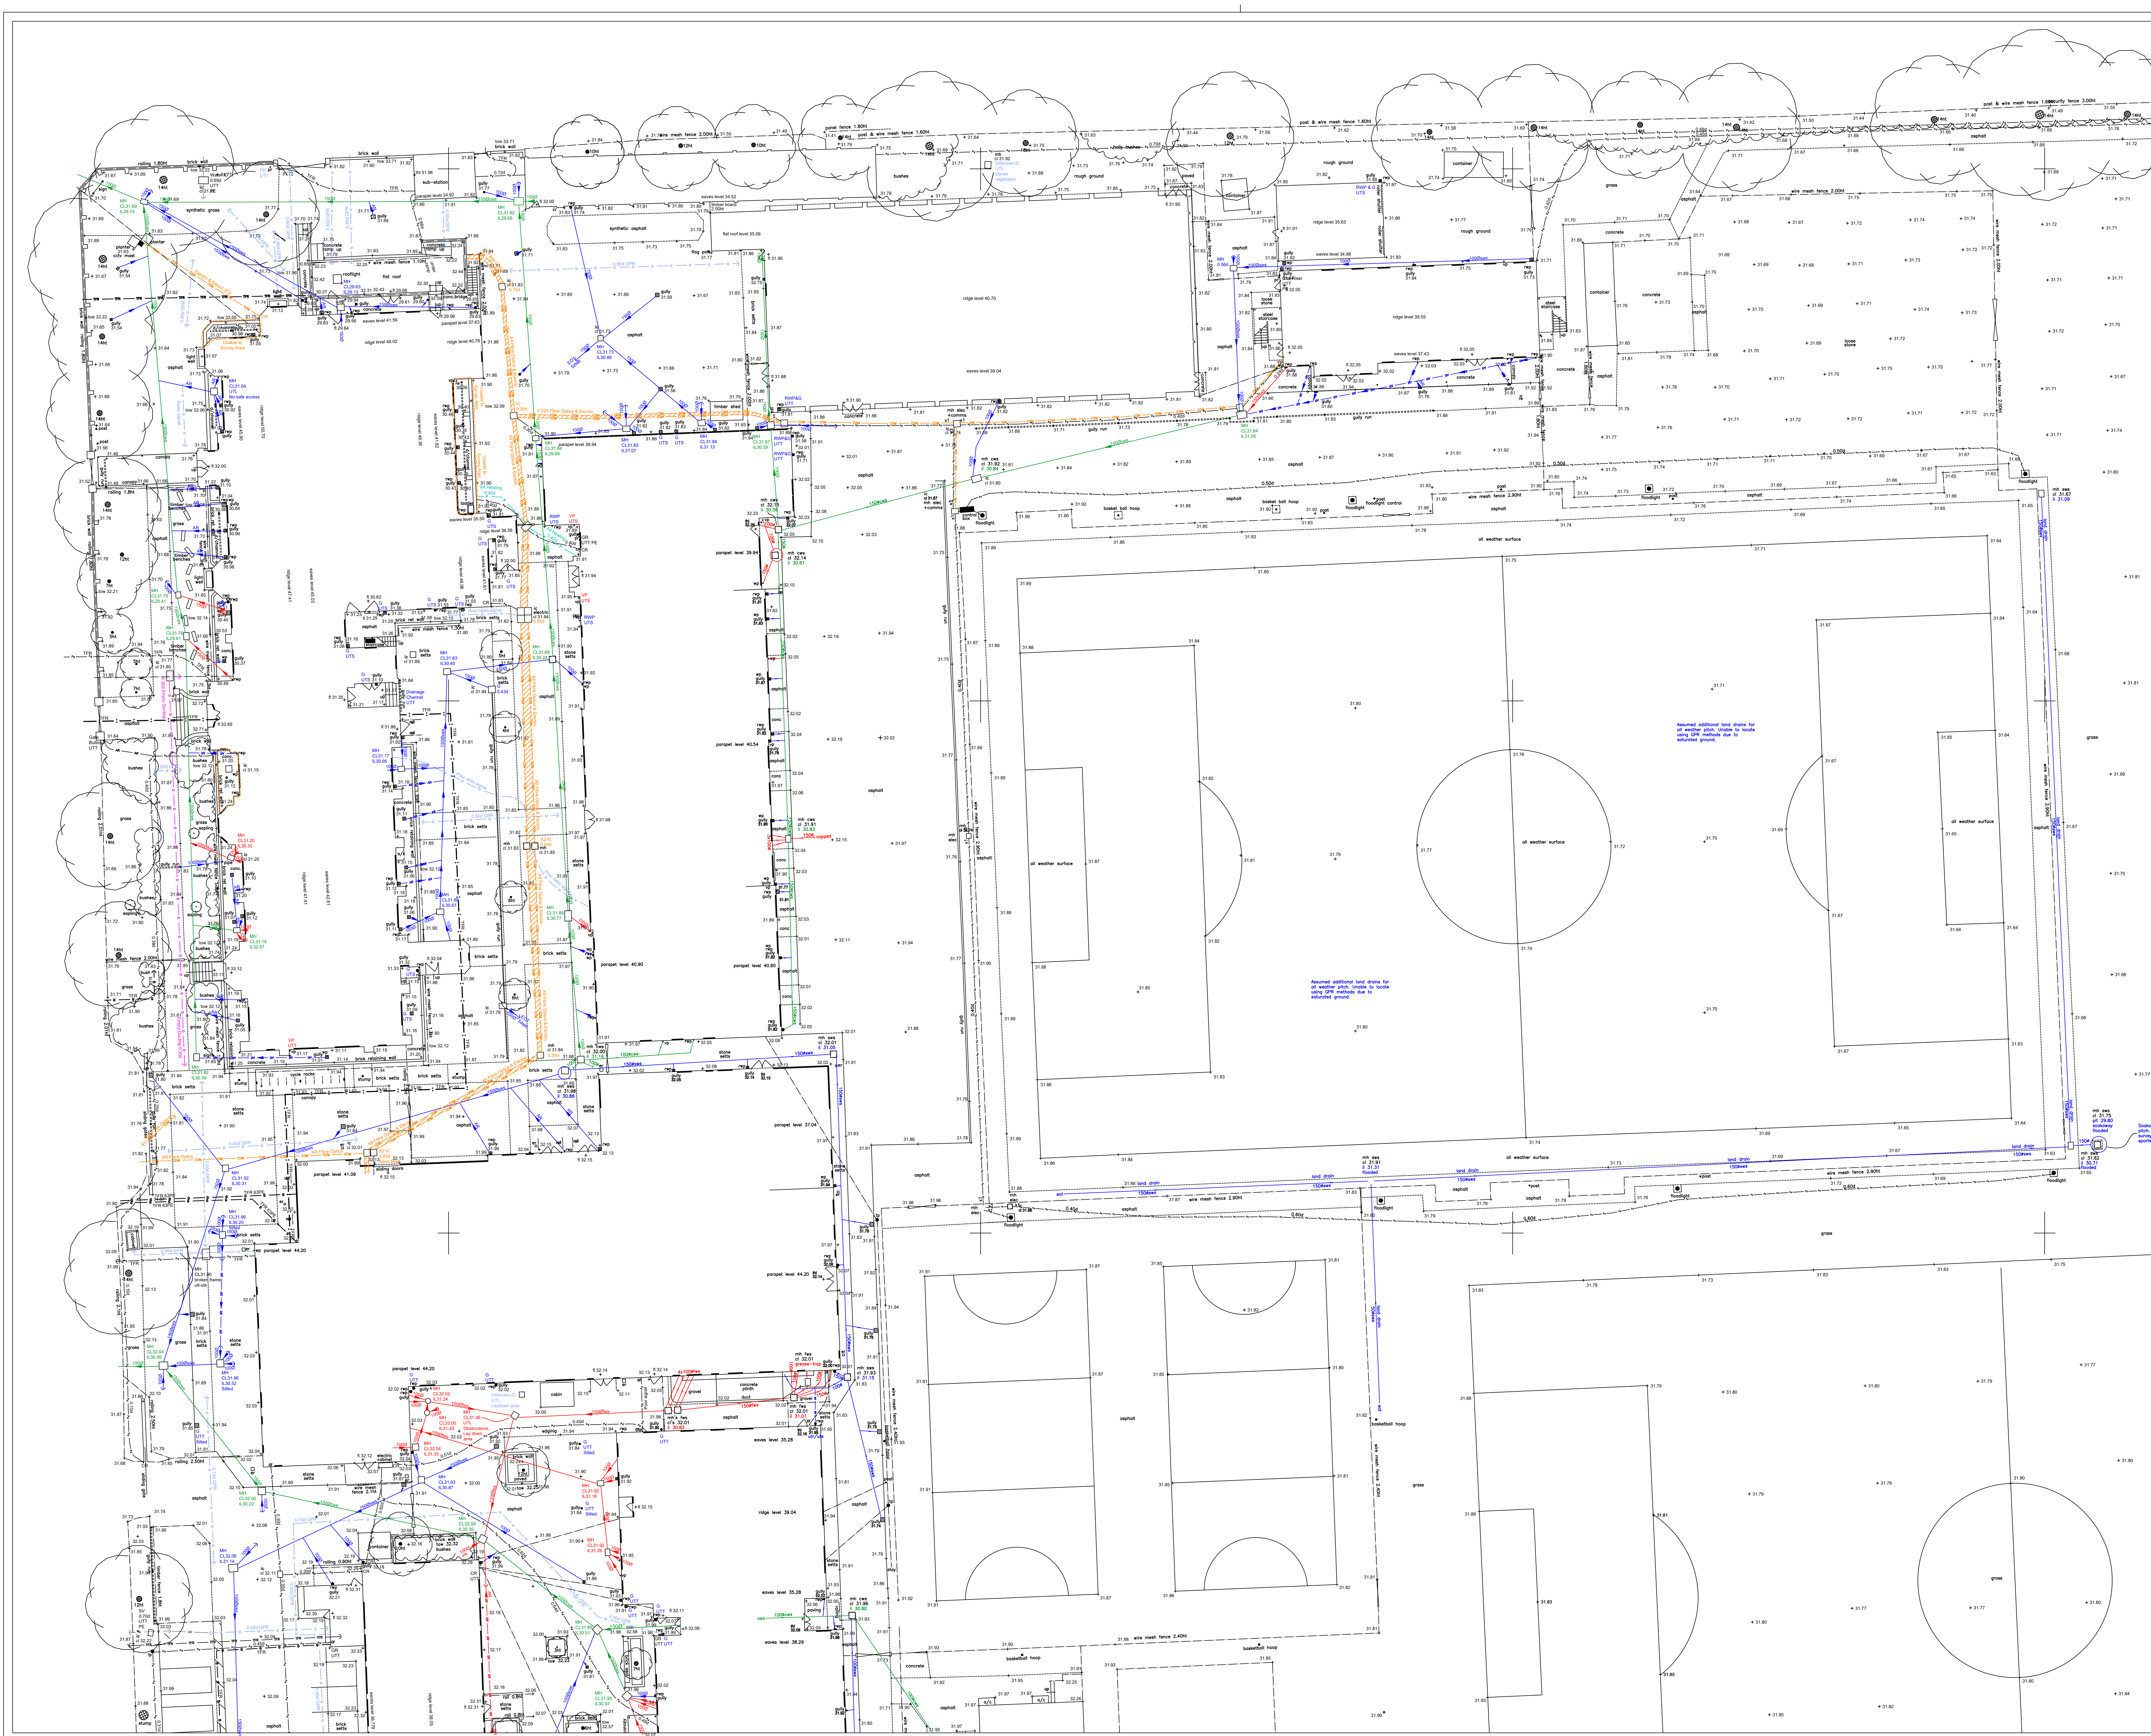

ALL LEVELS ARE IN METRES DERIVED FROM GPS TRANSFORMATION.

GRID COORDINATES ARE ORDNANCE SURVEY OSGB36 GRID DERIVED FROM GPS TRANSFORMATION. (NO SCALE FACTOR APPLIED)

PLOT SCALE ACCURACY OF 1:200.

THREE SPECIES TO BE CONFIRMED BY AN SPECIALIST IF ESSENTIAL TO THE SURVEY.

SERVICE COVERS UNDER STRUCTURES/VEHICLES OR ONES THAT ARE BURIED MAY BE OMITTED FROM THE SURVEY. PIPE DETAILS SURVEYED FROM SURFACE ONLY.

BROKEN COVERS AND COVERS WITHIN BUSY HIGHWAYS WILL NOT BE LIFTED.

OVERHEAD CABLE POSITIONS/HEIGHTS SHOULD BE TREATED AS APPROXIMATE AND ARE LIABLE TO SEASONABLE CHANGE.

COPYRIGHT AND FULL RIGHTS REMAIN WITH CRYFIELD SURVEYS LTD.

TEXT KEY >

av - air valve bt - telecom catv - cable television c/bf fence - closeboard fence c/cbov - control box cl - cover level cr - cable riser dp - depth ep - electric pole ee - earthing rod ff - fire hydrant fl - floor level fs - fire switch g - gulley gv - gas valve ht - height ic - inspection cover il - invert level ll bsl - illuminated bollard lp - lamp post mh - manhole mk - marker	p & r fence - post & rail fence rs - rodding eye rs - road sign rwp - rain water pipe sl - spot light sv - stop valve svp - soil vent pipe tbm - temporary bench mark tt - threshold level tl - traffic light top - top of cap top - top of pipe tot - top of tank t - telecom pole u/s - underside ufl - unable to lift vp - vent pipe w/c - water filled chamber wf - water meter wo - weath out wp - waste pipe
--	--

LIFTED SURVEY KEY

HATCHED AREA BOREHOLE CPT TRIAL PIT HAND TEST UNDERWAY SAMPLE	P - POWER R - RAIL W - WATER S - SERVICES (UNIDENTIFIED) DLS - DOWNLINE CS - CONTAMINATED STOPPER SHOWER COMBOS - COMBOS DUTCH TV - CABLE TELEVISION TEL - TELECOM CABLE UNIDENTIFIED SERVICE CITY GULLEY O - OPENSET FILL D - DRAINAGE F - FULL PIPE L - LAUNDER LINE S - SURVEY BOUNDARY
--	---

NORTH

STATION SCHEDULE				
ID	EASTINGS	NORTHINGS	LEVEL	TYPE
ST01	383659.738	384197.863	31.795	PK Nail
ST02	383657.364	384226.114	31.899	PK Nail
ST03	383616.782	384226.865	31.681	PK Nail
ST04	383642.381	384226.645	31.738	PK Nail
ST05	383641.425	384235.078	31.927	PK Nail
ST06	383660.672	384276.231	31.859	PK Nail
ST07	383639.869	384255.660	31.898	PK Nail
ST08	383637.048	384317.375	32.025	PK Nail
ST09	383652.628	384304.048	31.892	PK Nail
ST10	383646.703	384369.018	31.858	PK Nail
ST11	383677.253	384372.548	31.853	PK Nail
ST12	383611.749	384385.066	31.774	PK Nail
ST13	383620.248	384394.952	31.876	PK Nail
ST14	383604.649	384379.913	31.908	PK Nail
ST15	383610.359	384396.865	31.904	PK Nail
ST16	383576.536	384399.900	31.657	PK Nail
ST17	383570.541	384376.741	31.626	PK Nail
ST18	383709.549	384377.595	31.827	PK Nail
ST19	383670.377	384366.173	31.806	PK Nail
ST20	383671.243	384316.726	31.818	PK Nail
ST21	383574.682	384313.708	31.844	PK Nail
ST22	383673.844	384346.104	31.832	PK Nail
ST23	383573.166	384348.634	31.973	PK Nail
ST24	383572.865	384361.181	31.720	PK Nail
ST25	383562.074	384276.171	32.053	PK Nail
ST26	383579.480	384361.181	32.000	PK Nail
ST27	383607.459	384277.962	32.004	PK Nail
ST28	383630.341	384257.591	31.862	PK Nail
ST29	383618.751	384166.008	31.938	PK Nail
ST30	383610.854	384176.203	31.922	PK Nail
ST31	383620.010	384159.407	31.922	PK Nail

REV B - EXTRA AREA ADDED MAY 2024

PROJECT

WILLIAM HUMLE GRAMMAR SCHOOL

SPRING BRIDGE ROAD, MANCHESTER, M16 8PR

DRAWING TITLE

BURIED SERVICES SURVEY

CLIENT

COARC

SURVEY DATE **SHEET SIZE** **SURVEYORS** **CHECKED**

APRIL 2024 A0 SD/S POS

DRAWING NUMBER **SCALE**

1157-20 1:200

CRYFIELD

SURVEYS LTD

Email: admin@cryfieldsurveys.co.uk
Tel: 01926 935144

6 Rural Innovation Centre, Stoneleigh Park, Kenilworth, CV8 2LG.