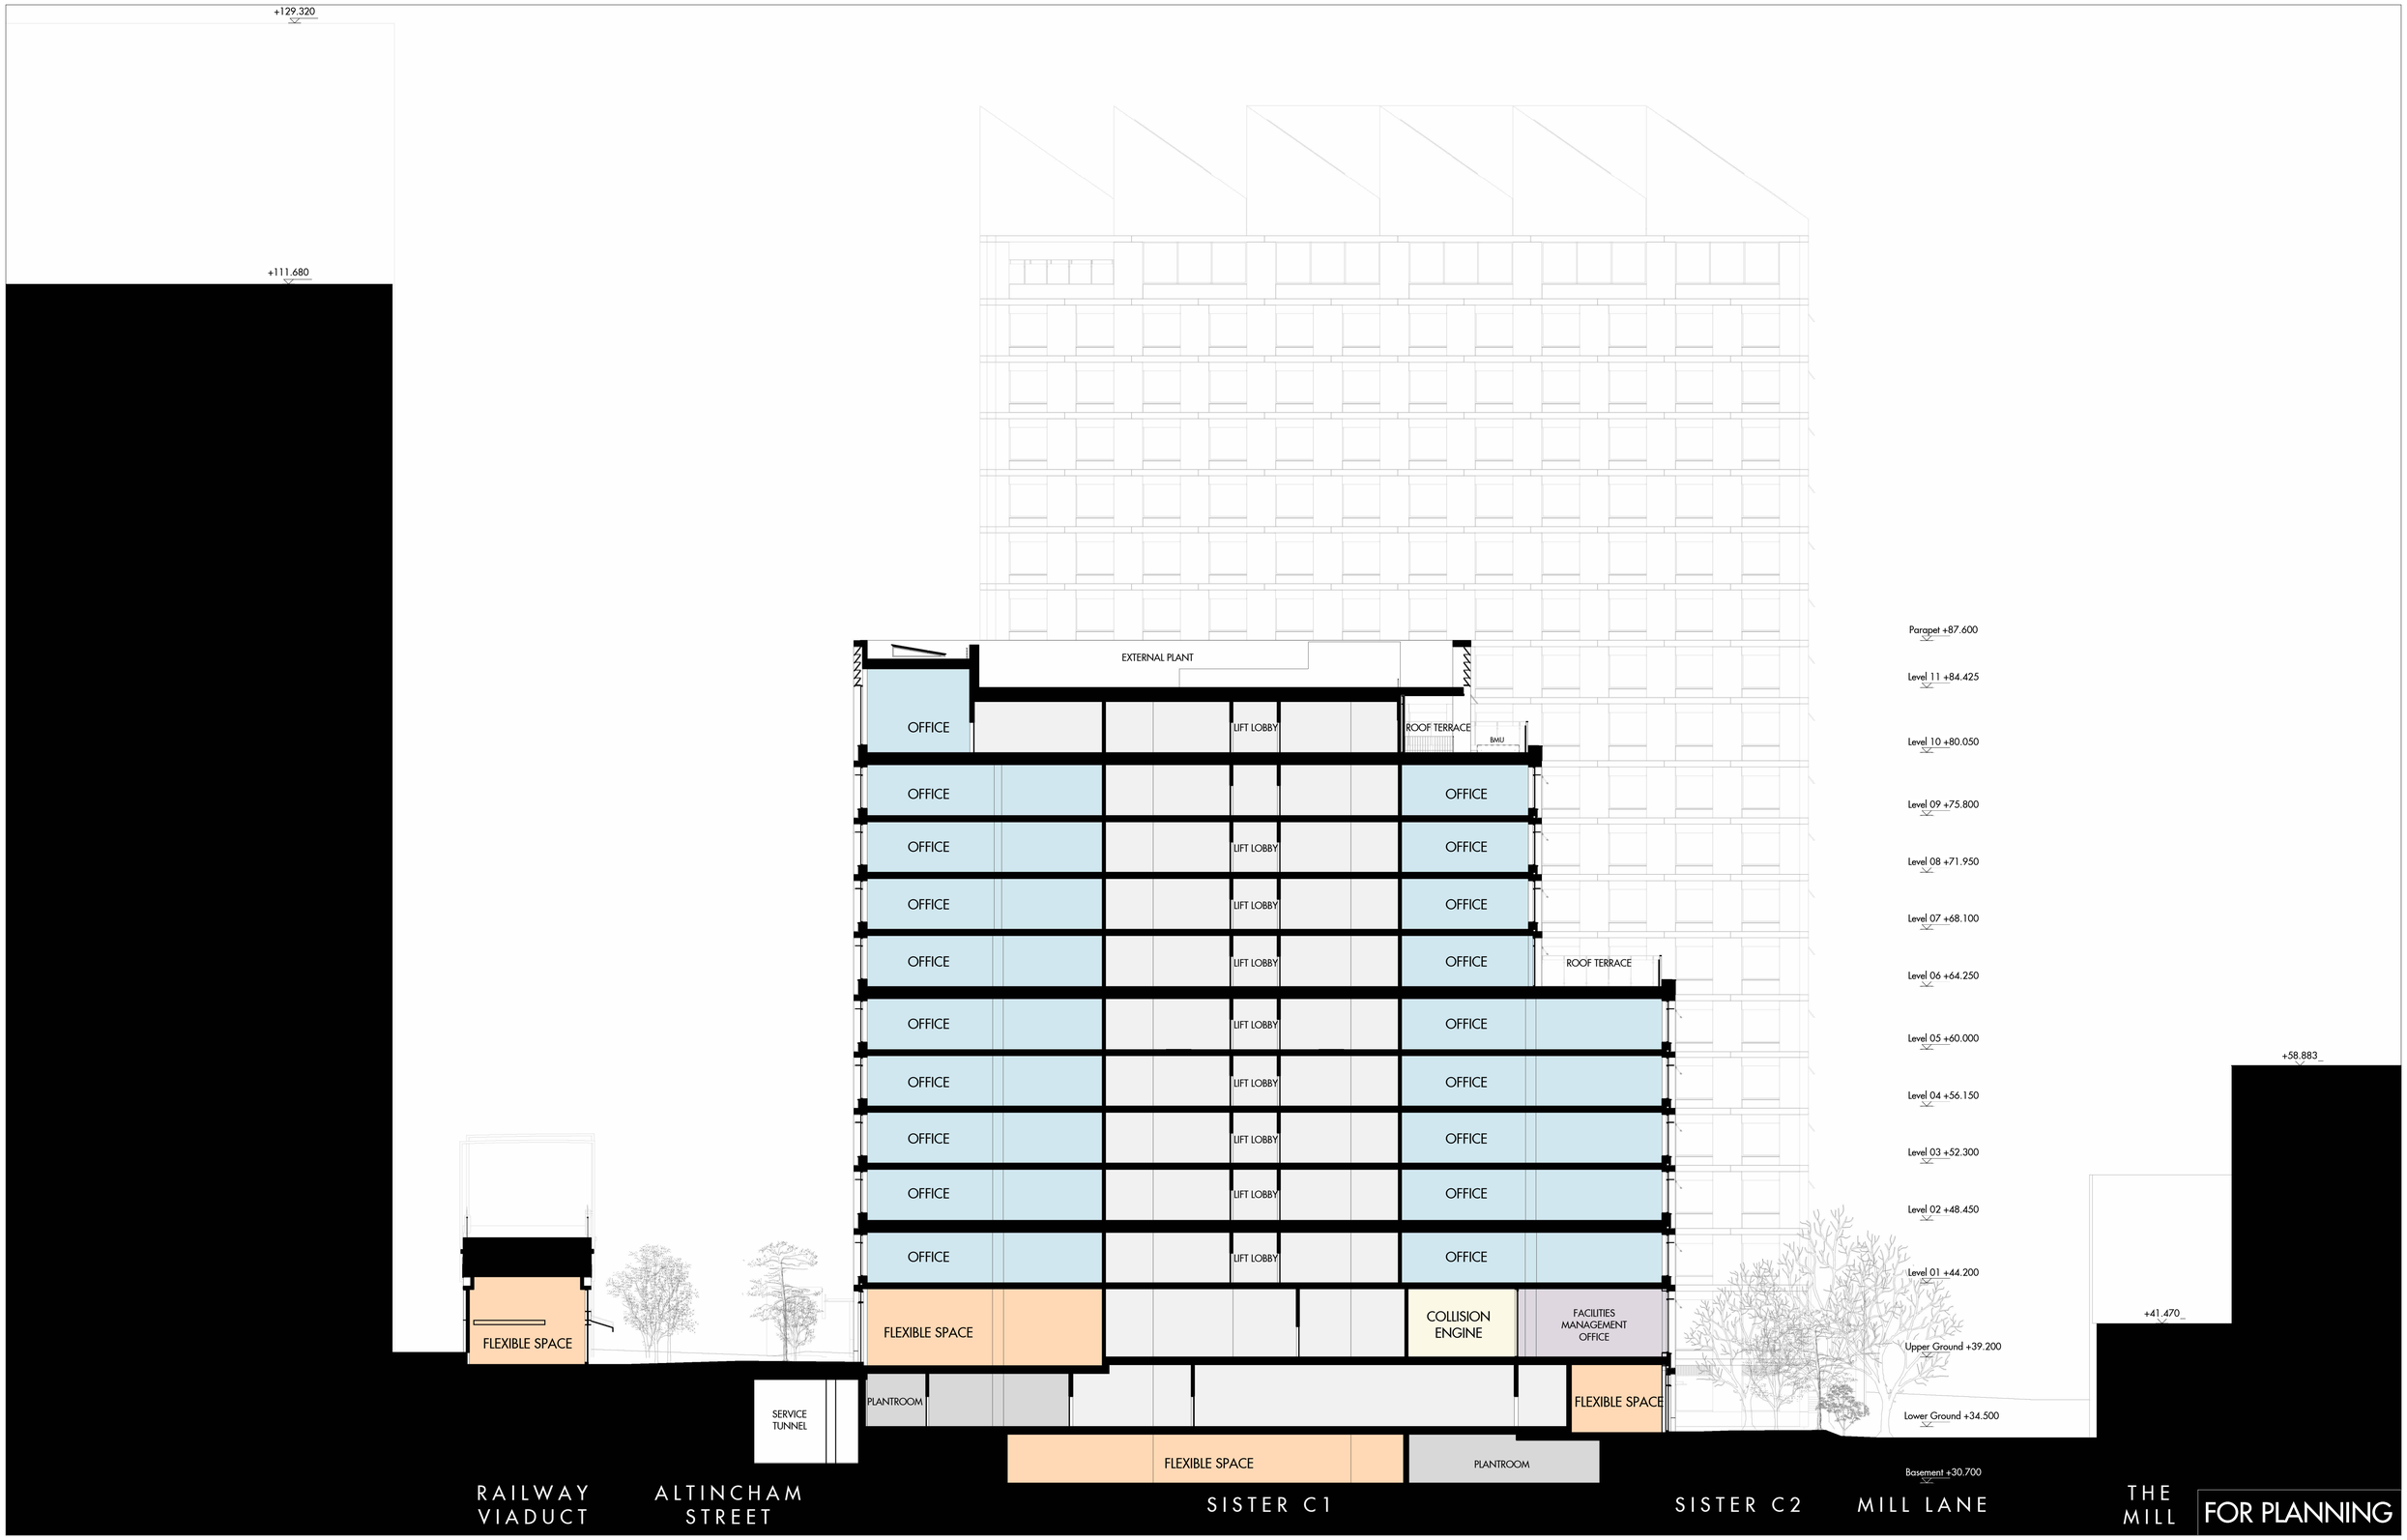
+129.320
+111.680
EXTERNAL PLANT
OFFICE
LIFT LOBBY
ROOF TERRACE
BMU
OFFICE
OFFICE
OFFICE