


WHITWORTH STREET

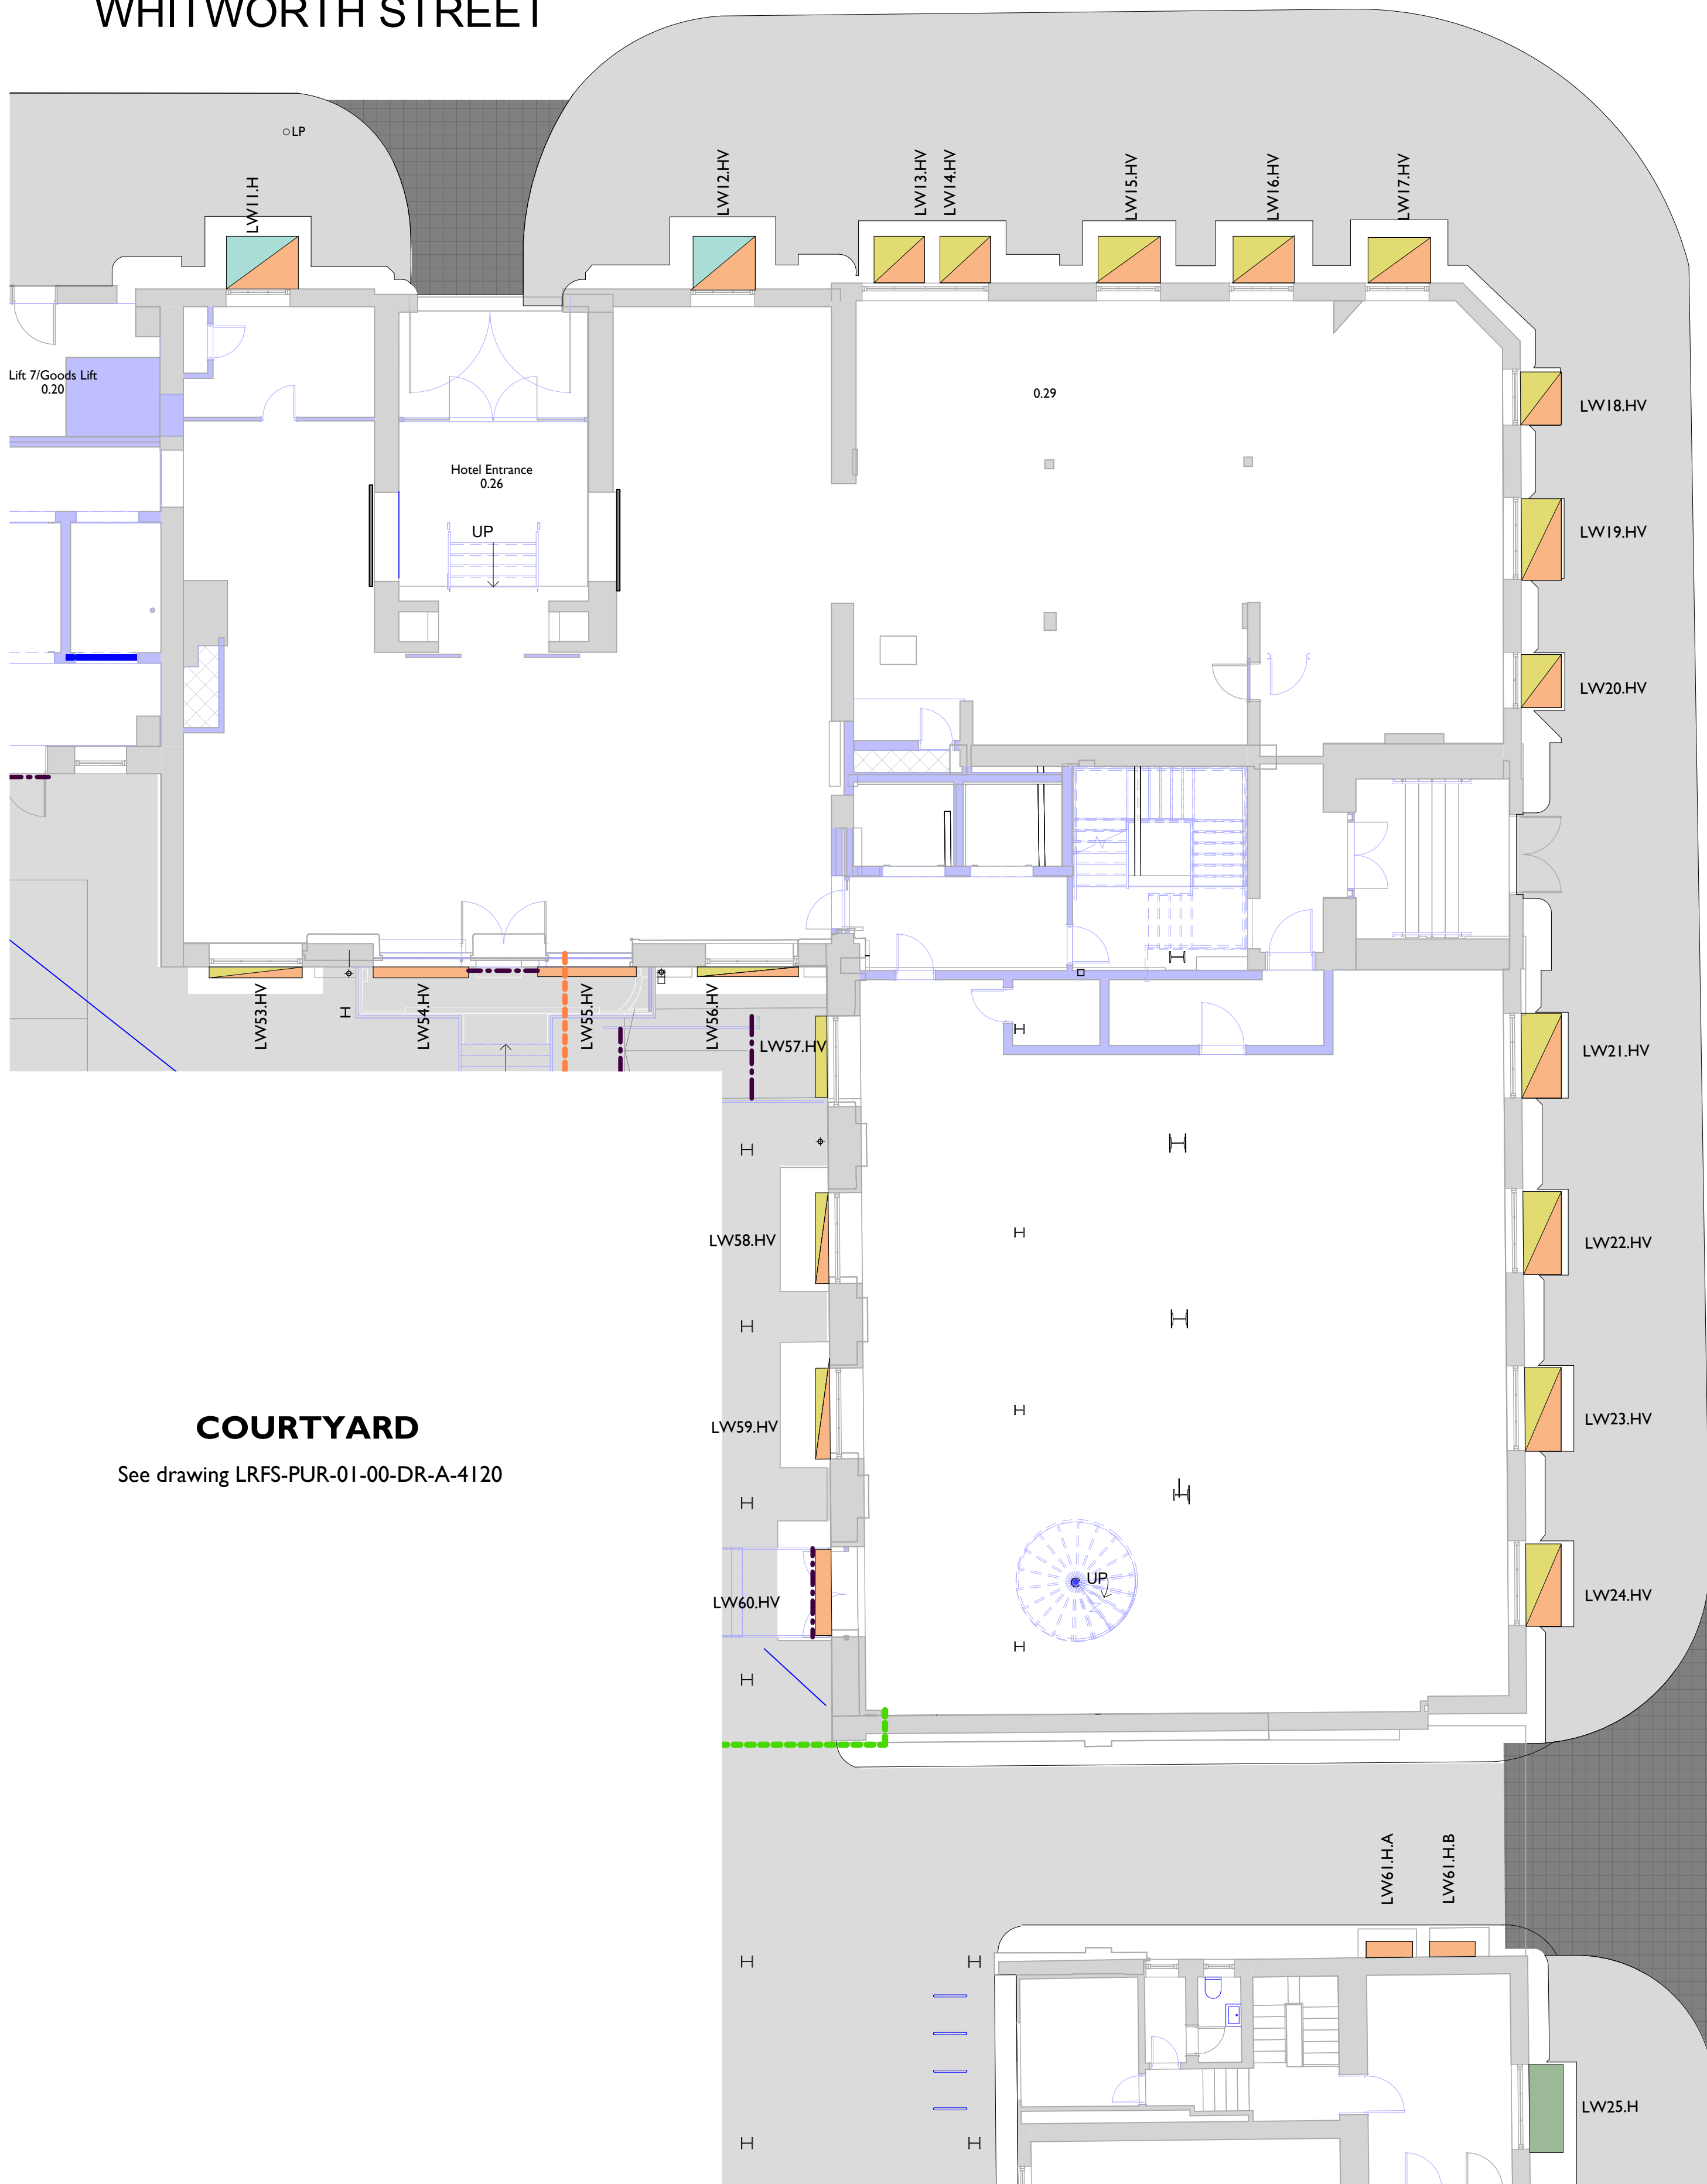

COURTYARD

See drawing LRFS-PUR-01-00-DR-A-4120

LONDON ROAD



00 Ground Floor - Whitworth Street/London Road

1 : 100

0 1m 2m 3m 4m 5m 10m

Notes:


Drawings are based on survey data and may not accurately represent what is physically present.

Do not scale from this drawing. All dimensions are to be verified on site before proceeding with the work.

All dimensions are in millimeters unless noted otherwise.

Purcell shall be notified in writing of any discrepancies.

Key Plan

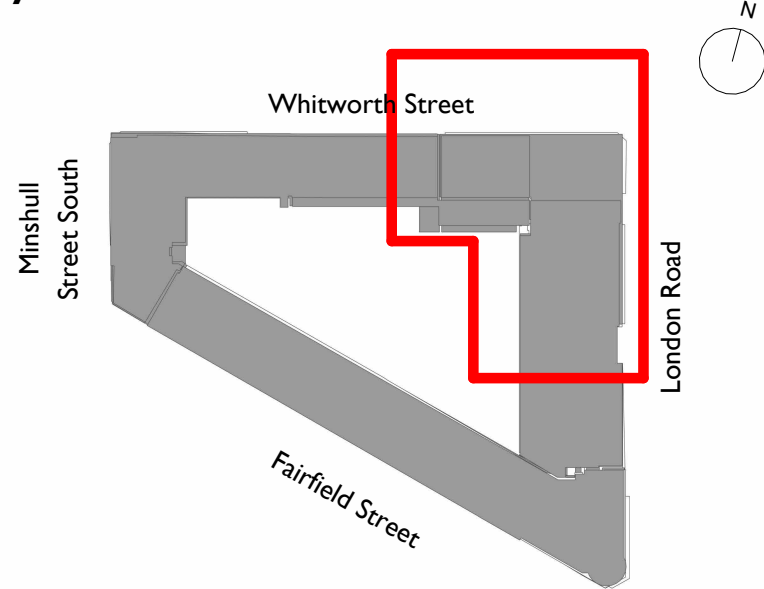

Levels Key:

+ 40200 Proposed Level Internal

(+ 40200) Existing Level Internal

+ 40200 Proposed Level External

(+ 40200) Existing Level External

Levels TBC - All falls shown approximately

Pavement Light Strategy

- Repair and make good existing cast iron pavement lights
- Replace with LuxCrete pavement lights
- Vertical louvre
- Horizontal louvre
- Existing cast iron pavement to be removed carefully and stored
- Infill
- No proposed works

P.6	31.05.2023	Updated finishes
P.7	27.08.2024	Coordination of pavement light strategy
P.8	24.10.2024	Coordination of pavement light strategy

REV	DATE	DESCRIPTION
-----	------	-------------

CLIENT


Allied London

PROJECT

London Road Fire Station

JOB NUMBER

240242

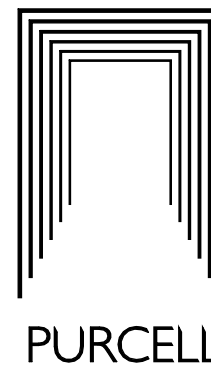

PURCELL

TITLE

Whitworth Street/London Road Pavements

SIZE	SCALE	LAST REVISED	DRAWN	CHECKED
------	-------	--------------	-------	---------

A1L As indicated 28/10/2024 16:42:44 JPH

REV SUITABILITY/REASON FOR ISSUE

P.8 FOR REVIEW AND COMMENT

DRAWING NUMBER

LRFS-PUR-00-00-DR-A-4123

St James', 79 Oxford Street, Manchester, M1 6FQ

© PURCELL 2019. PURCELL © IS THE TRADING NAME OF PURCELL ARCHITECTURE LTD.