


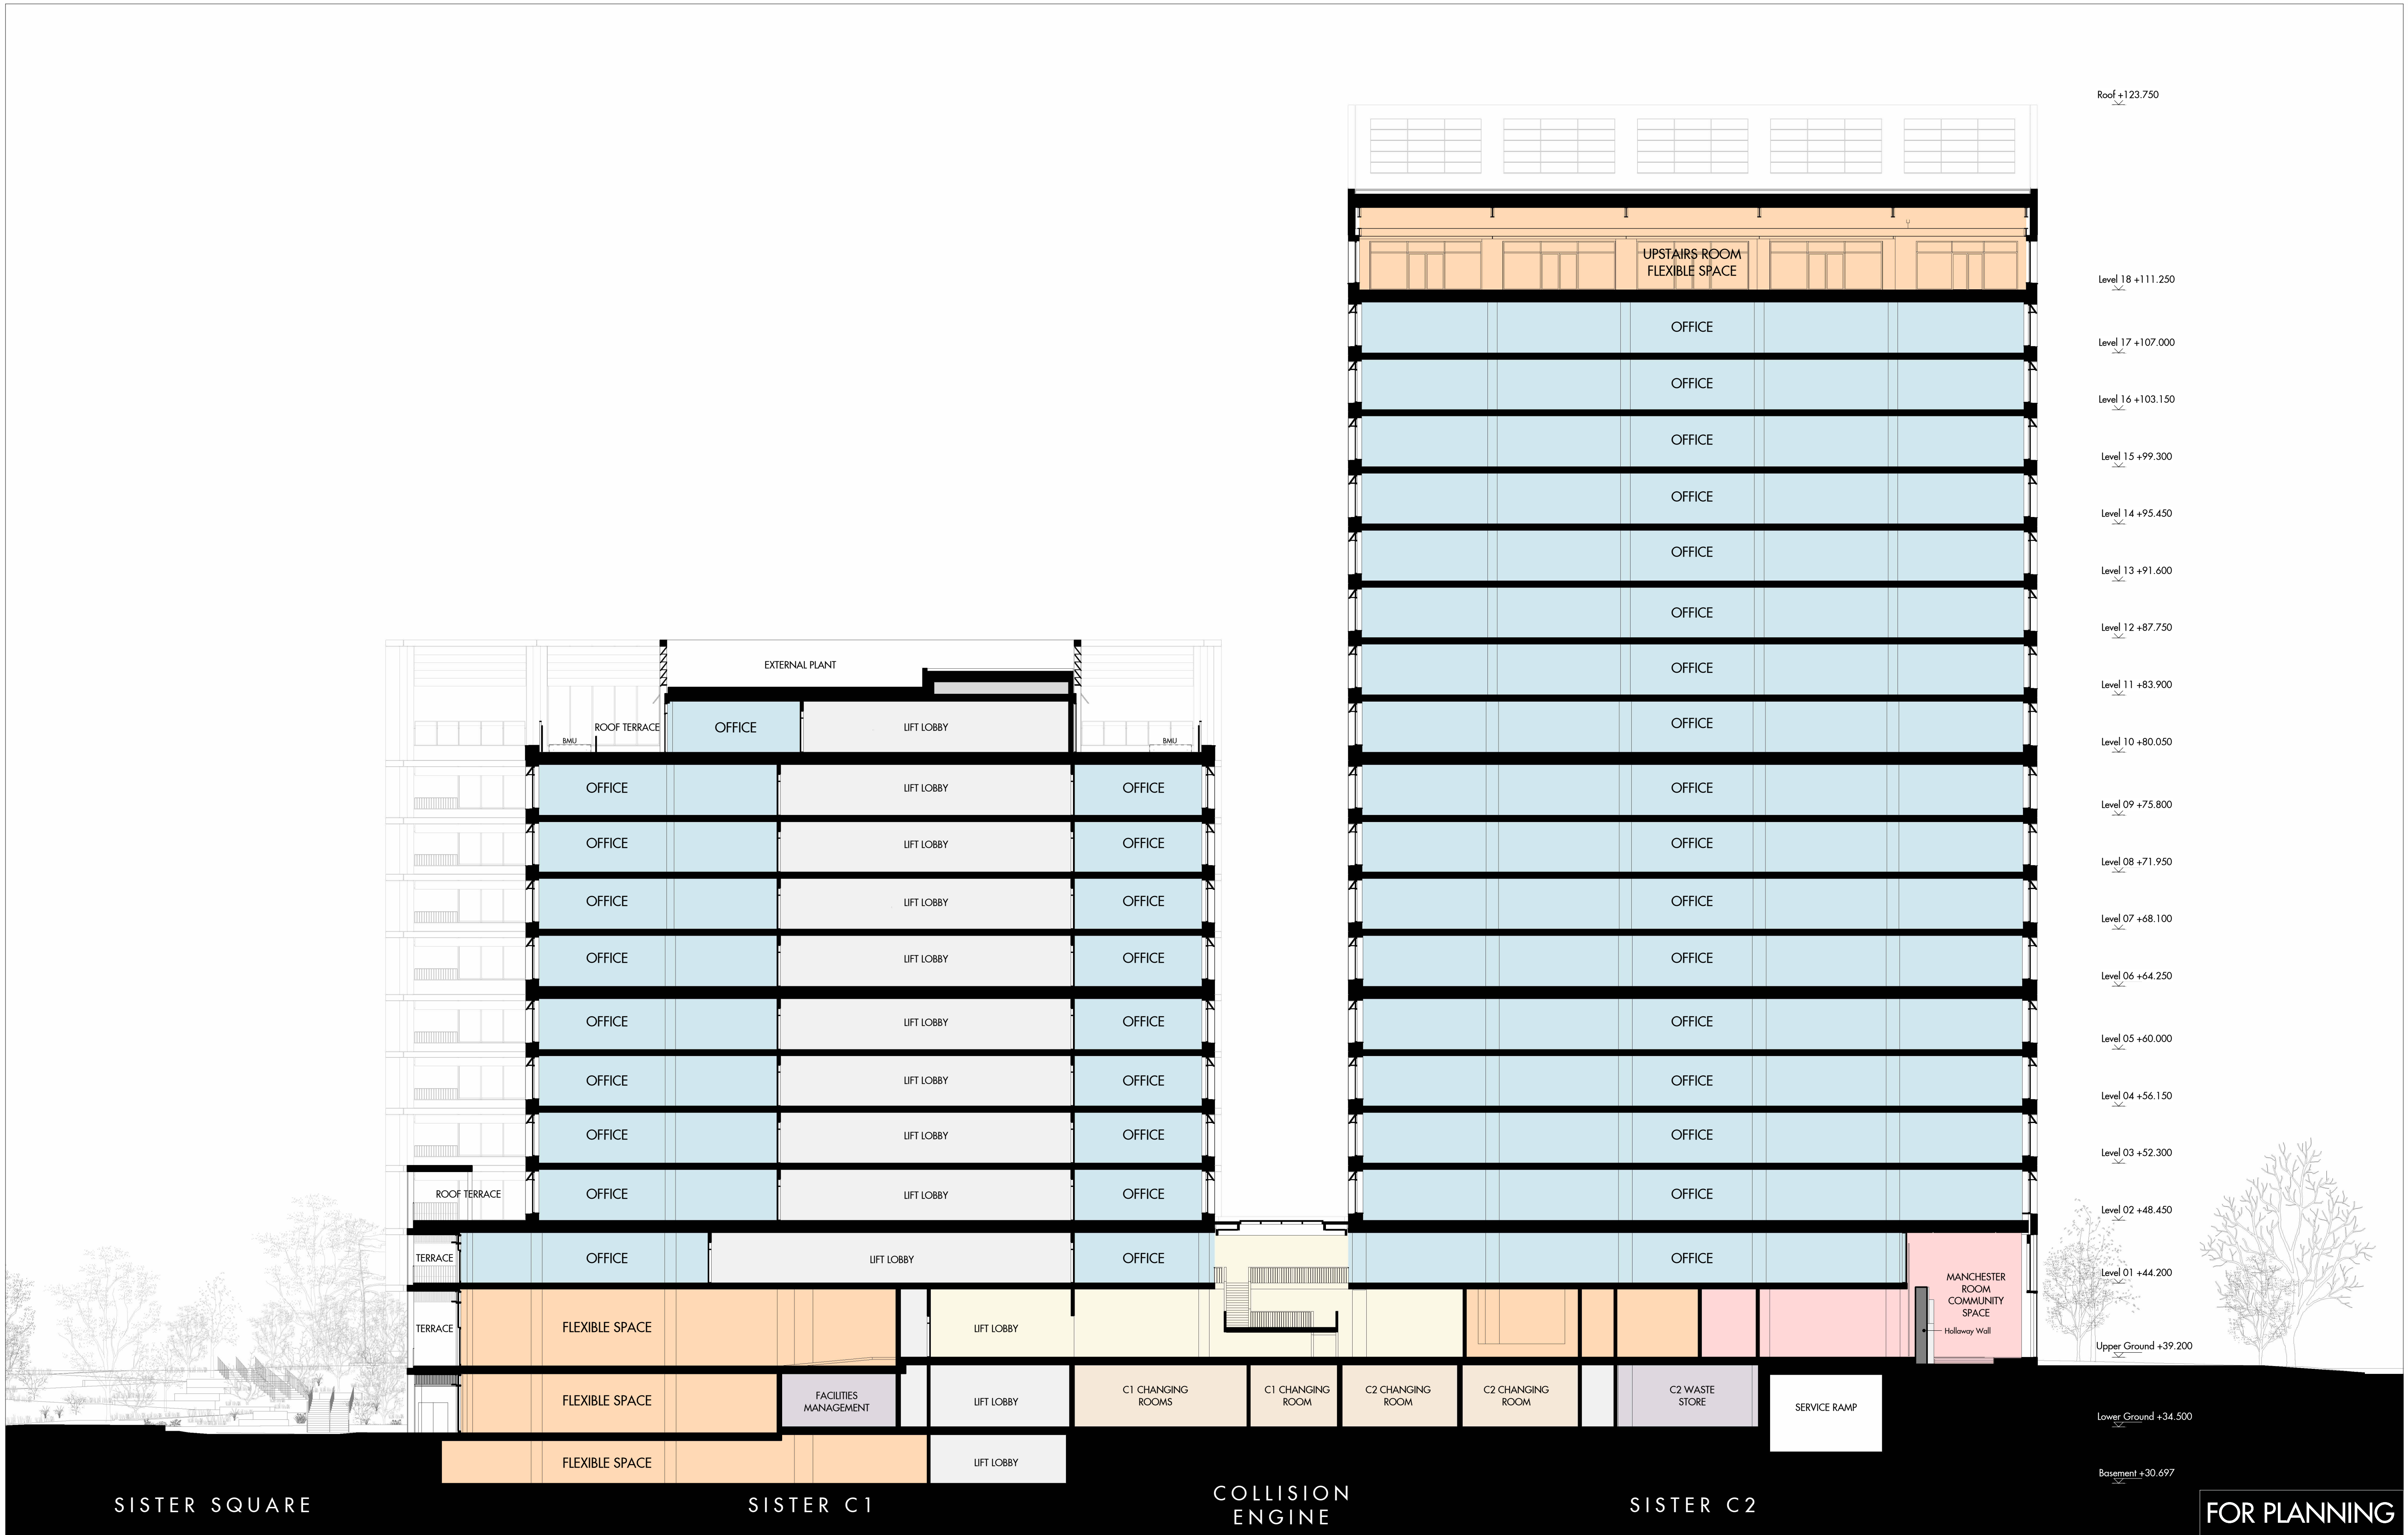

	Figured dimensions are in millimetres unless noted otherwise. All dimensions and levels shall be verified on site before proceeding with works. Detailed site survey to be carried out to verify positions and level relationships with site features and ordnance survey. The Architect must be notified of any discrepancy. Boundaries are indicative only and are to be verified by others.	REV	DATE	DESCRIPTION	CHKD/APP
	Allies & Morrison LLP is not responsible for any errors caused by the transmission, translation, software or computer systems. Allies & Morrison LLP is not responsible for nor shall be liable for the consequences of any use made of the drawings or models other than that for which they were produced by Allies & Morrison LLP for the Client.	P01	25/04/25	Planning Submission	JS
	All Intellectual Property Rights reserved				

0

10.0 m

20.0 m

1:200

Allies and Morrison LLP

85 Southwark Street
London SE1 0HX
telephone 020 7921 0100
facsimile 020 7921 0101
email studio@alliesandmorrison.com

A&M JOB No: 19171_02

Sister Manchester : Plot C

Proposed Section

PROPOSED SECTION

SISCO-AAM-ZZ-ZZ-DR-AR-07301

SCALE 1 : 200 @A1 1 : 400 @A3

S2

Status

P01

Revision