



CONDITION 4

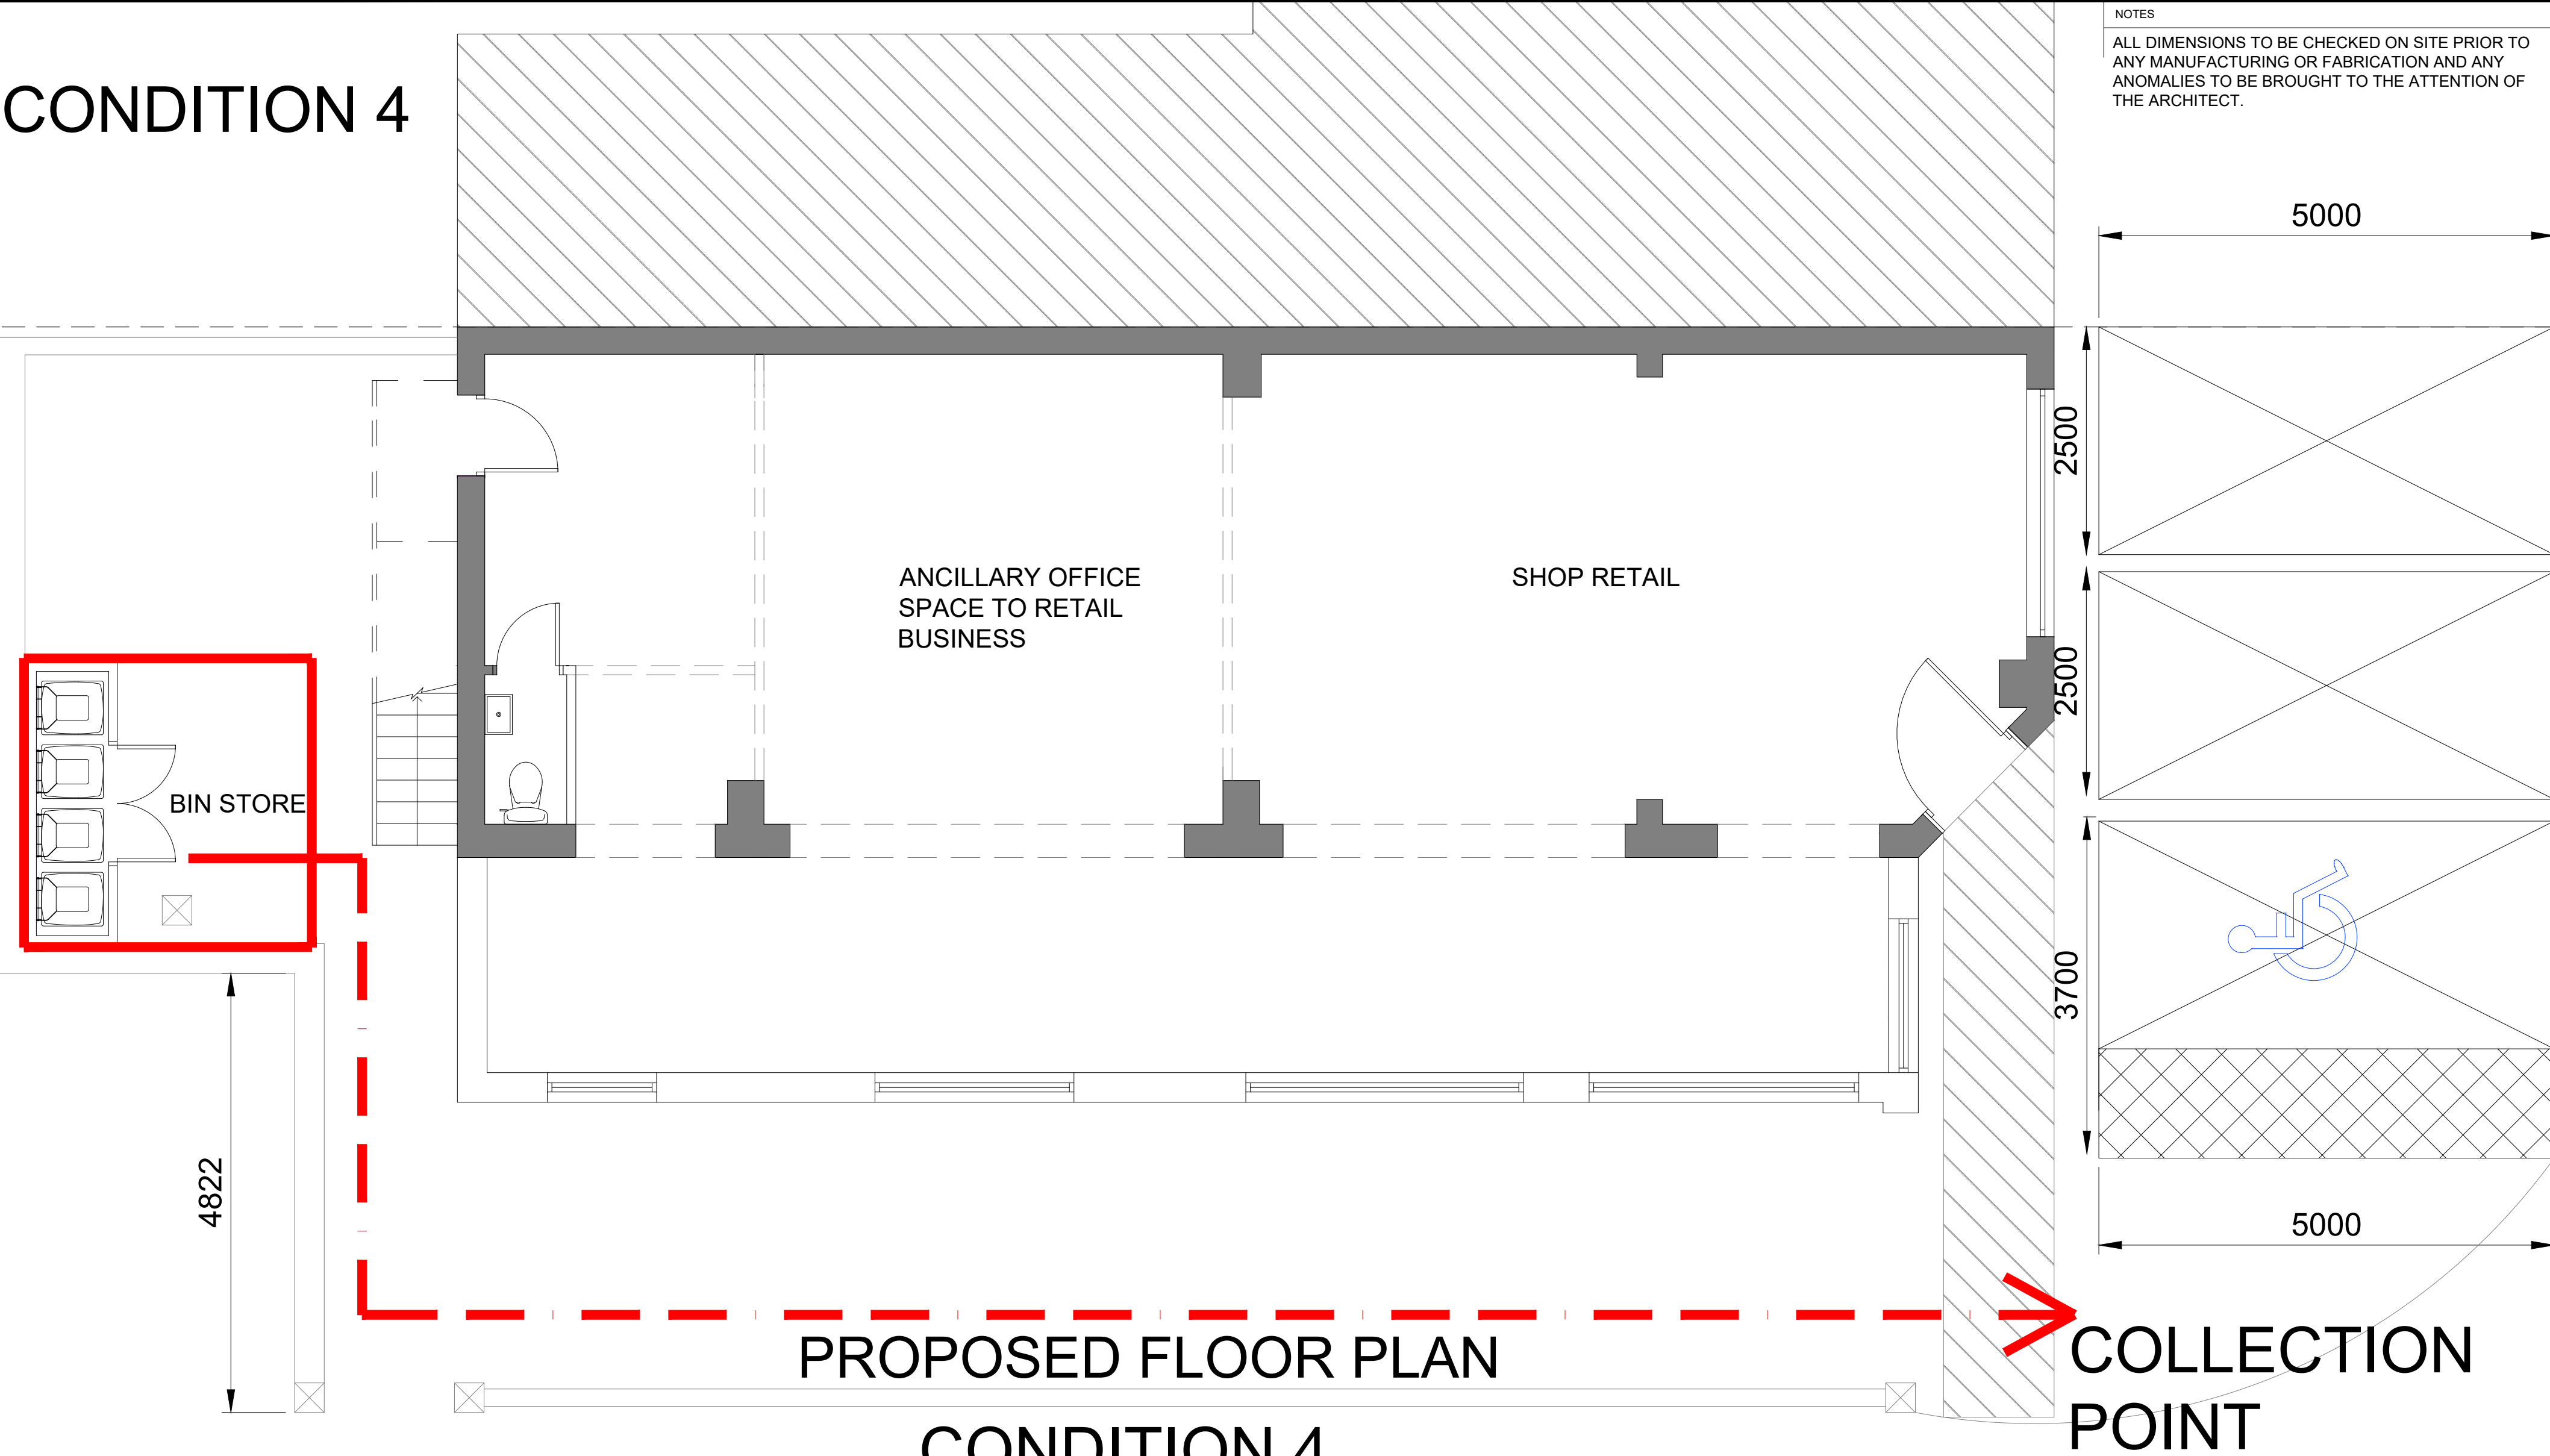

CONDITION 4

Product details:
Product code: 0650728026716


Product information
The metal wheelie bin store is the perfect tidy solution to hide your wheelie bins out of sight.

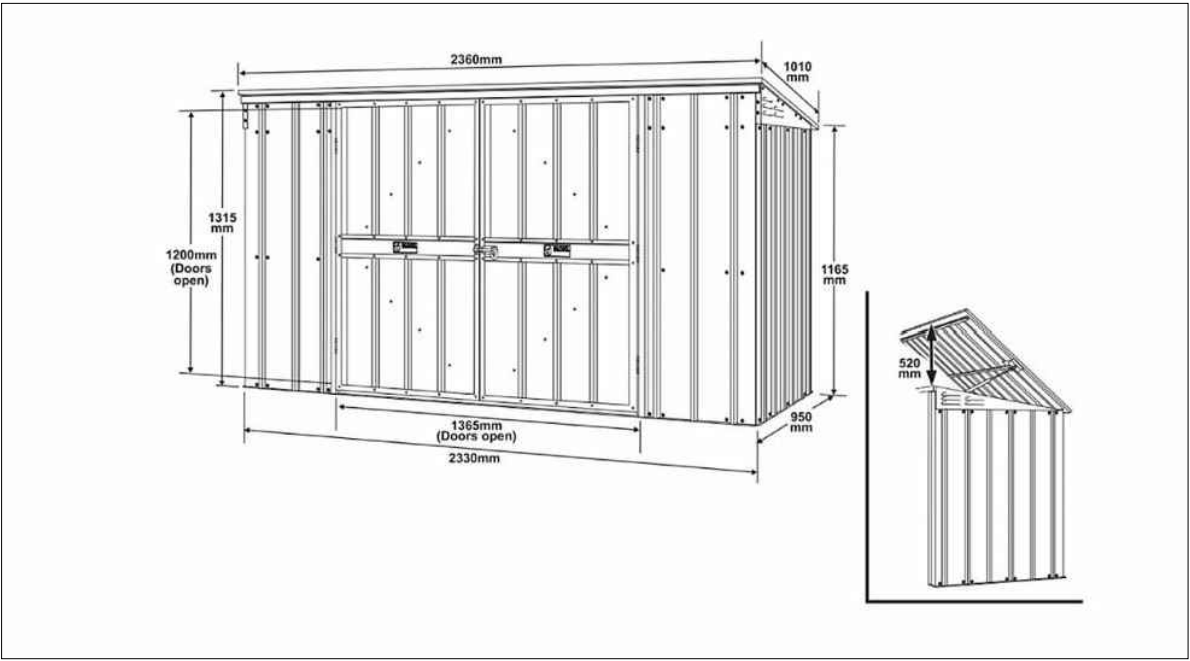

Guarantee - 1 year
Features and benefits
7 x 3 Triple Bin Store Anthracite Grey (2.33m x 0.95m)

Storage for 3x 240L Wheelie Bins
Door located on 7ft side
Roof size 236cm x 101cm
Base size 233cm x 95cm
Ventilated Gables
Frame and base rails constructed from galvanised steel
KEY INFORMATION:
Base Size : W 2.33m x D 0.95m | Door Location: 7ft End | Eaves Height : 1.16m |
General Size : 7ft x 3ft | Ridge Height : 1.32m | Roof Size : W 2.36m x D 1.01m |
Wheelie Bin Size: Holds 3x 240 Litre Bins

https://www.diy.com/departments/7-x-3-triple-bin-store-anthracite-grey-2-33m-x-0-95m-/0650728026716_BQ.prd

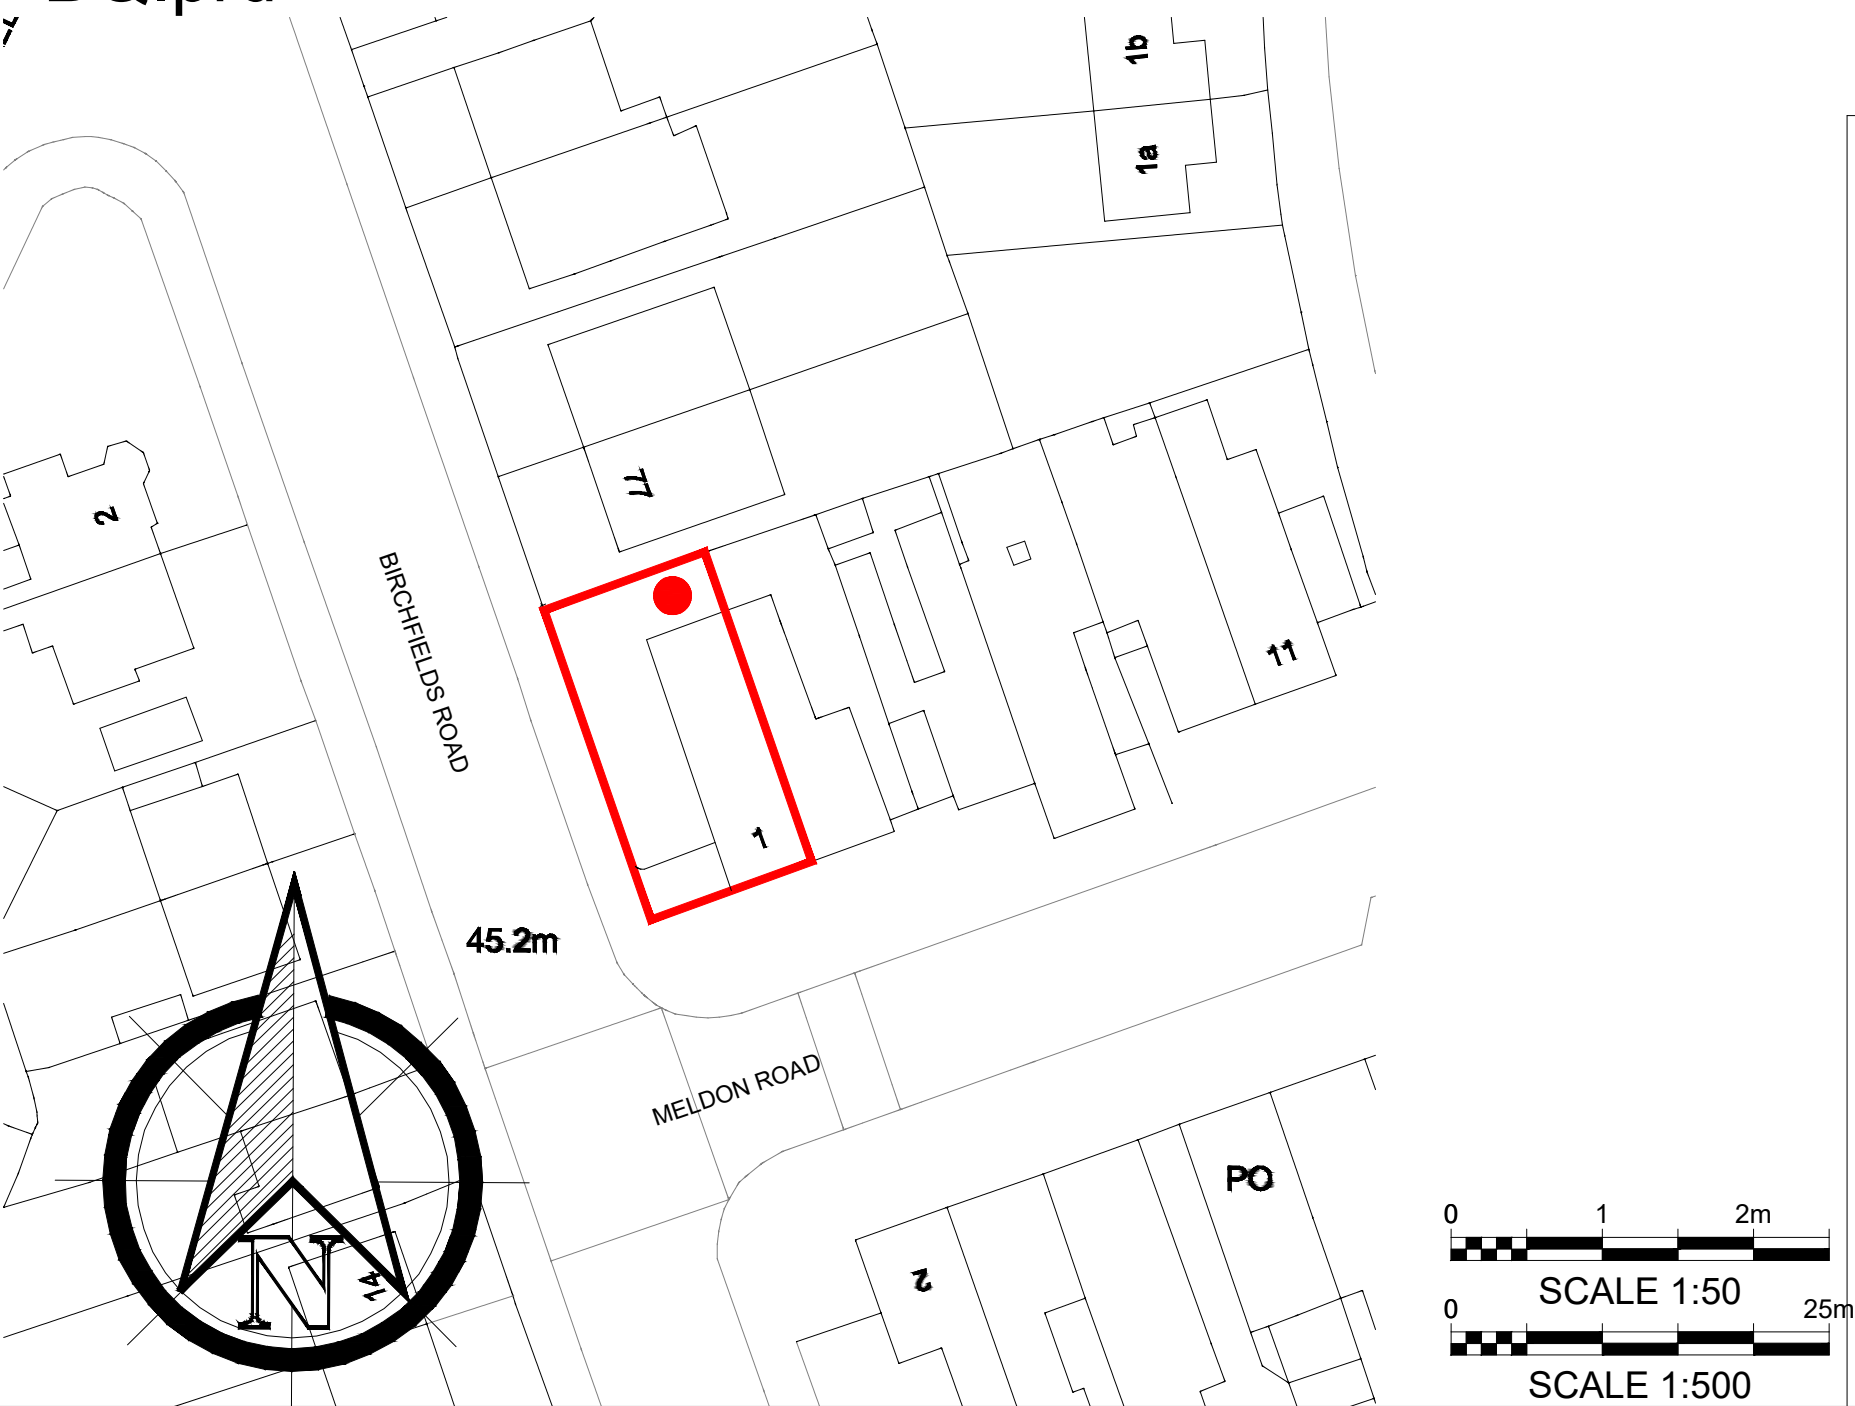

PROPOSALS

B	SECOND ISSUE	ET	12.05.25
REV	AMENDMENTS	BY	DATE
PROJECT ALTERATION/EXTENSION 1 MELDON ROAD LEVENSHULME MANCHESTER M13 0TZ			
CLIENT Mr MOHAMMED & HASHIM SHARIF			
DRAWING TITLE BIN STORE			
DRAWN	ET	DATE	12.05.25
CHECKED		SCALE	1:50 (A1) 1:500 (A1)
APPROVED			
 HOWARD & SEDDON A.R.I.B.A. CHARTERED ARCHITECTS 64 WASHWAY ROAD SALE, CHESHIRE, M33 7RE TEL NO. 0161 - 973 8296 FAX NO. 0161 - 962 3485 E-MAIL : ADMIN@HOWARDANDEDSON.CO.UK			
JOB No.	15,761	DRG No.	05
		REVISION	B