


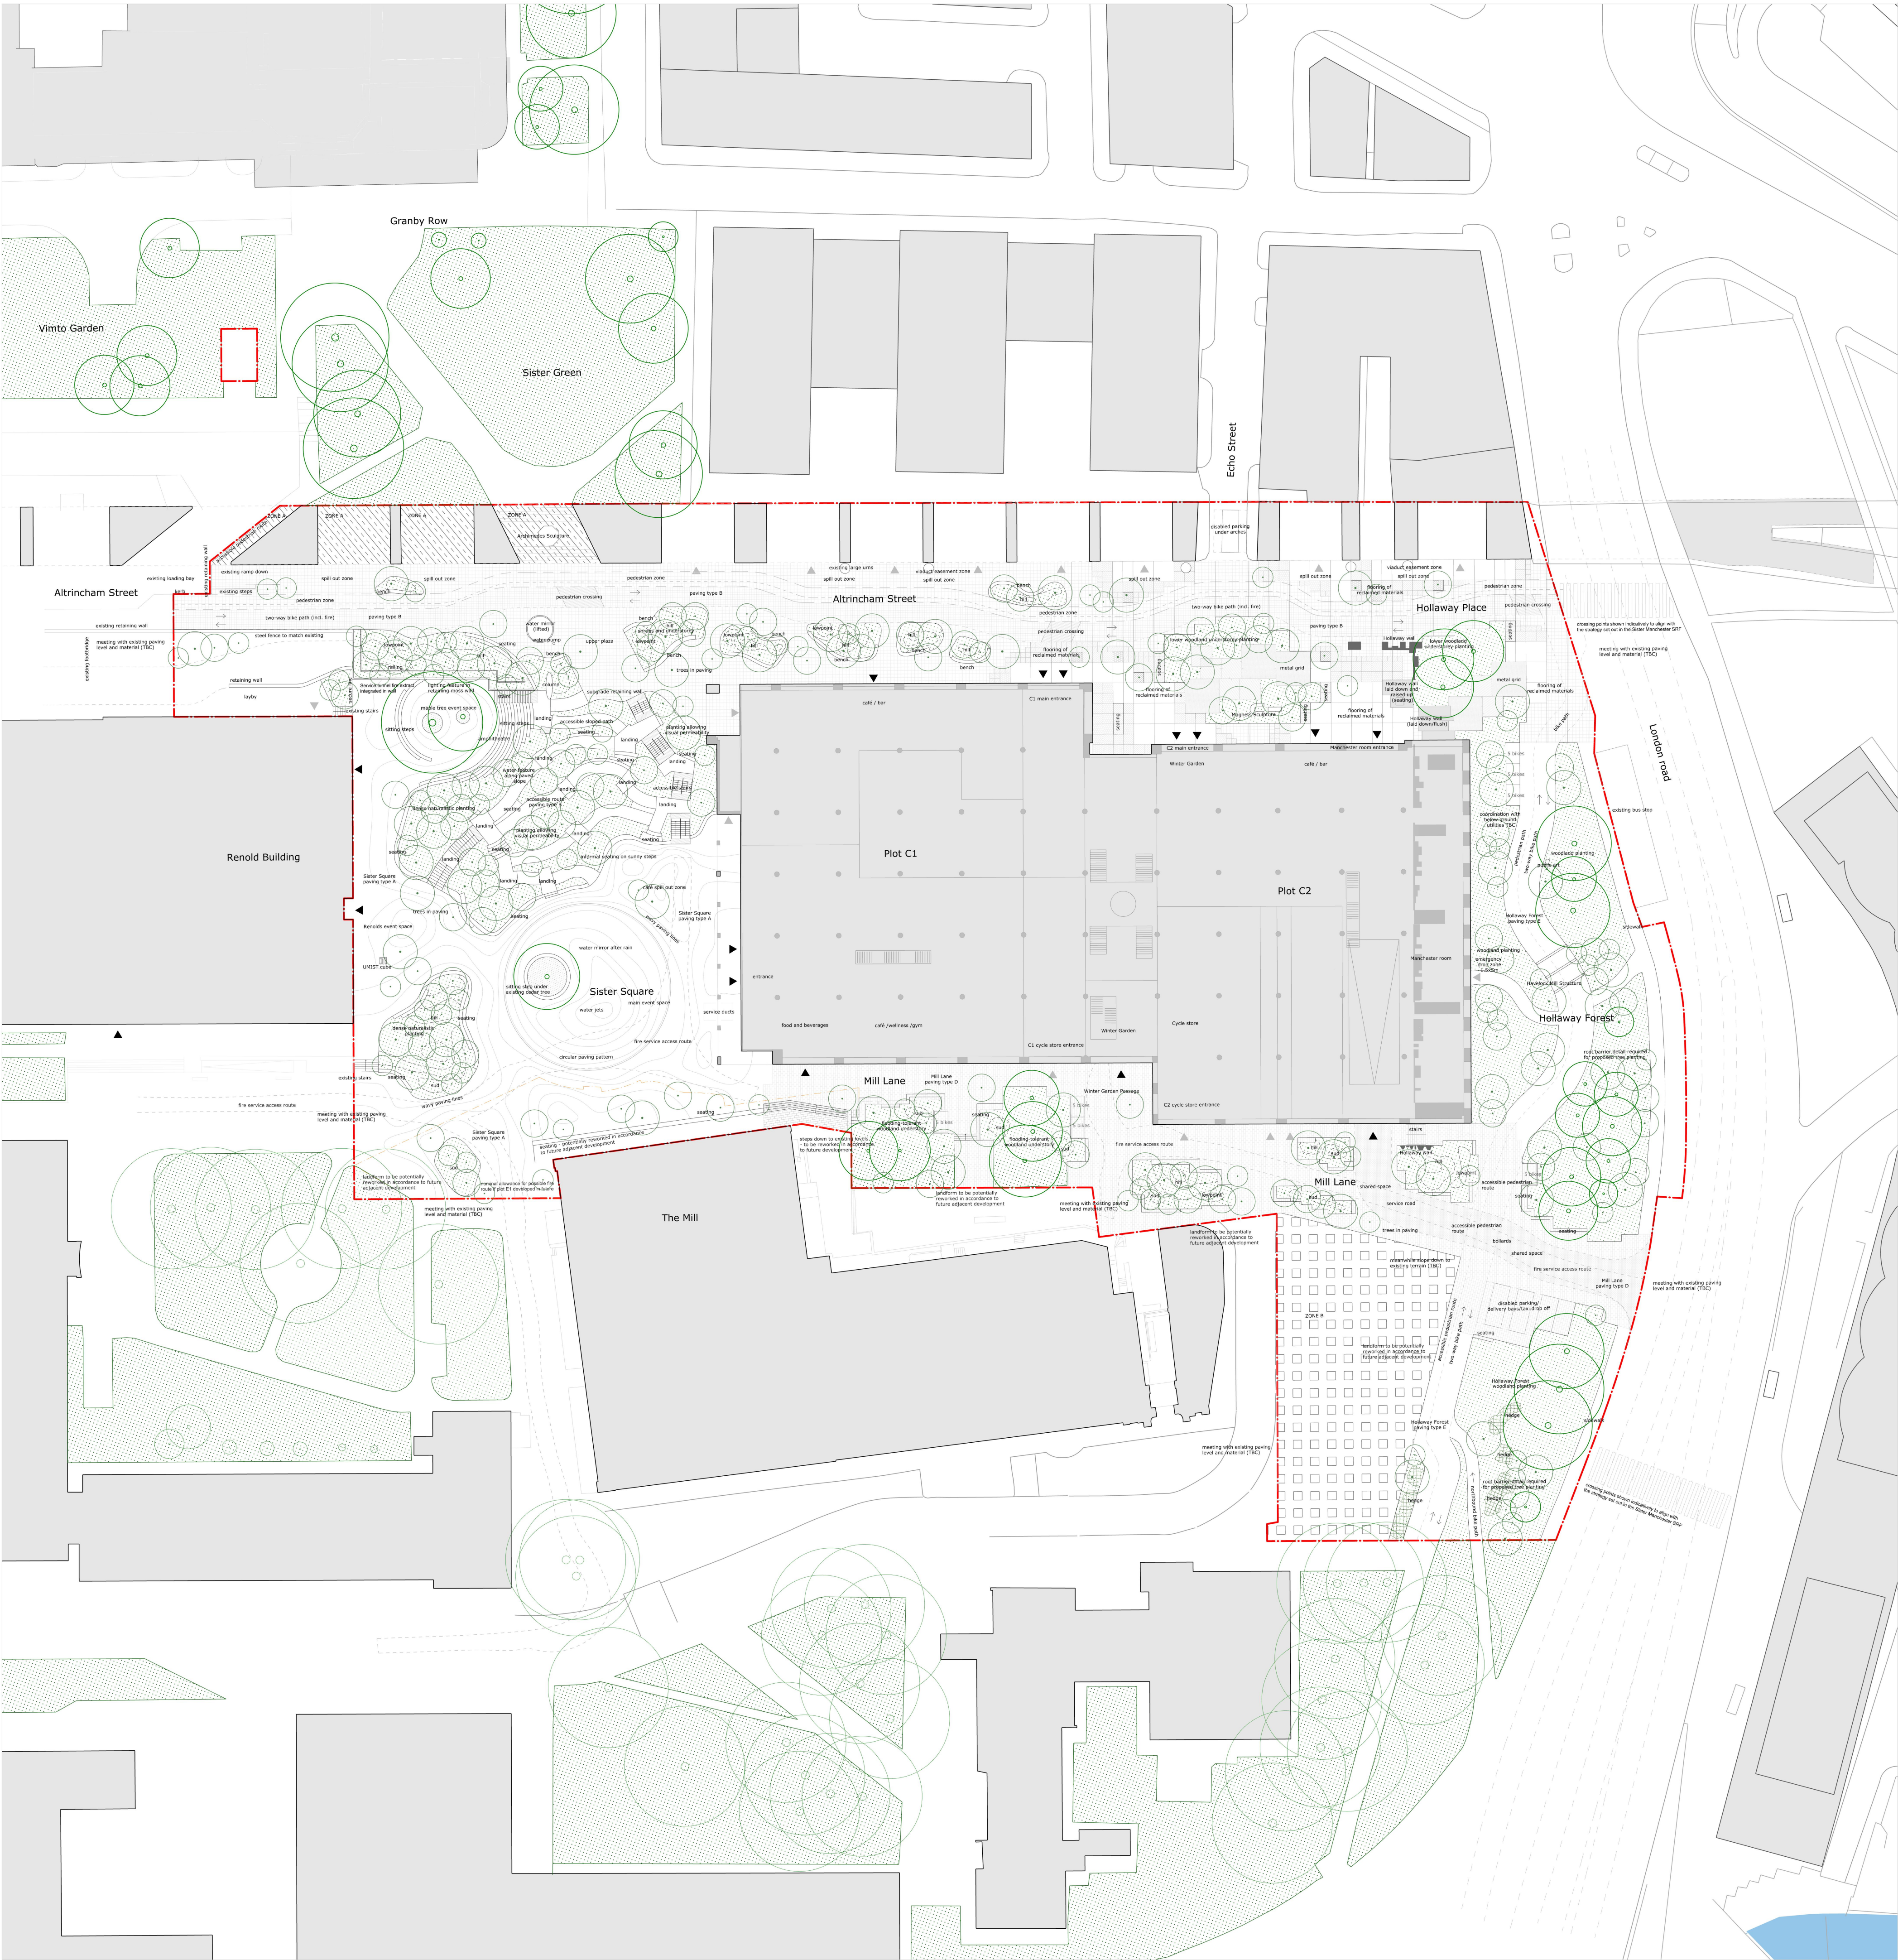

- General legend**
- Red line boundary
 - Contour lines
 - Fire and traffic routes
 - Accession path
 - Temporary design zone (TDC with plot E landscape)
 - Steps and seating
 - Building entrances (primary/secondary)
 - Art pieces
 - Pedestrian tactile paving / crossing
 - Perennial, grass and shrub planting
 - Proposed hedge (20m)
 - Existing tree retained
 - Proposed tree
 - ZONE A: Lighting installation. Further details to be coordinated with Plot A design team in subsequent phases
 - ZONE B: Foundation line circumstances. Foundation of Renold Laboratory. Public realm approach to be coordinated with Plot A design team in subsequent phases. Potential opportunity for renewable use

Note:
Tree placement and location of structures on Altrincham St. to be coordinated (utility zone to be confirmed).

Revision no.:	Date	Comments	Drawn	Checked
02	31.01.2025	Revision including new C1 and C2 building footprints, incorporation of Butterfly stairs in the landscape, level changes.	LAM/RSU	JLB/SIS
03	18.02.2025	Plot boundary update, temporary design zone boundary by plot E added, bike lane update.	LAM	JLB
04	11.04.2025	Updates on: plot boundary, Sister Square central steps and slope design update, Altrincham St. bike lane and pedestrian zone, disabled parking, new trees number and location, Hollaway Wall, entrances, smaller updates	LAM	JLB
05	23.04.2025	Plot boundary update, Hollaway Wall update	LAM	JLB

This drawing is the copyright of SLA and may not be reproduced or used without written permission. The drawing is for planning and design purposes only and should not be used for construction without further detailed drawings and specifications. The contractor shall verify all dimensions and conditions on site prior to commencing any work. Any discrepancies between this drawing and site conditions must be reported to the Architect immediately. This drawing does not constitute approval under any building regulations, planning permissions, or other statutory requirements. The Contract Administrator is responsible for obtaining all necessary approvals before commencing work. SLA accepts no liability for any loss, damage, or injury caused by errors or omissions in this drawing or by use of this drawing for purposes other than those for which it was commissioned. Use of this drawing implies acceptance of these conditions. © 2024 [SLA]. All rights reserved.

Project:	SISTER MANCHESTER PLOT C	REV:	05
Project No:	1519	BRUNTWOOD REF. NO:	SISCO-SLA-LA-ZZ-DR-LA-00001
Title:	General Landscape Arrangement Plan	DRAWING NO.	1519-L-01-12-01
Scale:	1:500 (A1)	DRAWN:	LAM/RSU
Date:	27.09.2024	APPROVED:	JLB



SLA A/S
Njalsgade 17B,
Pakhus 2, 3 sal,
København S