


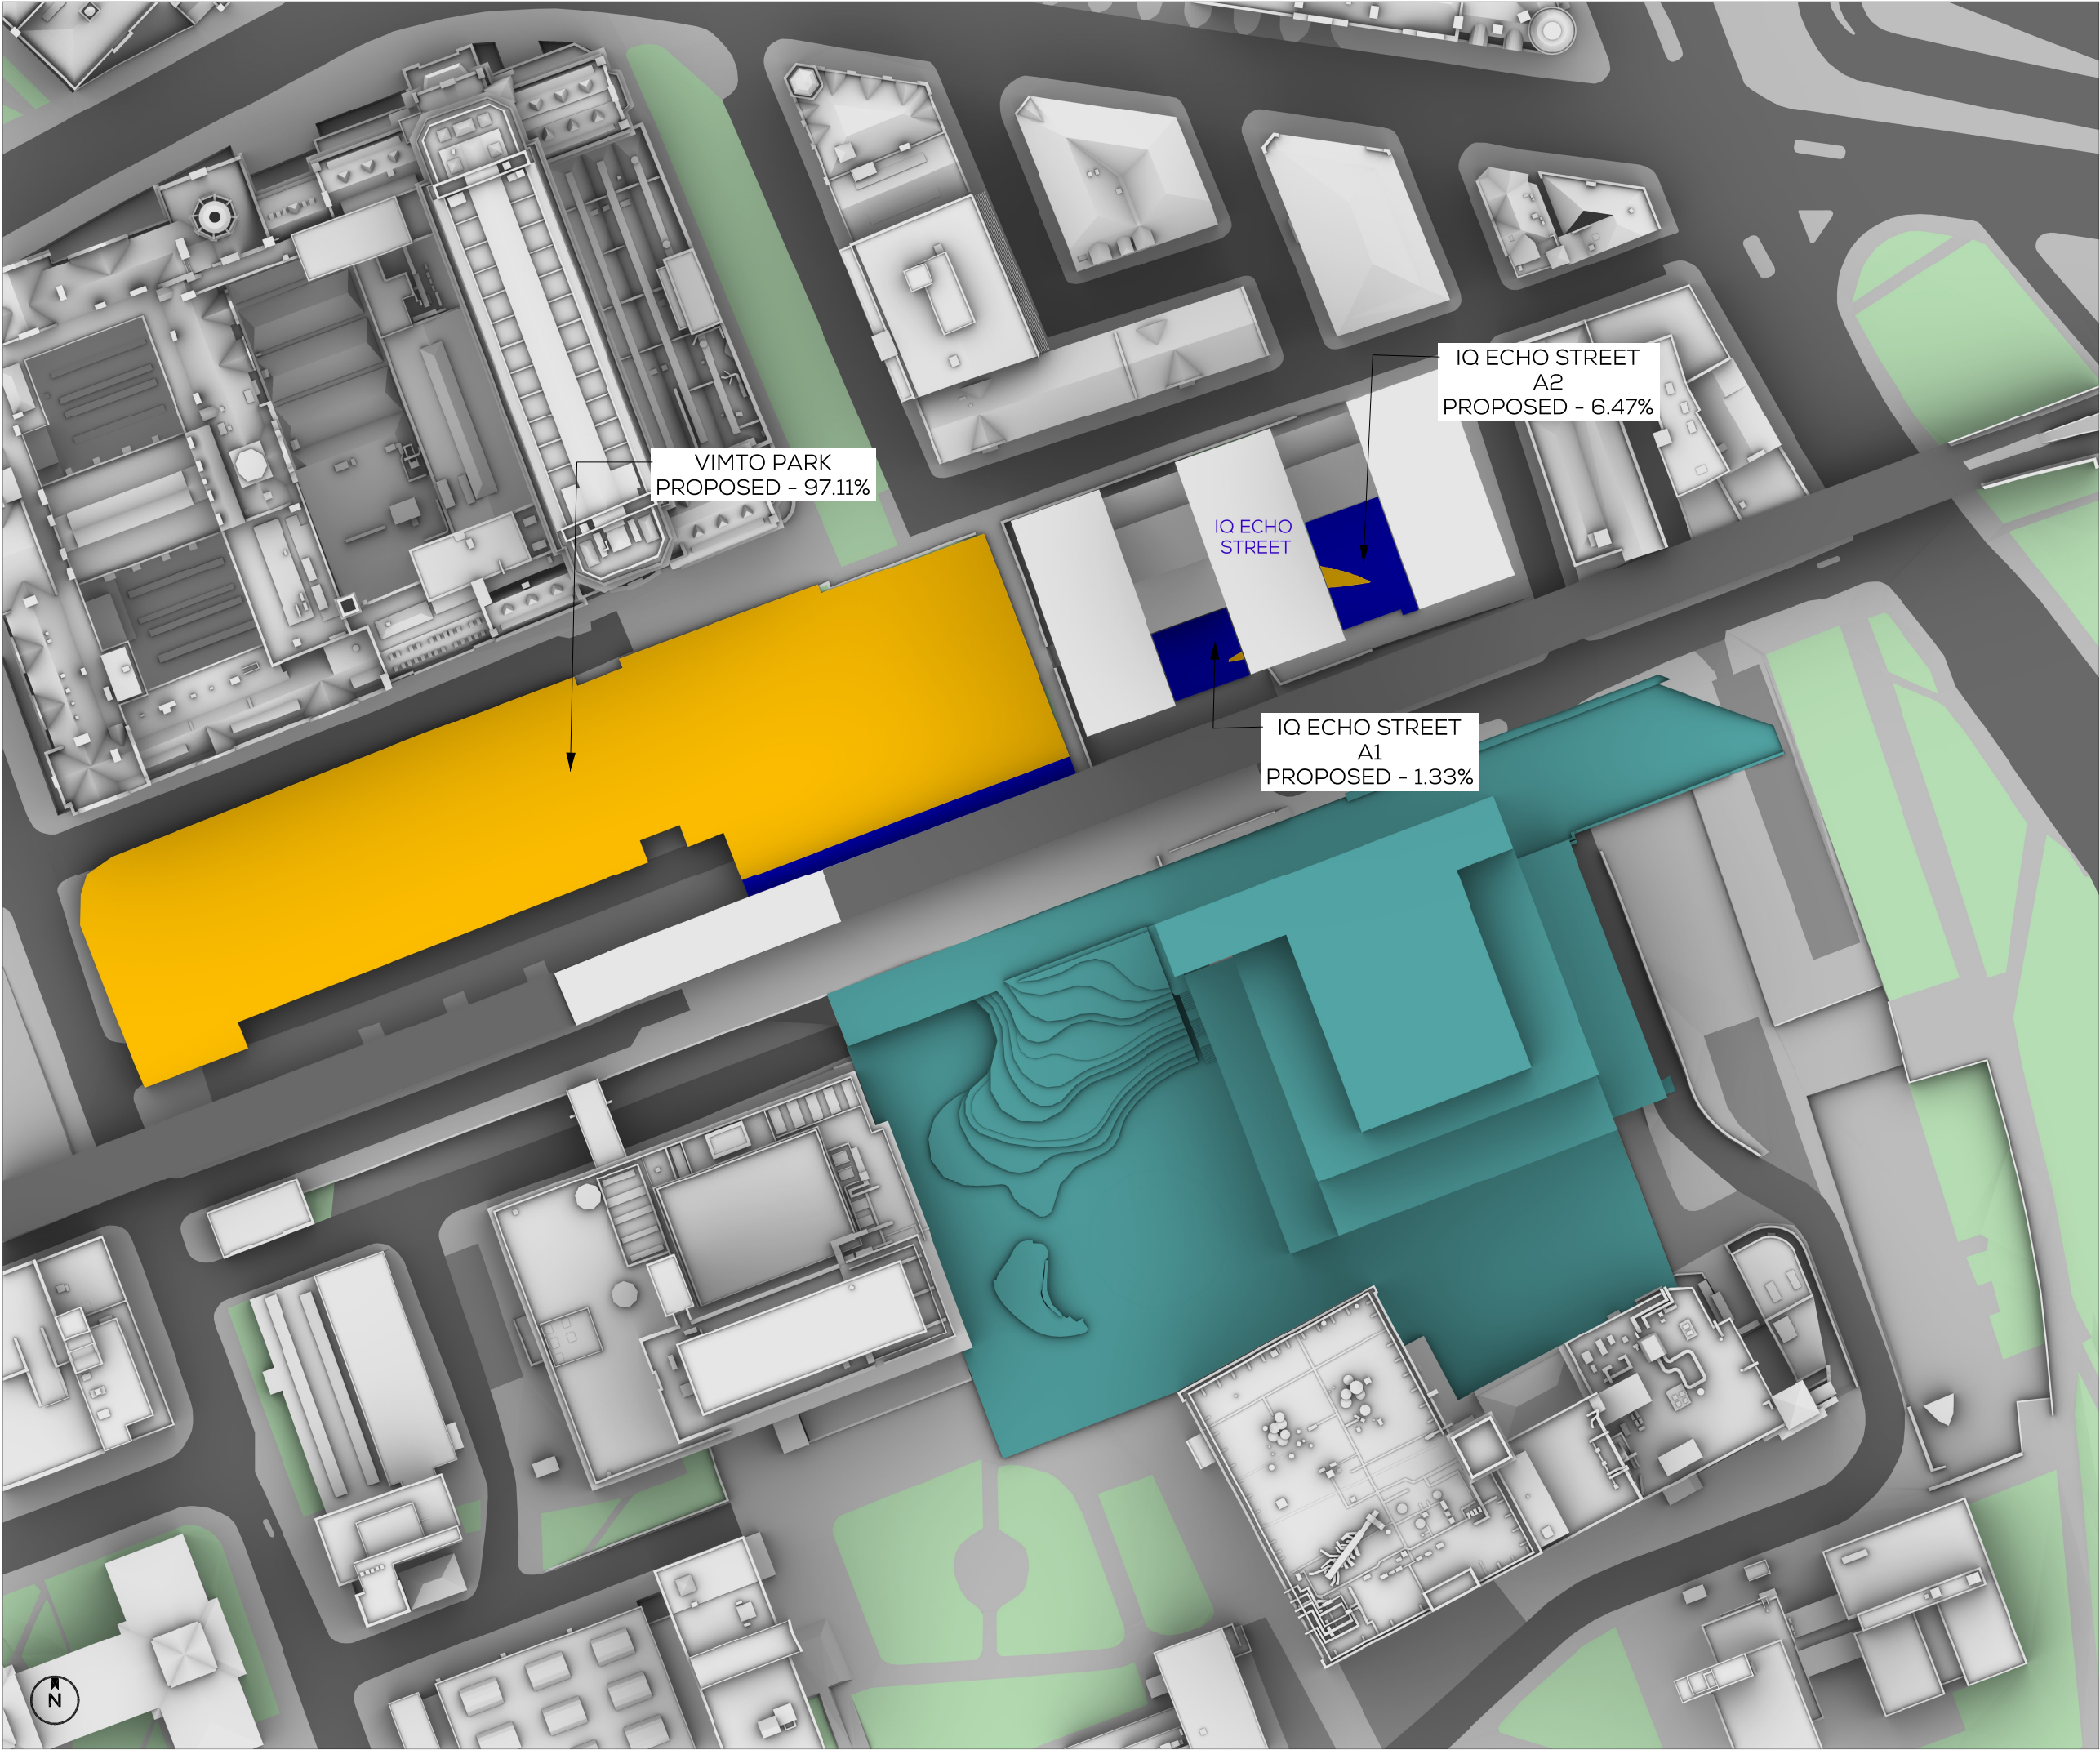

SOURCES OF INFORMATION

IR04-250305-A&M (DF2)

ALL INFORMATION DISPLAYED IS SUBJECT TO A COMPLETE VERIFIABLE SITE SURVEY BEING UNDERTAKEN. GIA TAKES NO RESPONSIBILITY ON THE ACCURACY OR RELIABILITY OF THE DISPLAYED DATA SINCE A VERIFIED SITE SURVEY WAS NOT MADE AVAILABLE PRIOR TO THE GENERATION OF SUCH INFORMATION.

AREA RECEIVING +2 HOURS OF DIRECT SUNLIGHT

AREA RECEIVING LESS THAN 2 HOURS OF DIRECT SUNLIGHT

NOTES:  
Proposed  
ALL HEIGHTS AND DIMENSIONS GIVEN IN m AOD

N.B. DO NOT SCALE OFF THIS DRAWING

PROJECT:  
PLOT C, ID MANCHESTER

DRAWING NAME:  
SUNLIGHT HOURS ON GROUND  
MARCH 21ST

| DWN BY   | SCALE   | CHK BY   | DATE     | REV No. |
|----------|---------|----------|----------|---------|
| HR       | NTS     | KS       | 2/4/2025 | -       |
| PROJ No. | REL No. | ADDR No. | IS No.   | DWG No. |
| 21766    | 02      | -        | 01       | 04      |

**gia**  
The Whitehouse  
9A Belvedere Road  
London, SE1 8GA  
t 020 7202 1400  
www.gia.uk.com  
mail@gia.uk.com  
LONDON · MANCHESTER · BRISTOL  
BELFAST · DUBLIN · BIRMINGHAM