


"Copyright in this drawing remains with the designer. Responsibility is not accepted for errors made by others in scaling from this drawing. All construction information should be taken from figured dimensions only. Check all dimensions on site. In case of any discrepancy, refer query to the designer."

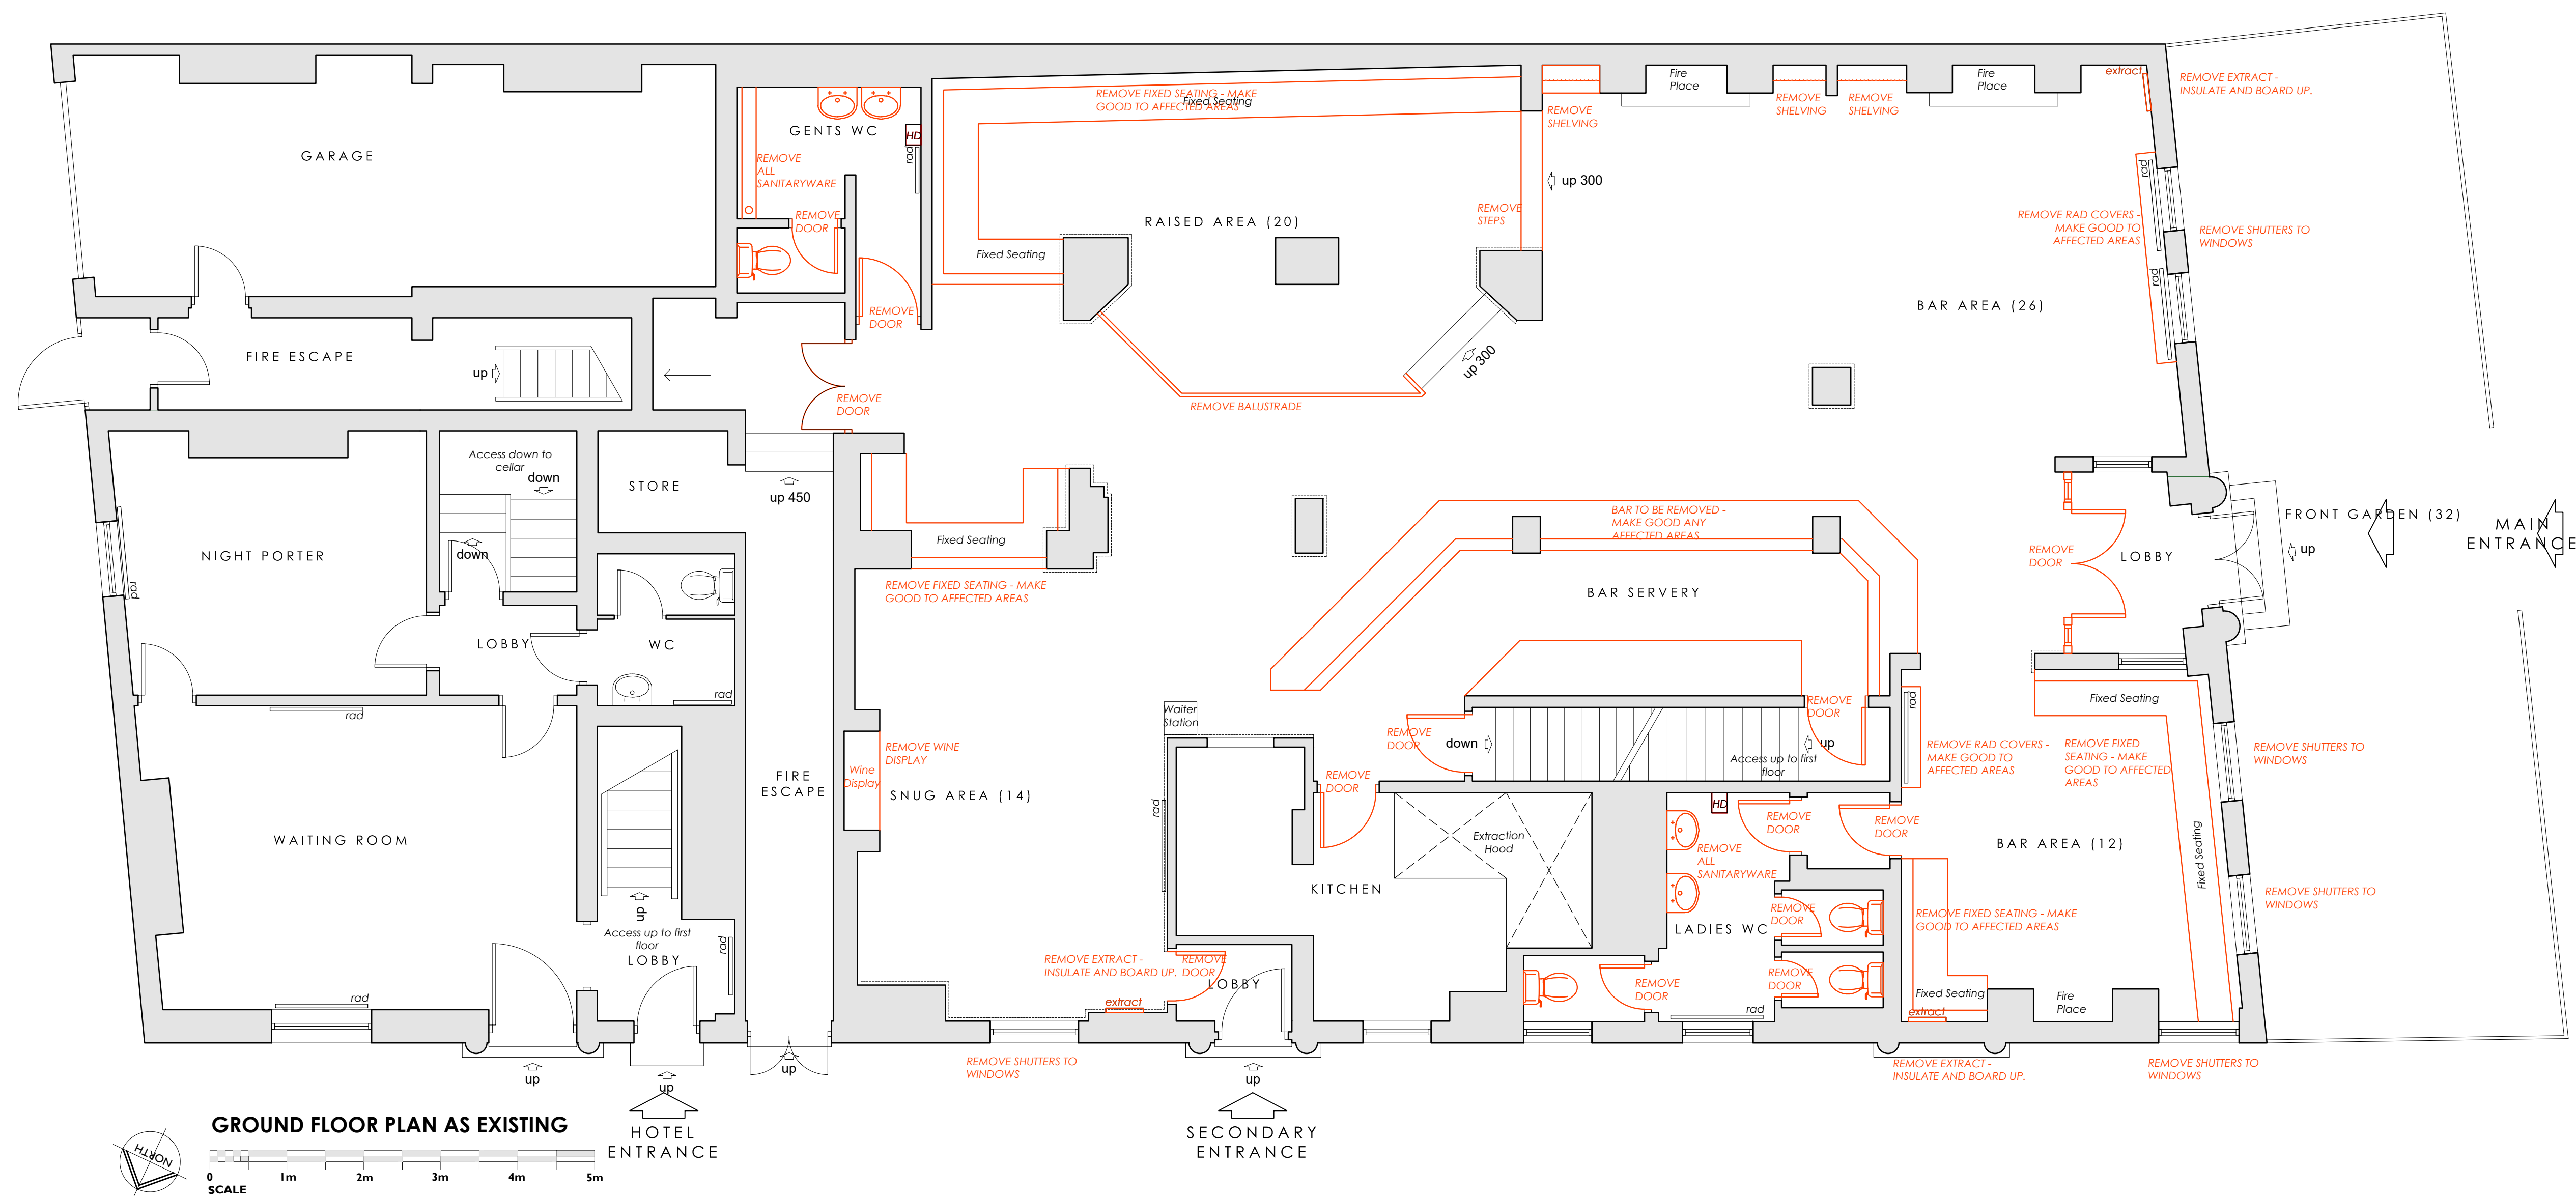

A	RETAINED FRONT DOORS		JH	26.03.25	
Rev	Description		By	Date	
INVENTIVE DESIGN ASSOCIATES					
ARCHITECTURE & INTERIOR DESIGN					
57 Station Road, Cheadle Hulme					
Stockport, Greater Manchester SK8 7AA					
Company Reg No: 9251414					
TRUST INNS					
The Brunswick					
97 Piccadilly, Manchester M1 2DB					
REMOVALS PLAN					
DRAWN	JH	DATE	12.07.24	DRAWING NO.	
SCALE	1:50@A1	REV.	A	22108-103	