



145 PARSONAGE ROAD MANCHESTER M20 4NL

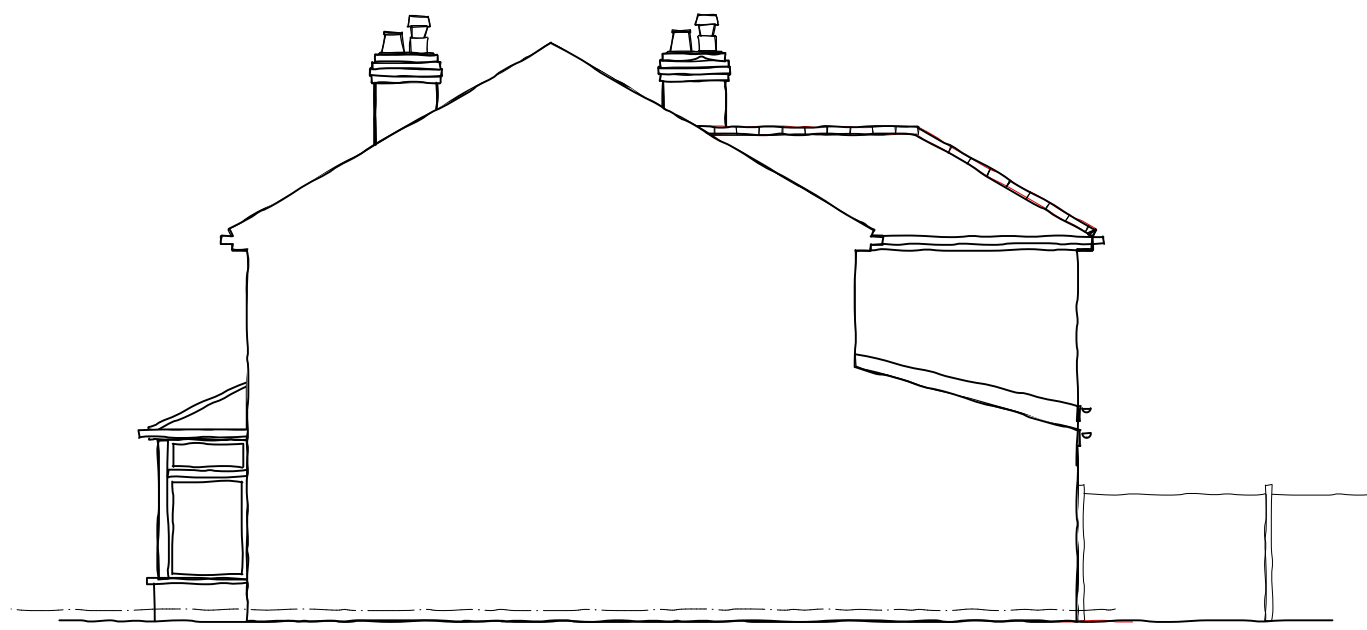

EXISTING SIDE ELEVATION (from No 147) 1:100 @ A1

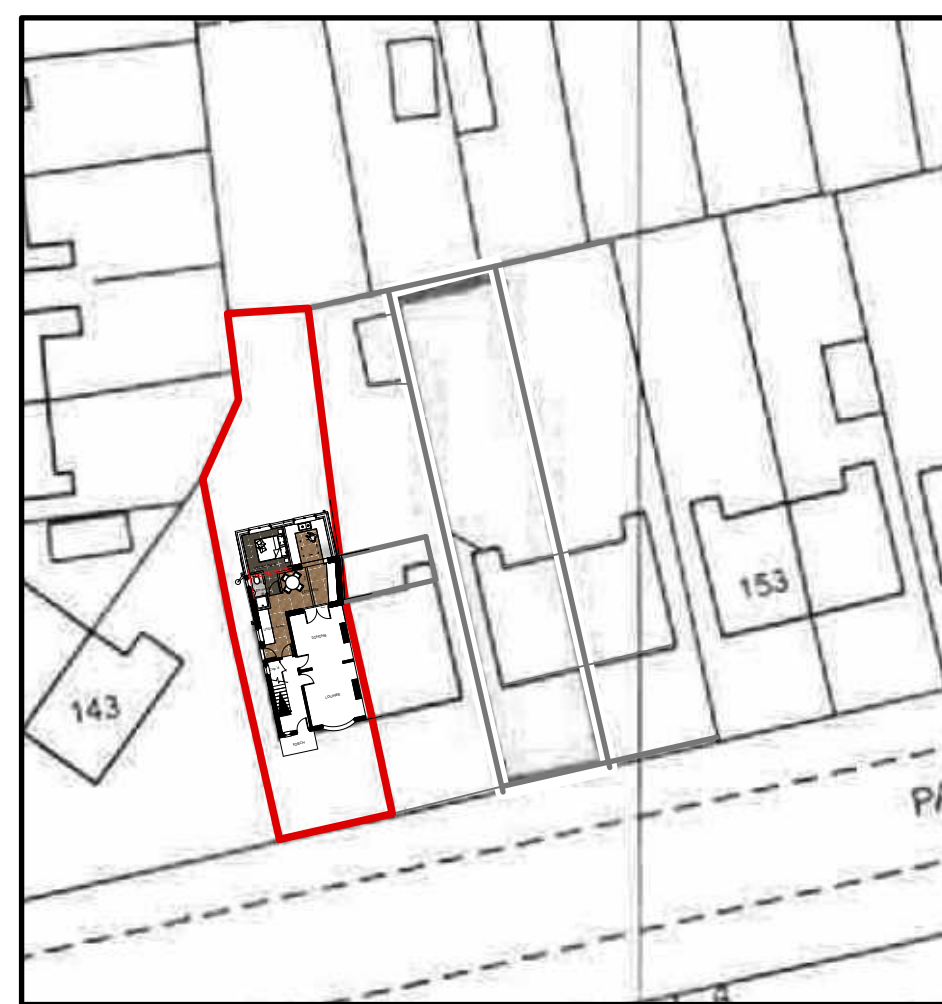

PROPOSED BLOCK PLAN 1:50 @ A1



EXISTING BLOCK PLAN 1:50 @ A1



1:1250 LOCATION PLAN @ A1




EXISTING SIDE ELEVATION
1:100 @ A1




EXISTING REAR ELEVATION
1:100 @ A1




EXISTING REAR ELEVATION

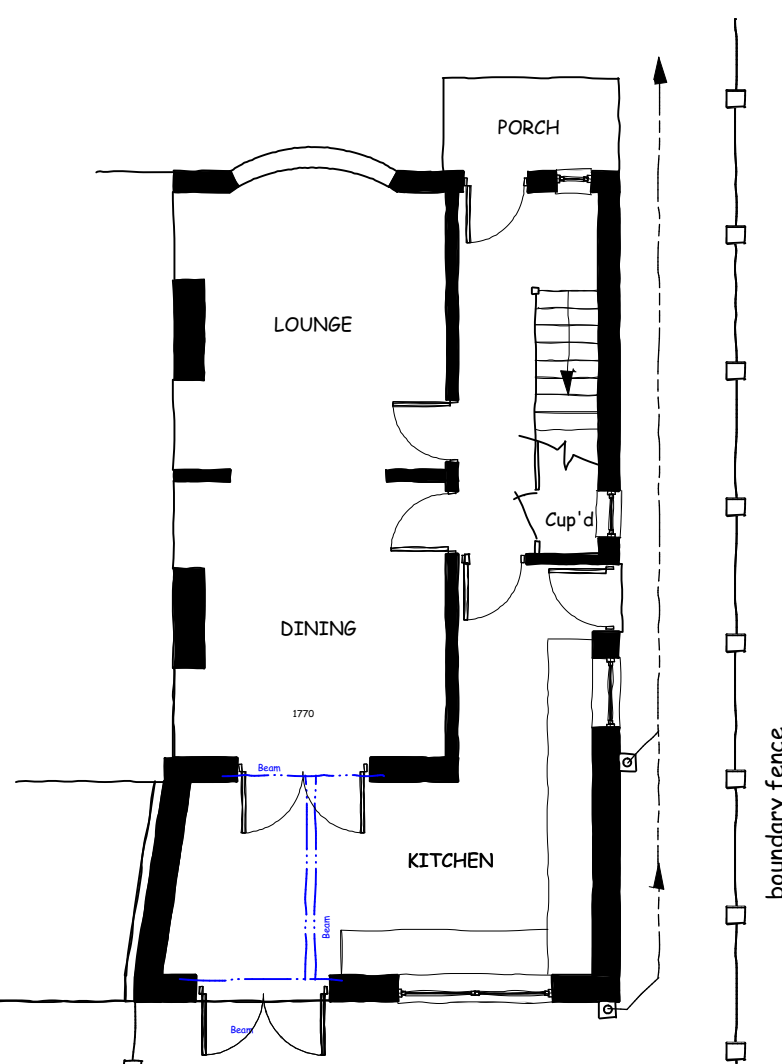

EXISTING GROUND FLOOR PLAN
1@100 @ A1

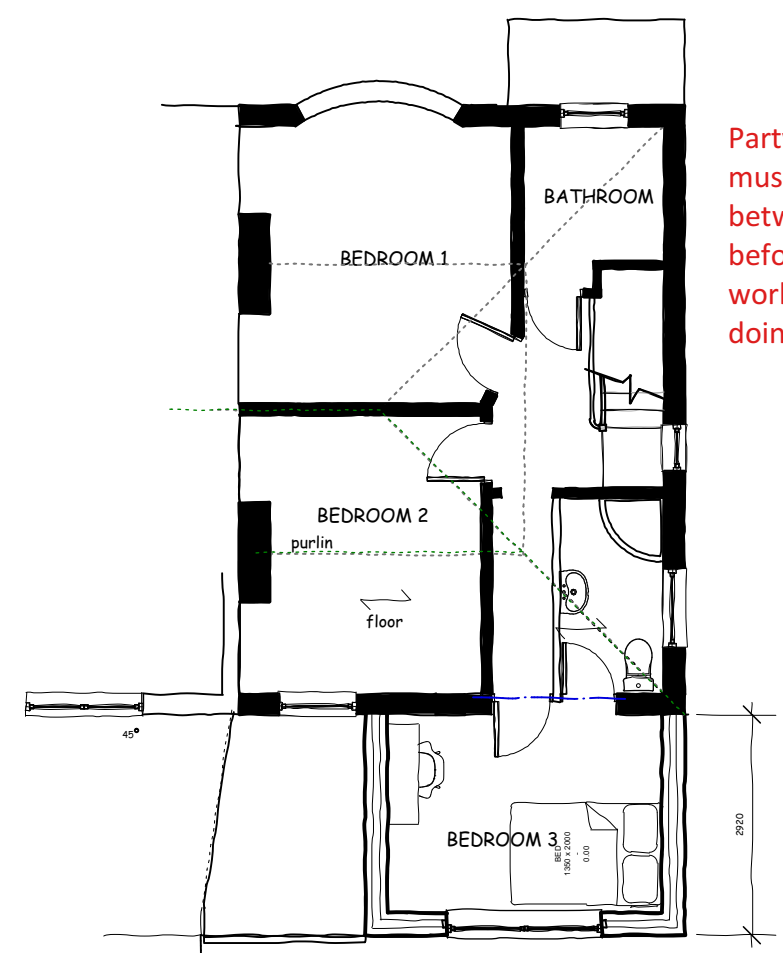


EXISTING 1st FLOOR PLAN
1@100 @ A1

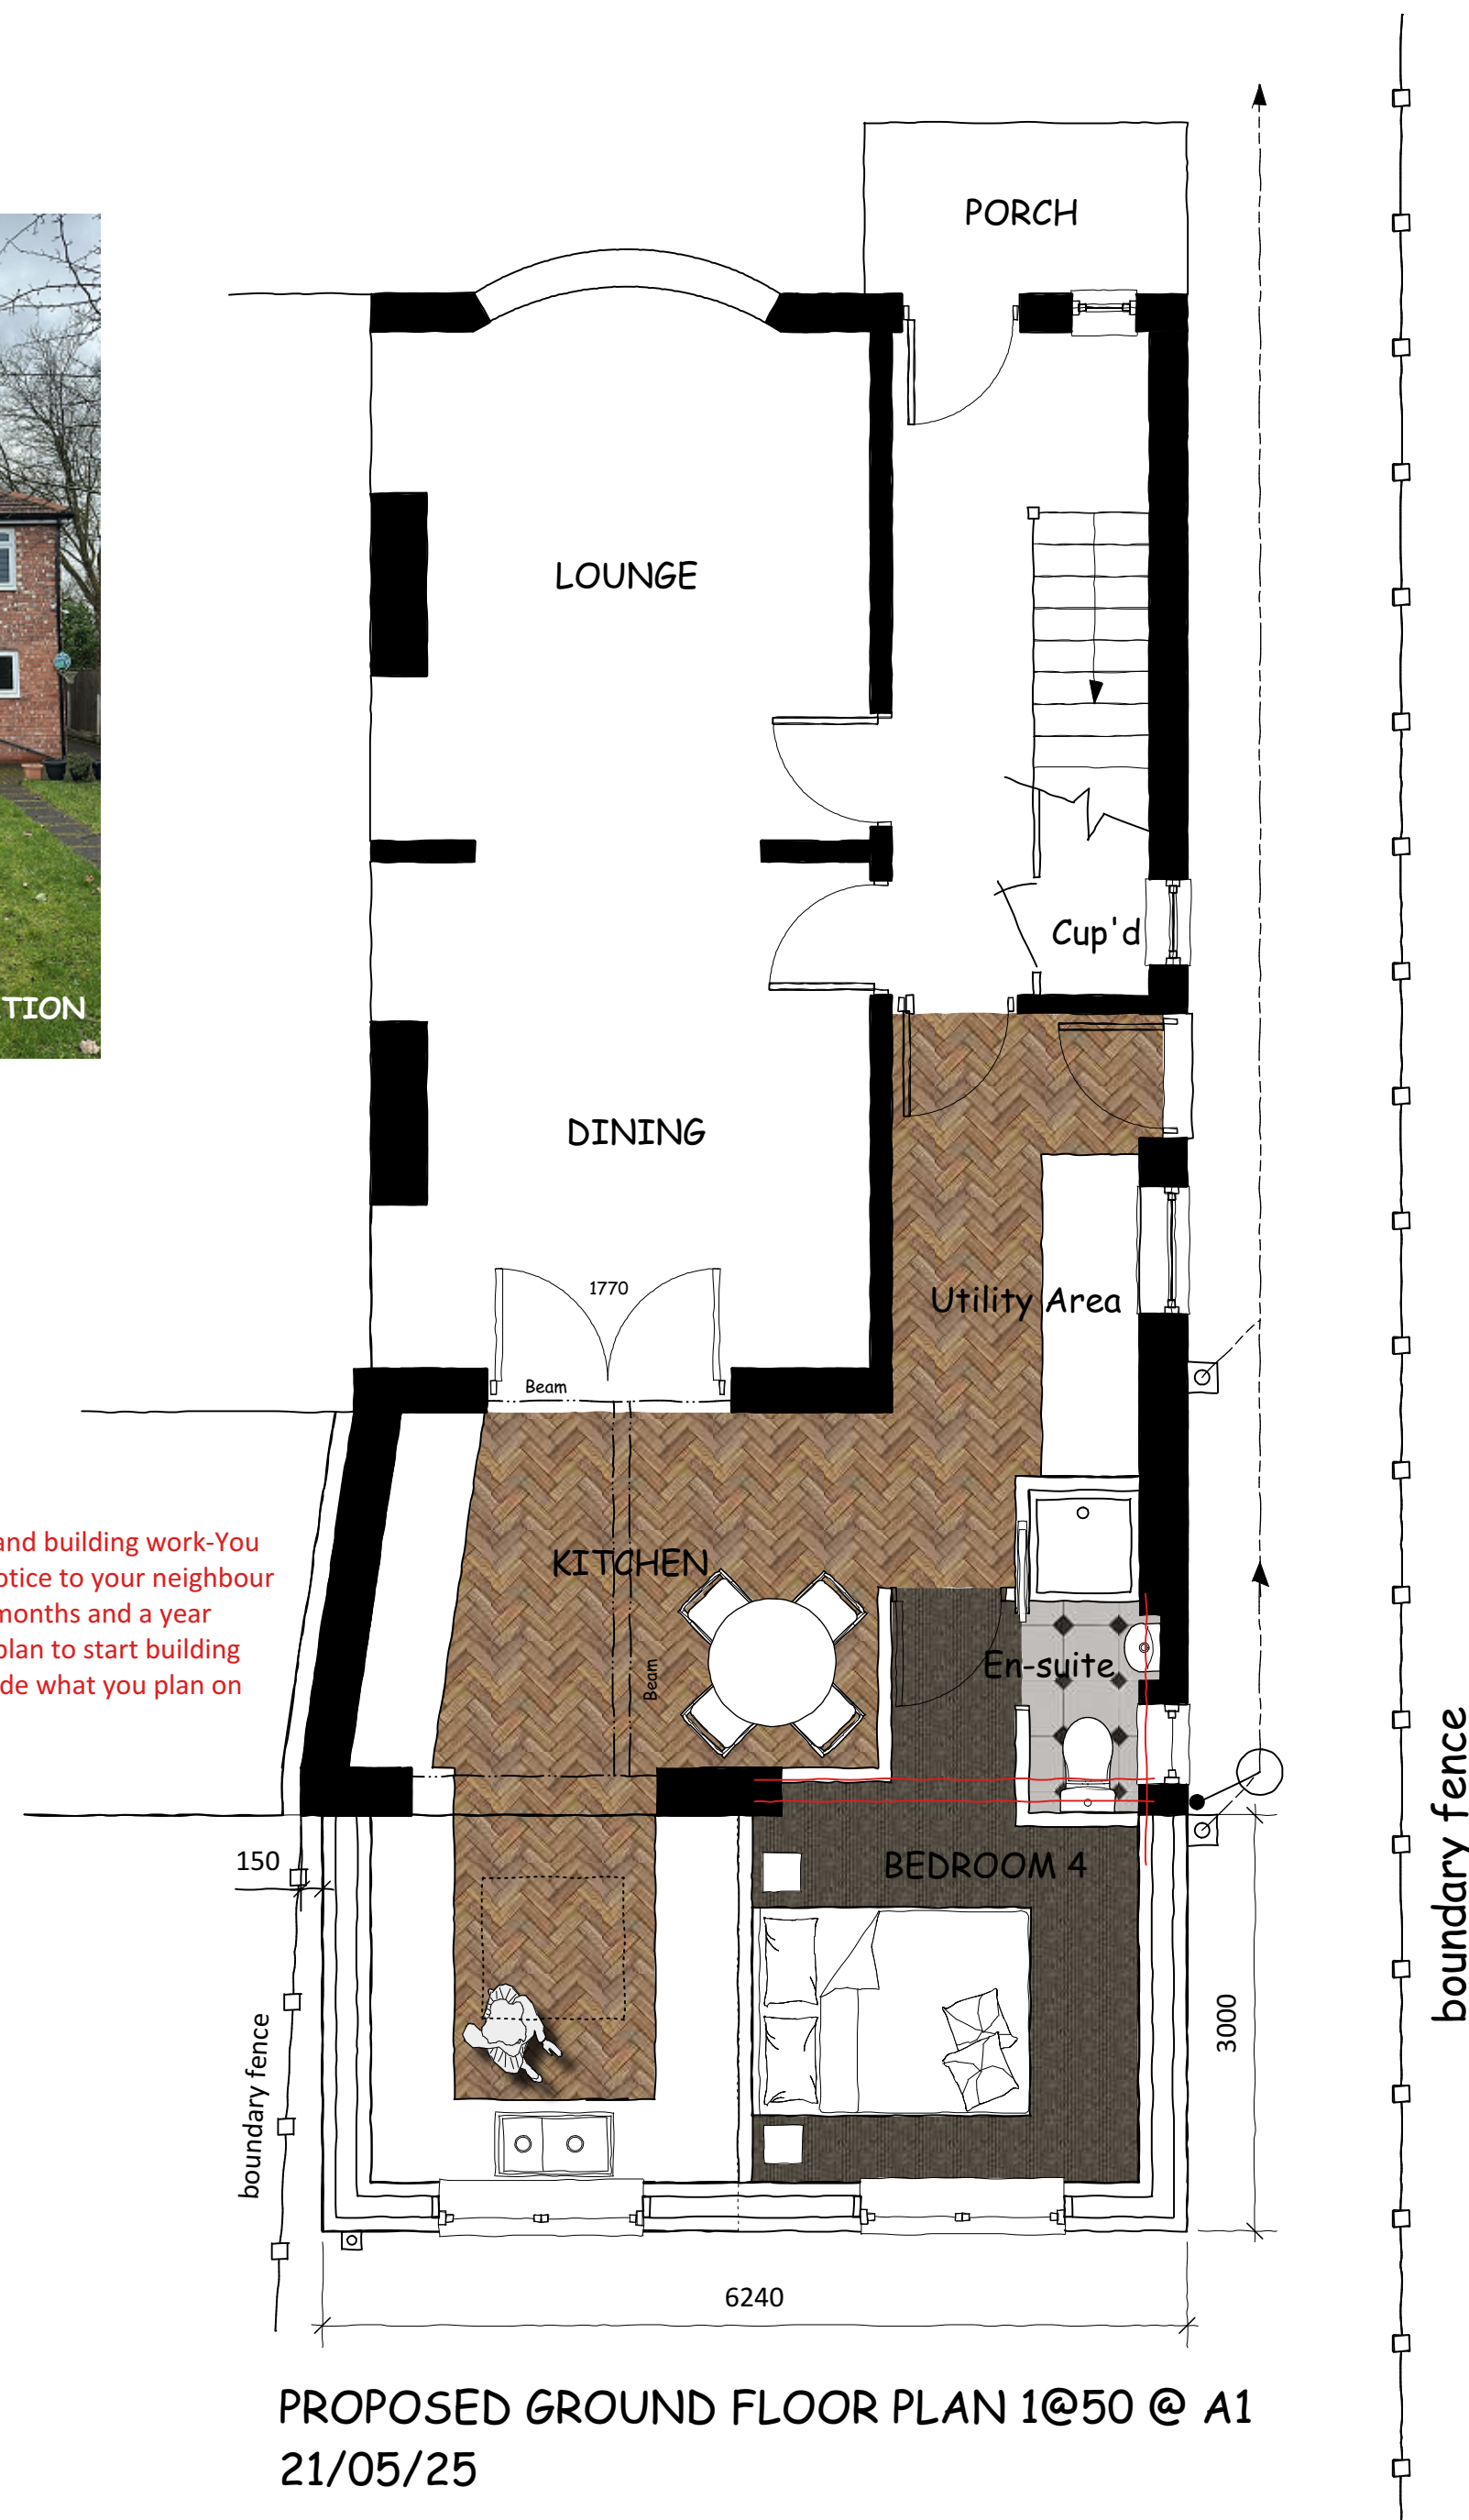


PROPOSED GROUND FLOOR PLAN 1@50 @ A1
21/05/25



PROPOSED SIDE ELEVATION
1:100 @ A1

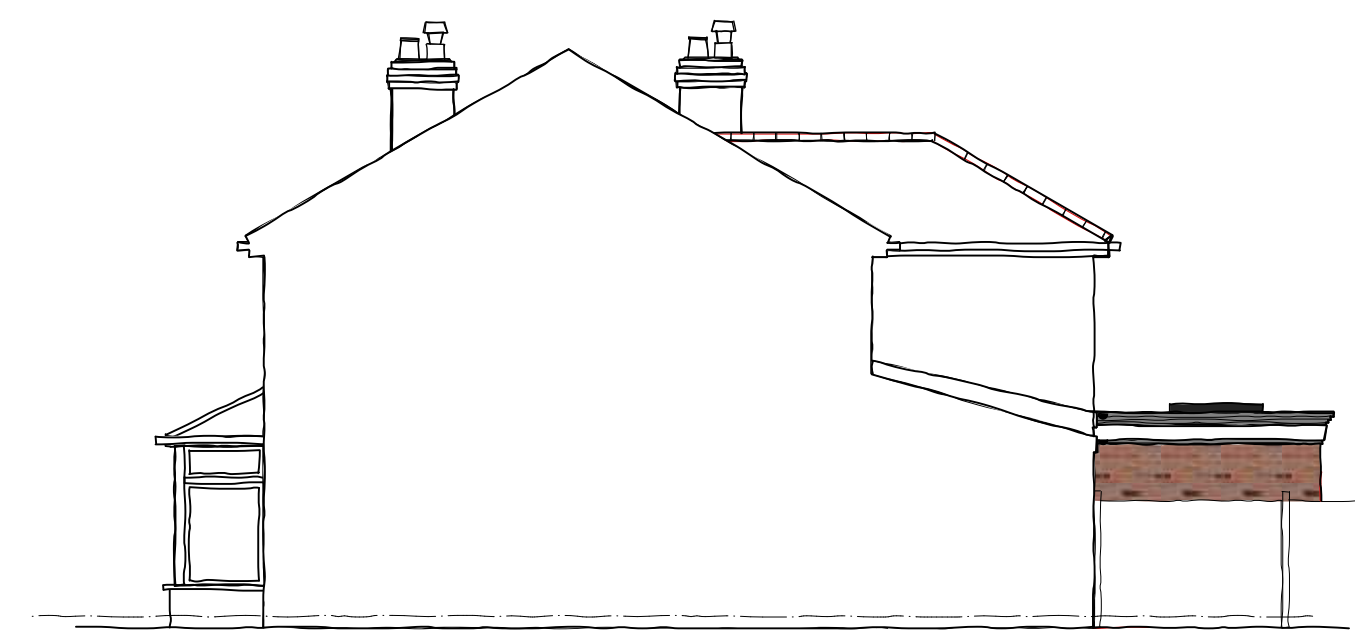

PROPOSED SIDE ELEVATION (from No 147)
1:100 @ A1

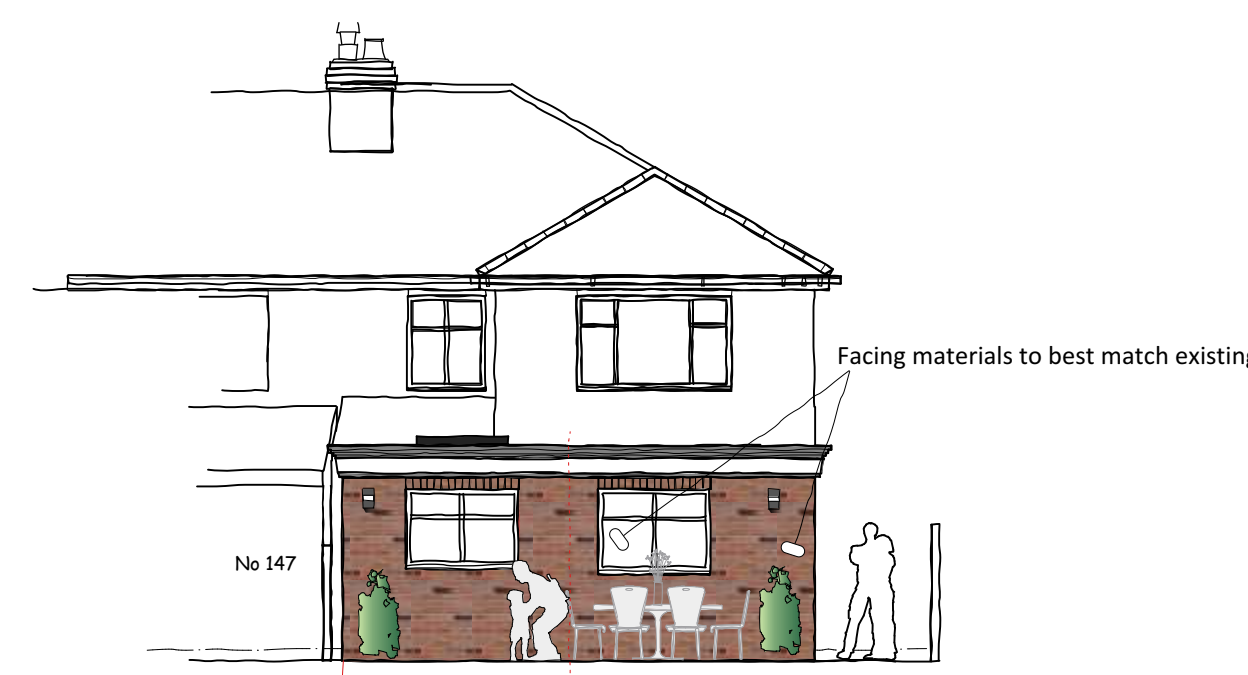

PROPOSED REAR ELEVATION
1:100 @ A1

3m x 3m projection approved
under application 134697/FH/2022
dated 10 October 2022



IMPORTANT

THE CONTRACTOR WILL BE RESPONSIBLE FOR SETTING OUT THE WORK. ALL DIMENSIONS MUST BE OBTAINED FROM OR CHECKED ON SITE. FIGURED DIMENSIONS TO BE USED IN PREFERENCE TO SCALE.

REVISIONS

B. Projection reduced to the rear

29.10.19

IW DESIGN

Architectural Design • Surveying Services

Tel:- 0161 - 903 - 9423

Mo:- 07786240766

iwdesignservices@virginmedia.com

Project

145 Parsonage Road
Manchester
M20 4NL

Title

Existing & Proposed
plans/elevations

Drawn

IAW

Scale

1:1250, 1:500, 1:100, 1:50

Date

MAY 2025

Dwg.

145PR/010

No.