




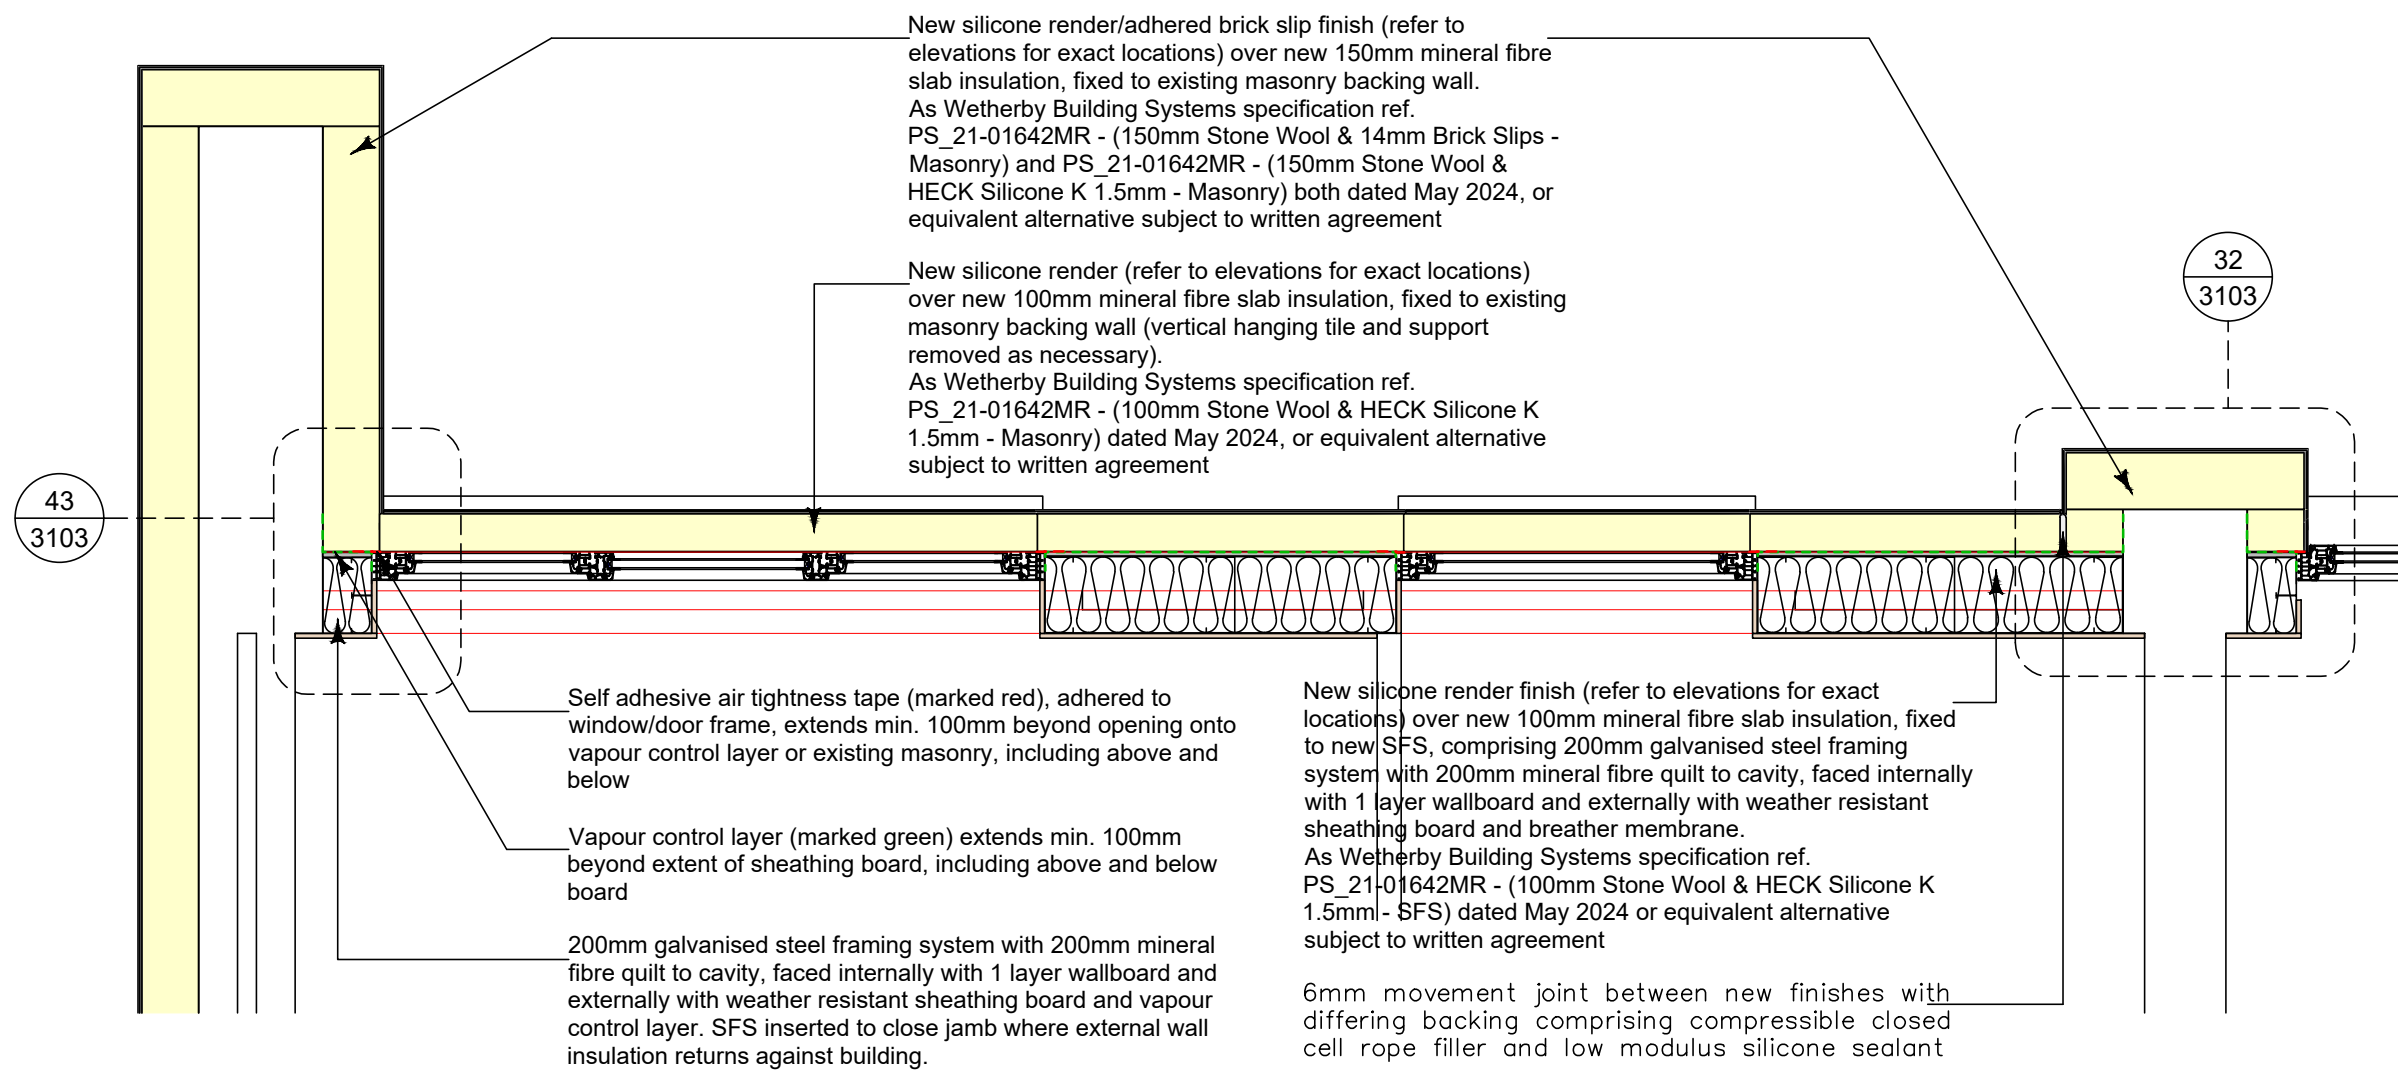

DETAIL 5 - FIRST & THIRD FLOOR MAISONETTE

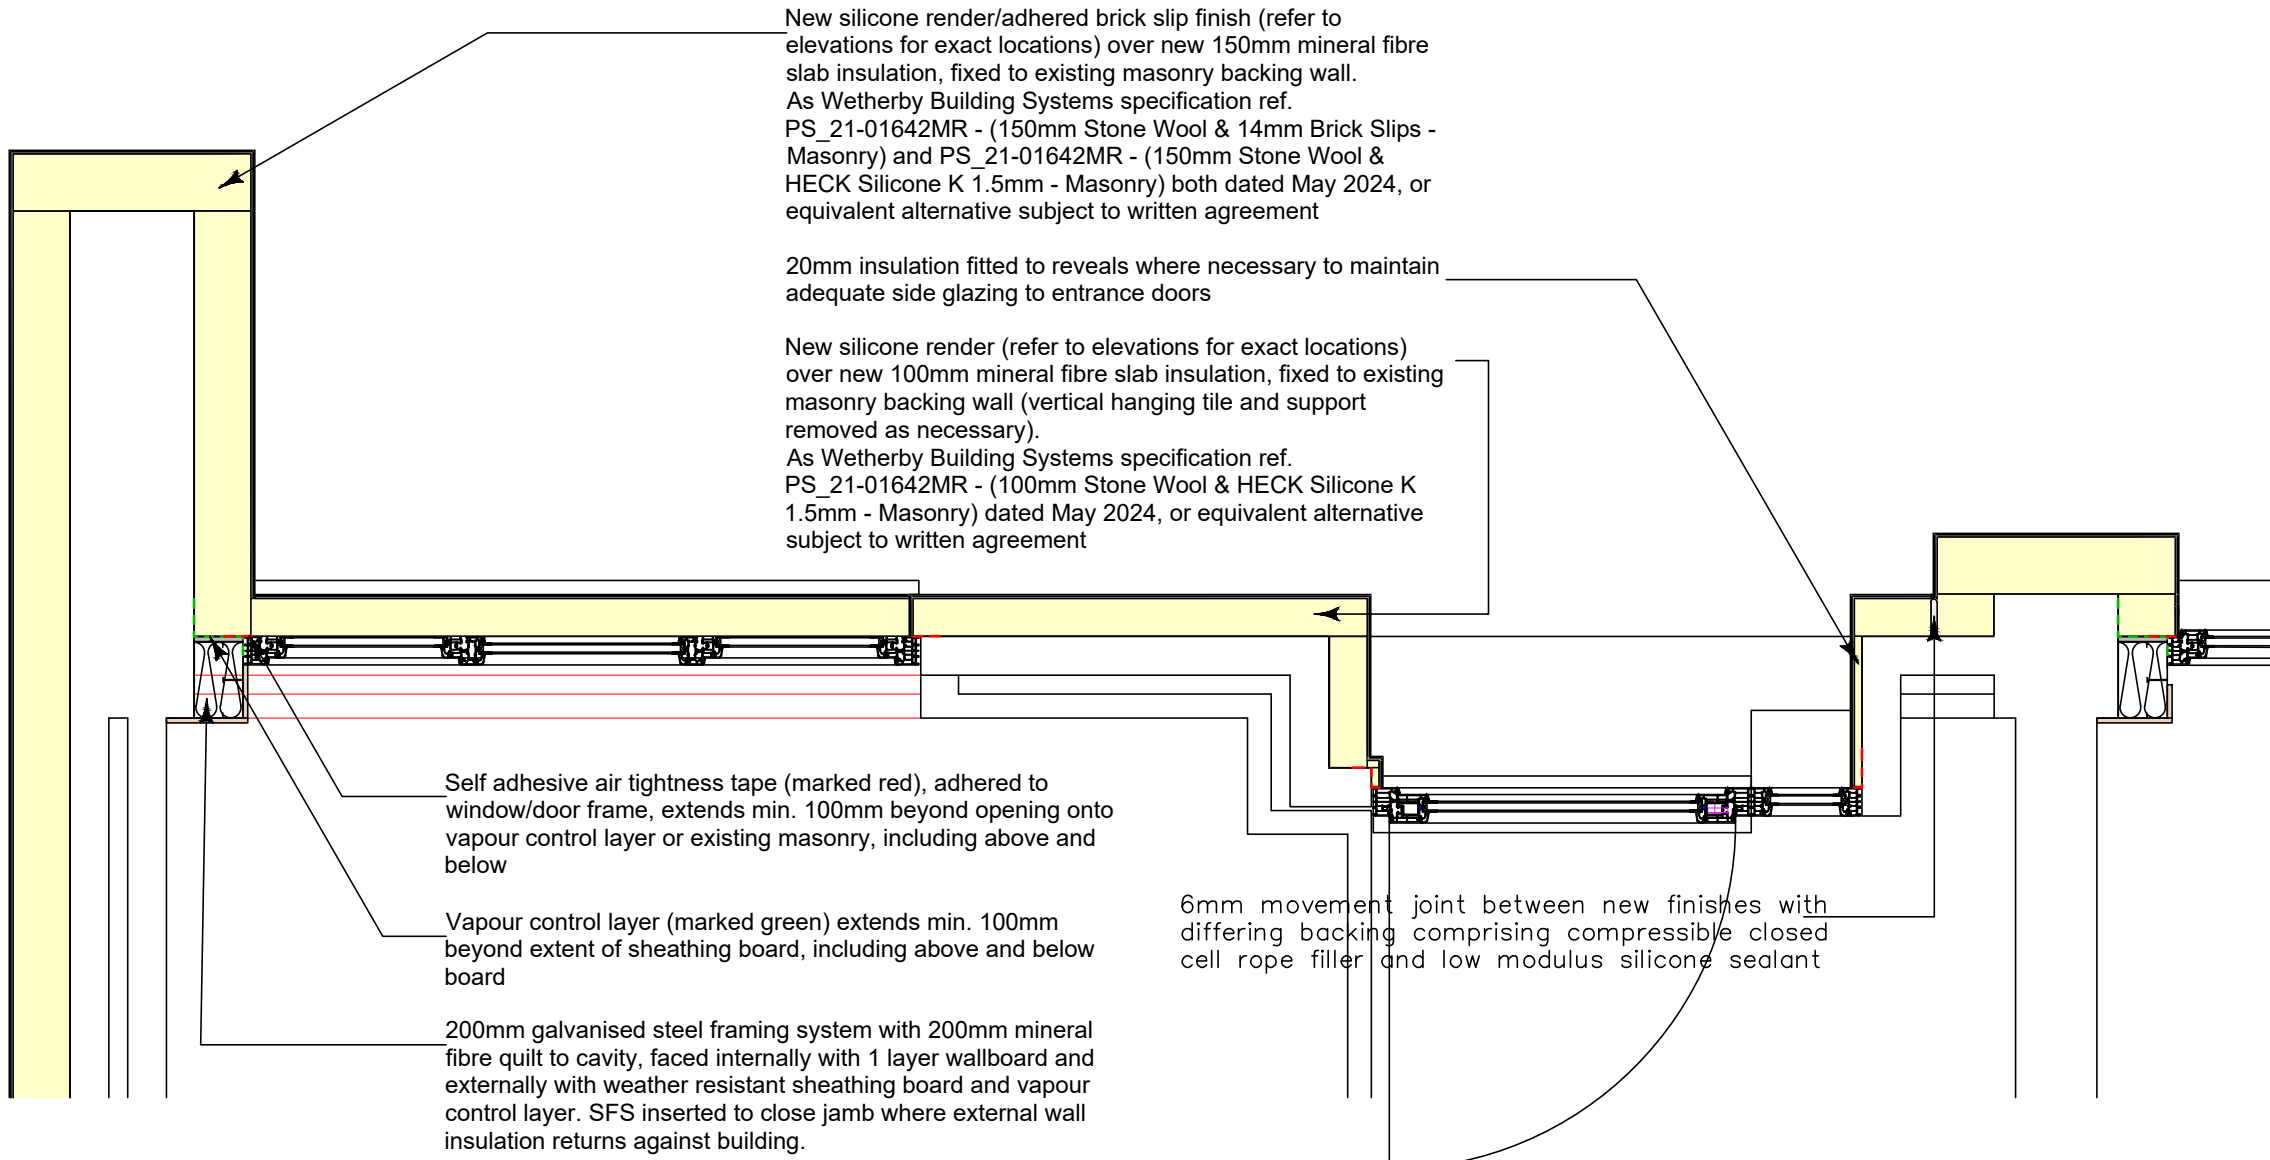

DETAIL 6 - SECOND FLOOR MAISONETTE FRONT DOOR ENTRANCE

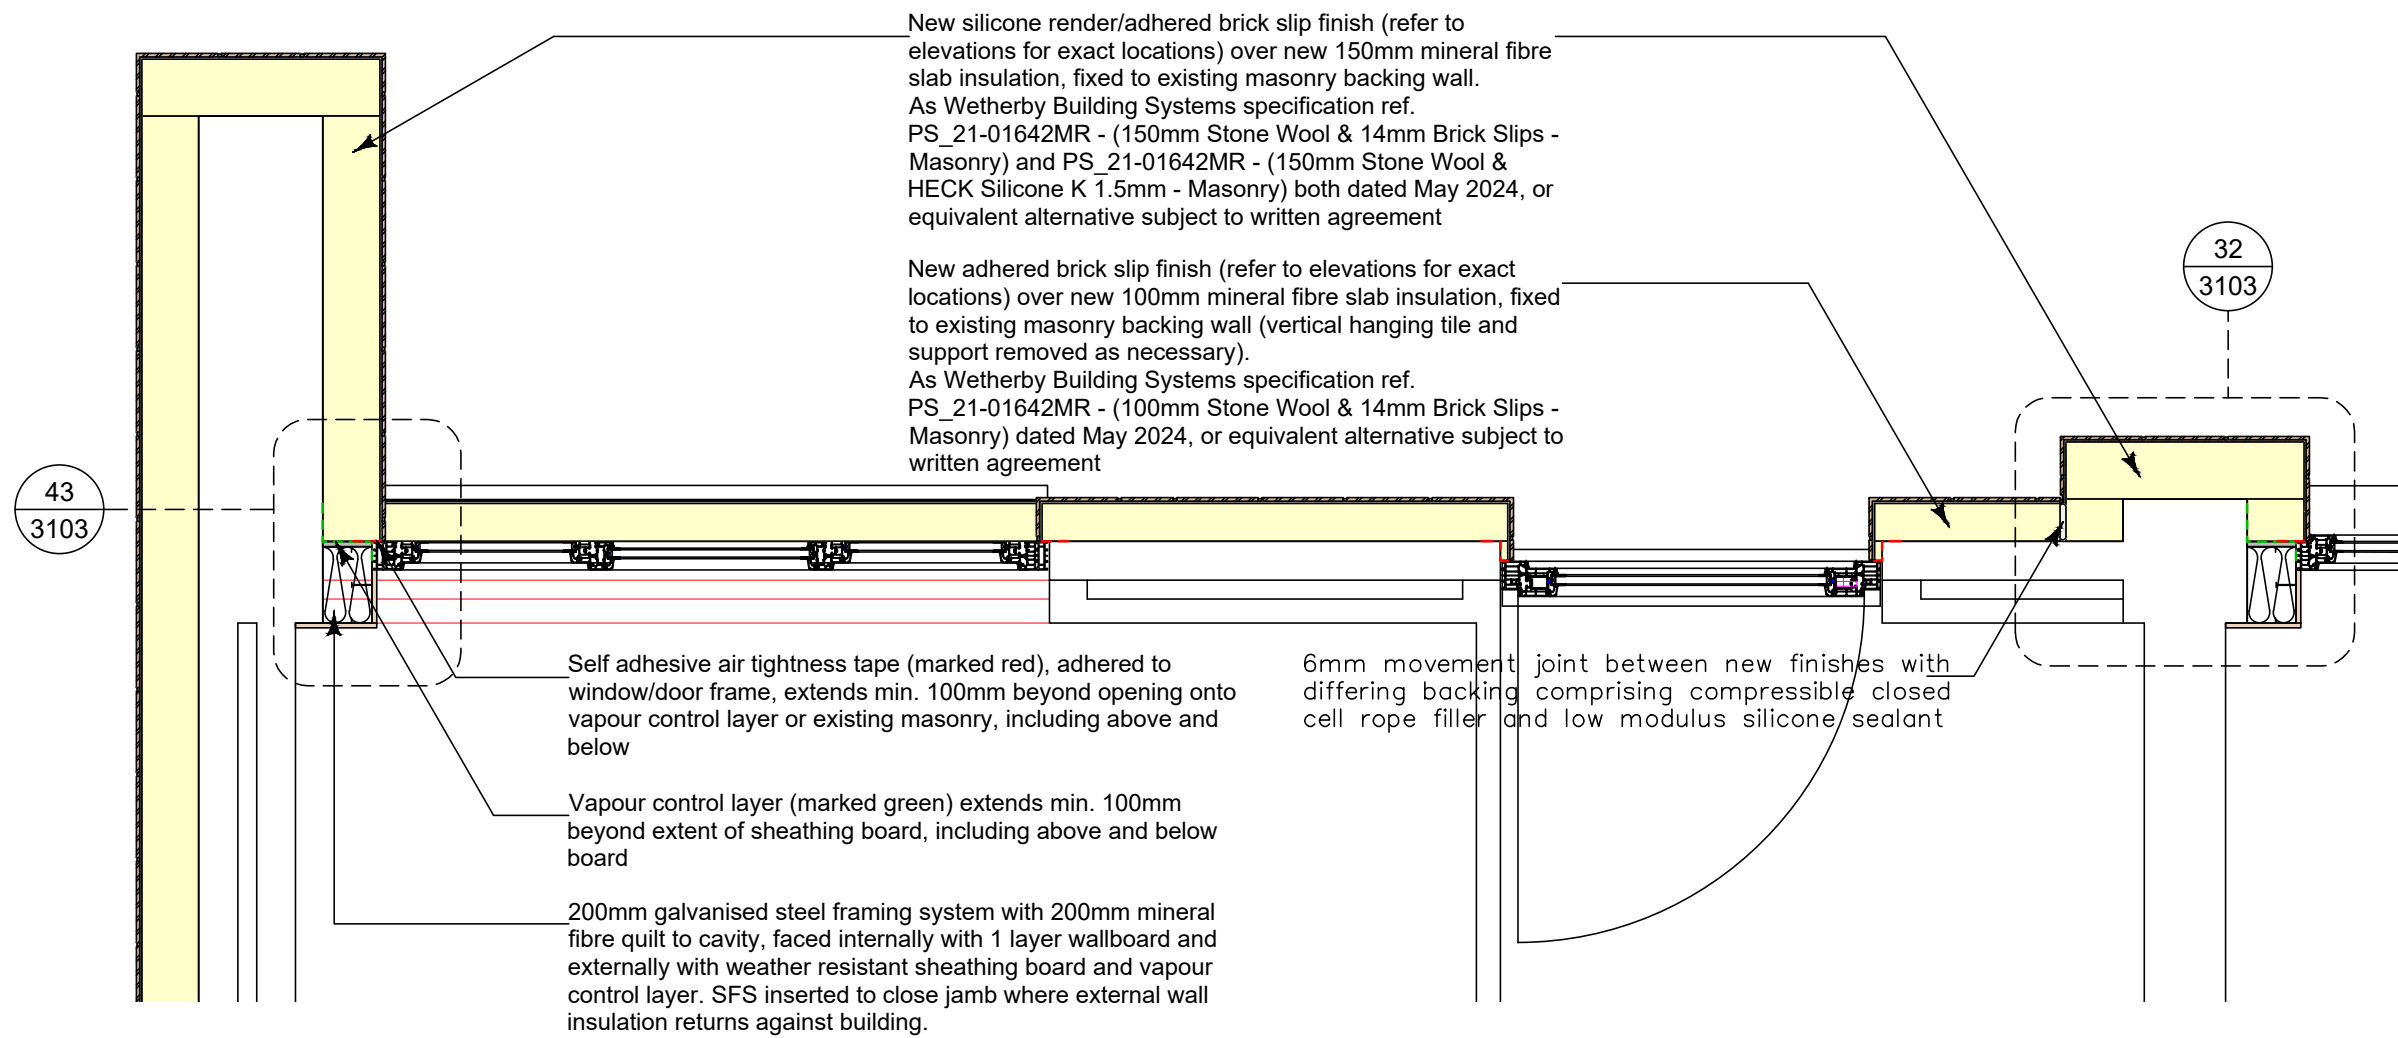

DETAIL 4 - GROUND FLOOR MAISONETTE REAR DOOR ENTRANCE

