



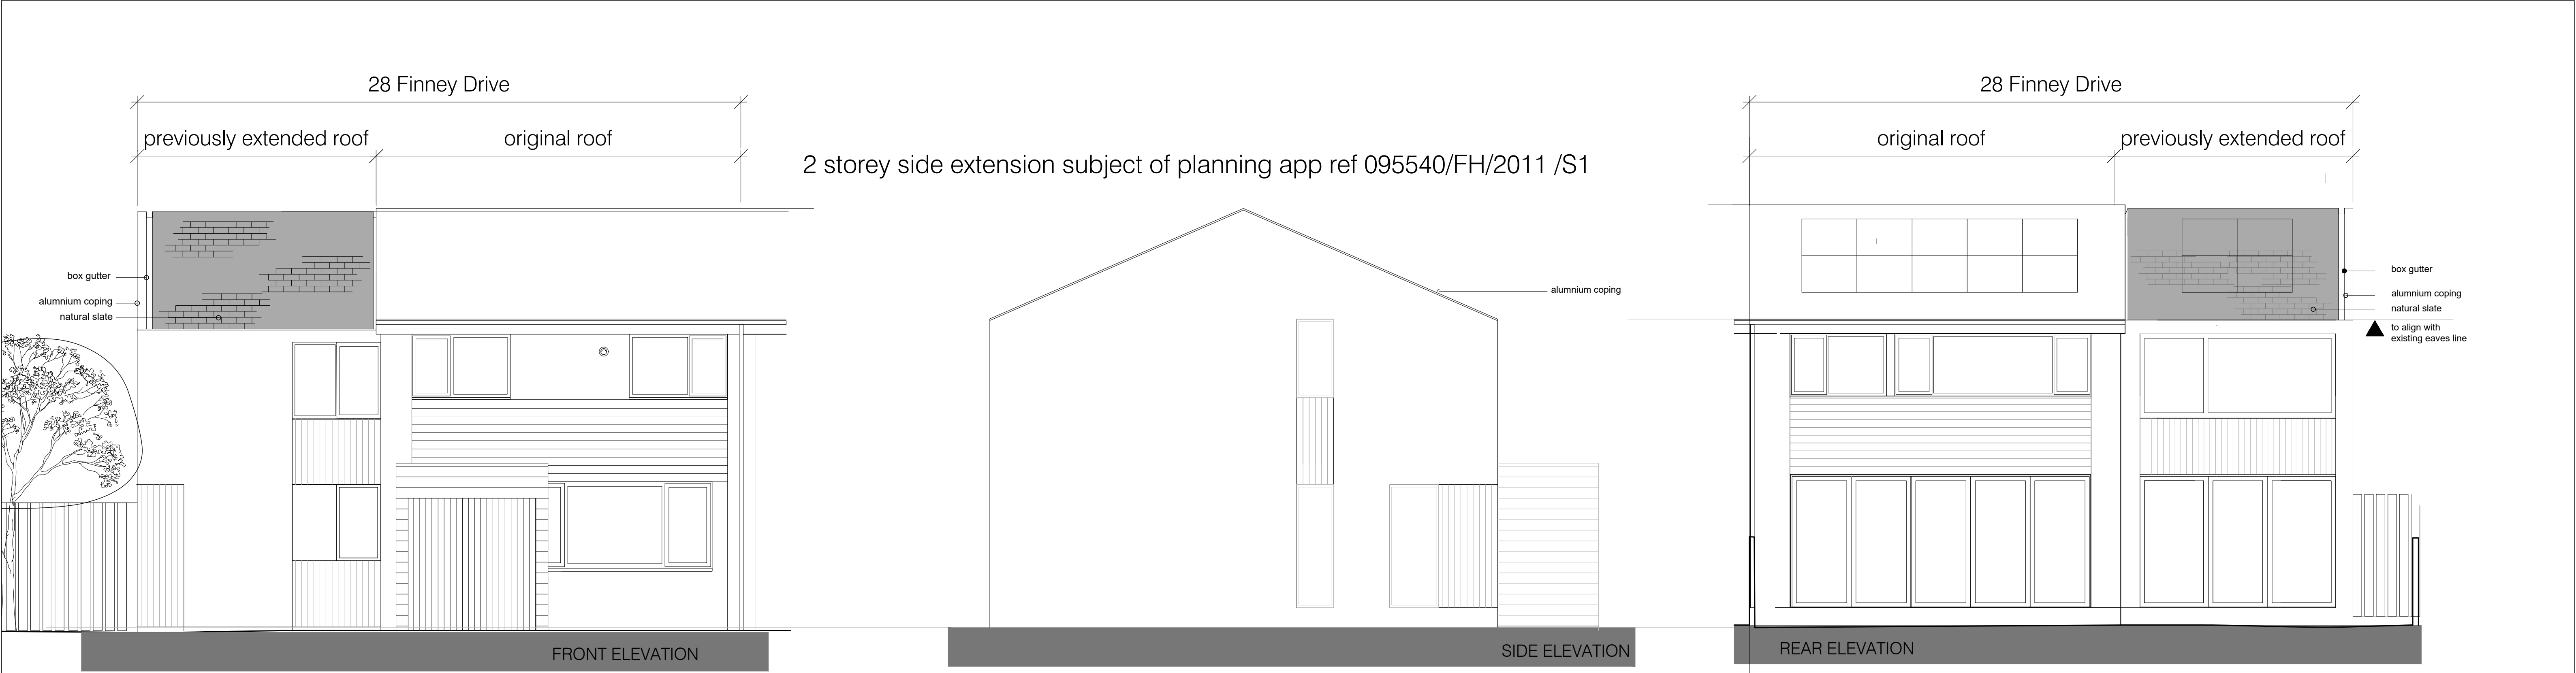

EXISTING ELEVATIONS

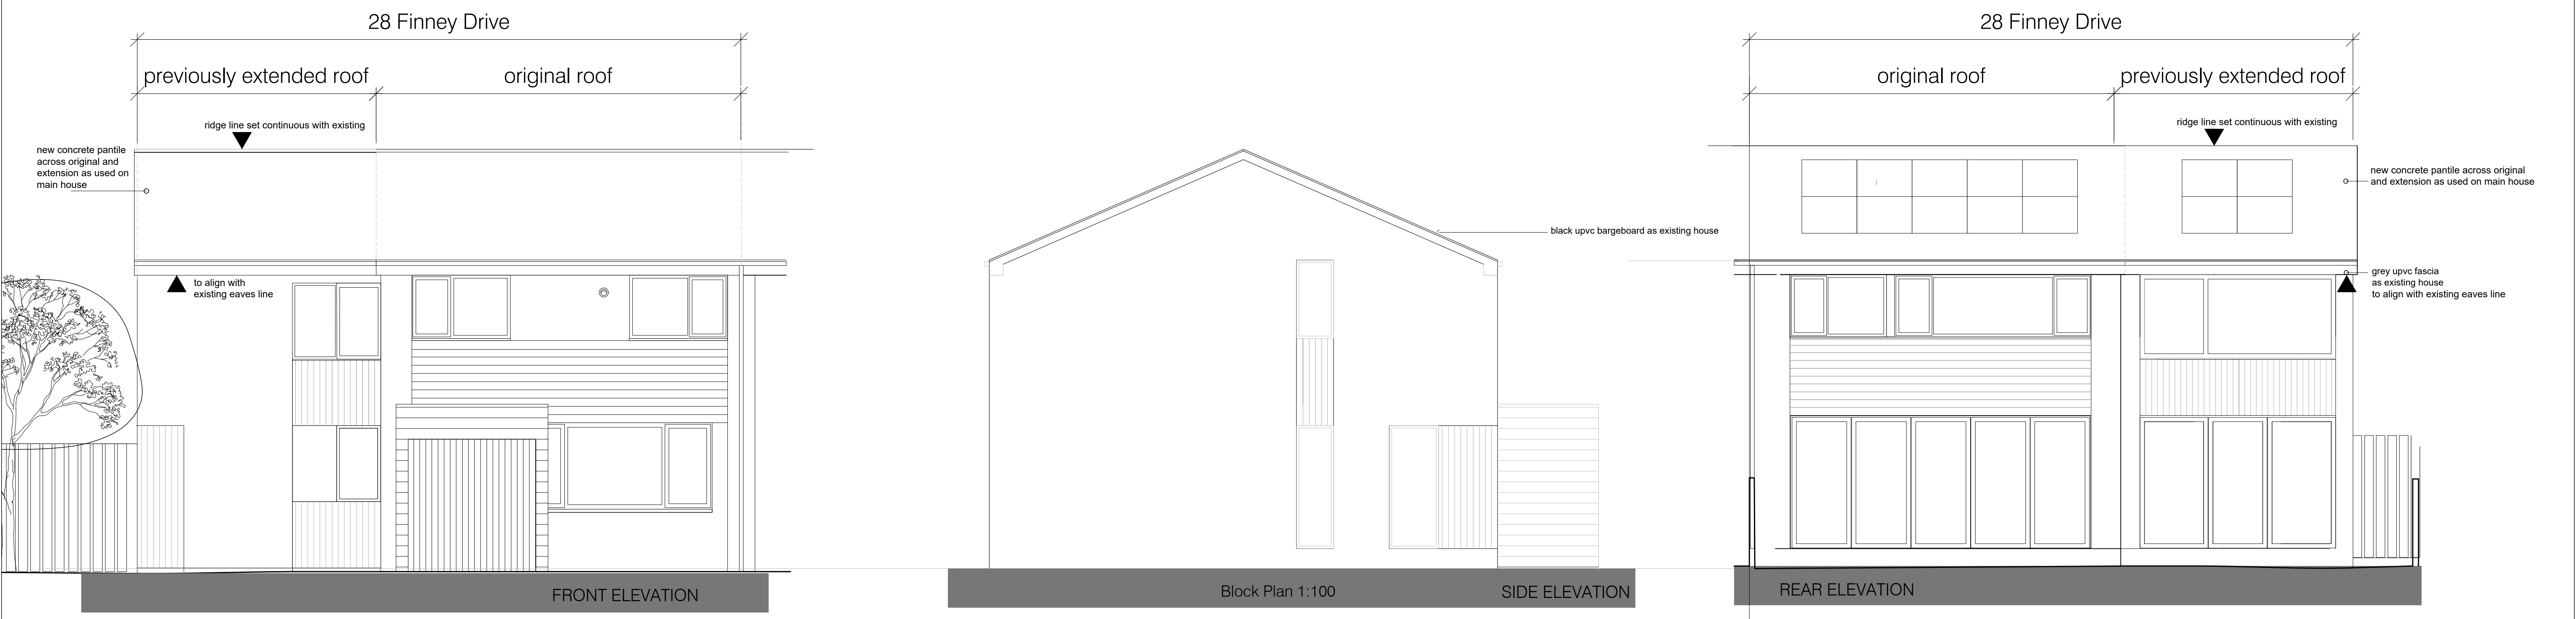

PROPOSED ELEVATIONS