




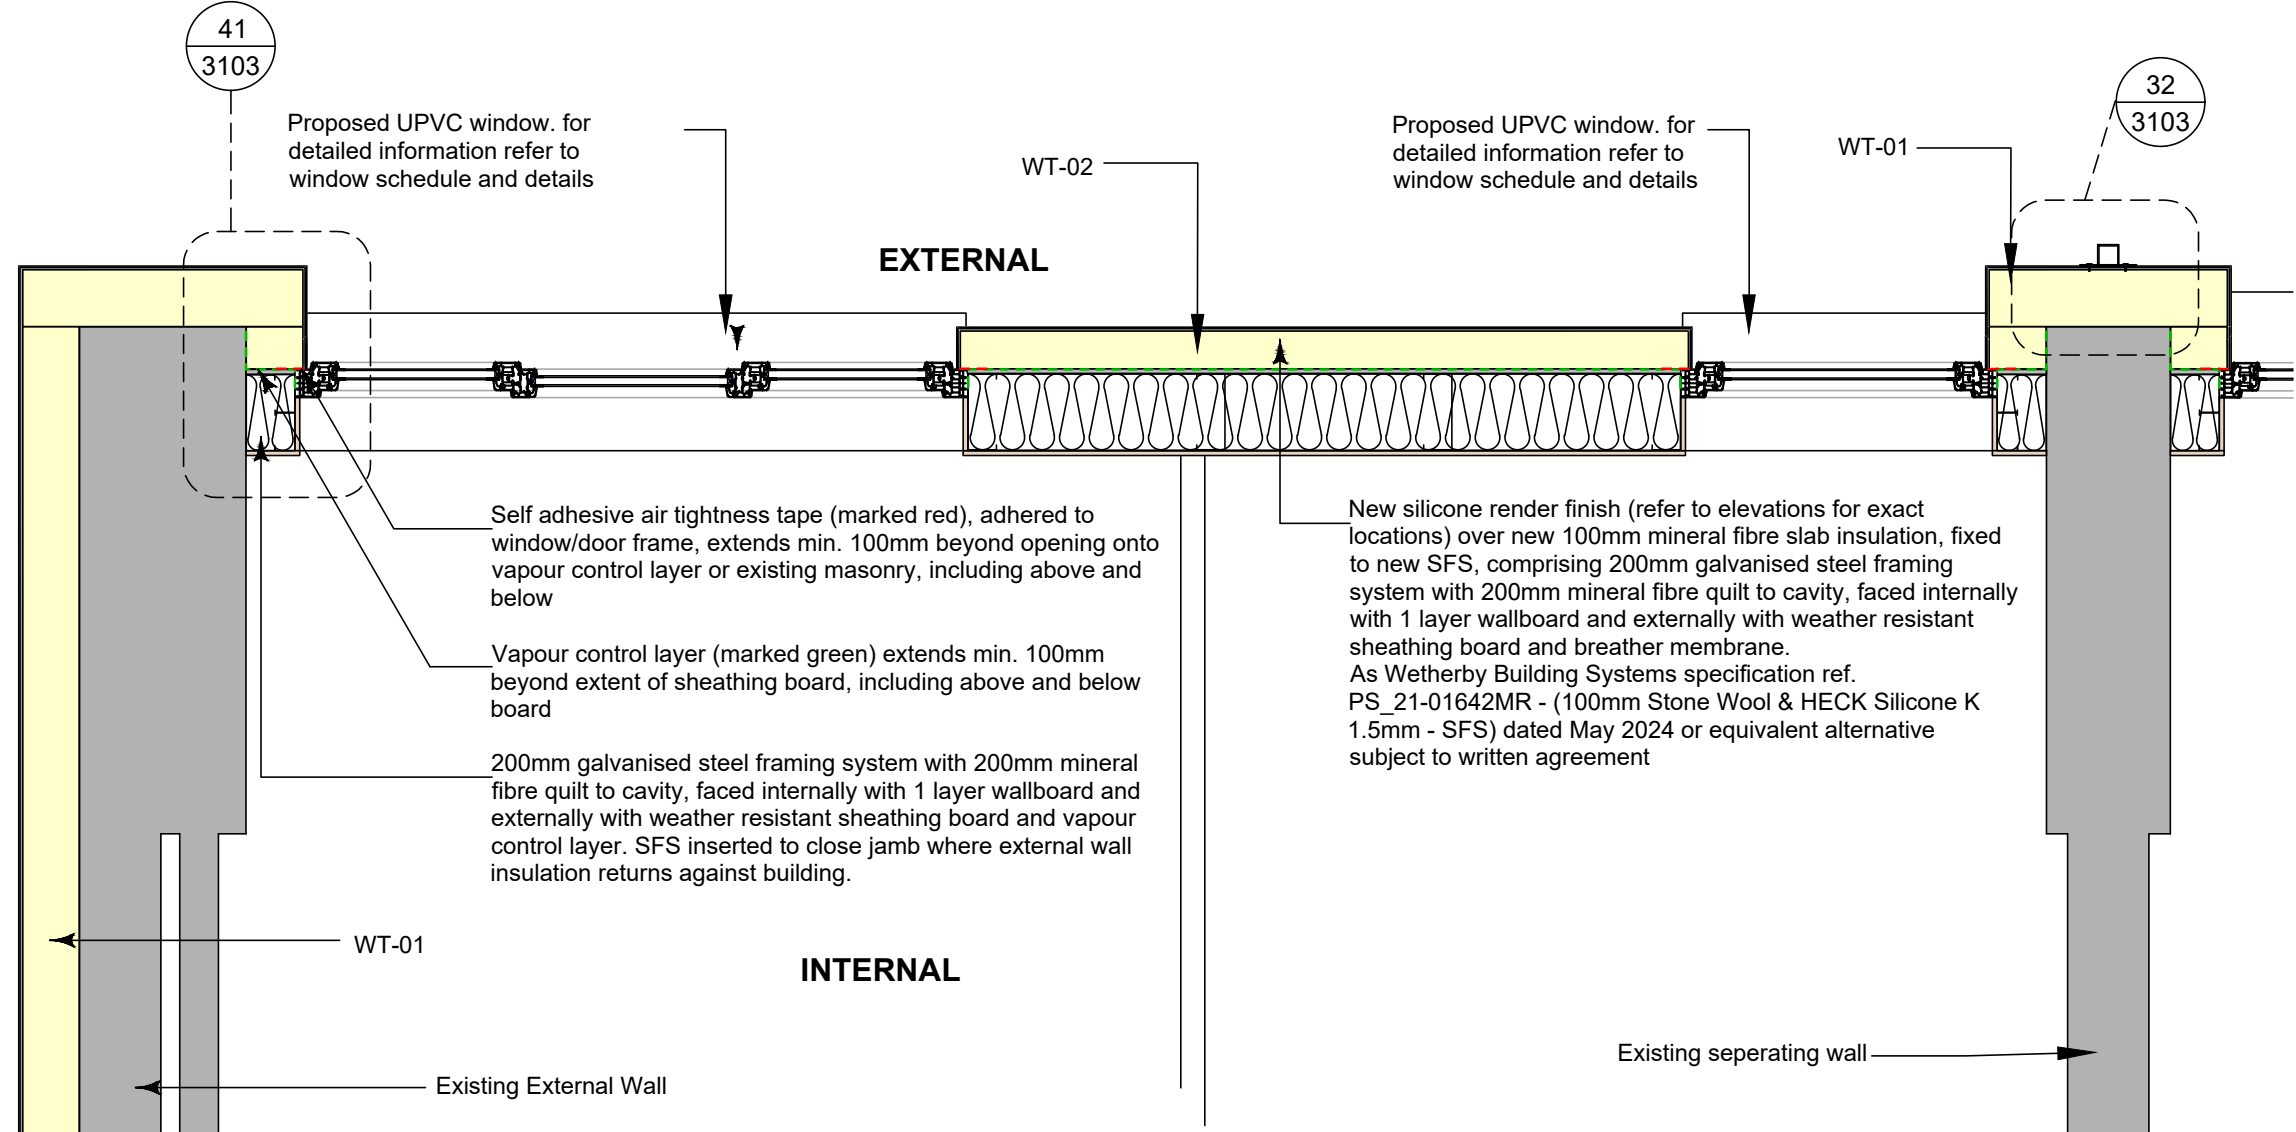


DETAIL 10 - FIRST/THIRD FLOOR MAISONETTE REAR

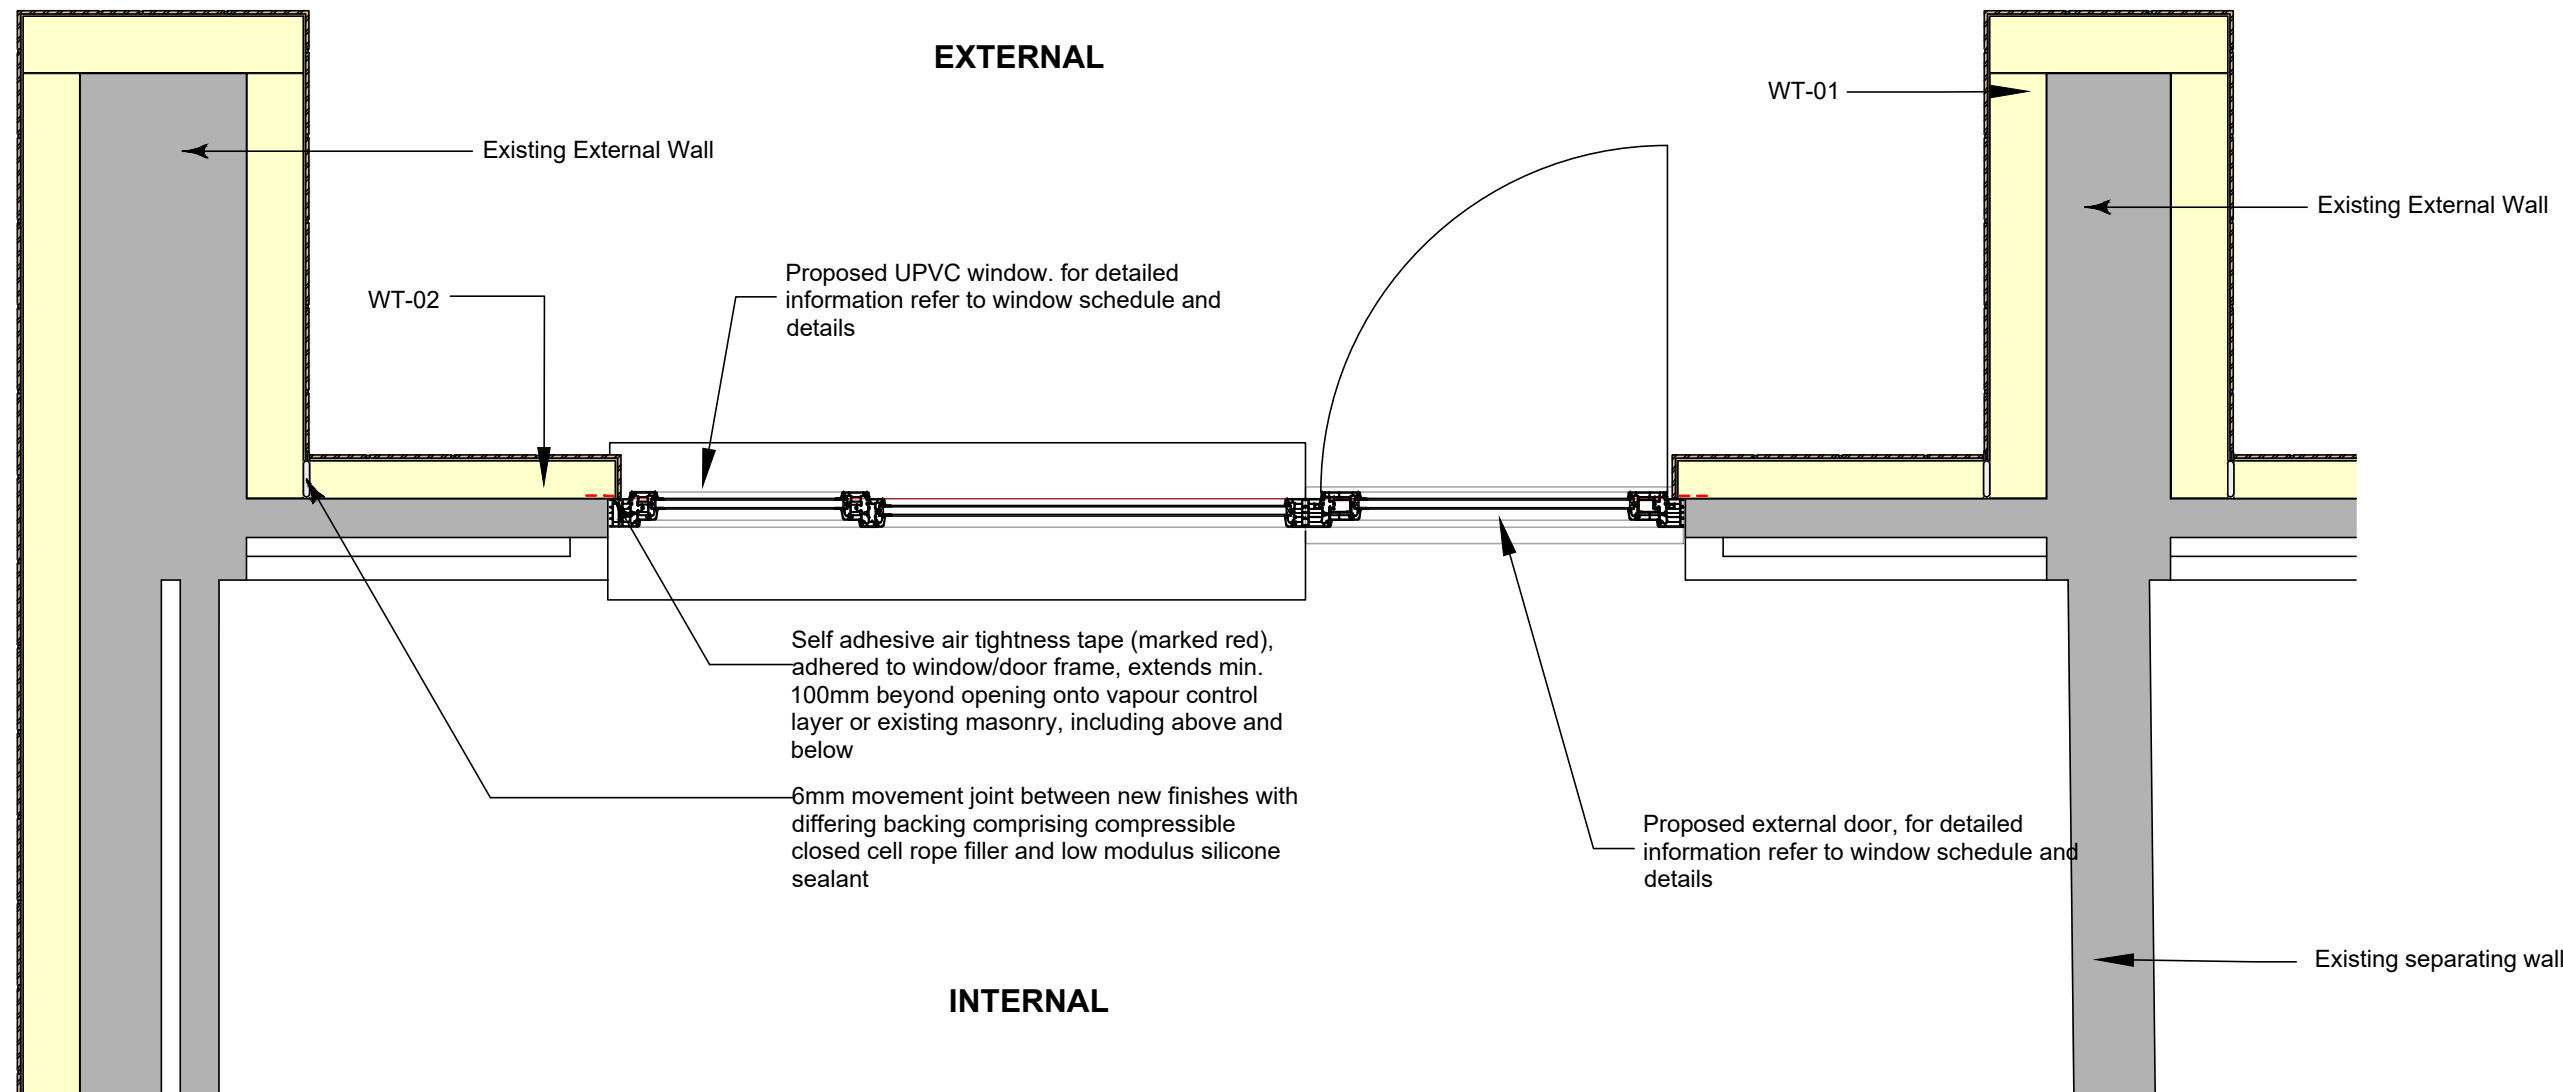

DETAIL 9 - GROUND/SECOND FLOOR MAISONETTE REAR ENTRANCE

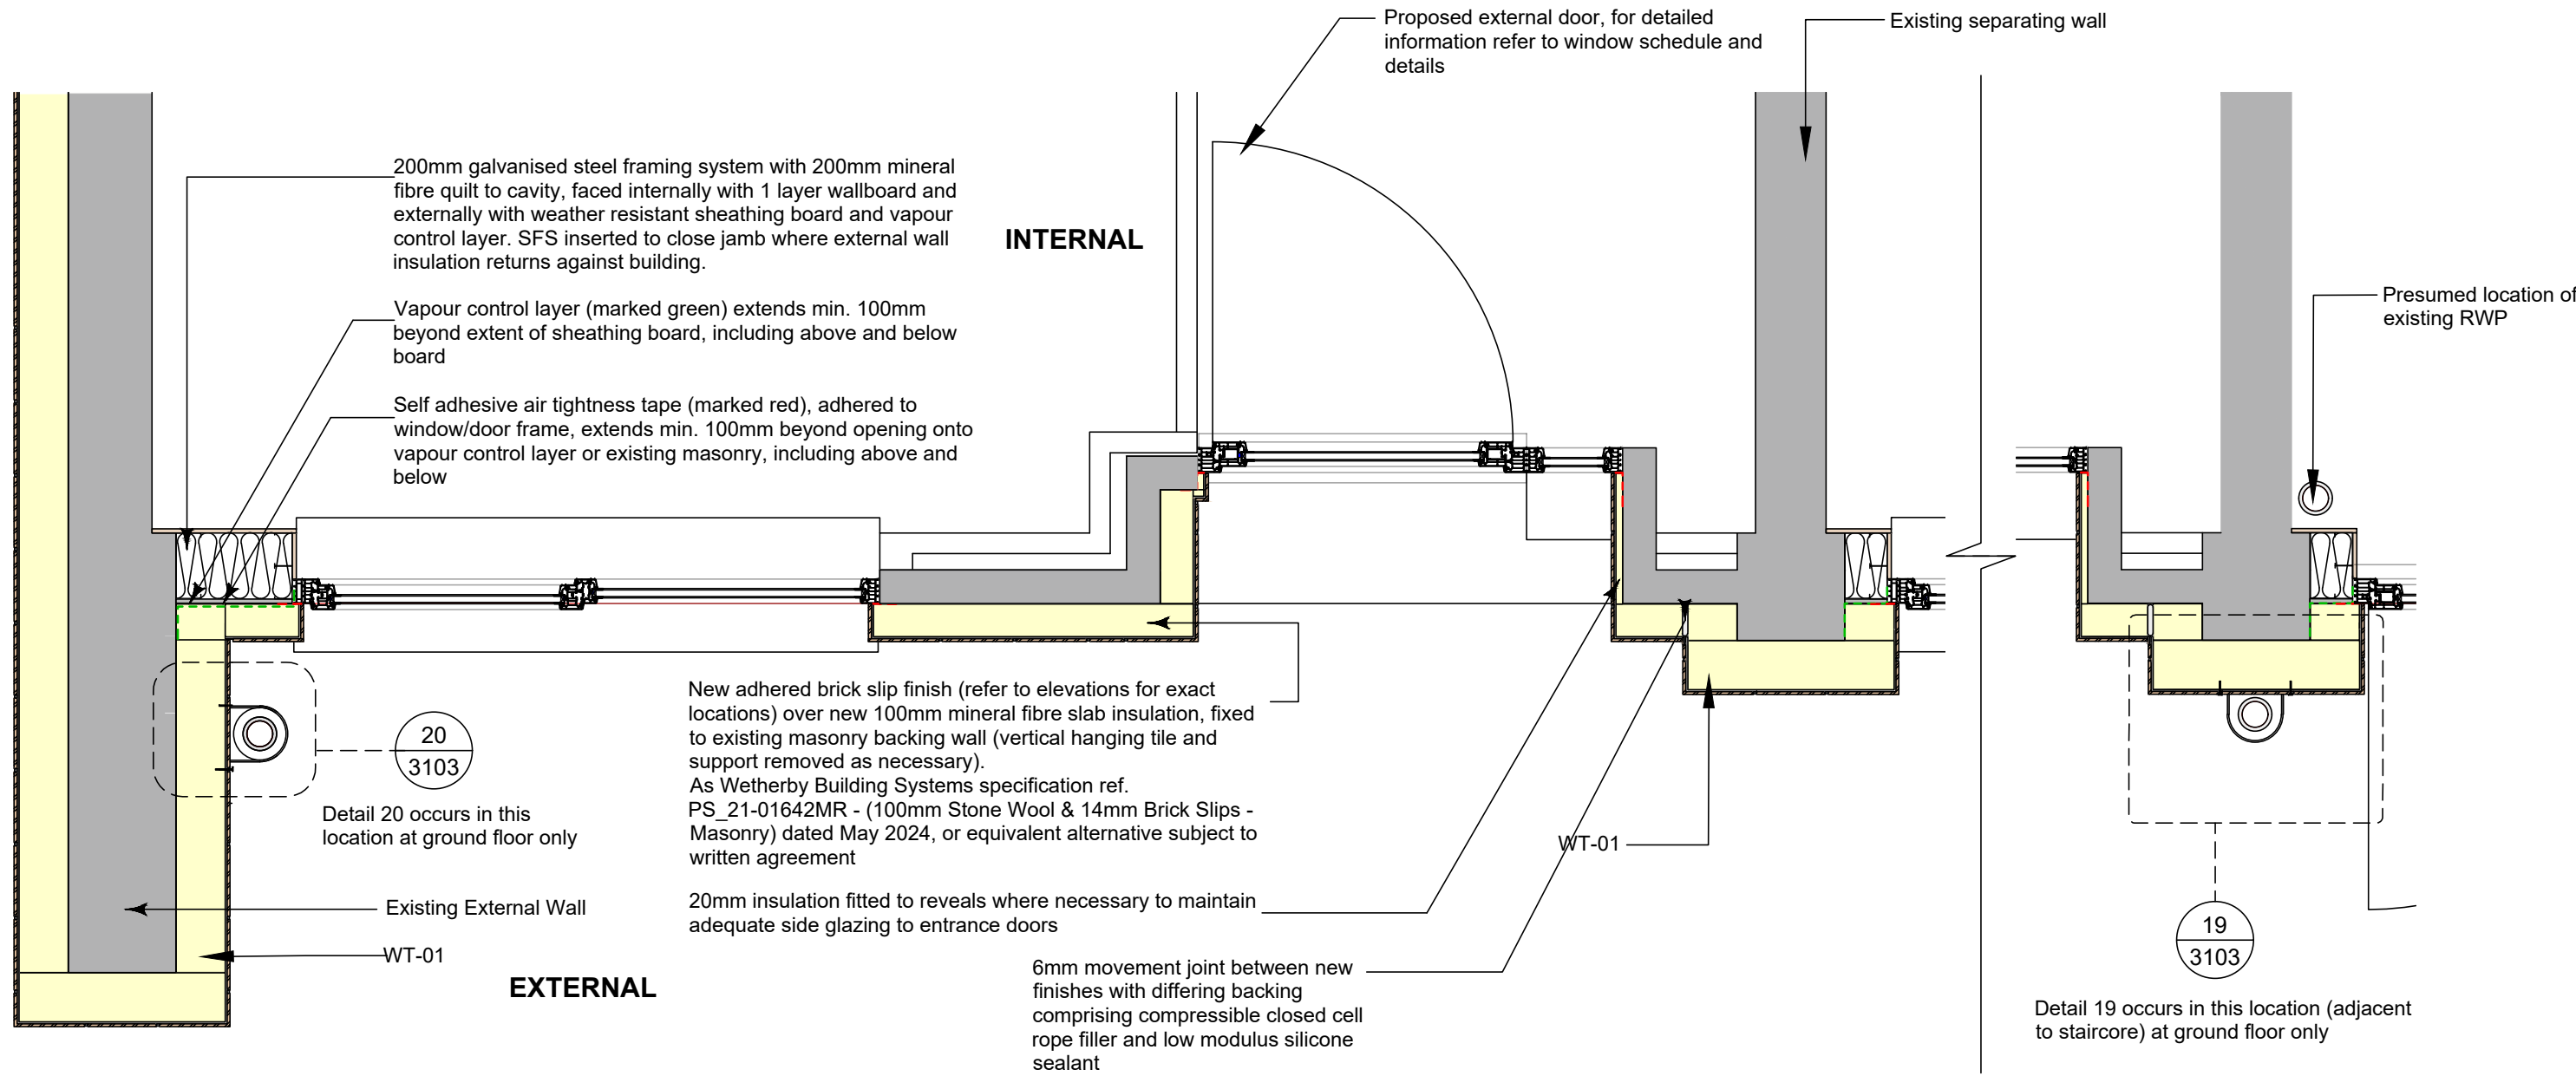

DETAIL 7 - GROUND/SECOND FLOOR MAISONETTE FRONT ENTRANCE

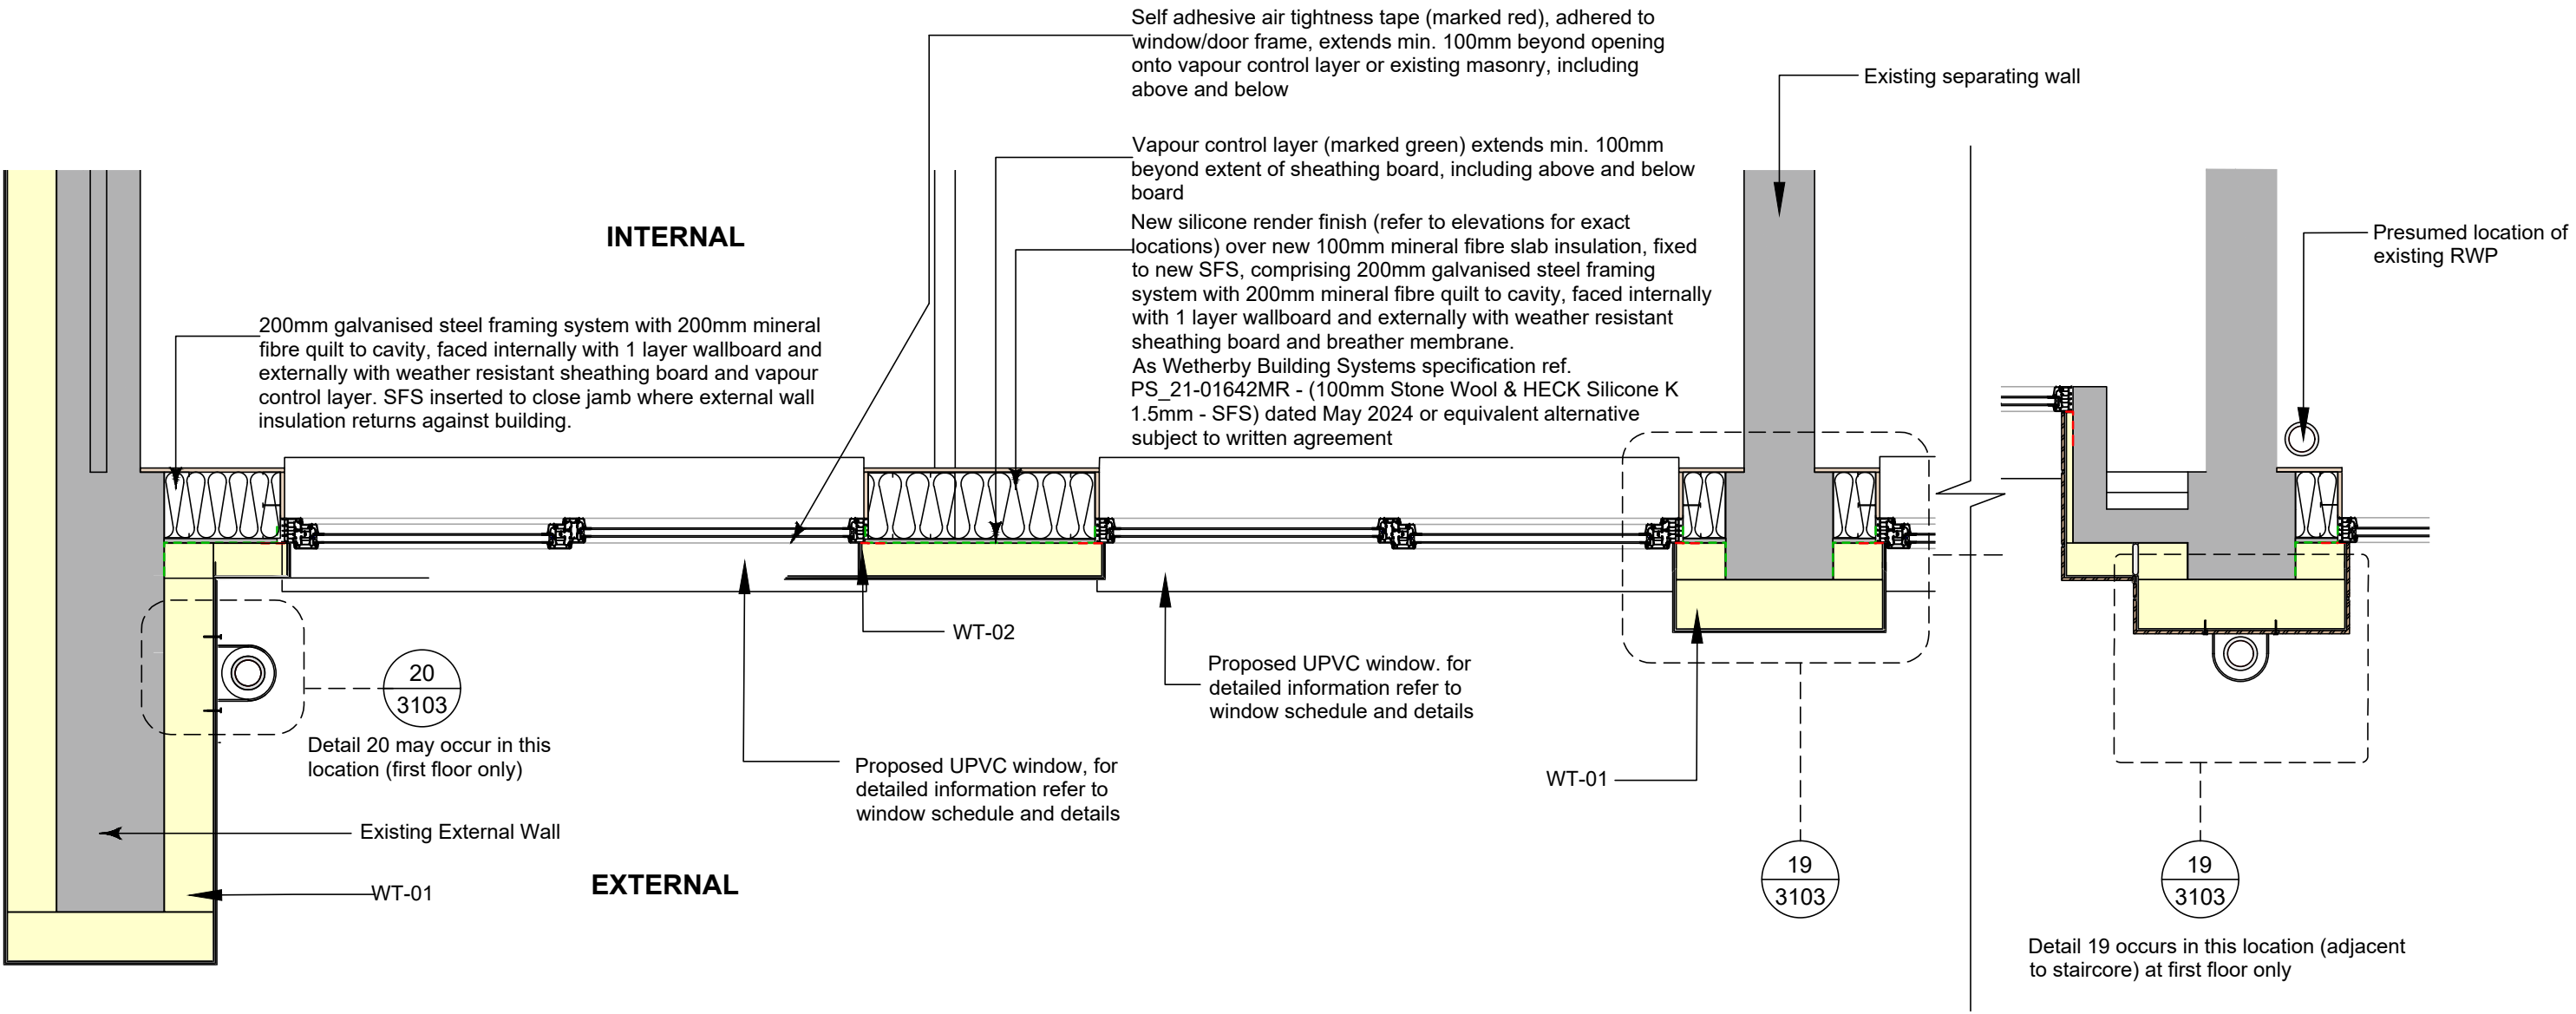

DETAIL 8 - FIRST/THIRD FLOOR MAISONETTE FRONT