



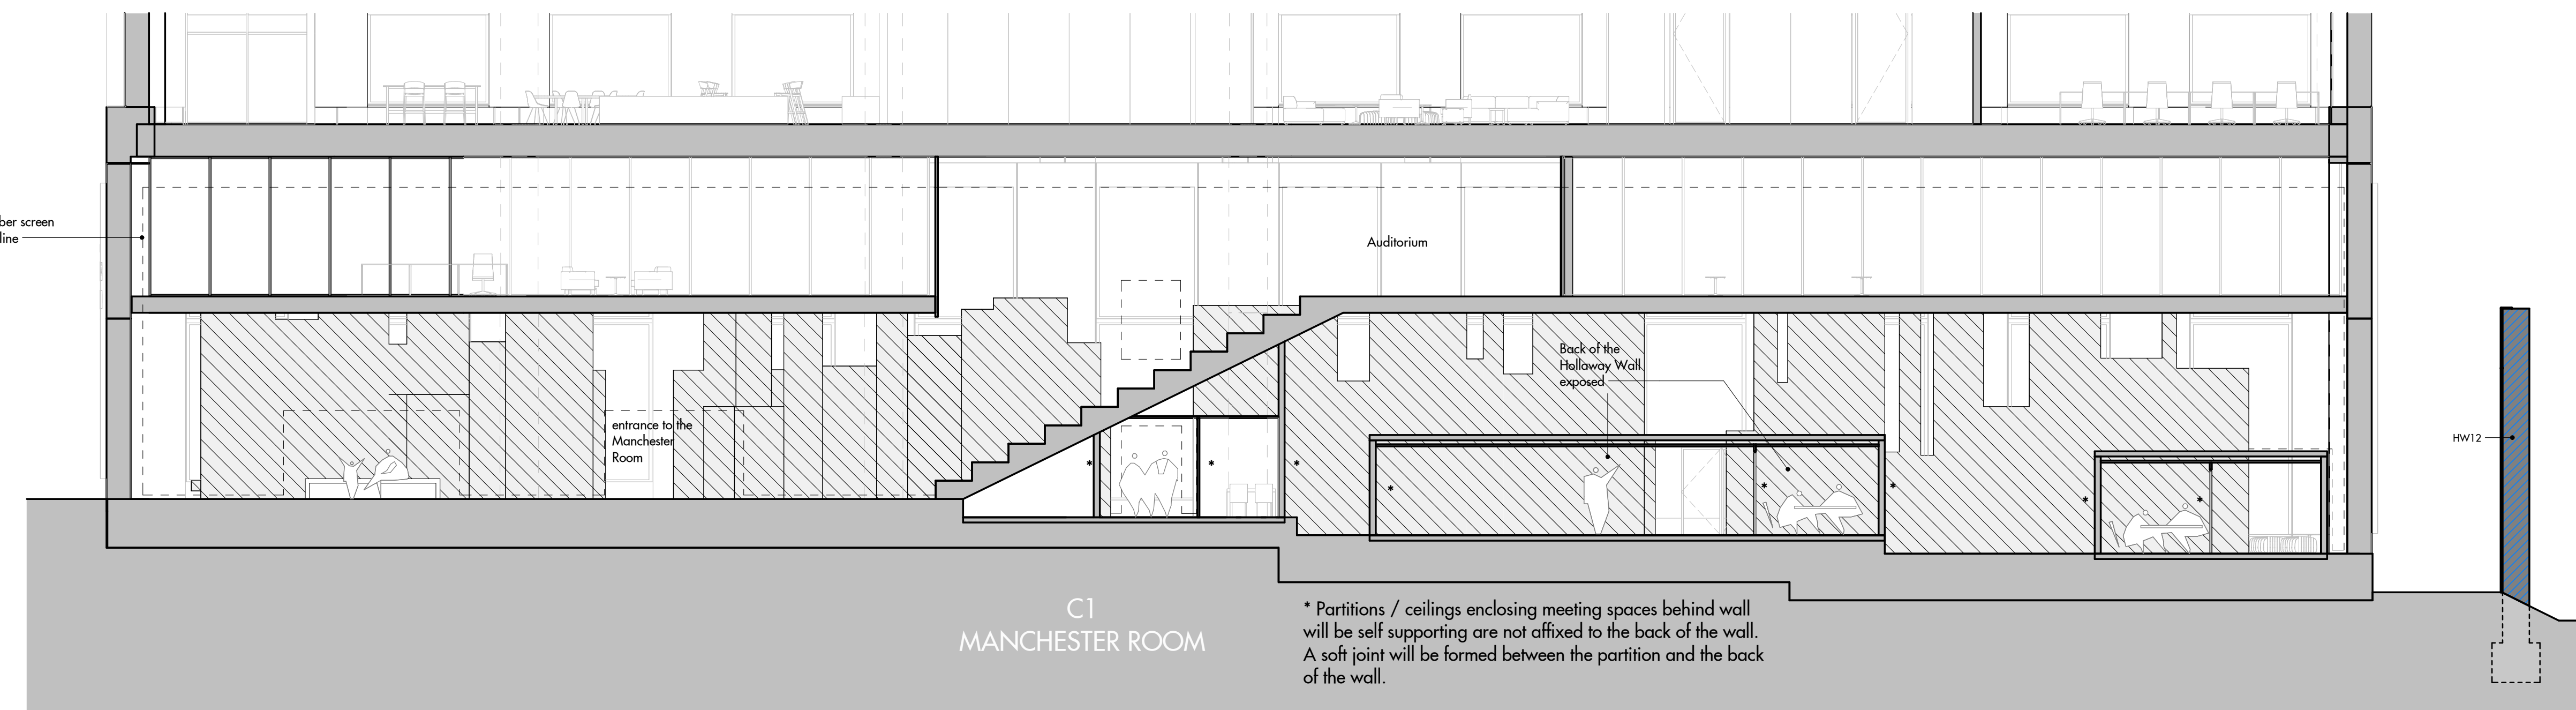


04 Holloway Wall Proposed Northern Elevation
1 : 100

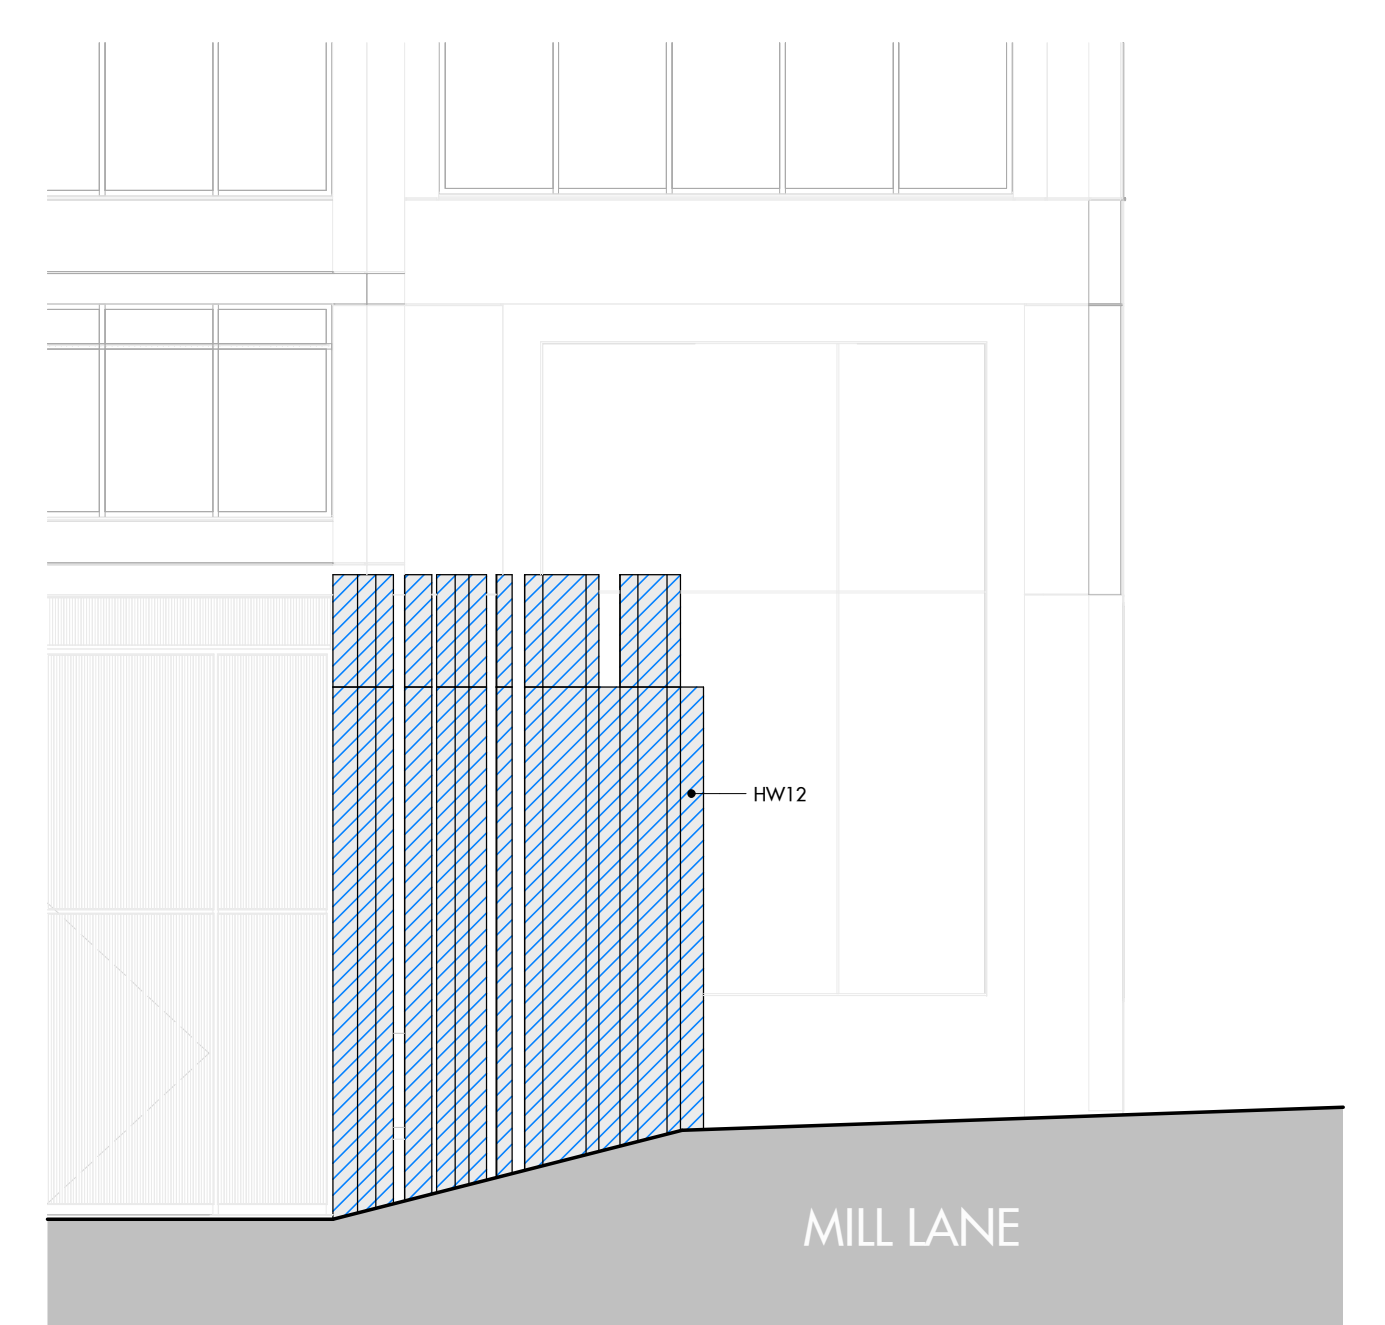


5 Holloway Wall Proposed Eastern Elevation
1 : 100



03 Holloway Wall Proposed Southern Elevation
1 : 100

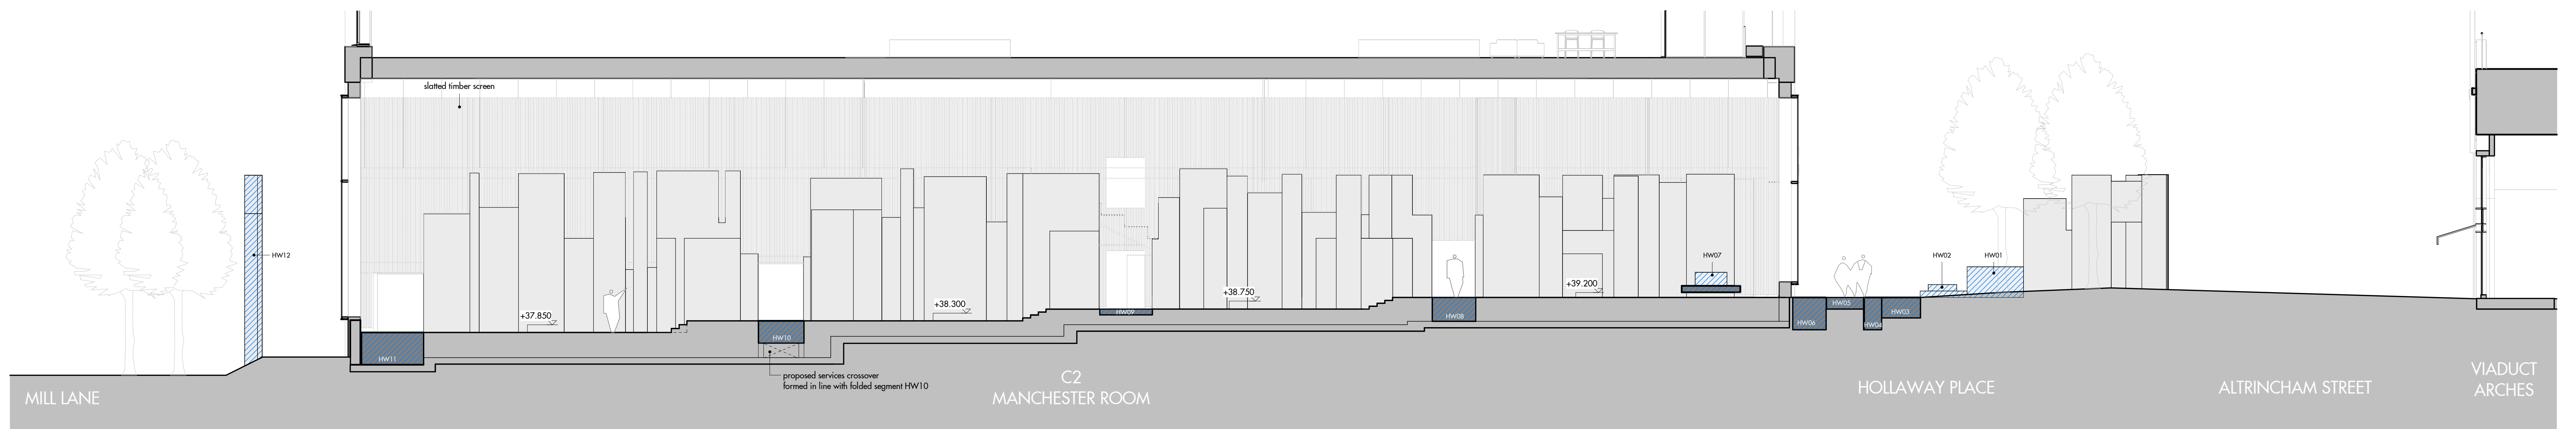

02 Holloway Wall Proposed Western Elevation
1 : 100

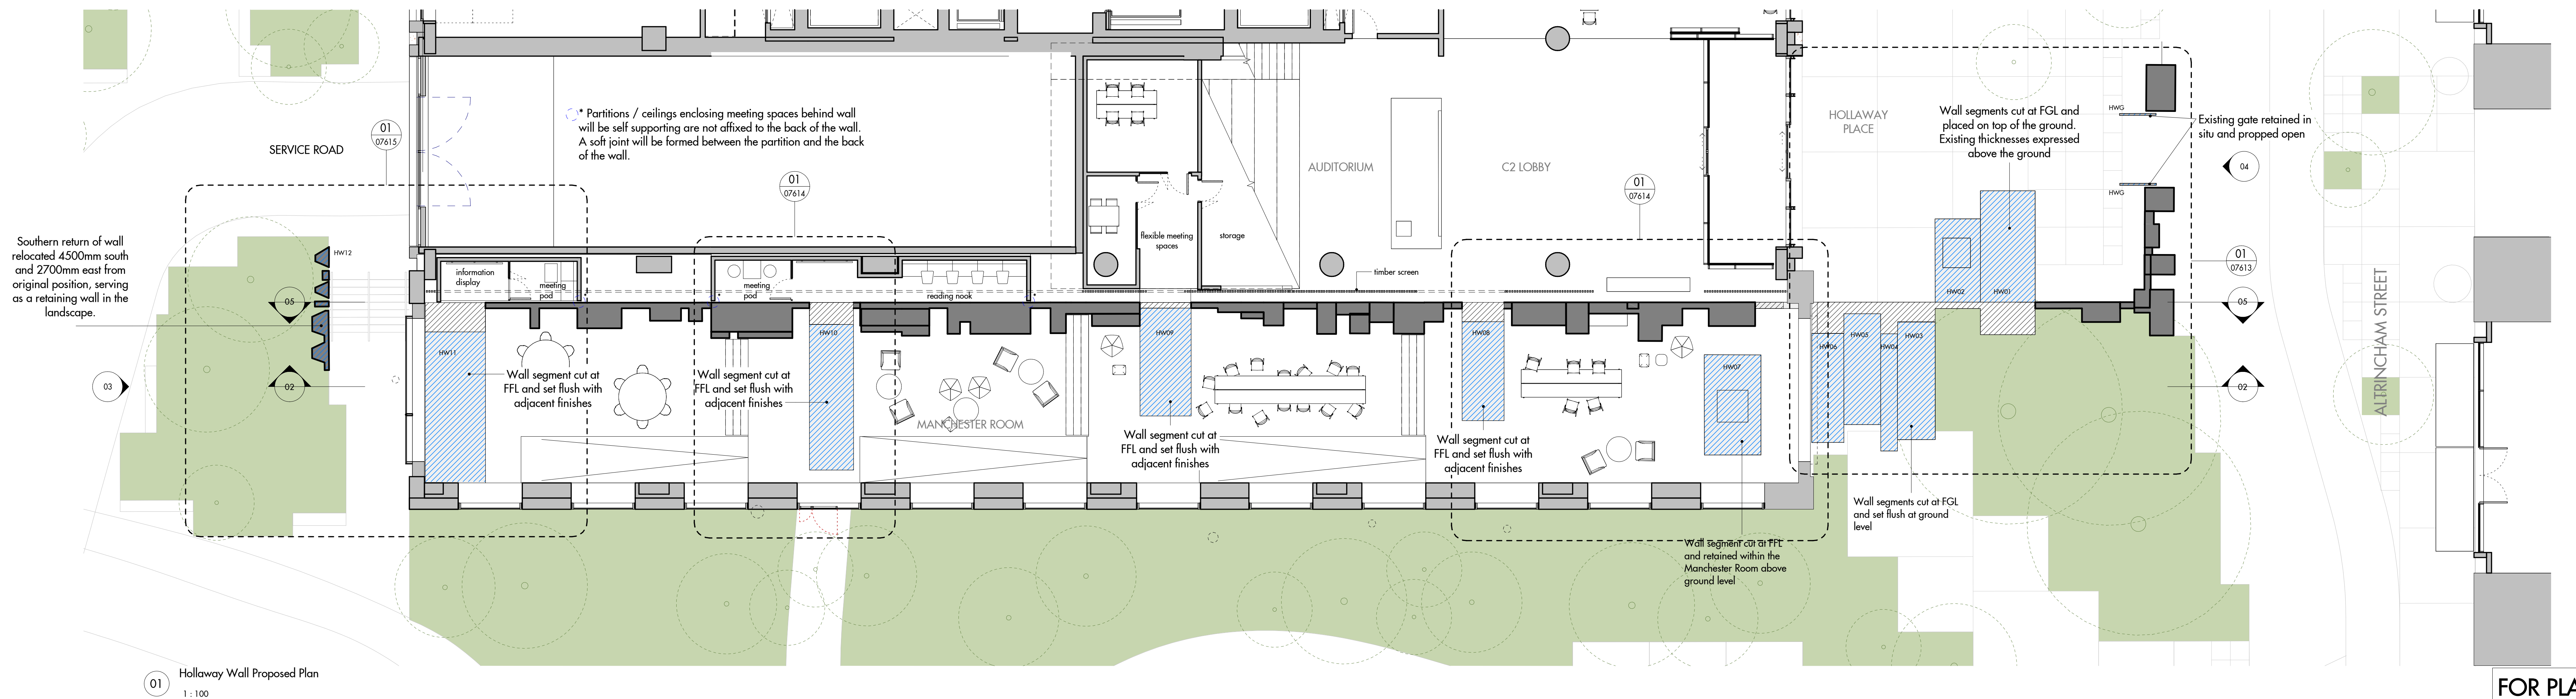

01 Holloway Wall Proposed Plan
1 : 100


FOR PLANNING

Figured dimensions are in millimetres unless noted otherwise. All dimensions and levels shall be verified on site before proceeding with work. Detailed site survey to be carried out to verify positions and level relationships with site features and adjacent survey. The Architect must be notified of any discrepancy. Boundaries are indicative only and are to be verified by others.

Allies & Morrison LLP is not responsible for any errors caused by the transmission, translation, software or computer system. Allies & Morrison LLP is not responsible for any errors that shall be liable for the consequences of any use made of the drawings or models other than that for which they were produced by Allies & Morrison LLP for the Client.

All Intellectual Property Rights reserved.

REV	DATE	DESCRIPTION	CD
001	25/04/25	Planning Submission	JS

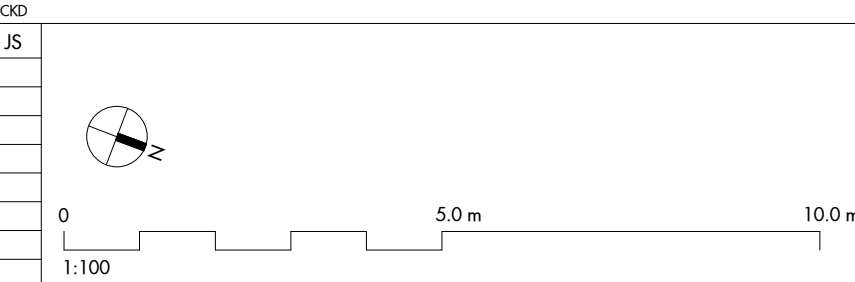

Allies and Morrison LLP
85 Southwark Street
London SE1 0XK
Telephone 020 7921 0100
Facsimile 020 7921 0101
Email studio@alliesandmorrison.com
A&M JOB No: 19171_02

Sister Manchester - Plot C
Holloway Wall - Proposed Condition
PLANNING - LISTED BUILDING CONSENT
SISCO-AAM-ZZ-ZZ-DR-AR-07612
SCALE 1 : 100 @A0 1 : 200 @A2

Status
P01
Revision