


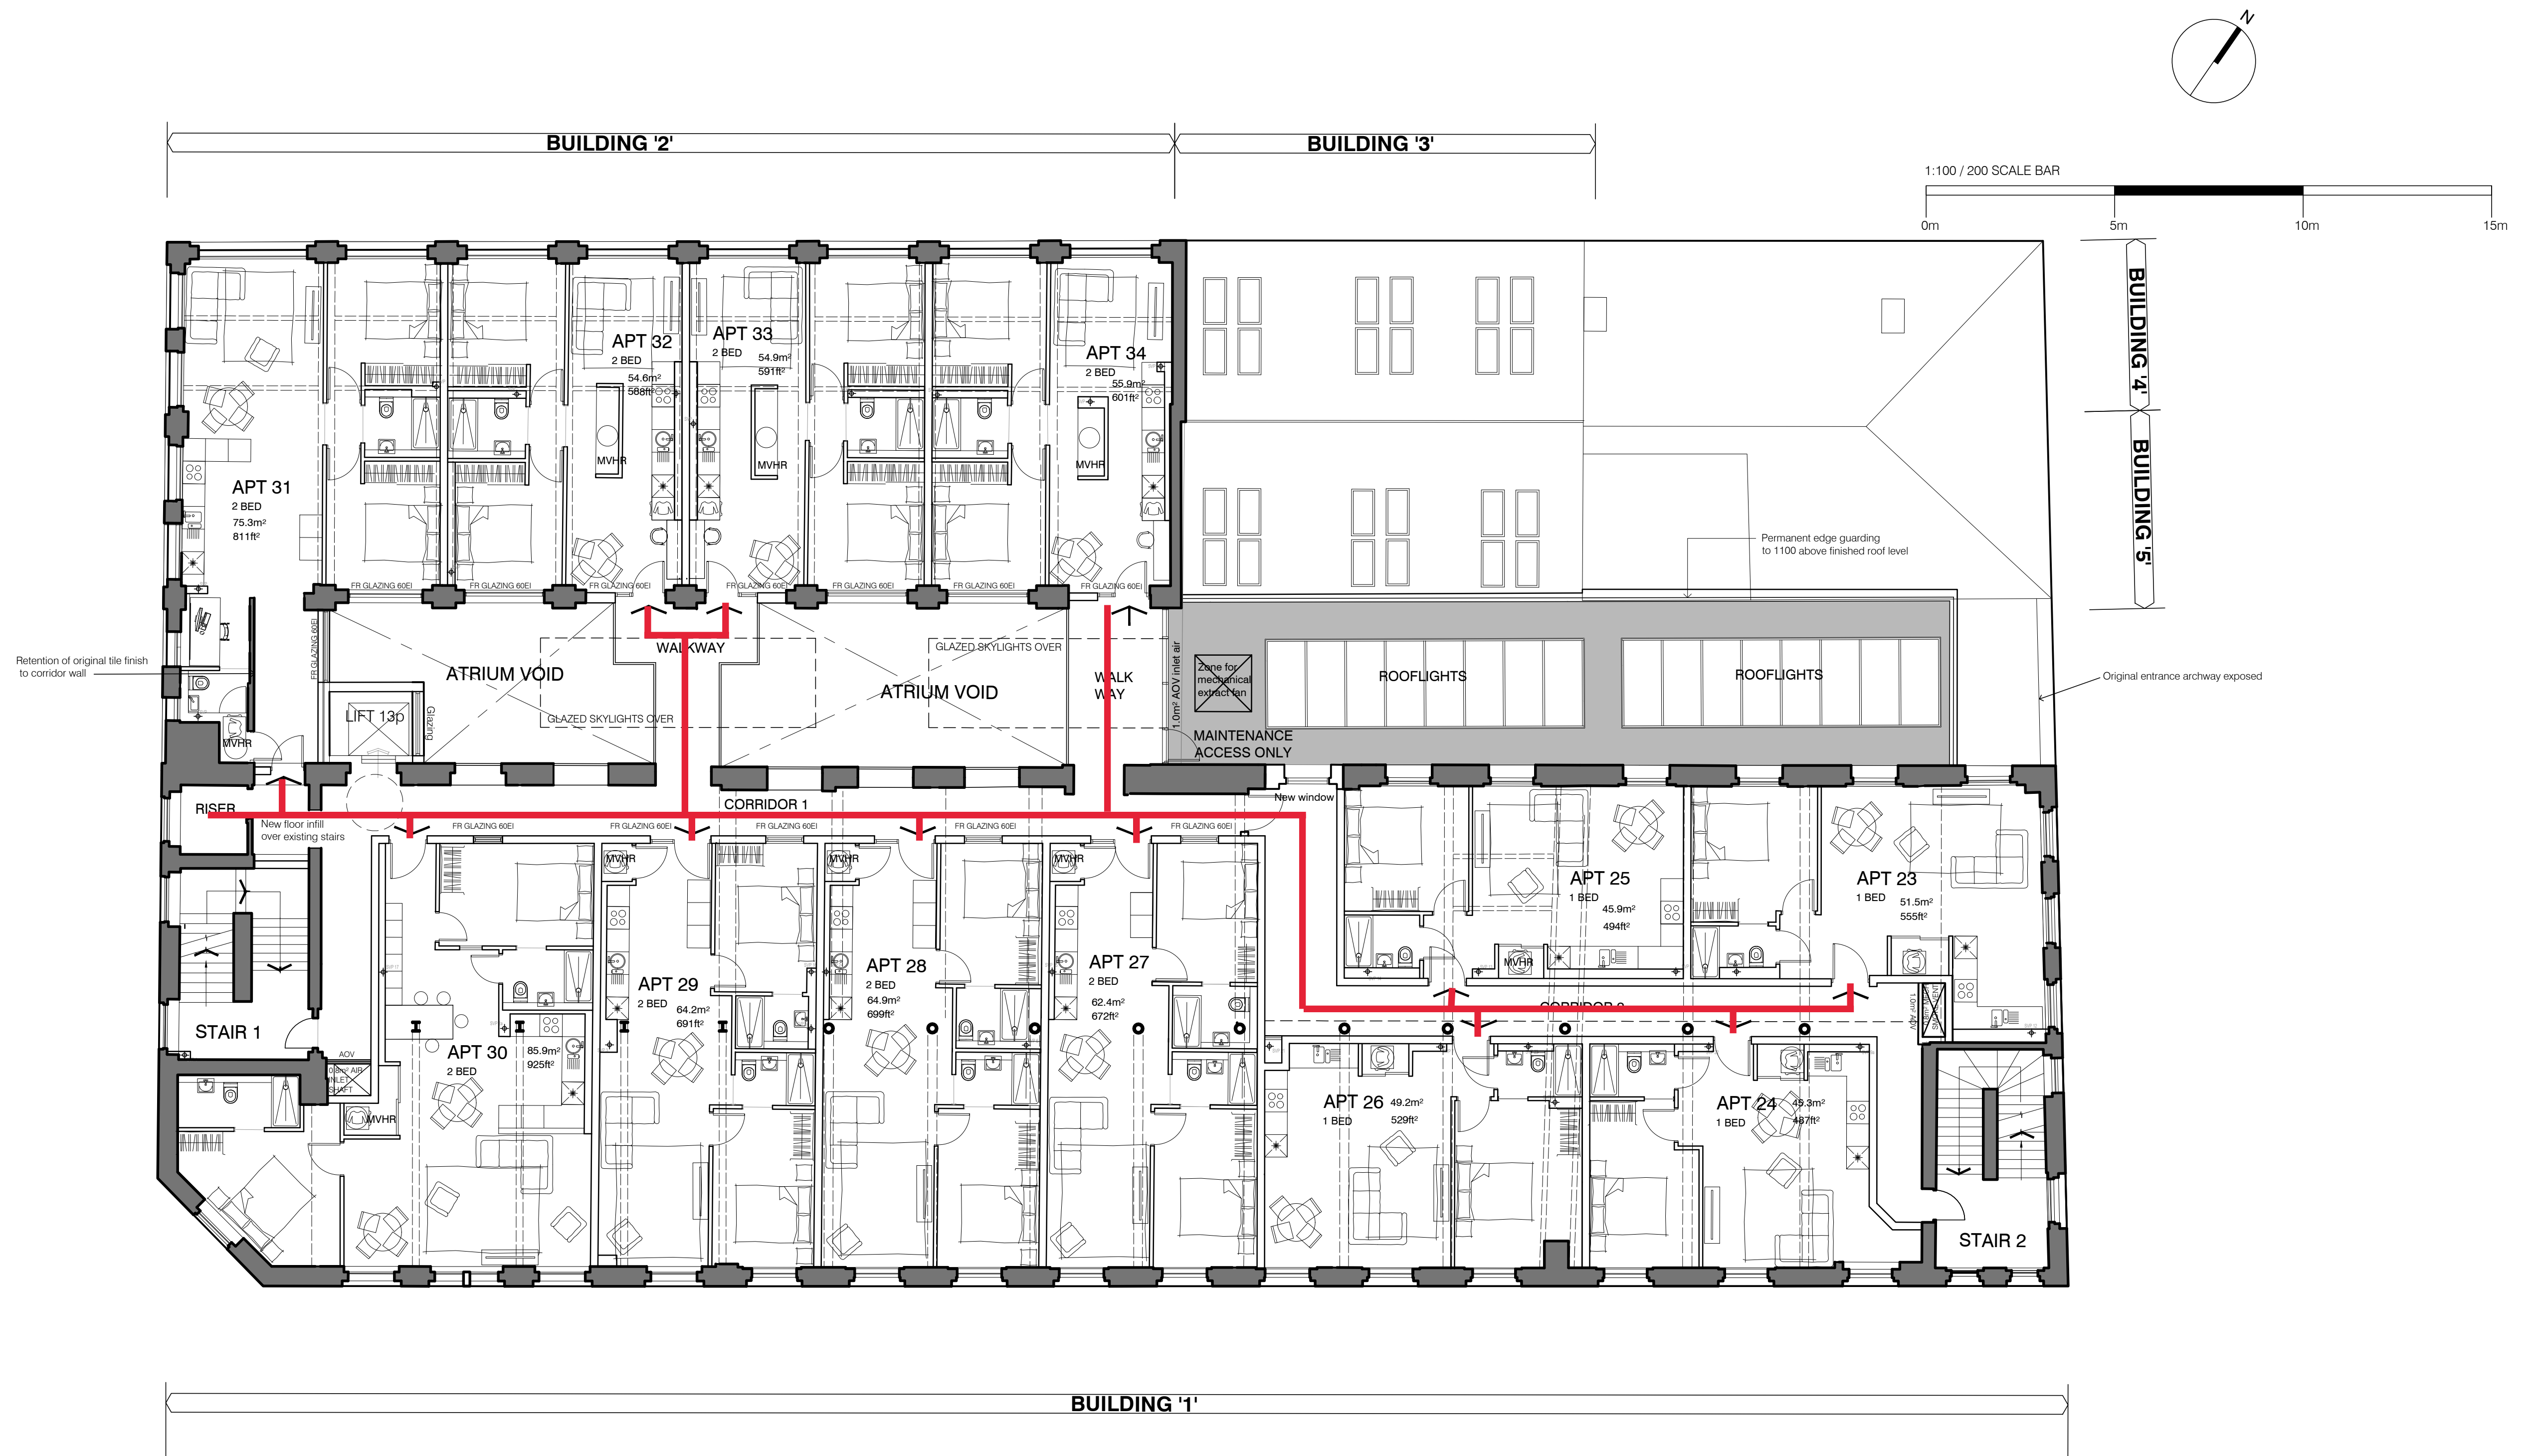

23 New Mount Street
Manchester

Proposed First Floor

A3 Scale
1:200