


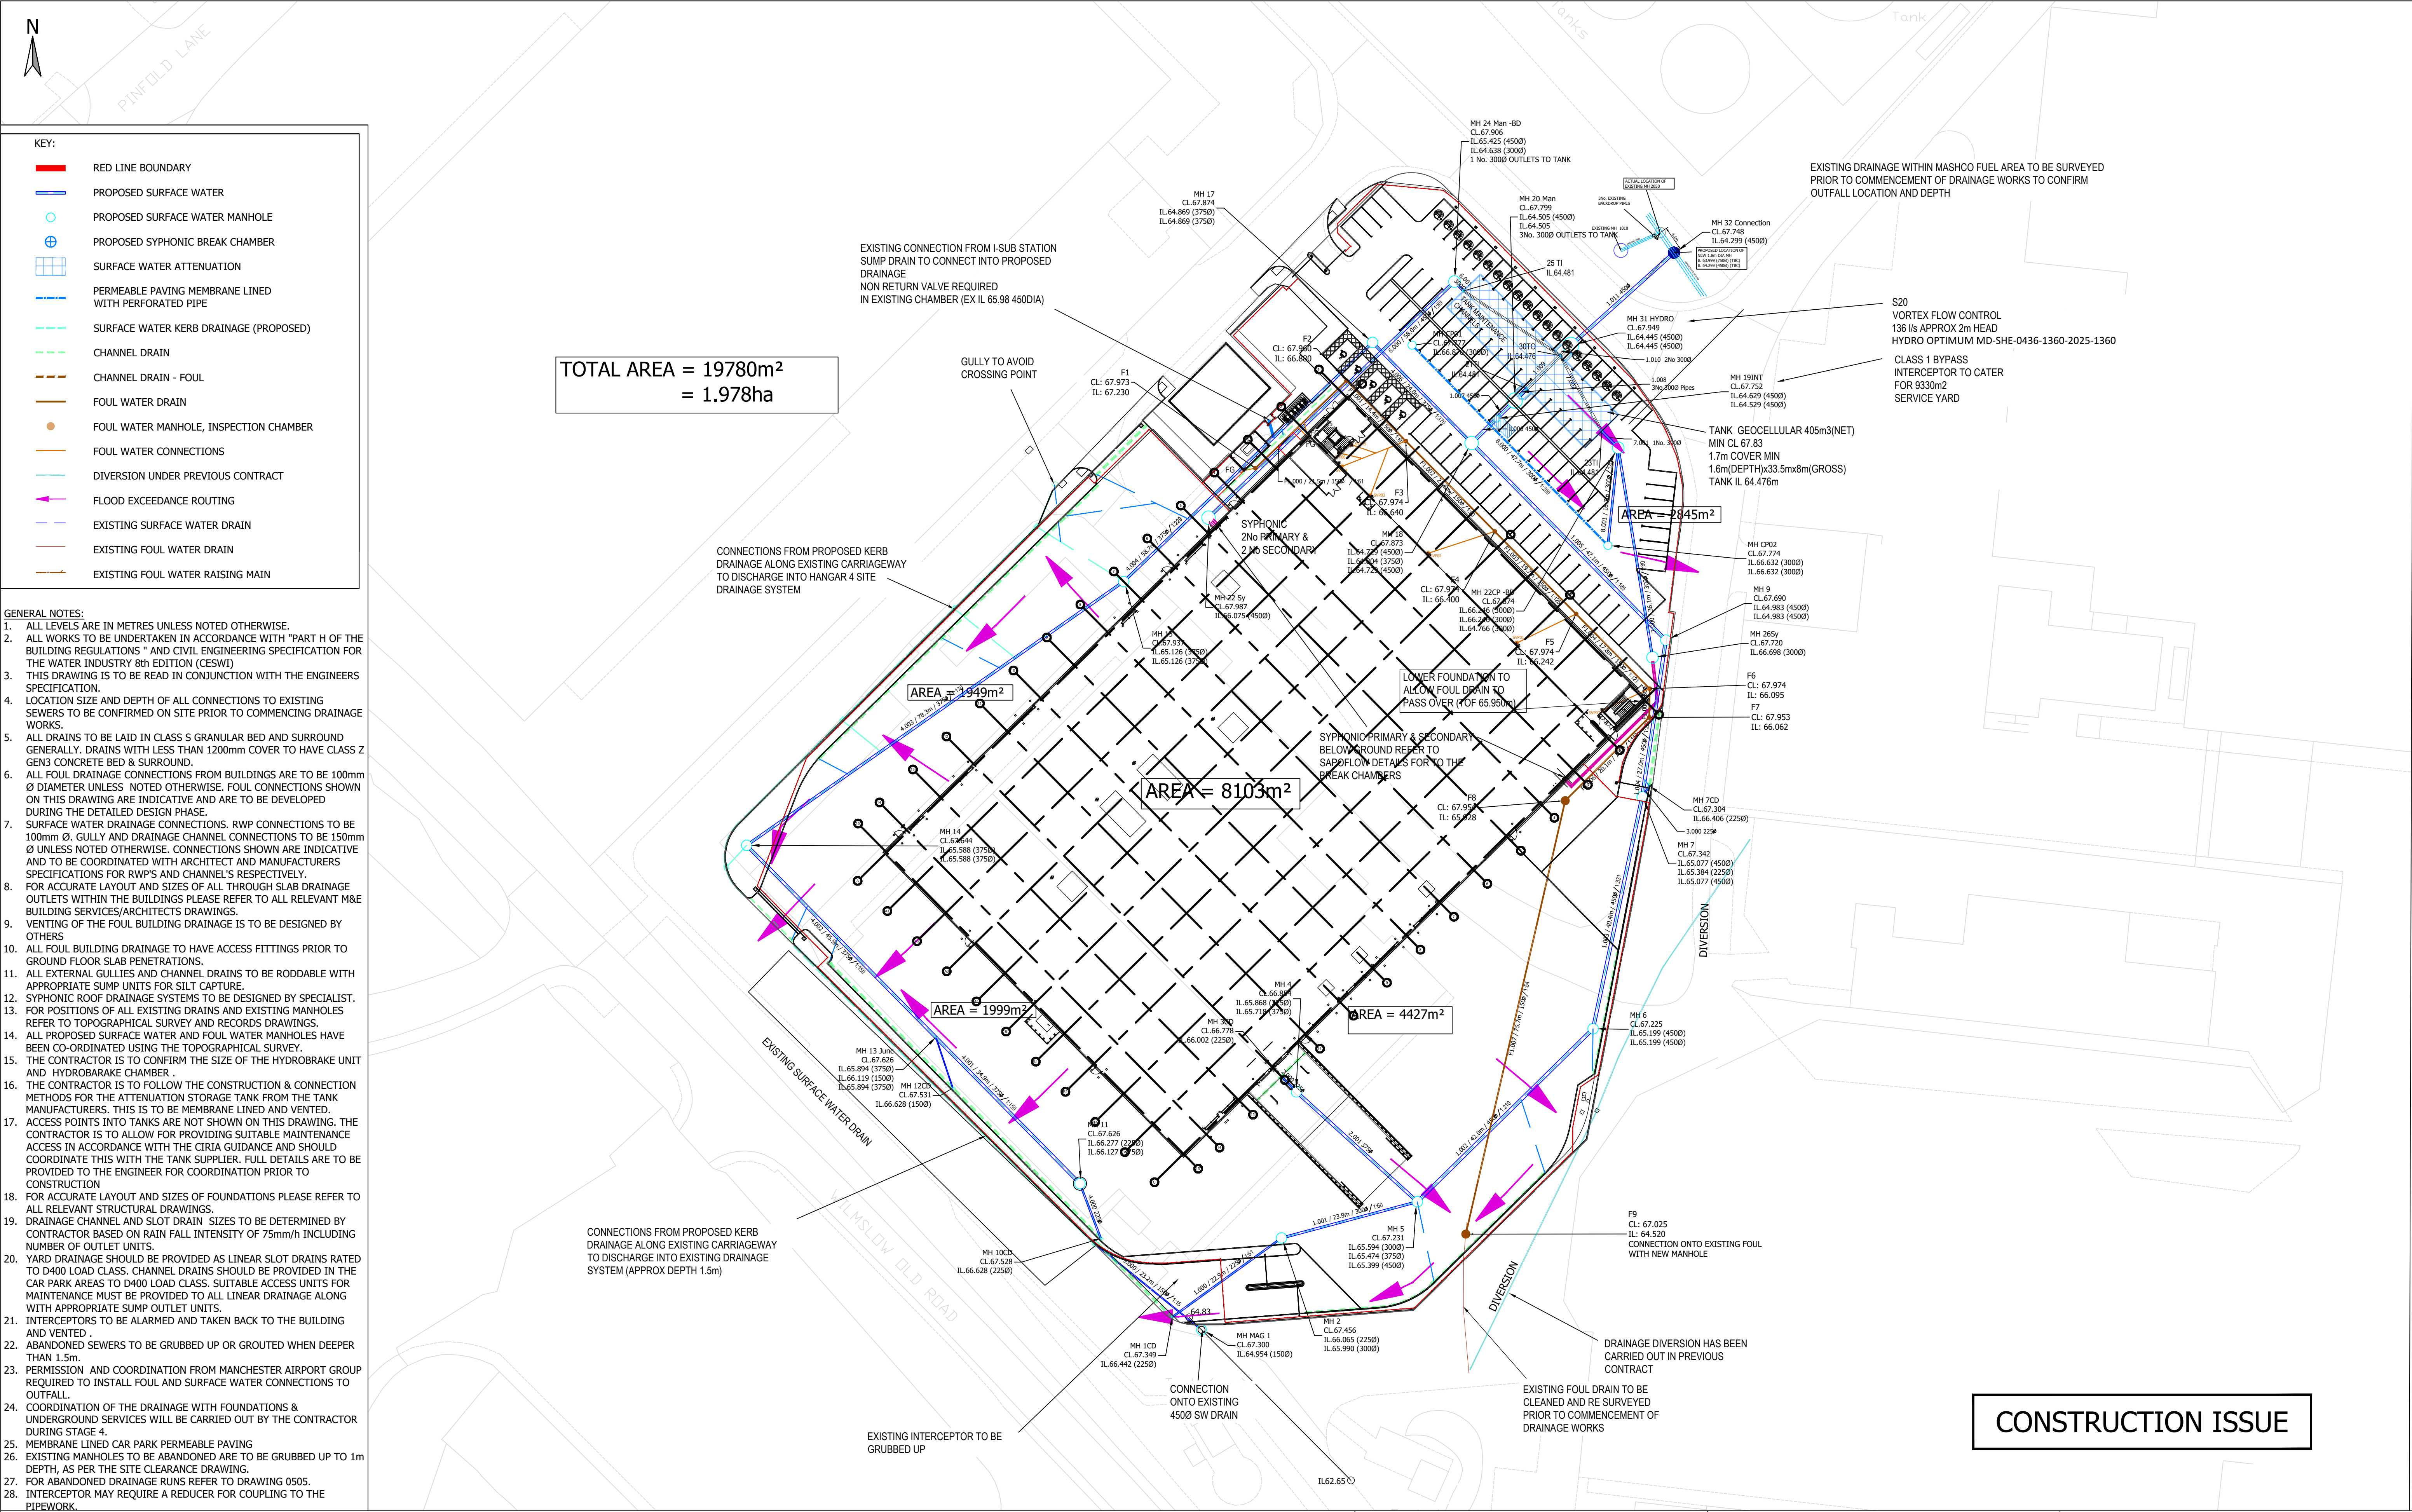

0

5

10

15

20

25m

SCALE 1:500

C06	EAST SIDE YARD ACO & CONNECTIONS AMENDED FOR NEW KERB ARRANGEMENT	31.03.2025	DJH	DJH	NM
C05	GULLY ADDED TO WESTERN SIDE, CHANNEL DRAIN TAIL CORRECTED.	16.12.2024	DJH	DJH	NM
C04	POPPUS AMENDED NEW RUN FROM SVP 7. SYPHONIC ADJUSTED.	19.10.2024	DJH	DJH	NM
C03	SOUTHERN KERB DRAIN AMENDED & MH MAG1 ADDED, MH 22 & 24 INTO TANK AMENDED TO BACK DROPS, F9 DEPTH AMENDED	20.02.2024	DJH	DJH	NM
C02	TANK, SYPHONIC, FOUL, WESTERN SW AMEMEDED CONSTRUCTION ISSUE, TANK DIMS AMENDED	18.02.2024	DJH	DJH	NM
C01	CONNECTION ONTO MAG SW SYSTEM AMENDED FOLLOWING SITE FINDINGS. NOTE 21 AMENDED	29.07.2024	DJH	DJH	NM

COLUMBIA
THREADNEEDLE
INVESTMENTS

Client

Project Name

BOX 4

Sheet Title

DRAINAGE GA
CAT A

Rev	Description	Date	Dwn / Chk / App
Document Control			

Issuing Office

Tetra Tech Leeds

3 Sovereign Square, Sovereign Street,
Leeds, United Kingdom, LS1 4ER

Tel: +44 (0)11 3278 7111

www.tetratetechnology.com

TETRA TECH

TTE Project Number	Drawn By	Date	Checked By	Date	Approved By	Date	Scale @ A1	Suitability
B041631	MA	MAR 23	DH	MAR 23	NM	MAR 23	1:500	S5

Client Project Number	Originator	Volume/System	Level/Location	Type/Code	Role	Number	Revision
B041631	- TTE -	- XX -	- XX -	- DR -	- C -	0500	C06

© Copyright Tetra Tech

TTE_MT_v1