

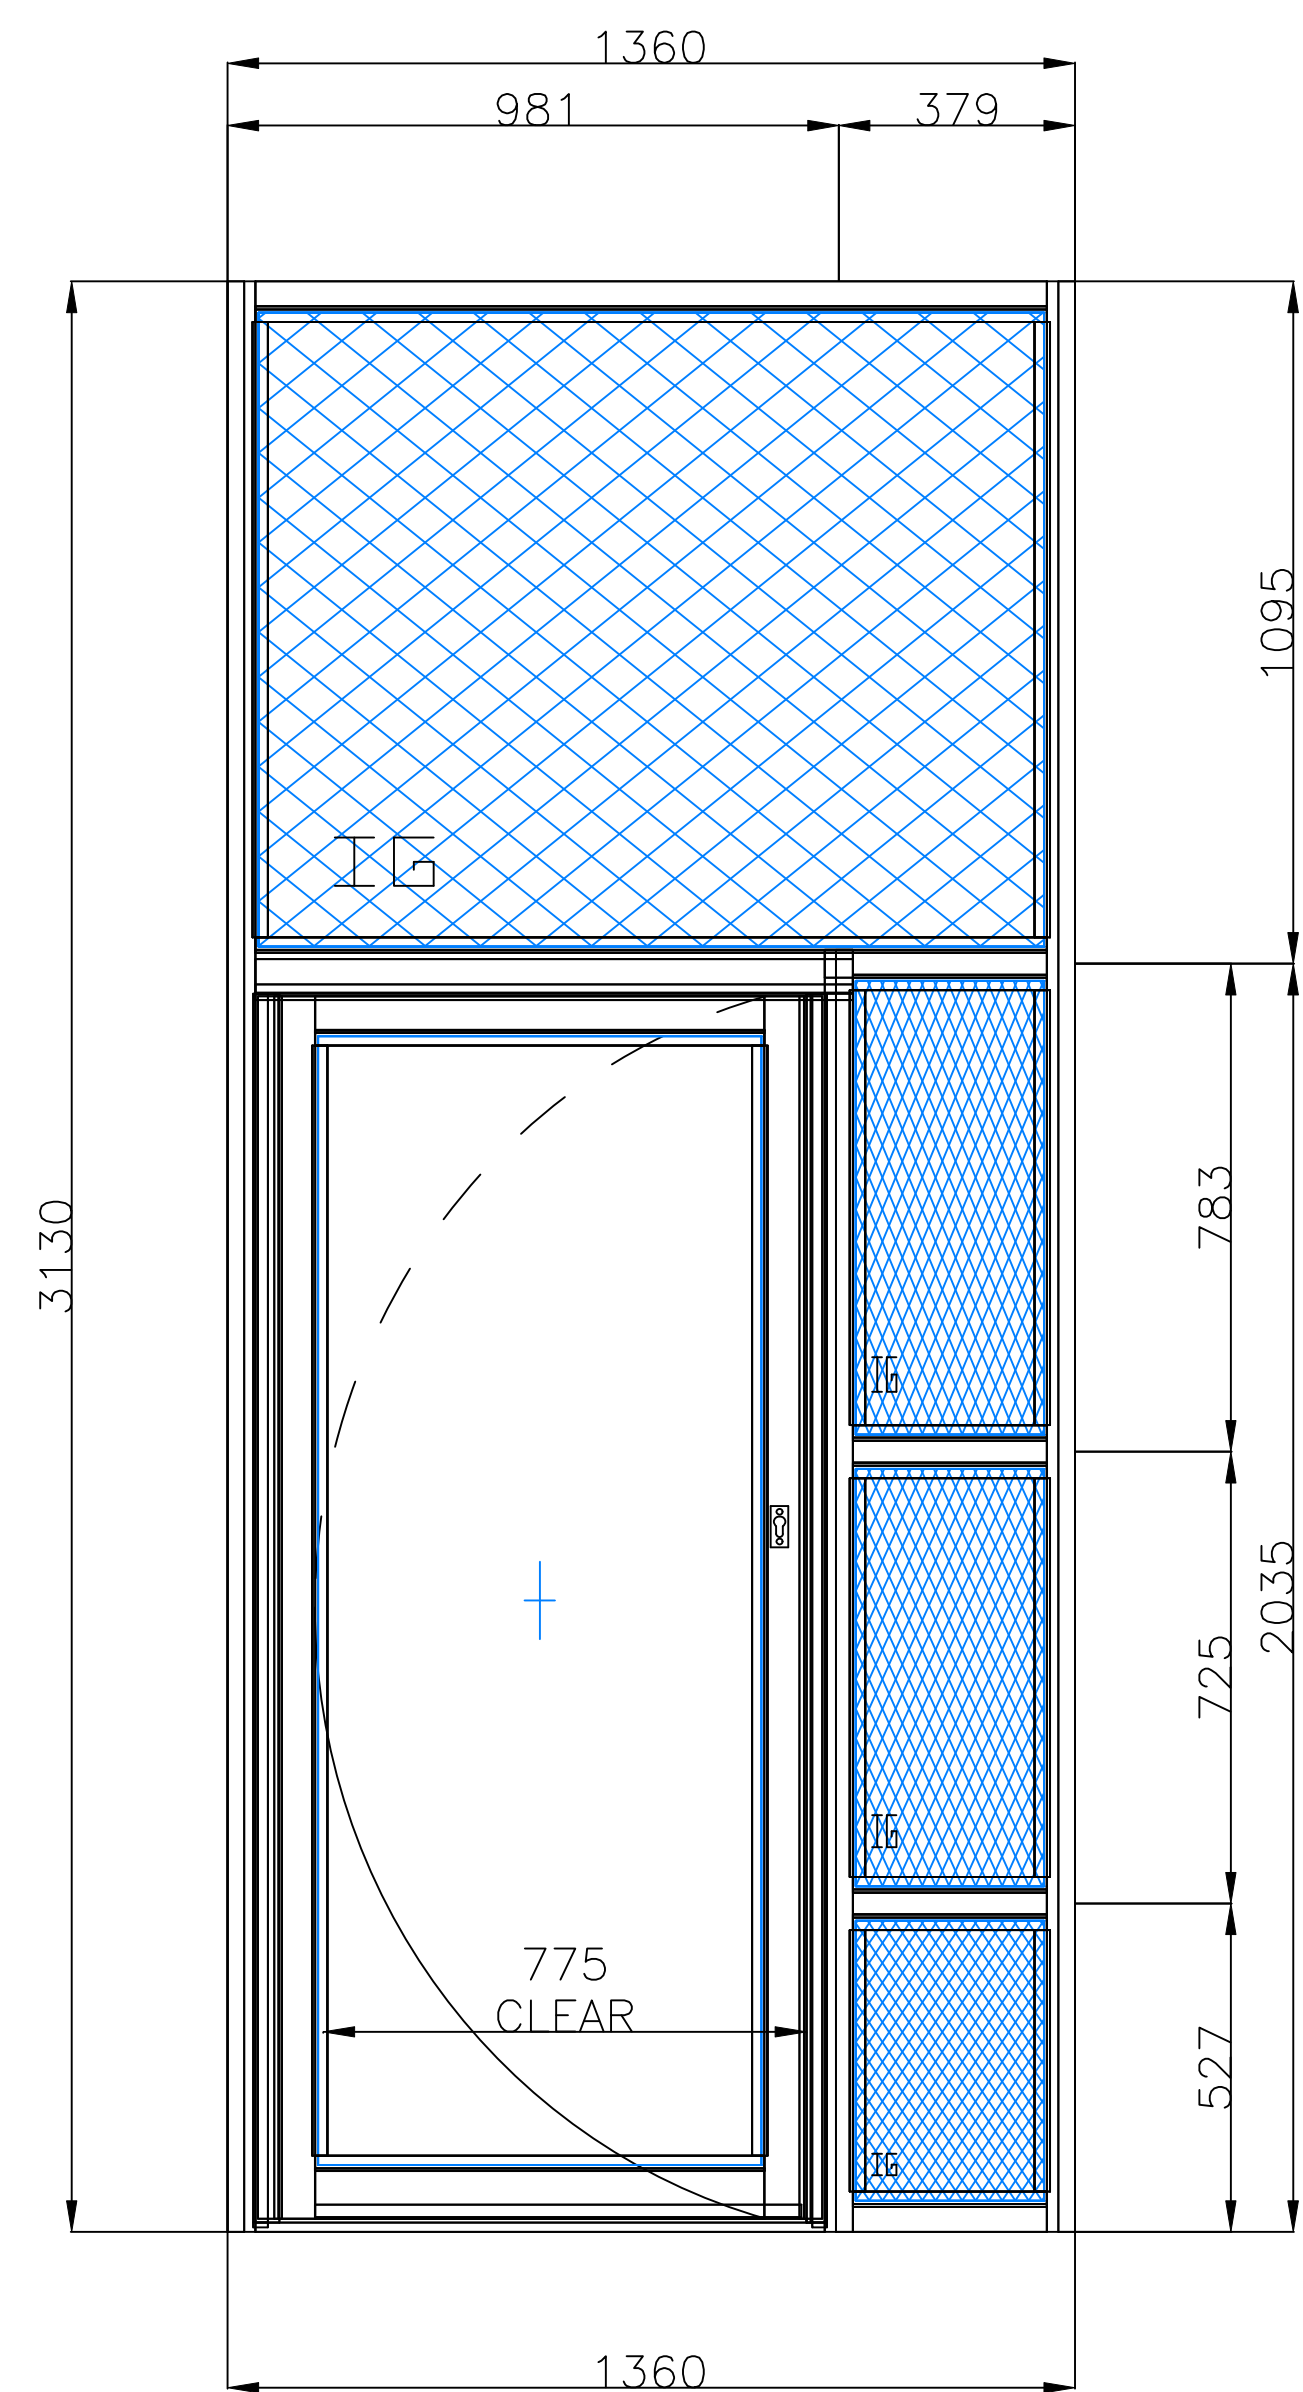


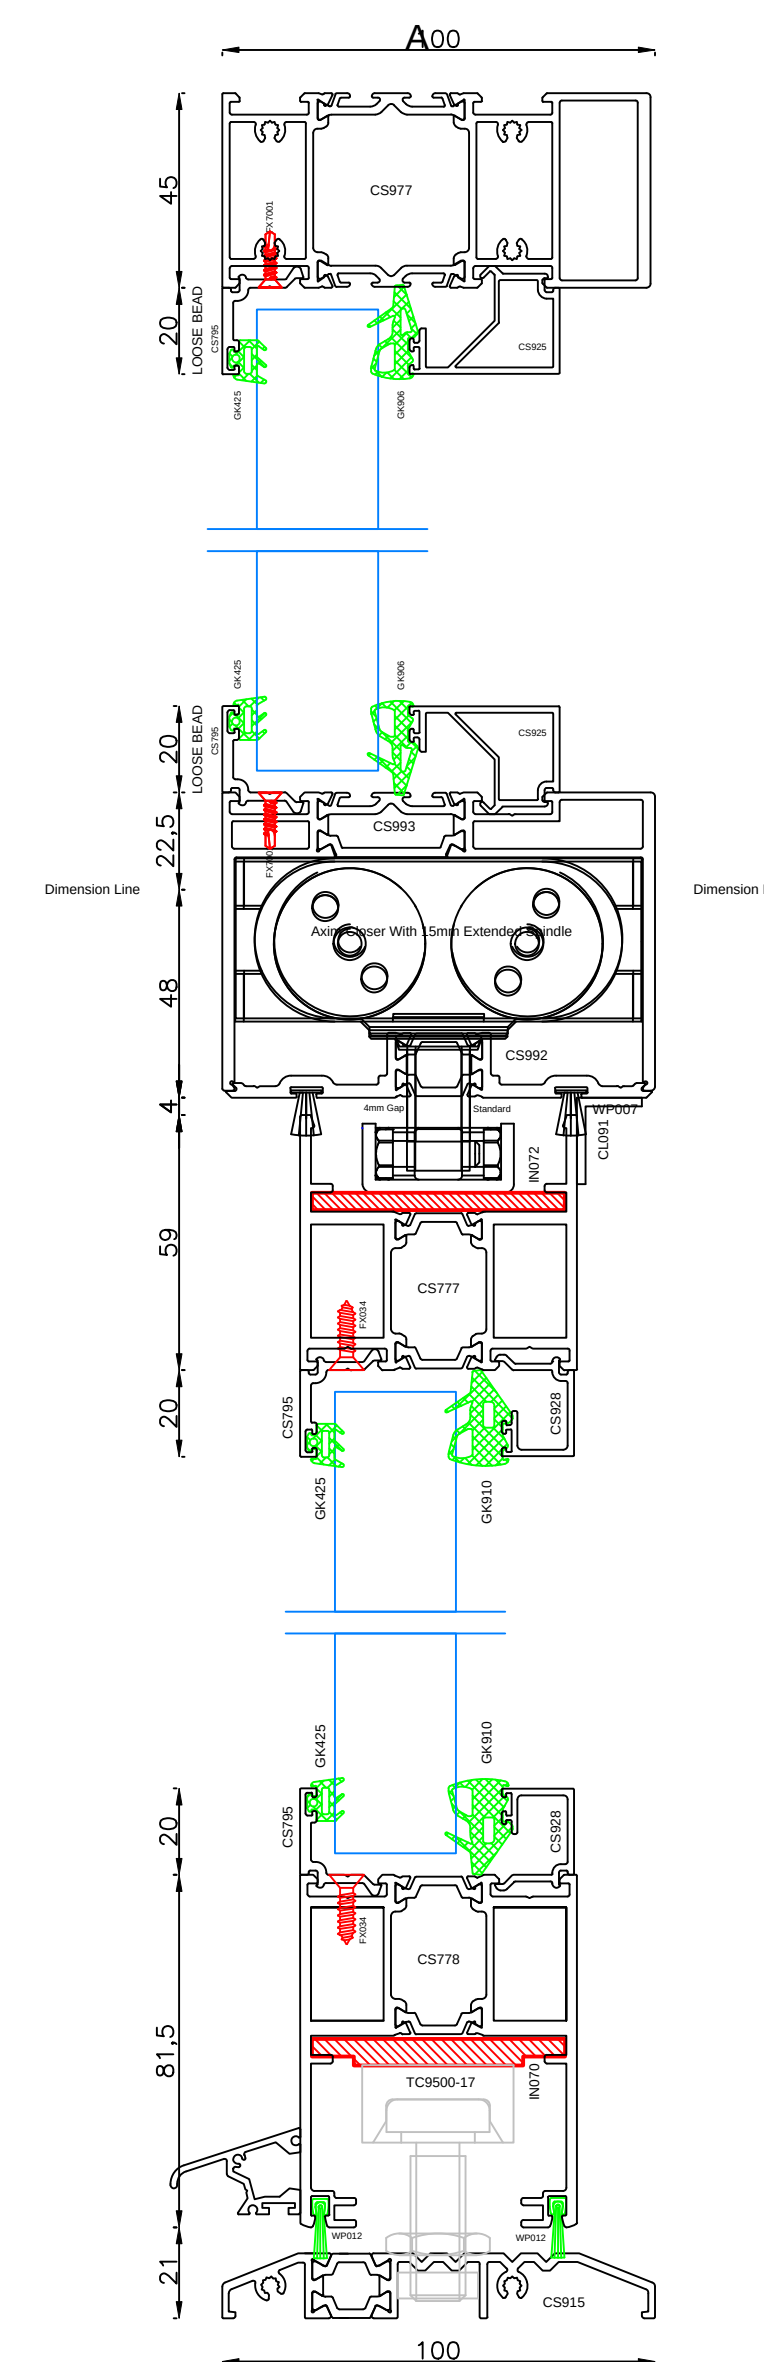

Full Width Cut Through - Cut B

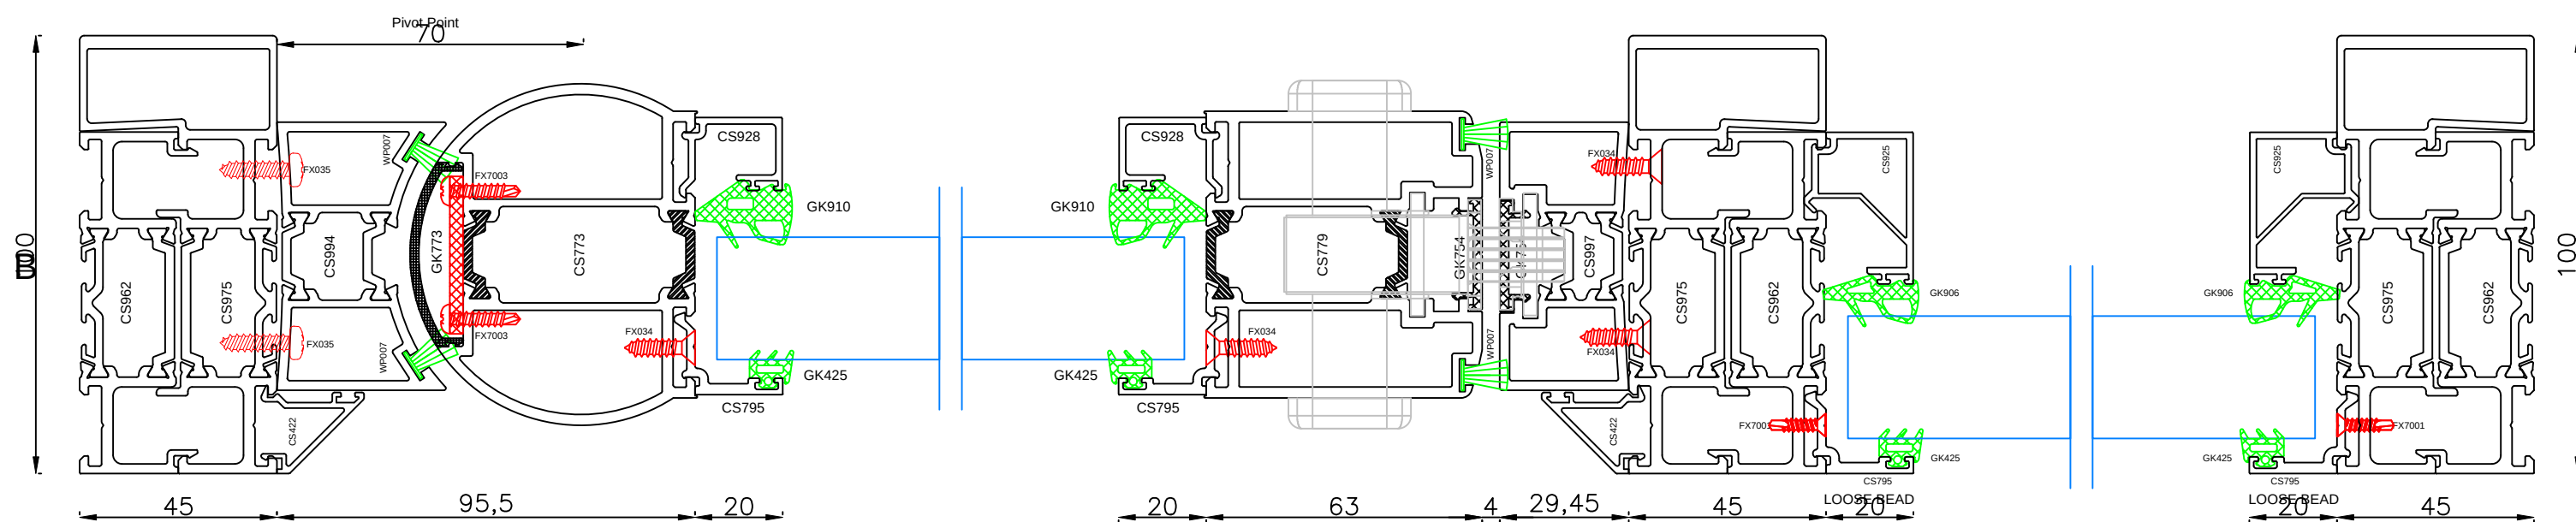

Full Height Cut Through - Cut A

Quote Position Details	
Position:	1
Description:	Door
Quantity:	1
Dimensions:	1360 mm 'x' 3130 mm
Dual Colour:	NO
Outside Finish:	POWDER-ZZZ (POWDER)
Inside Finish:	POWDER-ZZZ (POWDER)
Foam:	NO
Main Glass:	28.0MM UNIT - 1.0B

Fdmdq`kéMnsdr

FRAME SPECIFICATION

Head: CS 977 - 100mm (Loose Beaded)
Cill: CS 977 - 100mm (Loose Beaded)
Mullion: CS 975/962 - 100mm (Ladder Frame)
Transom: CS 977 - 100mm (Loose Beaded)
Subcill: None

Door System: C7Pi CD Centre Pivot
Handle: No Handles
Lock: One Hook Lock
TopRail: CS777 - 59mm
Threshold: CS 915-SVR-Poly D/Ramp

OTHER NOTES

Comar 9Pi (100mm) - Loose Beaded Ladderframe

C'sd Qduhrnm.rrrtd Qduhrnm.rrrtd C'sd

THIS DRAWING REMAINS THE PROPERTY OF THE PARKSIDE GROUP LTD AND MAY NOT BE COPIED, REPRODUCED OR IT'S CONTENTS DIVULGED WITHOUT PRIOR WRITTEN CONSENT FROM THE PARKSIDE GROUP



FDMDR#R1 / 11éRNEsv@QD
SD LOK@SD9RGN1 / 11C0

Manchester Door

10/02/2025

154