




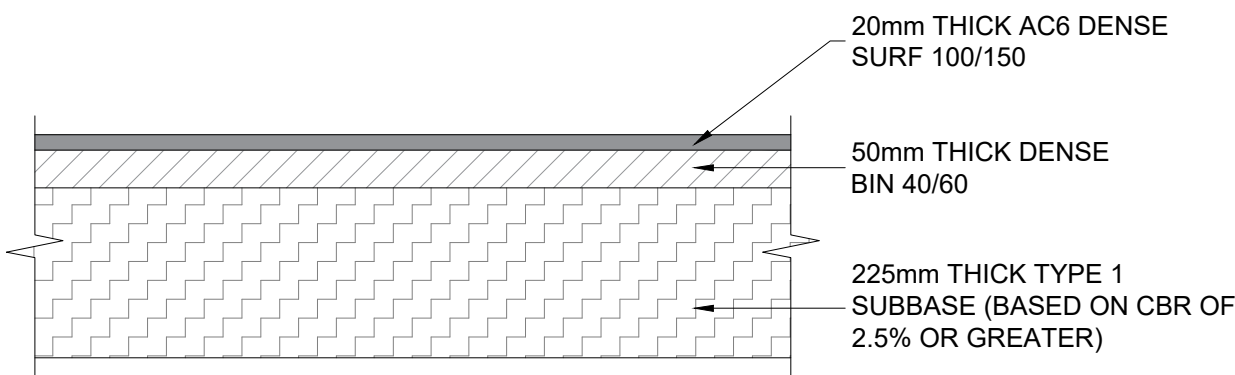


FULL DEPTH ASPHALT FOOTWAY CONSTRUCTION
Scale 1:10

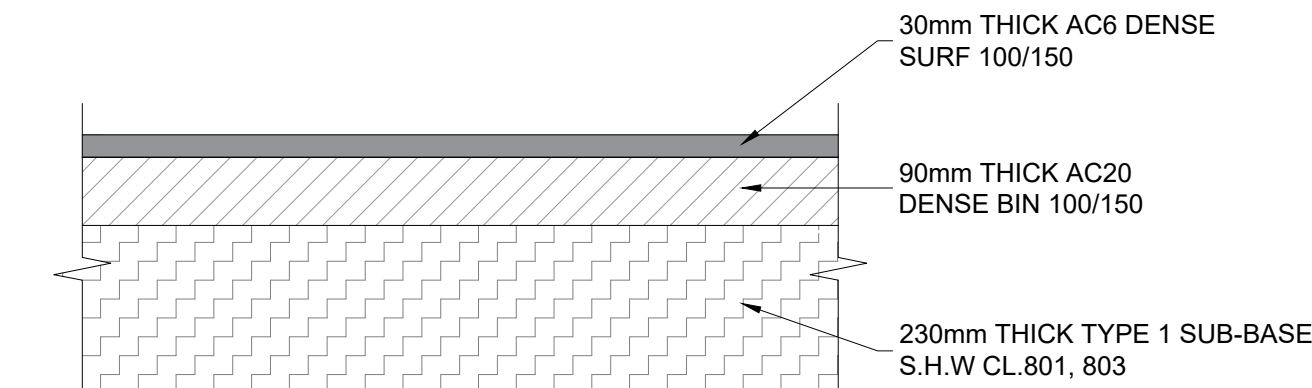


VEHICULAR OVERUN - FULL DEPTH
MEDIUM DUTY VEHICLE CROSSING - FULL DEPTH
Scale 1:10

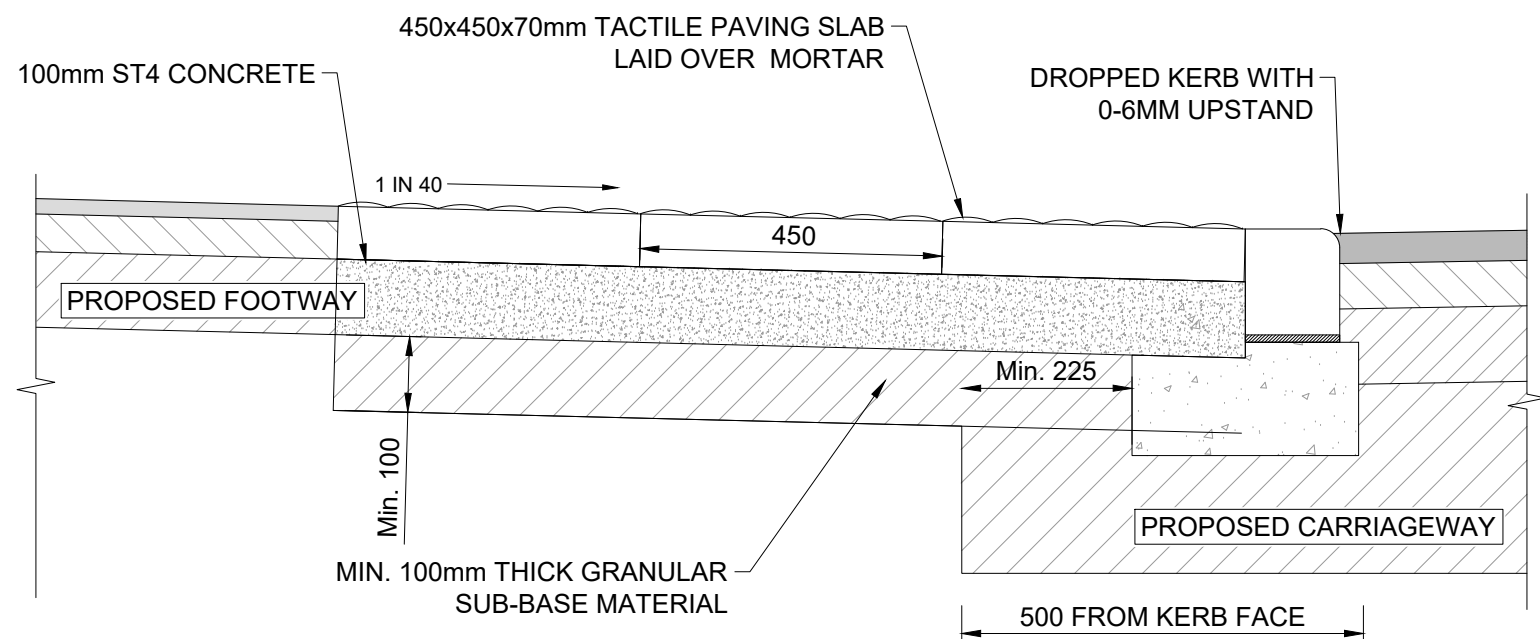


TYPICAL SECTION THROUGH PEDESTRIAN CROSSING
(450x450x70mm TACTILES)
Scale 1:10

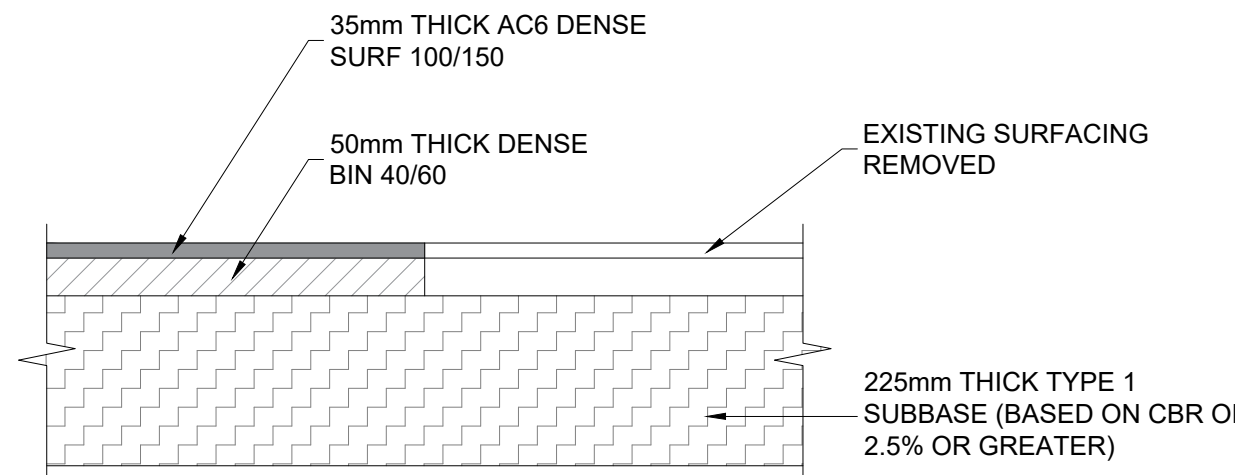


FOOTWAY RESURFACING
Scale 1:10

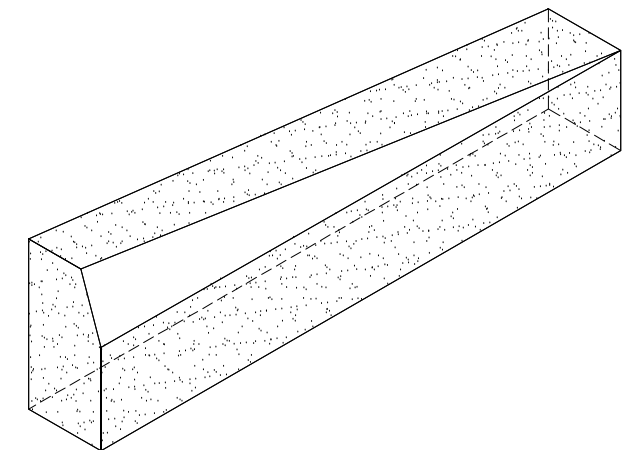


TYPICAL TRANSITION KERB
TRANSITIONAL KERB (255x125mm HB2 TO 150x125mm BN)
Scale 1:10

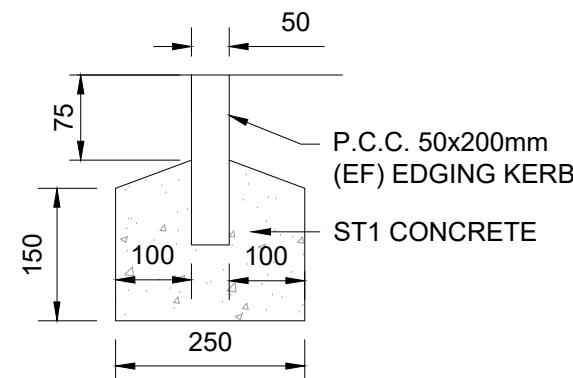


KERB TYPE E1
Scale 1:10

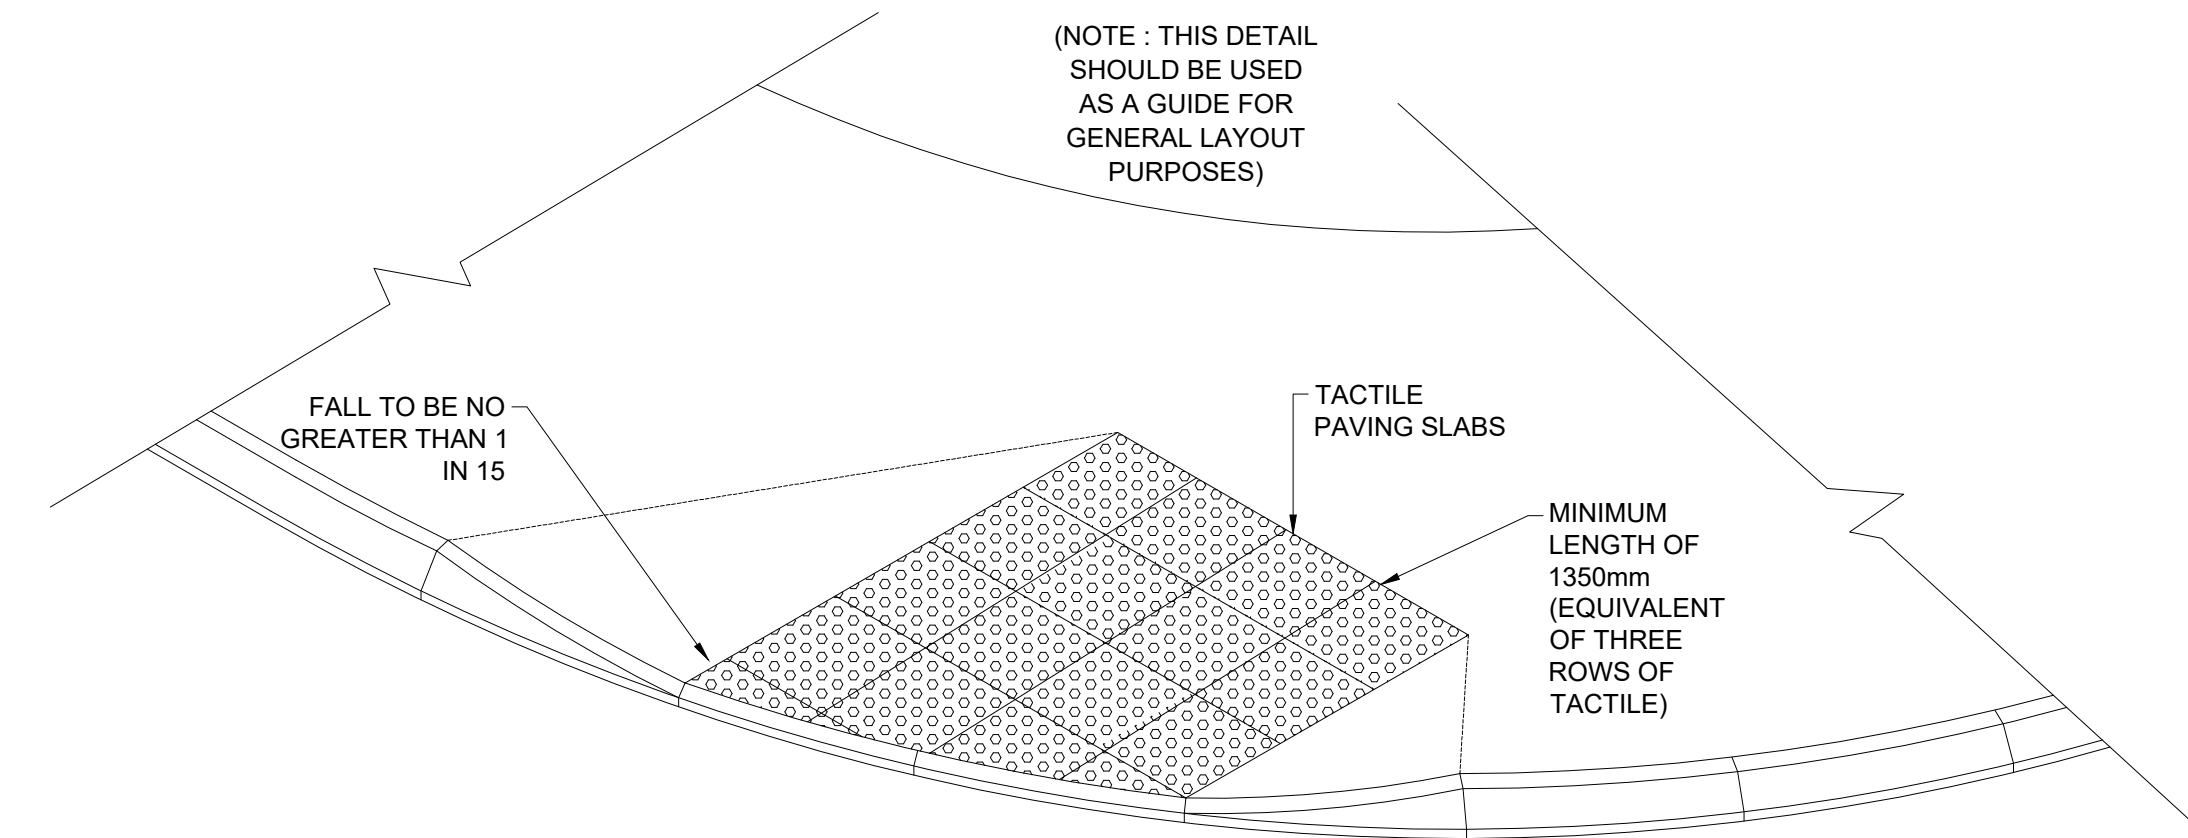


TYPICAL RADIAL DROPPED KERB DETAIL
Scale NTS

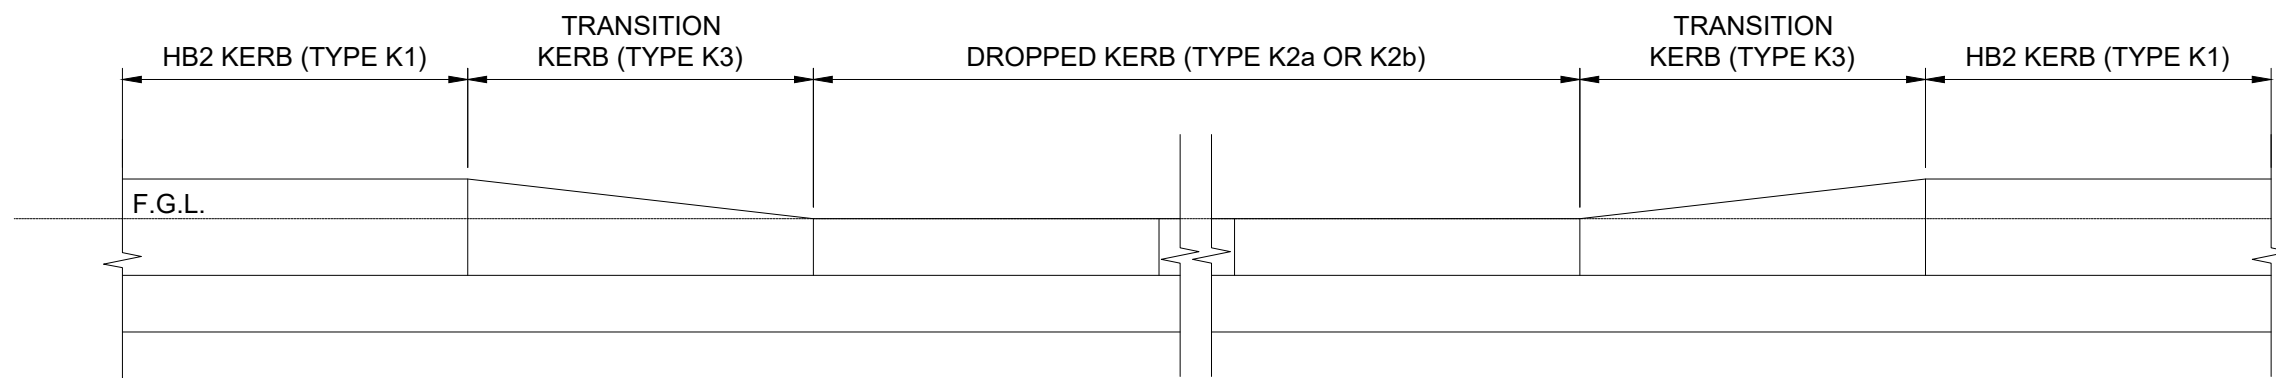


TYPICAL DROPPED KERB DETAIL
Scale NTS

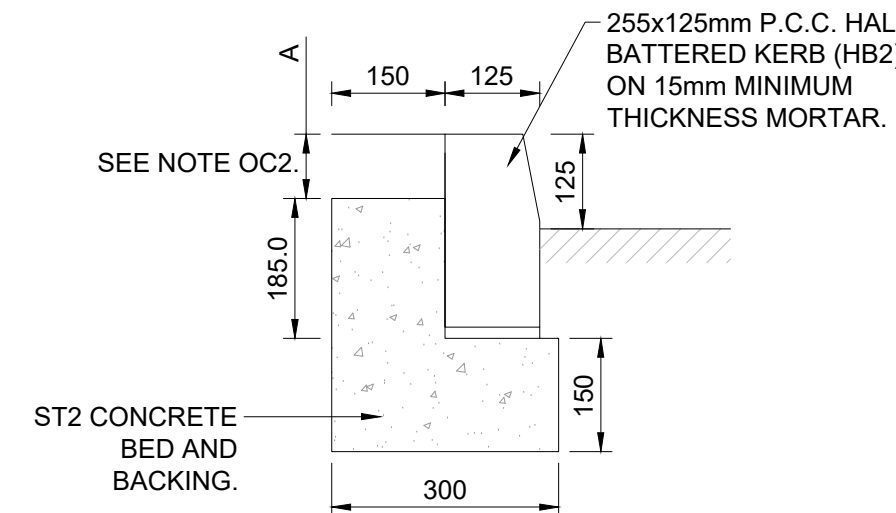

HB2 KERB - 125mm UPSTAND
255x125m PCC HB2 KERB WITH 125mm UPSTAND
OC DETAIL REF: HC 1101
Scale 1:10

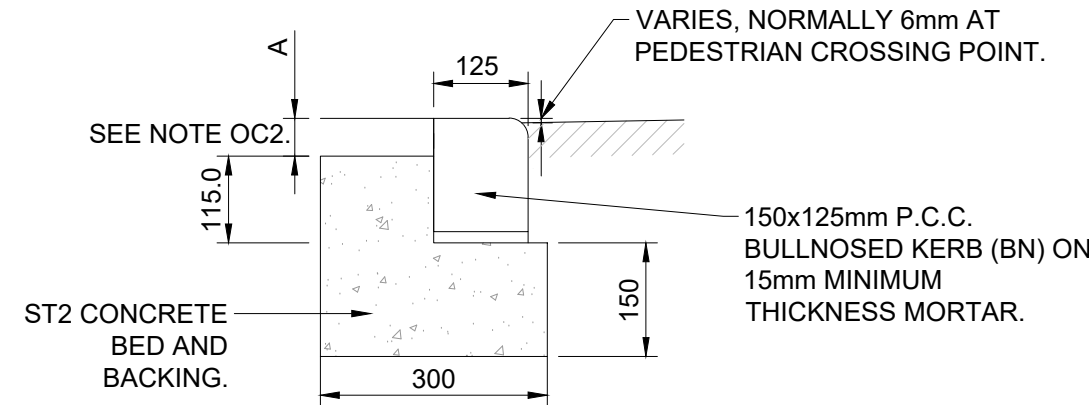

BN KERB - 6mm UPSTAND
150x125mm PCC BN KERB WITH 6mm UPSTAND
OC DETAIL REF: HC 1101
Scale 1:10

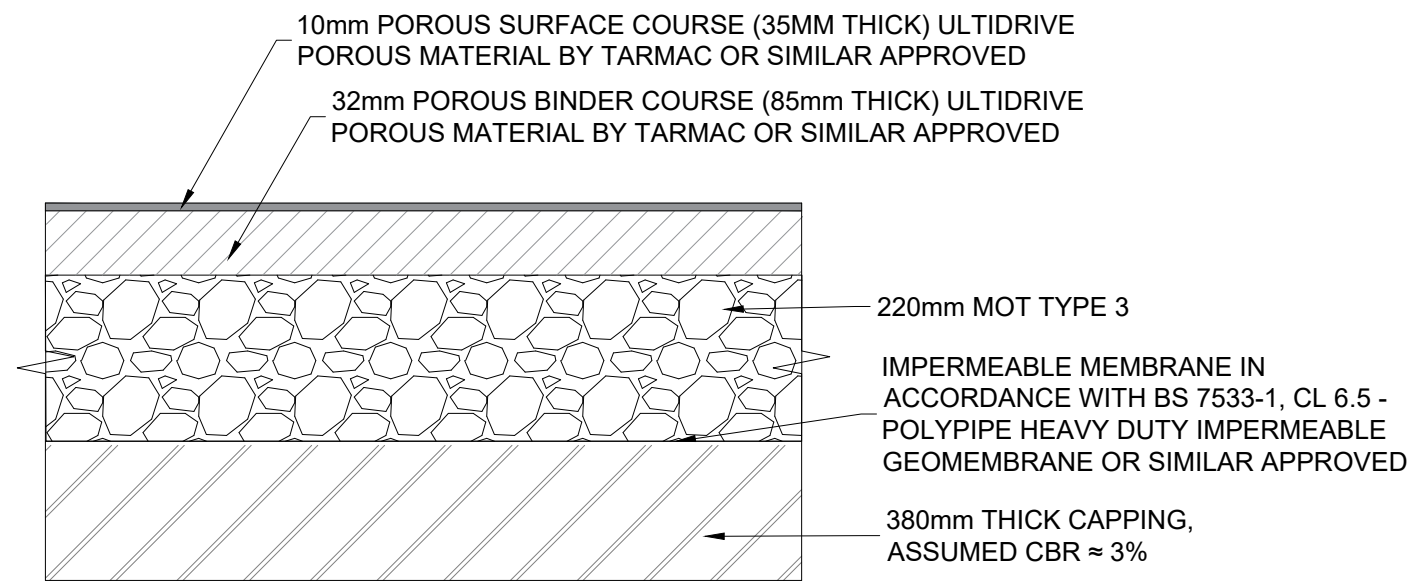

FW5 - CAR PARKING BAYS
Scale 1:10

GENERAL NOTES

- DO NOT SCALE THIS DRAWING.
- ANY DIMENSIONAL DISCREPANCIES SHOULD BE NOTIFIED TO THE ENGINEER IMMEDIATELY.
- ALL DIMENSIONS ARE IN METRES - (m)
ALL LEVELS ARE IN METRES - (m) AND ARE ABOVE ORDNANCE DATUM AT NEWLYN, CORNWALL UNLESS NOTED OTHERWISE.
- NORTH SHOWN INDICATIVE ONLY
- THIS DRAWING IS TO BE READ IN CONJUNCTION WITH ALL RELEVANT SPECIFICATIONS, DRAWINGS, DETAILS AND OTHER DESIGN INFORMATION.
- ALL DRAWINGS AND WRITTEN MATERIAL CONTAINED WITHIN, CONSTITUTE ORIGINAL AND UNPUBLISHED WORK OF THE ENGINEER AND MAY NOT BE DUPLICATED, USED, REPRODUCED OR DISCLOSED WITHOUT WRITTEN CONSENT OR EXPRESS PERMISSION FROM THE ENGINEER.
- ALL INFORMATION CONTAINED IN THIS DOCUMENT IS COPYRIGHT ©
- WHERE THE CONTRACTOR UNDERTAKES OR ENGAGES A THIRD PARTY TO UNDERTAKE TEMPORARY WORKS DESIGN, OR VARIES THE PELL FRISCHMANN DESIGN IN ANY WAY, THEN THE CONTRACTOR WILL TAKE FULL RESPONSIBILITY AND LIABILITY FOR ALL DESIGN ASPECTS, INCLUDING A DESIGN RISK ASSESSMENT. THE CONTRACTOR SHALL INFORM PELL FRISCHMANN OF ANY PROPOSED VARIANCES TO THE DESIGN.

P01	FIRST ISSUE	M.L.D.	L.B.	A.H.	19.02.25
REV	DESCRIPTION	DRN	CHK	APP	DATE

Pell Frischmann

4th FLOOR, ONE ST JAMES SQUARE, MANCHESTER, M2 6DN
Telephone +44 (0)161 826 9400
Email: pfmanchester@pellfrischmann.com
www.pellfrischmann.com

GREAT PLACES

Project
**PARKHILL AVENUE
CRUMPSALL**

Drawing Title
**S278
HIGHWAY STANDARD
DETAILS**

Drawing Status
TENDER

Name	Date	Status Code
Drawn	M.DUNN	10.02.25
Designed	M.DUNN	10.02.25
Eng Chk	L.BOWLES	10.02.25
Approved	A.HALL	10.02.25




Drawing No.
105596 - PEF - HGN - 00 - DE - D - 00001