

Item E – NEKO Projecting Sign – Acrylic Letters

CNC cut 5mm Black acrylic letters, bonded to existing panel with clear adhesive tape.
Fixed to either side of projecting sign
Size – 375 x 70mm
Scale – 1:5

HEIGHT ABOVE GROUND – 3755mm



2 SETS, 1 TO EITHER SIDE

Item F – Motto Projecting Sign – Acrylic Letters



CNC cut 5mm Black acrylic letters, bonded to existing panel with clear adhesive tape.
Fixed to either side of projecting sign
Size – 375 x 116mm
Scale – 1:5

HEIGHT ABOVE GROUND – 3755mm



2 SETS, 1 TO EITHER SIDE

VISUAL

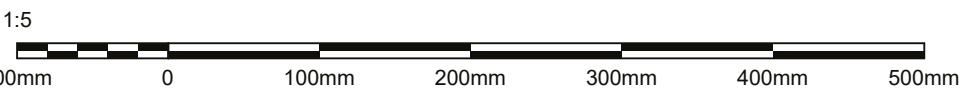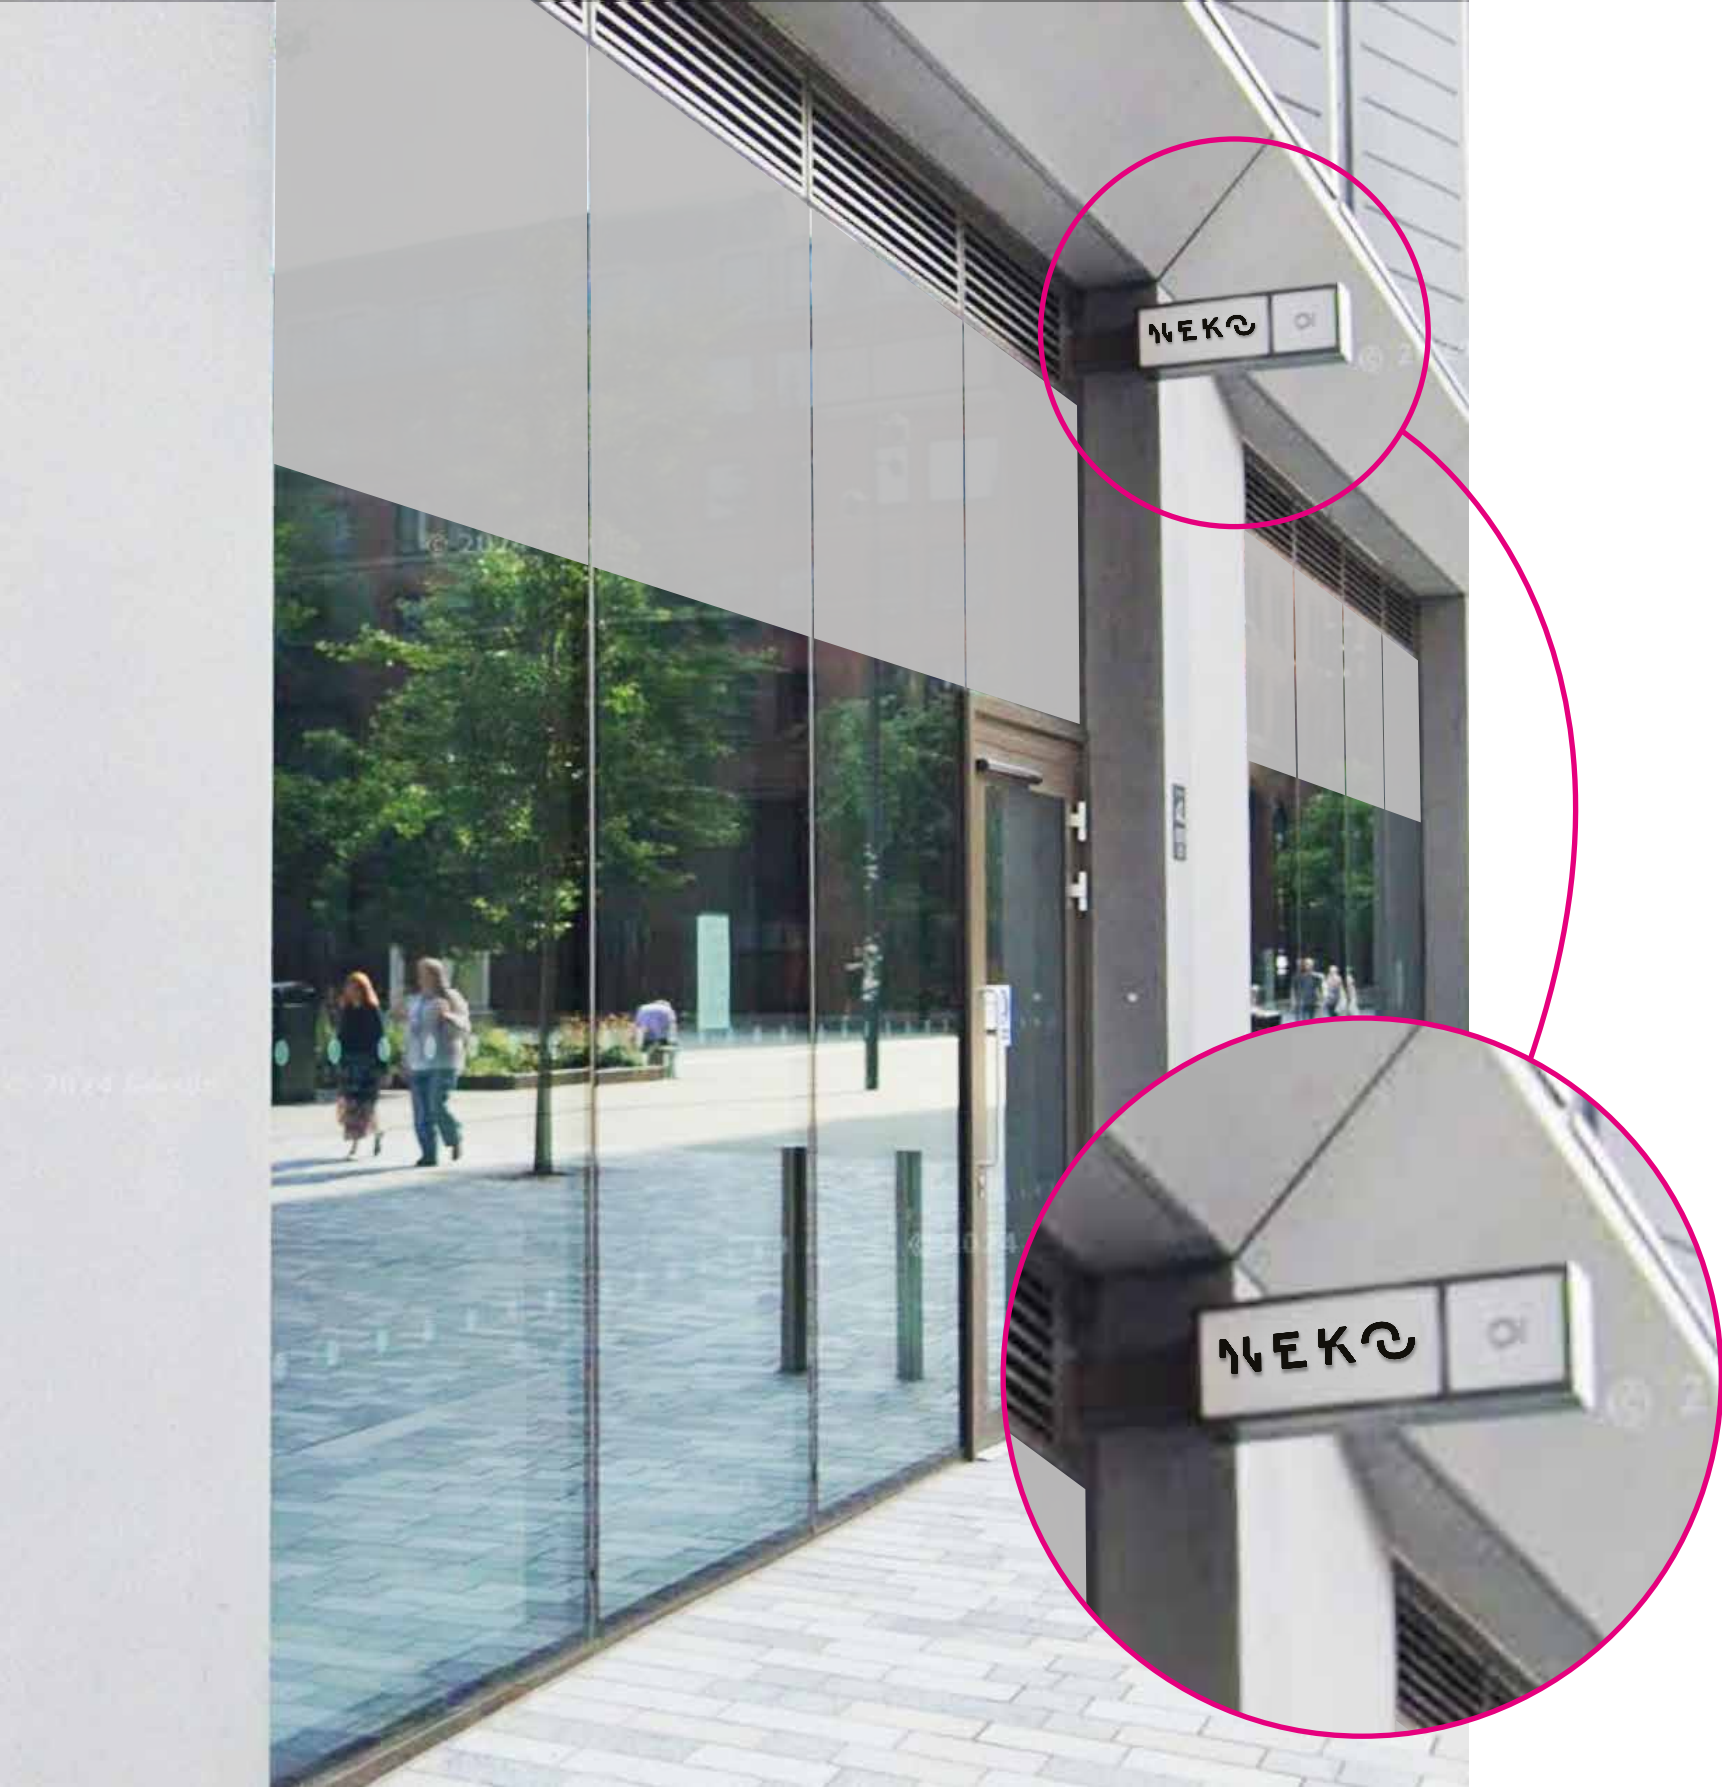

VISUAL



SWATCHES



REV	DATE	DESCRIPTION
01	17/03/25	Initial drawing created
02	23/03/25	Amends as per client request

COLOUR SPECIFICATION

PAGE 5 OF 8PAGE SIZE – A2

JOB NUMBER XJ92664SCALE 1:5

PM TBDRAWN BY FWCHECKED BY XX

CLIENTNeko Health

SITELincoln Square,
Brazennose St, Manchester M2 5AD

FILE NAME
-



ALL RIGHTS RESERVED. INCLUDING THE RIGHT TO REPRODUCE IN WHOLE OR IN PART WITHOUT THE CONSENT OF ASERA GROUP LTD.
THIS DOCUMENT IS FOR YOUR SUPPORT ONLY AND NOT TO BE USED AS A DIRECT DESIGN REFERENCE.

DOCUMENT UNCONTROLLED WHEN PRINTED

DO NOT SCALE FROM THIS DRAWING ALL DIMENSIONS TO BE CHECKED PRIOR TO MANUFACTURE

1

2

3

4

5

6

7

8


9

10

11

12

13

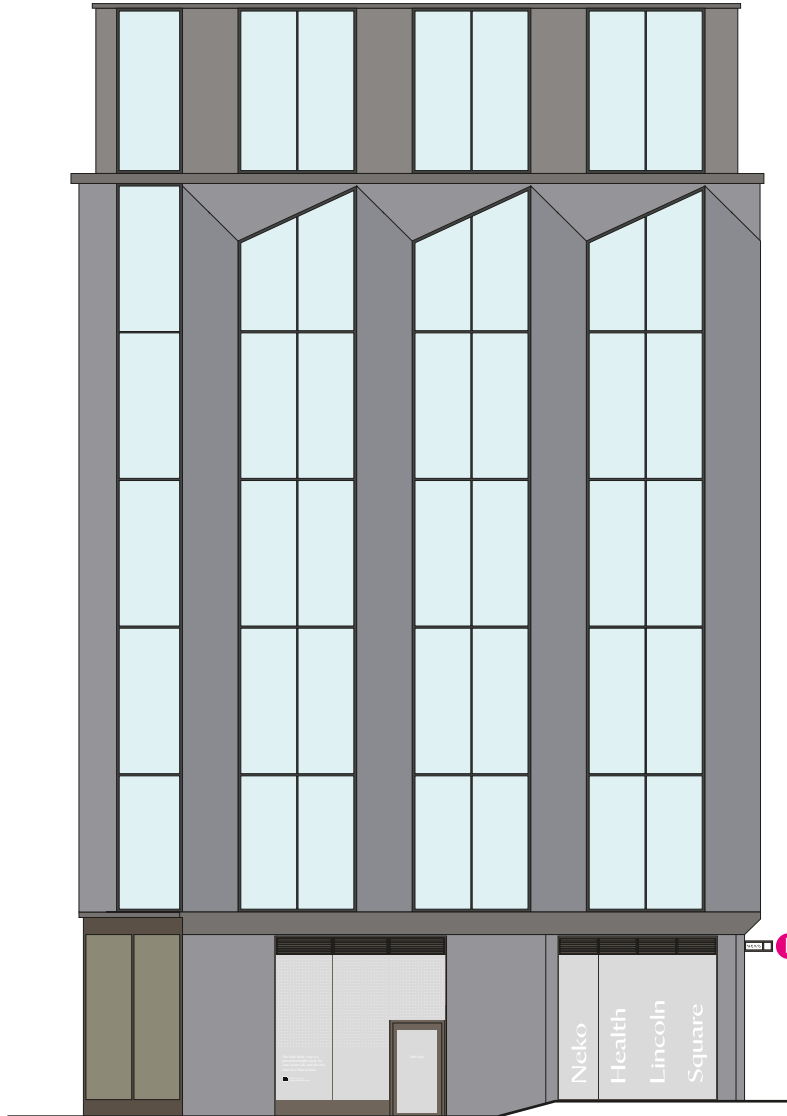


LEFT RETURN ELEVATION
1:200



LINCOLN SQUARE ELEVATION (PARTIAL)
1:200

Notes:
The originally proposed internally illuminated sign sited on the exterior of the glazing has been amended and will be sited wholly internally.

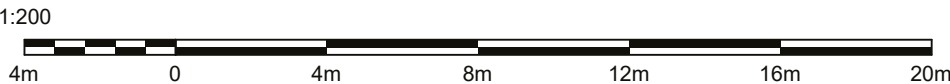

REV	DATE	DESCRIPTION
01	17/03/25	Initial drawing created
02	23/03/25	Amends as per client request

COLOUR SPECIFICATION

PAGE 7 OF 8 PAGE SIZE - A2

JOB NUMBER XJ92664 SCALE 1:200

PM TB DRAWN BY FWC CHECKED BY XX

CLIENT
Neko Health

SITE
Lincoln Square,
Brazennose St, Manchester M2 5AD


FILE NAME
-



© ALL RIGHTS RESERVED. INCLUDING THE RIGHT TO REPRODUCE IN WHOLE OR IN PART WITHOUT THE CONSENT OF ASERA GROUP LTD.
THIS DOCUMENT IS FOR YOUR SUPPORT ONLY AND NOT TO BE USED AS AN EXACT DESIGN REFERENCE.

DOCUMENT UNCONTROLLED WHEN PRINTED

DO NOT SCALE FROM THIS DRAWING ALL DIMENSIONS TO BE CHECKED PRIOR TO MANUFACTURE

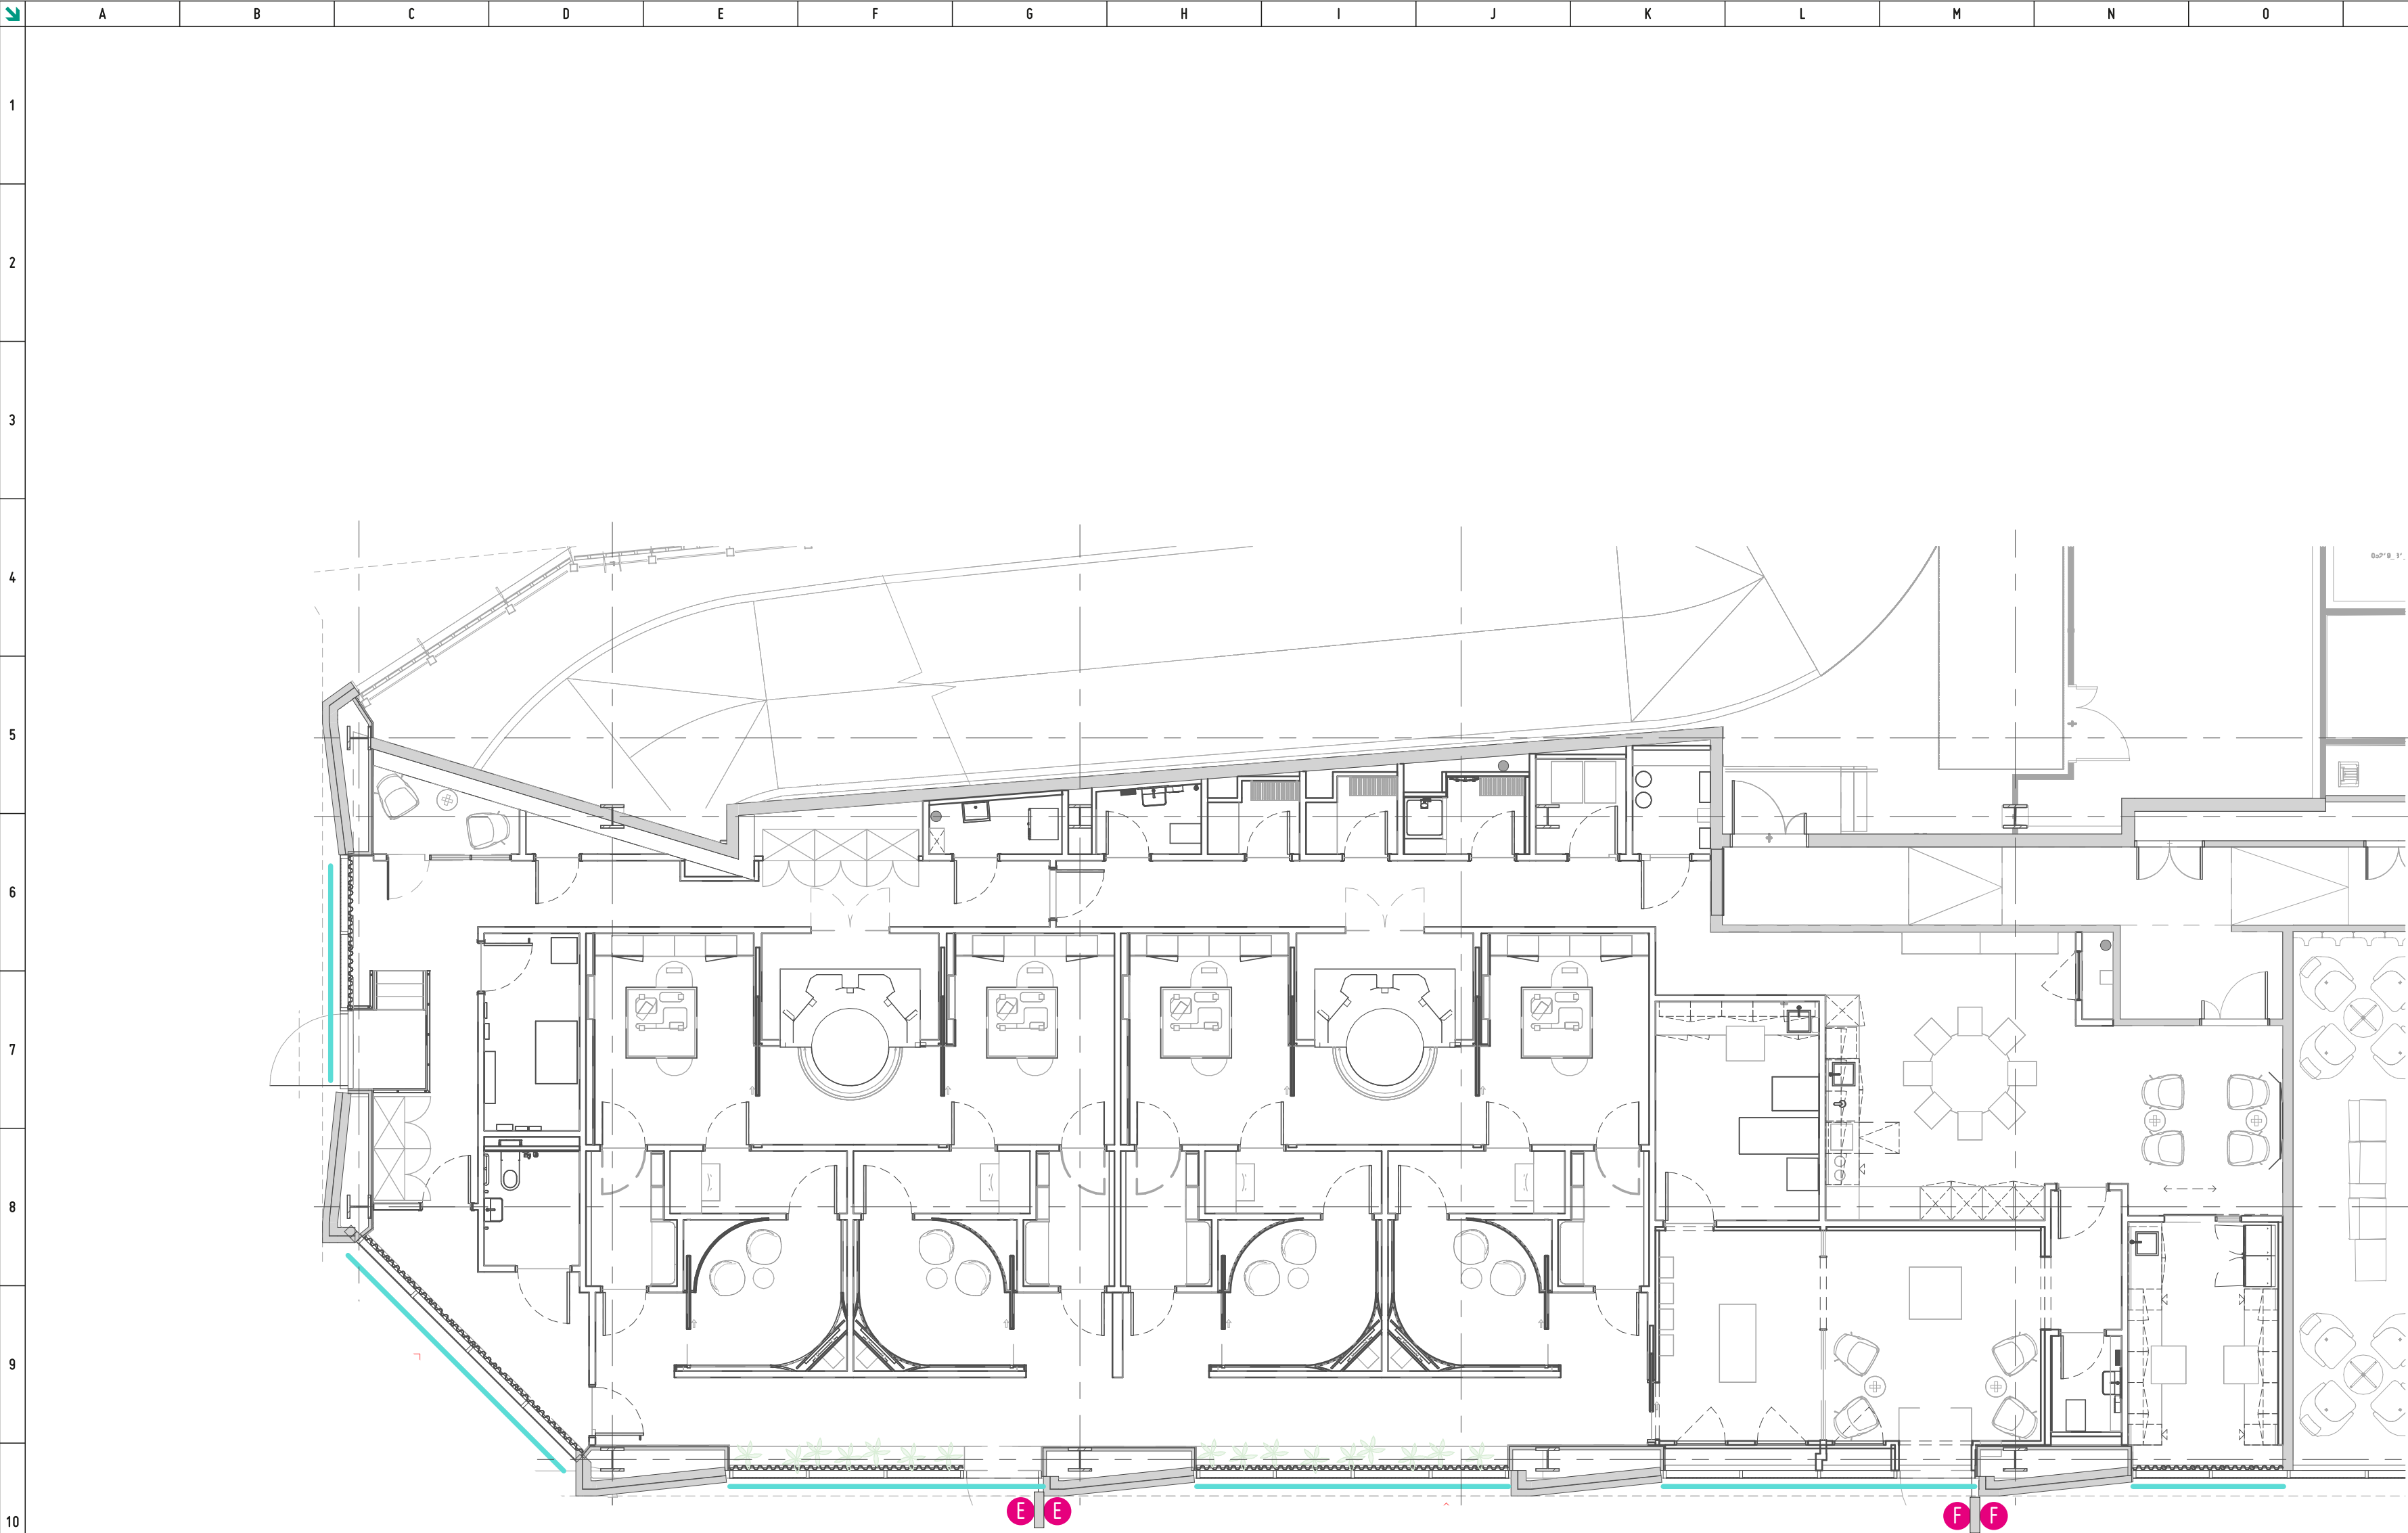

REV	DATE	DESCRIPTION
01	17/03/25	Initial drawing created
02	23/03/25	Amends as per client request

COLOUR SPECIFICATION

PAGE 8 OF 8PAGE SIZE - A2

JOB NUMBER XJ92664SCALE 1:100

PM TBDRAWN BY FWCHECKED BY XX

CLIENT
Neko Health

SITELincoln Square,
Brazennose St, Manchester M2 5AD

FILE NAME
-



© ALL RIGHTS RESERVED. INCLUDING THE RIGHT TO REPRODUCE IN WHOLE OR IN PART WITHOUT THE CONSENT OF ASTRA GROUP LTD.
THIS DOCUMENT IS FOR YOUR SUPPORT ONLY AND NOT TO BE USED AS AN EXACT DESIGN REFERENCE.

DOCUMENT UNCONTROLLED WHEN PRINTED

DO NOT SCALE FROM THIS DRAWING ALL DIMENSIONS TO BE CHECKED PRIOR TO MANUFACTURE