


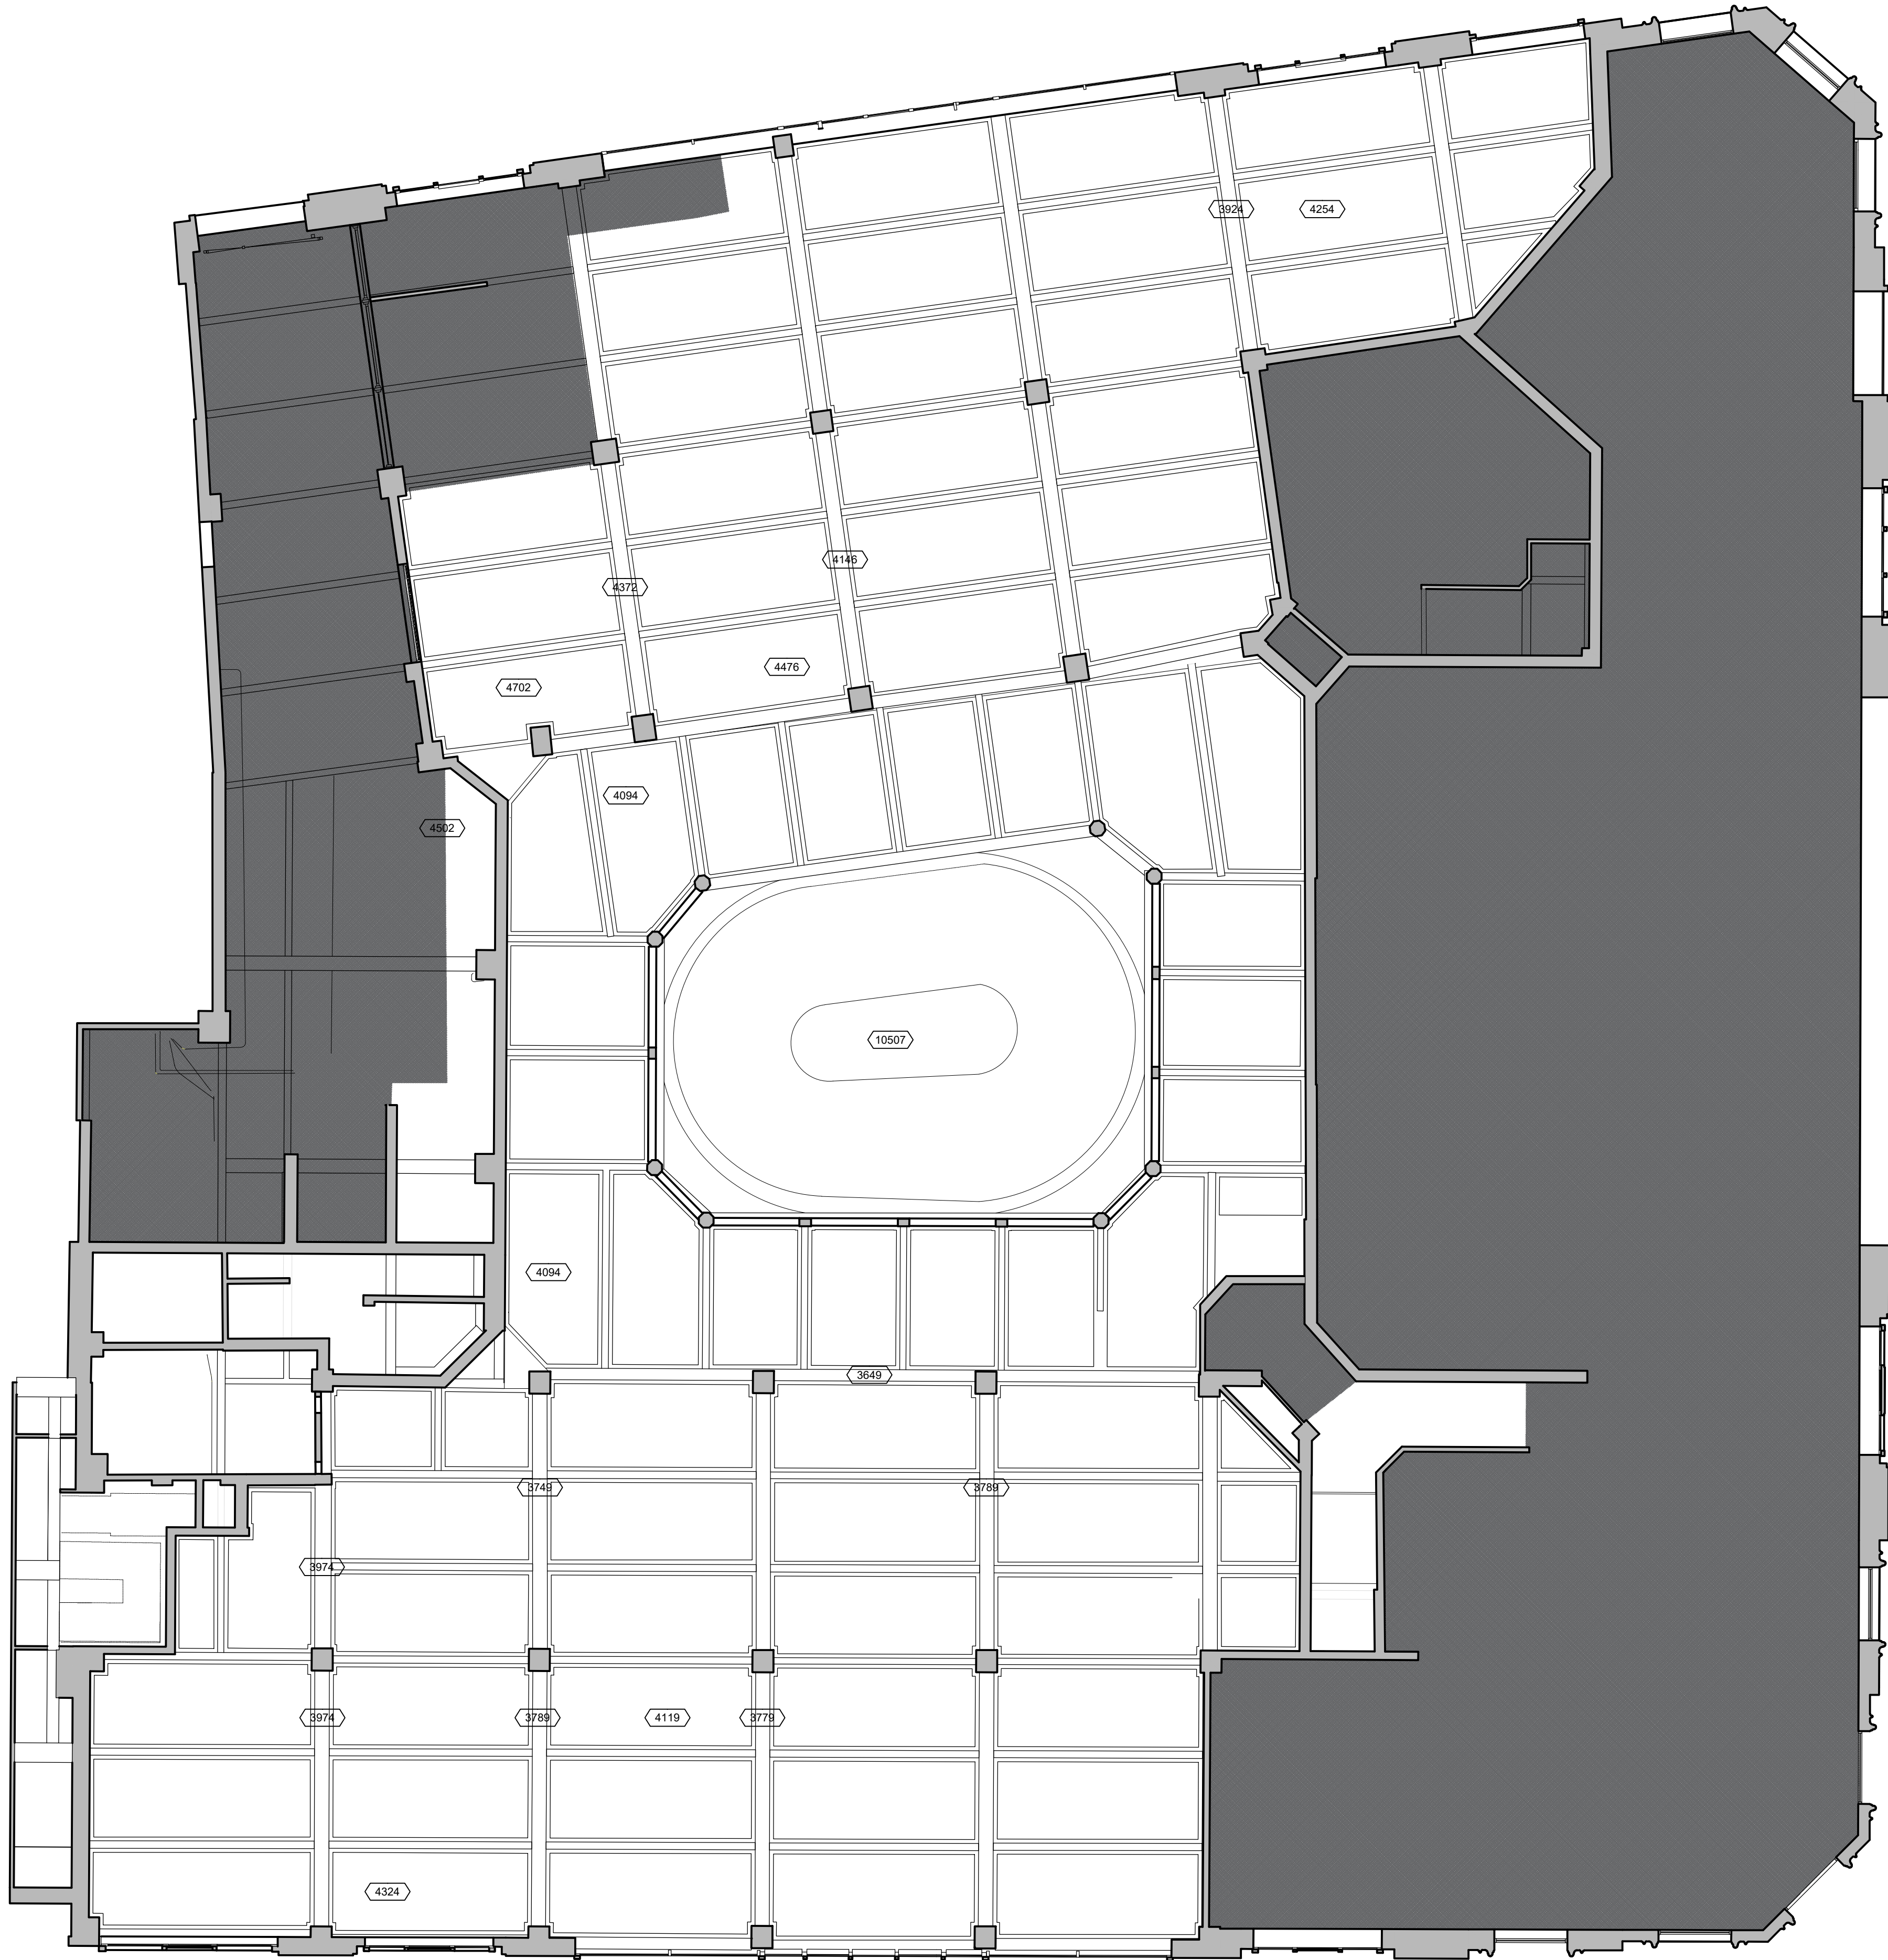


Do not scale from this drawing. All dimensions to be checked on site prior to manufacture and construction. This drawing is the property of Harrison Ince Holdings Limited and should not be reproduced without permission.
All discrepancies to be brought to the attention of the architect immediately.
This drawing is to be read in conjunction with the specification / bill of quantities and related drawings.

REVISIONS

-	PLANNING ISSUE	25.03.25	GW
A	PRE APP ISSUE	31.03.25	GW
B	PLANNING ISSUE	29.04.25	GW

KEY

- LANDLORD'S DEMISE (OUTSIDE SCOPE)
- LANDLORD'S DEMISE (PINS SERVICES WITHIN SCOPE)
- SHARED ZONE TO BE MAINTAINED (OUTSIDE SCOPE)

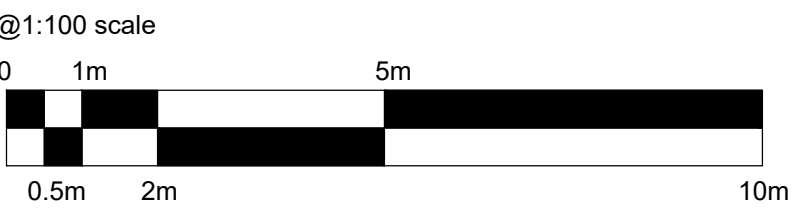

HARRISON INCE

ARCHITECTS INTERIOR DESIGNERS

PINS SOCIAL CLUB

CLIENT

SUNLIGHT HOUSE
LITTLE QUAY ST, MANCHESTER M3 3HP

PROJECT

EXISTING REFLECTED CIELING PLAN
GROUND


TITLE

DATE APRIL 2025 SCALE 1:100 @ A1

JOB NO. 01 DWG. NO. AS010 B

DRAWN CAD/GW CHECKED

SECOND FLOOR
EASTGATE
2 CASTLE STREET
MANCHESTER
M3 4LZ
TEL: 0161 236 3650
EMAIL: admin@harrison-ince.co.uk

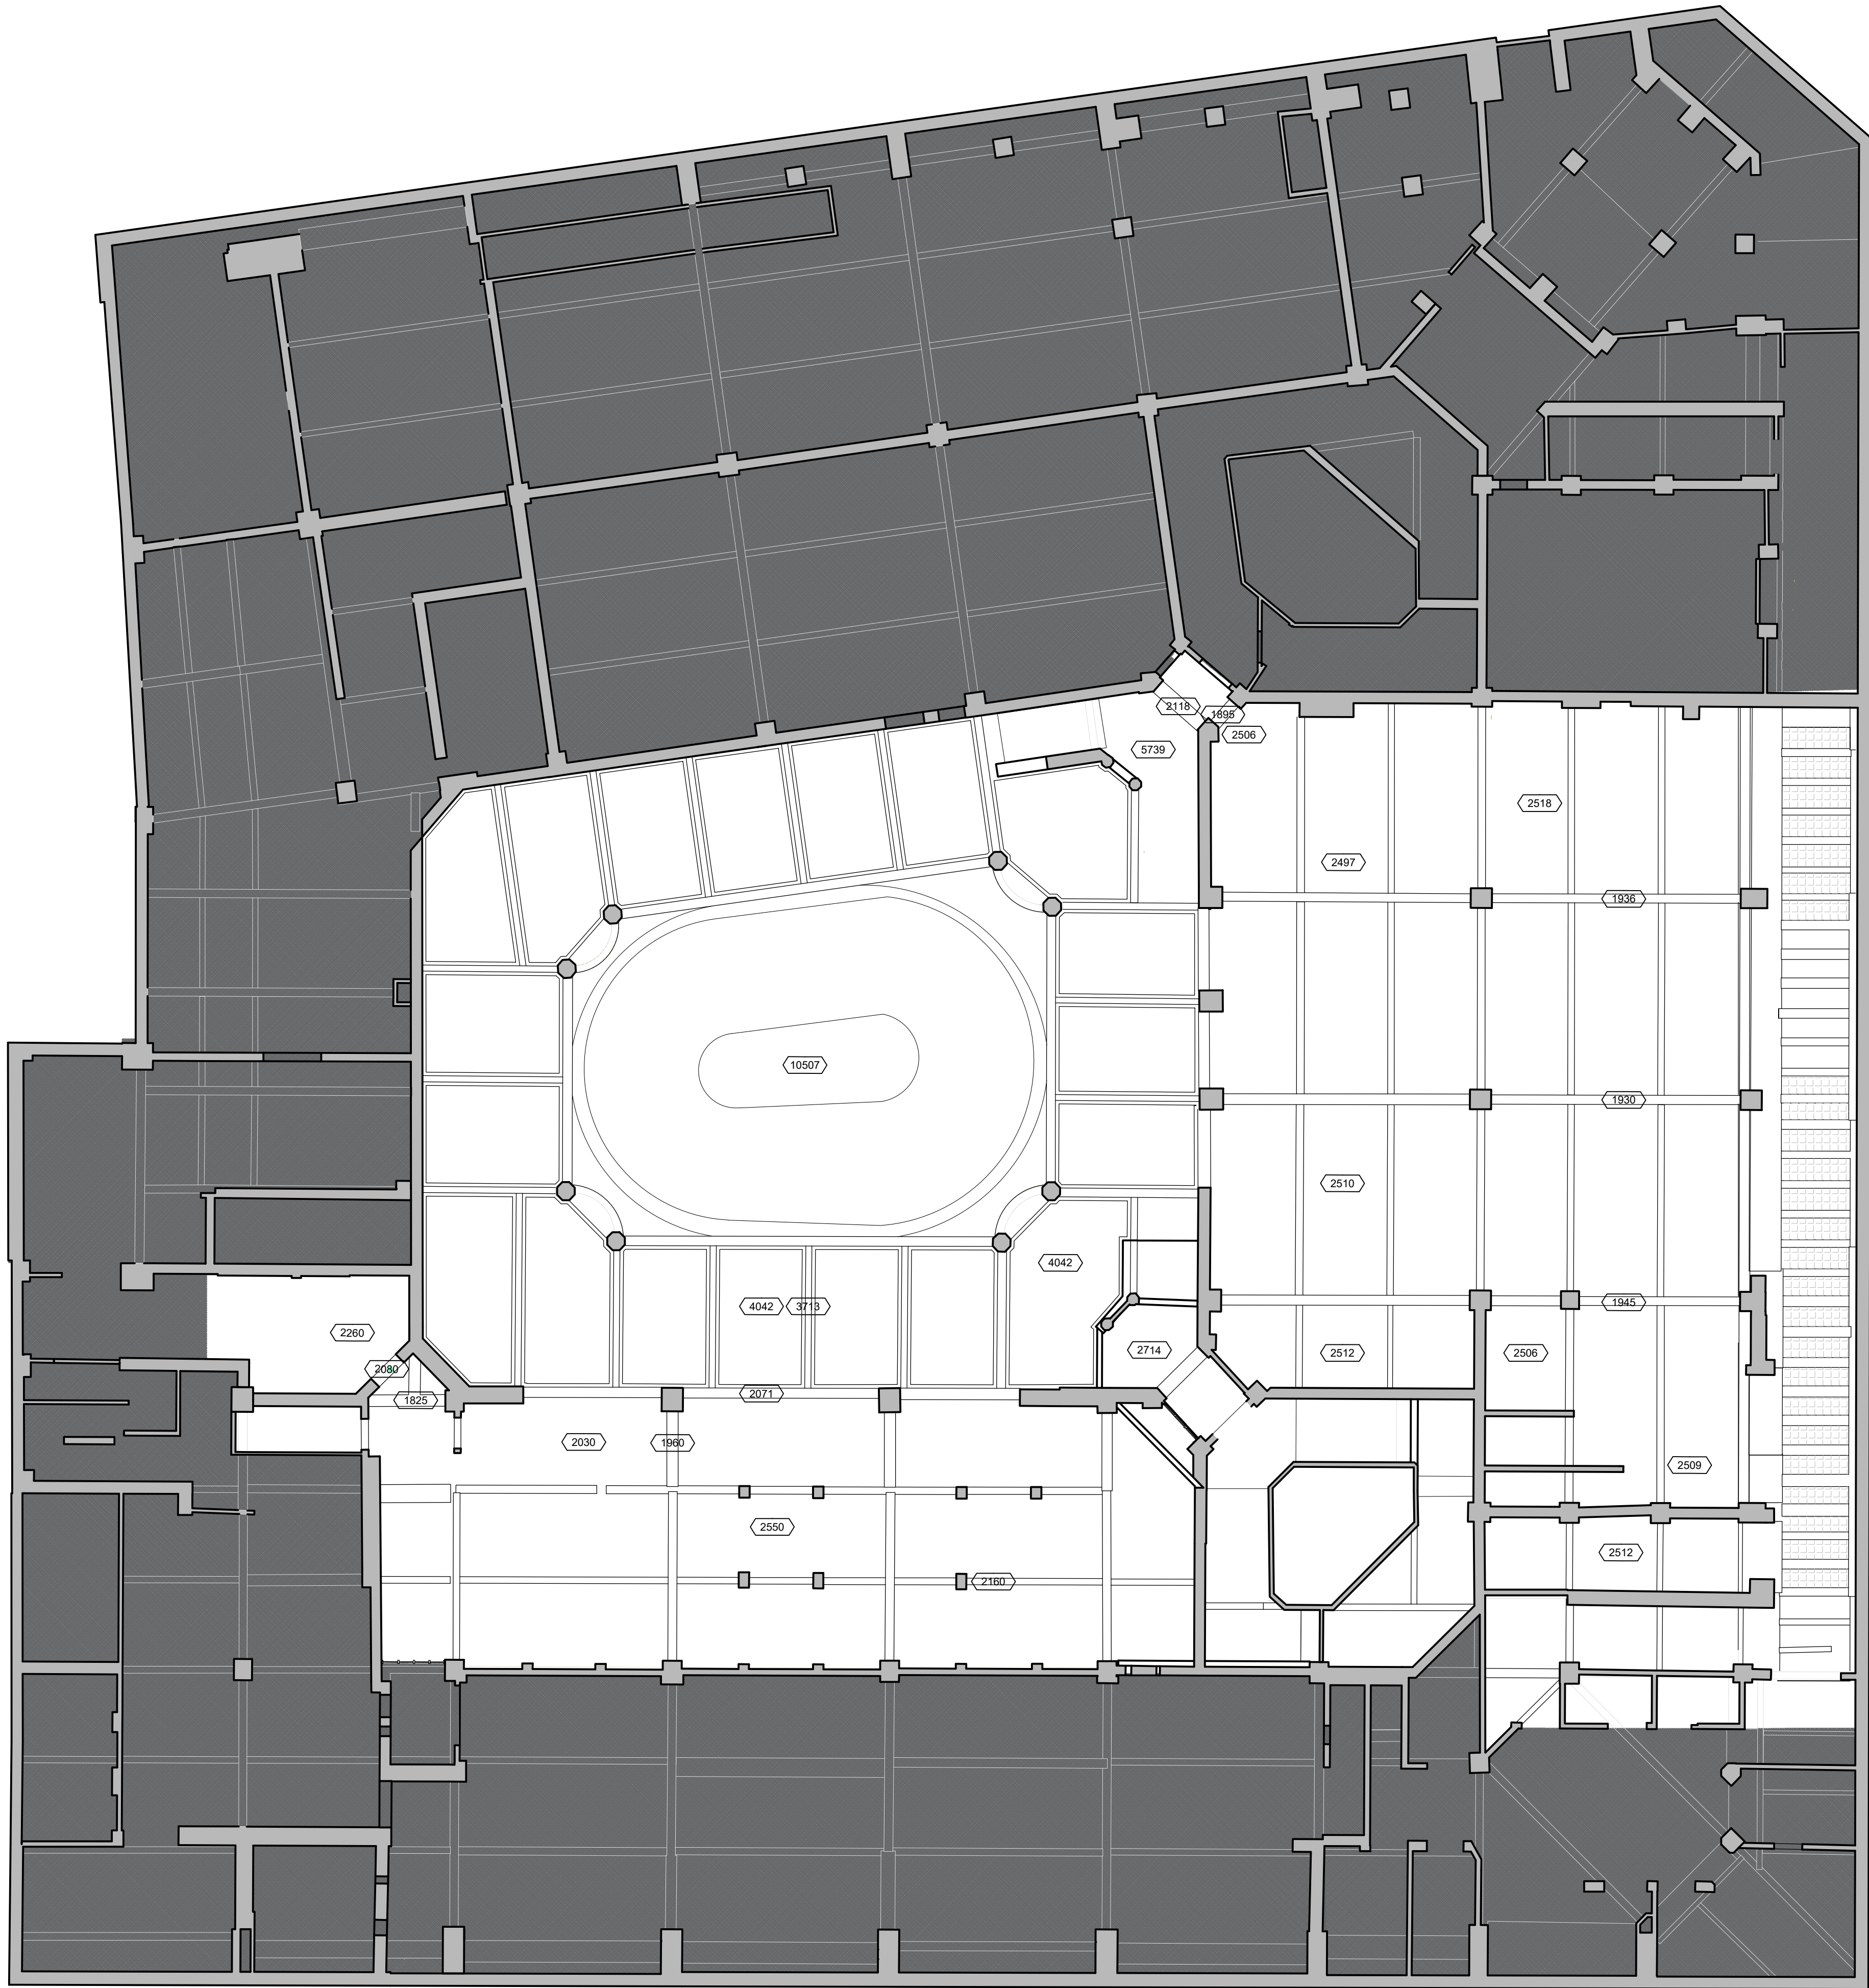


Do not scale from this drawing. All dimensions to be checked on site prior to manufacture and construction. This drawing is the property of Harrison Ince Holdings Limited and should not be reproduced without permission.
All discrepancies to be brought to the attention of the architect immediately.
This drawing is to be read in conjunction with the specification / bill of quantities and related drawings.

REVISIONS

-	PLANNING ISSUE	25.03.25	GW
A	PRE APP ISSUE	31.03.25	GW
B	PLANNING ISSUE	29.04.25	GW

KEY

- LANDLORD'S DEMISE (OUTSIDE SCOPE)
- LANDLORD'S DEMISE (PINS SERVICES WITHIN SCOPE)
- SHARED ZONE TO BE MAINTAINED (OUTSIDE SCOPE)

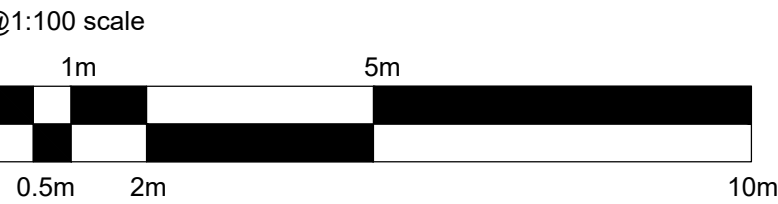

HARRISON INCE

ARCHITECTS INTERIOR DESIGNERS

PINS SOCIAL CLUB

CLIENT

SUNLIGHT HOUSE
LITTLE QUAY ST, MANCHESTER M3 3HP

PROJECT

EXISTING REFLECTED CIELING PLAN
MEZZANINE

TITLE

DATE APRIL 2025

SCALE 1:100 @ A1

JOB NO. 01

DWG. NO. AS011 B

DRAWN CAD/GW

CHECKED

SECOND FLOOR
EASTGATE
2 CASTLE STREET
MANCHESTER
M3 4LZ
TEL: 0161 236 3650
EMAIL: admin@harrison-ince.co.uk


EXISTING RCP MEZZANINE

1:100

REVISIONS

KEY

 SHARED ZONE TO BE MAINTAINED
(OUTSIDE SCOPE)

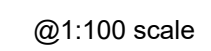

DRAWN CAD/GW	CHECKED
-----------------	---------

M3 4LZ
TEL: 0161 236 3650
EMAIL: admin@harrison-lince.co.uk

