


Filename: P:\33000-33999\33445-SMAN-1\04\The Limes Relocation\01_WIP\08_Drawing\LIMES-HYD-XX-XX-DR-C-06000_P01_Excceedance Plan.dwg

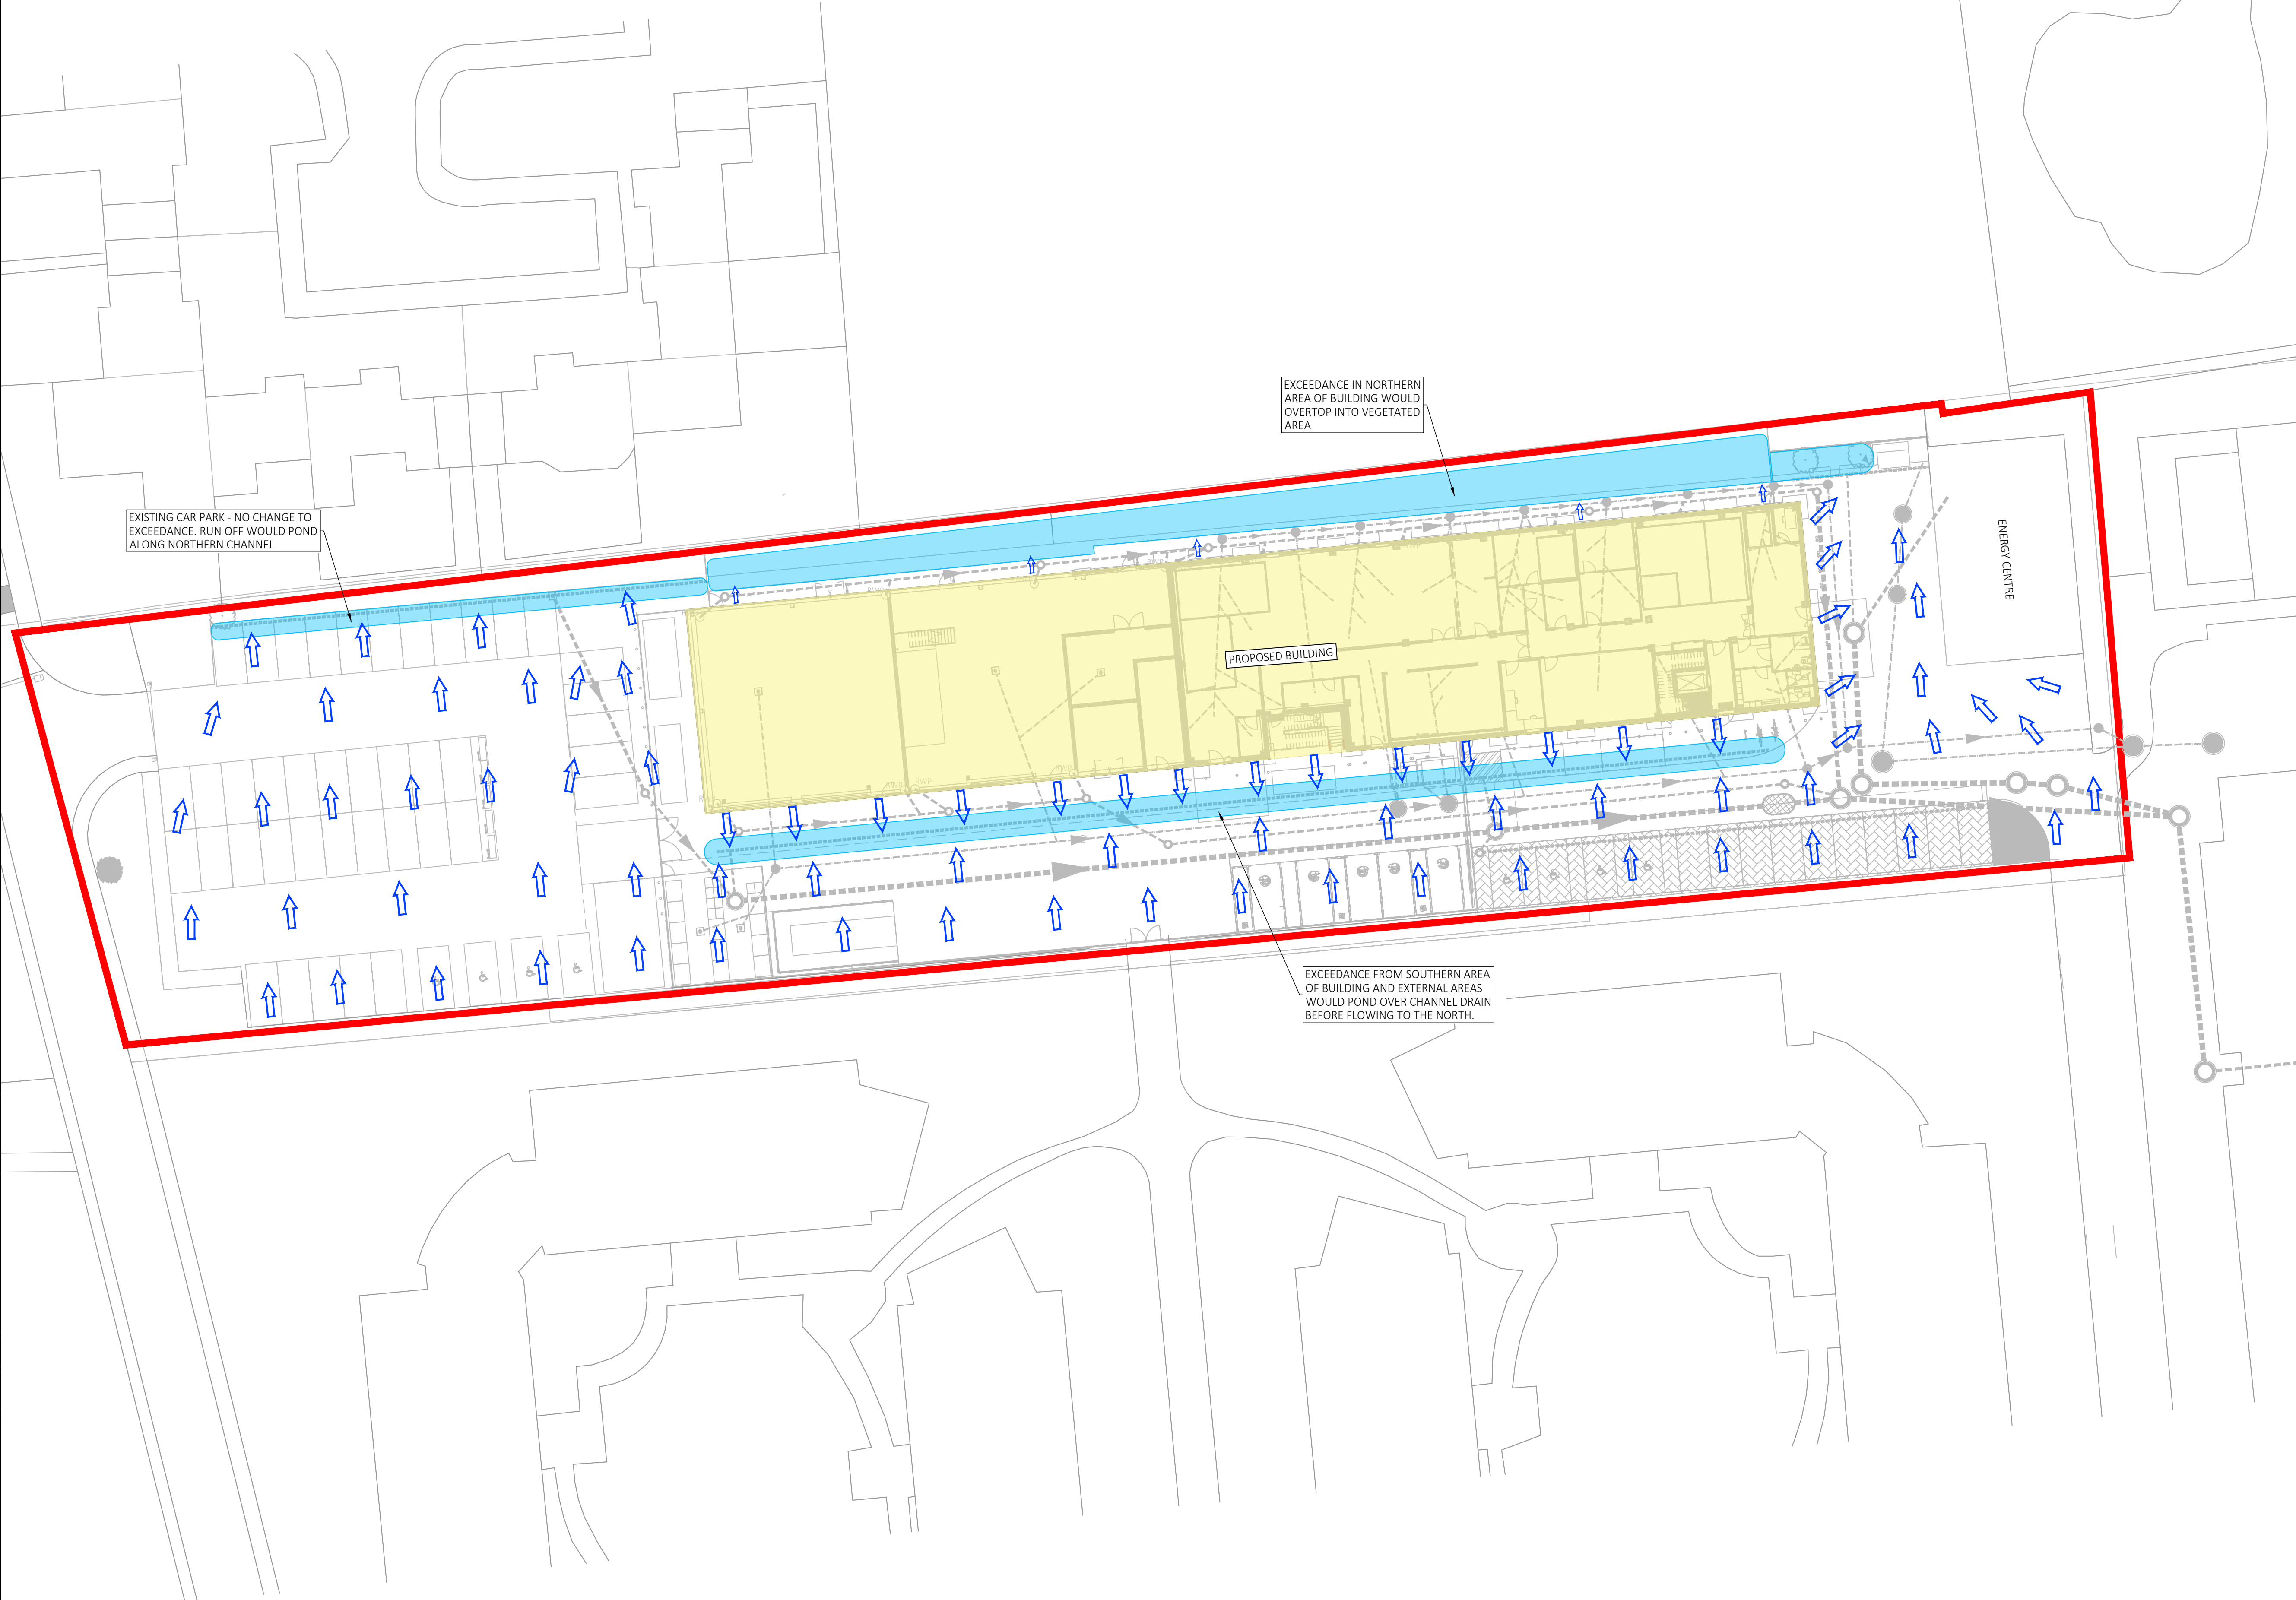

DO NOT SCALE

KEY	
	SITE BOUNDARY
	PROPOSED SURFACE WATER DRAINAGE
	PROPOSED FOUL WATER DRAINAGE
	PROPOSED BYPASS INTERCEPTOR
	PROPOSED SURFACE WATER GULLY
	PROPOSED RAINWATER PIPE
	EXISTING SURFACE WATER DRAINAGE
	EXISTING FOUL WATER DRAINAGE
	EXISTING SURFACE WATER LINEAR DRAIN
	PERMEABLE PAVING
	PERFORATED PIPE
	SURFACE WATER CHANNEL DRAIN
	FOUL WATER CHANNEL DRAIN
	PROPOSED FOUL WATER GULLY
	SURFACE WATER OVERLAND FLOW ROUTES
	PONDING AREA

- NOTES:
- DRAWING TO BE READ IN CONJUNCTION WITH ALL OTHER RELEVANT PROJECT DRAWINGS AND WITH THE HEALTH AND SAFETY INFORMATION PROVIDED AND/OR WITHIN THE PRE-CONSTRUCTION INFORMATION.
 - USE OF THIS DRAWING DOES NOT ABSOLVE THE CLIENT FROM HIS RESPONSIBILITIES UNDER THE HEALTH AND SAFETY: THE CONSTRUCTION DESIGN AND MANAGEMENT REGULATIONS 2015. THE PRINCIPAL DESIGNER IS REQUIRED TO CONTACT HYDROCK CONSULTANTS PRIOR TO PERMITTING THIS DRAWING TO BE USED IN CONNECTION WITH ANY CONSTRUCTION WORKS.
 - BEFORE COMMENCEMENT OF ANY WORKS ASSOCIATED WITH THE DRAWING REFER TO ALL RELEVANT HEALTH AND SAFETY INFORMATION FOR THE WORKS INCLUDING RESIDUAL RISK INFORMATION.
 - THE DRAWING SHALL BE USED FOR THE INTENDED PURPOSE ONLY AND THIS DRAWING HAS BEEN BASED ON INFORMATION PROVIDED BY OTHER PARTIES AND HYDROCK DO NOT WARRANT THE ACCURACY OF THIS INFORMATION. DIMENSIONS SHALL NOT BE SCALED FROM THE DRAWING AND THE CONTRACTOR SHALL BE RESPONSIBLE FOR OBTAINING ALL DIMENSIONS AND LEVELS ON SITE FOR THE ACTUAL SETTING OUT OF THE WORKS. DIMENSIONS MARKED 'DIMENSIONS TO BE SITE CHECKED' ARE SUBJECT TO CONFIRMATION BY THE CONTRACTOR BEFORE THE WORKS COMMENCE.
 - THE POSITION, SIZE AND LEVELS OF ALL DRAINS ARE TO BE CONFIRMED ON SITE PRIOR TO THE COMMENCEMENT OF THE WORKS AND ANY DISCREPANCIES REPORTED IMMEDIATELY TO THE ENGINEER.
 - COVER LEVELS OF THE MANHOLES ARE PROVISIONAL AND SUBJECT TO ADJUSTMENT ON SITE TO SUIT THE FINISHED GROUND LEVELS. ALL EXTERNAL WORKS CONSTRUCTION AREAS TO BE AS LOCATED BY THE ARCHITECT.
 - HYDROCK IS NOT RESPONSIBLE FOR CHECKING DIMENSIONS ON SITE.
 - HYDROCK IS NOT RESPONSIBLE FOR SETTING OUT GRID LINES, BUILDING LINE ETC.
 - HYDROCK IS NOT RESPONSIBLE FOR DIMENSIONS USED IN THE ORDERING AND MANUFACTURING OF EQUIPMENT AND THIS SHALL BE THE RESPONSIBILITY OF THE CONTRACTOR.
 - ALL FIGURED LEVELS ARE IN METRES AND RELATED TO EXISTING SURVEY GRID & DATUM UNLESS NOTED OTHERWISE.
 - ALL FIGURED DIMENSIONS ARE IN METRES UNLESS NOTED OTHERWISE.
 - THE CONTRACTOR SHALL MAINTAIN FREE AND OPEN ACCESS TO PUBLIC HIGHWAY AND ADJACENT LANDS AT ALL TIMES DURING THE COURSE OF THE WORKS UNLESS OTHERWISE AGREED IN WRITING WITH THE INTERESTED PARTIES.
 - CONFLICTING INFORMATION SHOWN ON THE ENGINEER'S DRAWINGS OR DISCREPANCIES BETWEEN THE INFORMATION GIVEN BY THE ENGINEER AND THAT PROVIDED BY OTHERS MUST BE REFERRED TO THE ENGINEER BEFORE THE WORKS COMMENCE.

P01	First Issue	15/04/25	JK	NB NB
Rev.	Revision Notes	Date	Drawn By	Checked Approved



100 Barbrill Square
Manchester
M2 3PW
0161 245 8900
manchestercentral@hydrock.com



CLIENT
UNIVERSITY OF MANCHESTER

PROJECT
THE LIMES RELOCATION

TITLE
EXCEEDANCE PLAN

HYDROCK PROJECT NO. C-33445		SCALE @ A1 1:250	
STATUS DESCRIPTION SUITABLE FOR STAGE APPROVAL			STATUS S3
DRAWING NO. LIMES-HYD-XX-XX-DR-C-06000			REVISION P01